


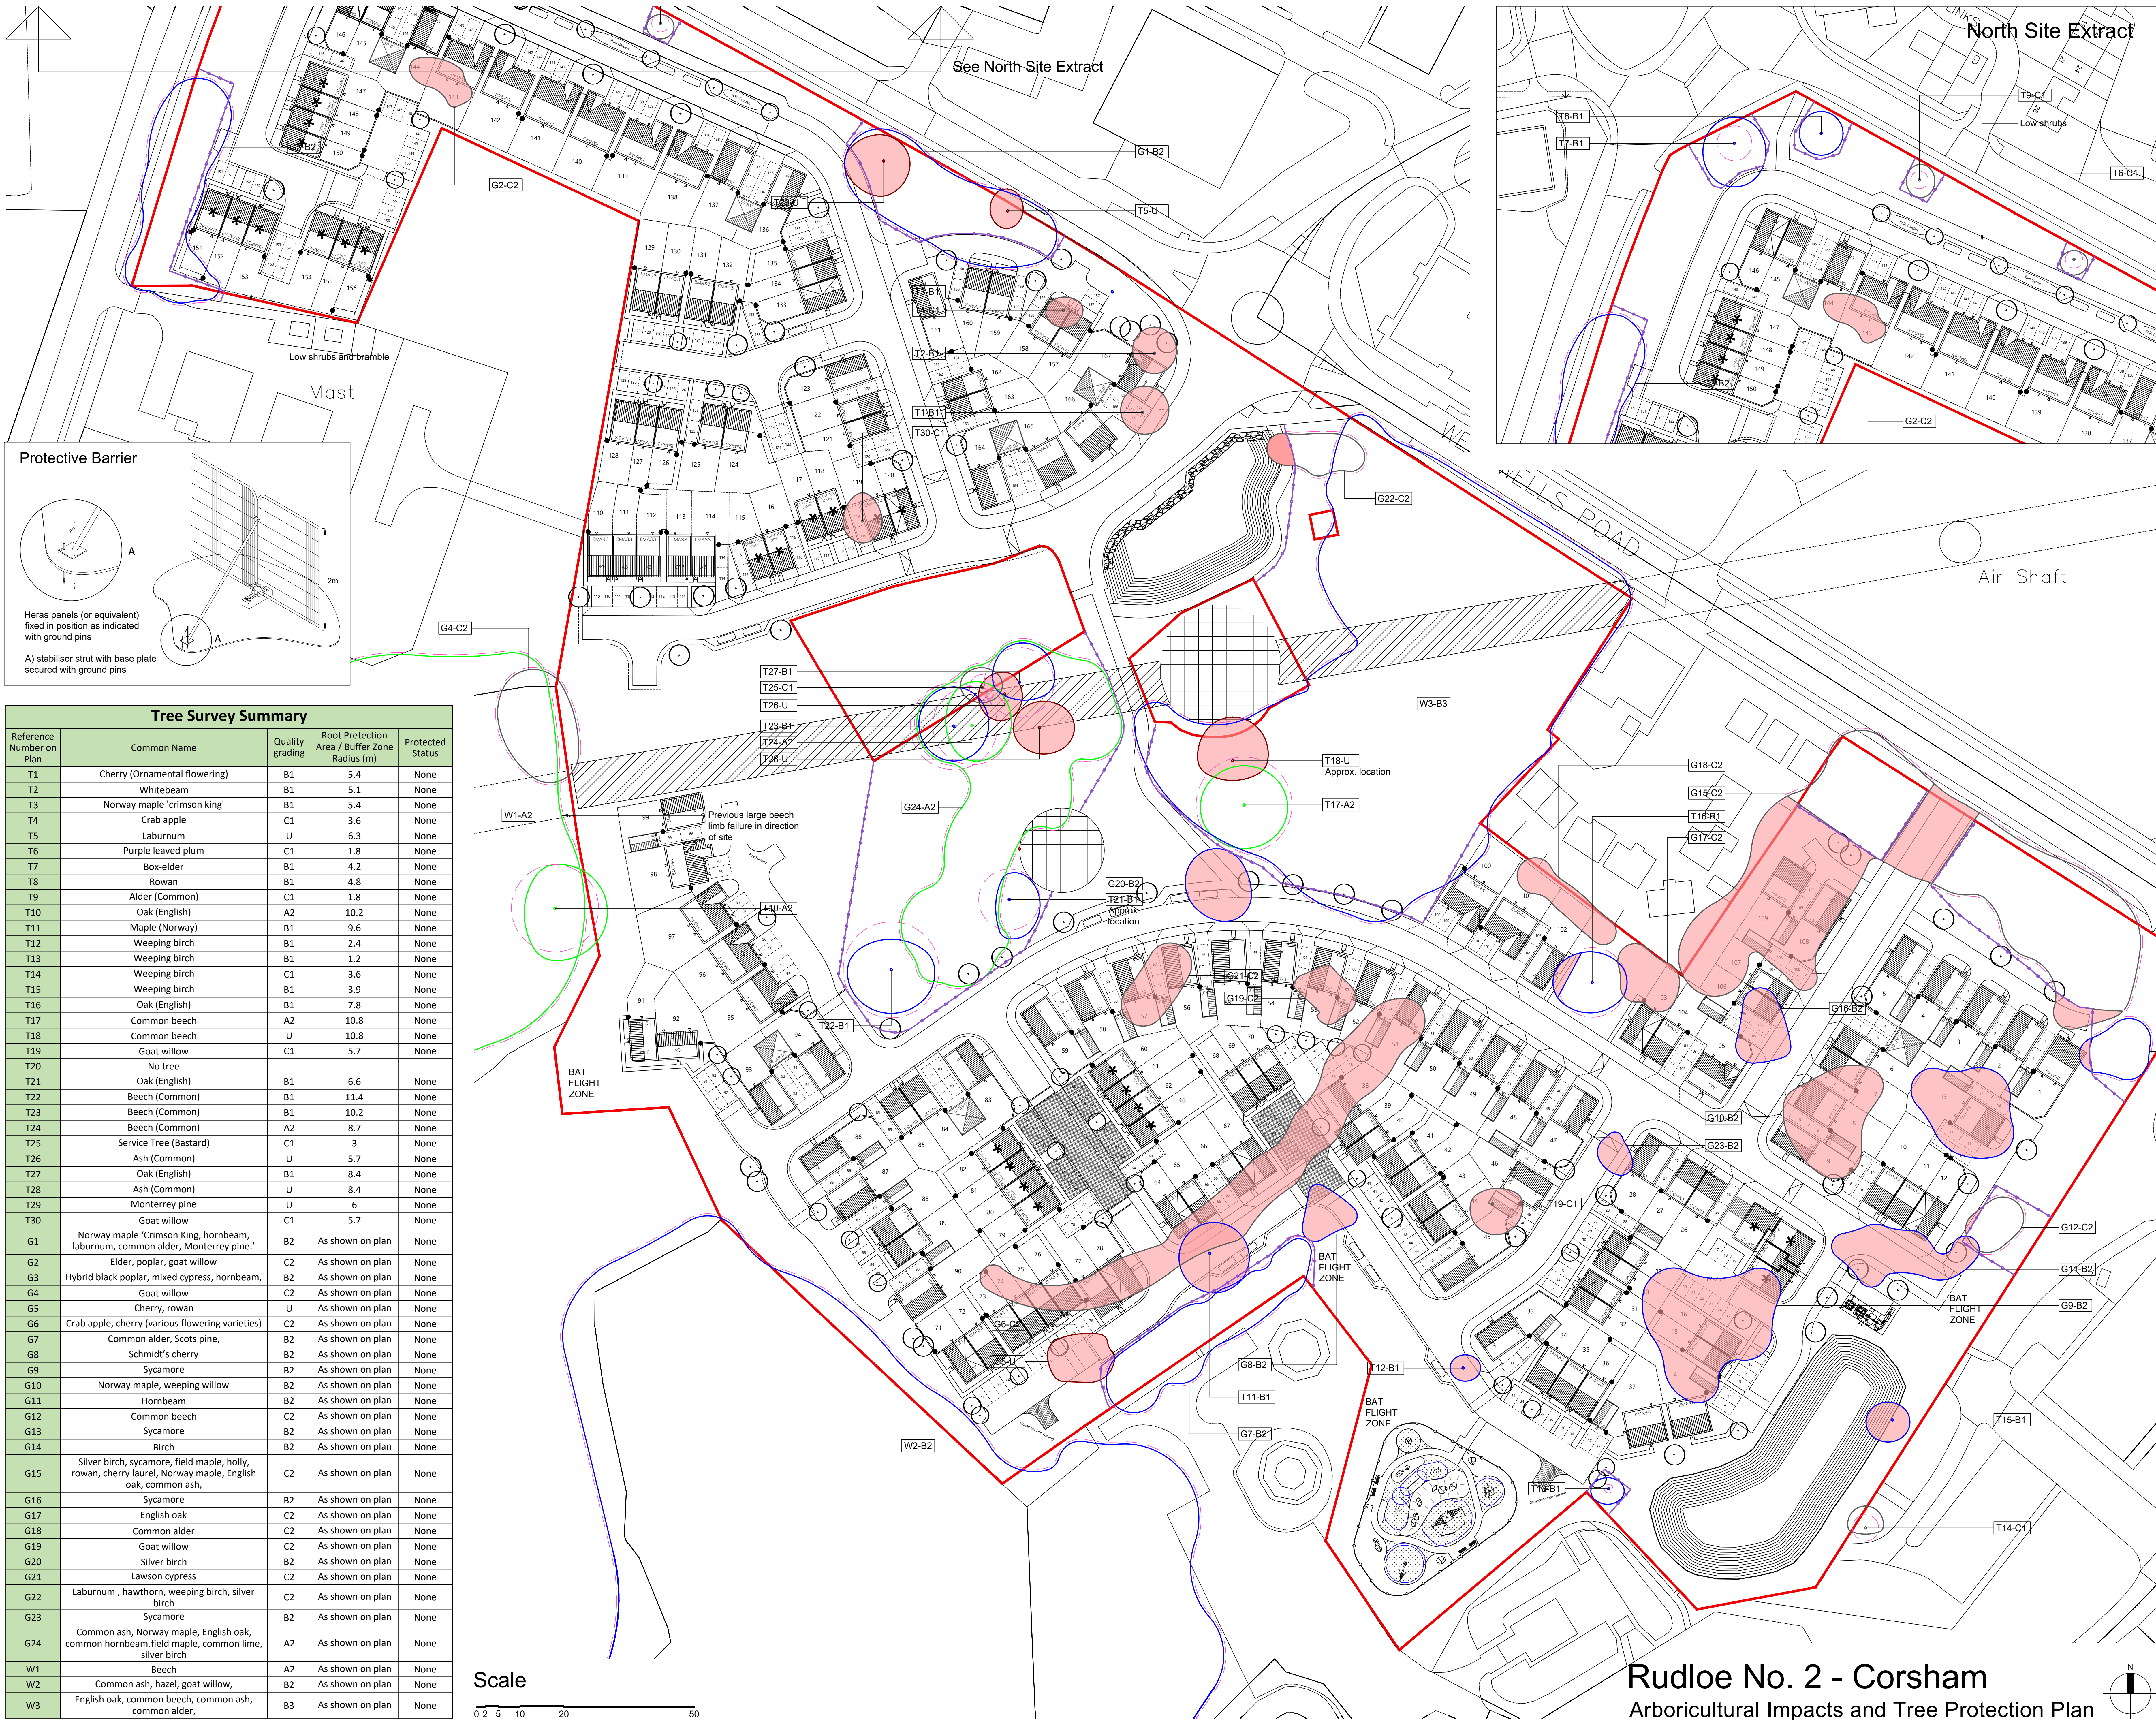

Quality and Suitability For Retention

- Category A - High quality and value (Highly desirable for retention)
- Category B - Moderate quality and value (Desirable for retention)
- Category C - Low quality and value (Optional for retention)
- Category U - Poor quality and value (Unsuitable for retention)


Root Protection Areas (RPA)

Root Protection Areas (RPA) identified are in accordance with BS5837:2012. RPA's are shown as a pink dashed polyline


- Tree Key
- Existing shade segment (where applicable)
 - Root Protection Area (RPA)
 - Tree / Group canopy extent (calculated using N.E.S.W cardinal points - not shown)
 - Tree / Group Number ID and Quality

- Group / Area / Woodland / Hedgerow Key
- Root Protection Area (RPA)
 - Woodland, group or hedge
 - Tree / Group Number ID

- Vegetation to be removed / area pruned
- Tree protection fencing (see Tree Protection Barrier detail)

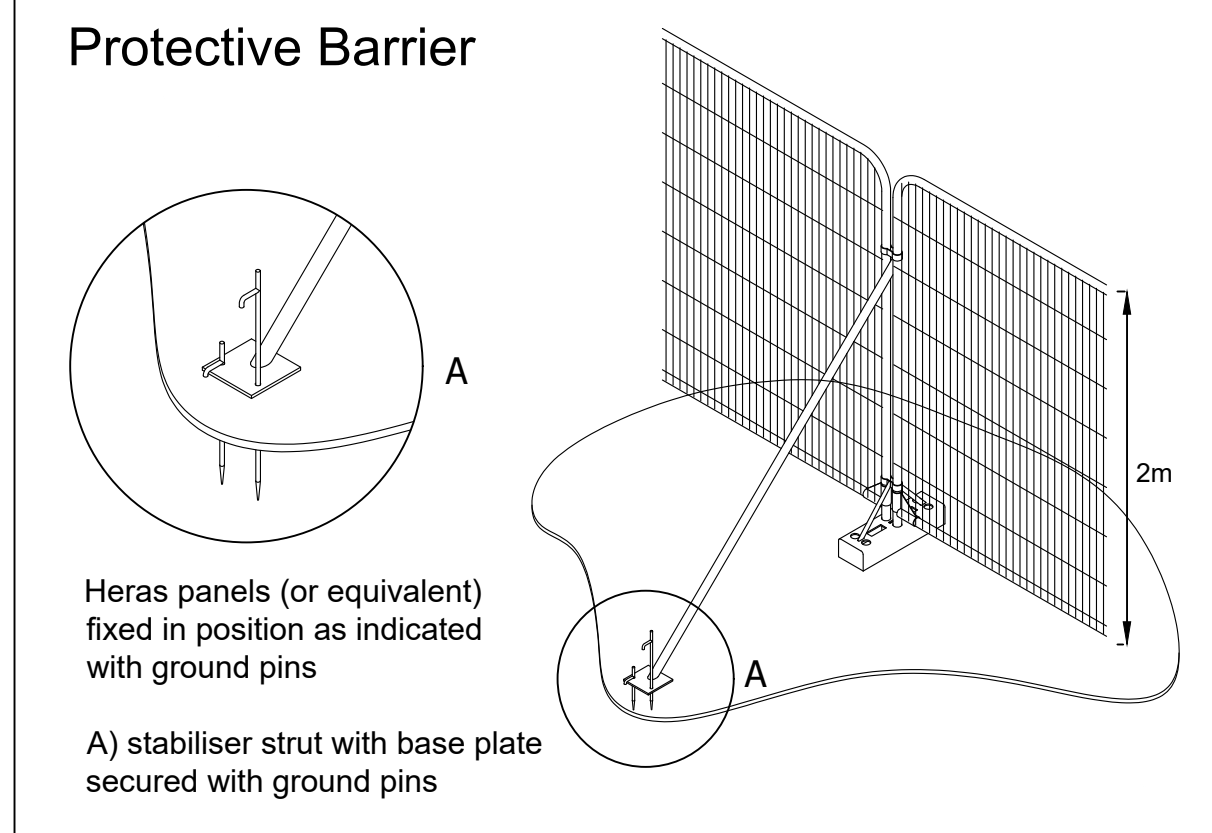

Tree Survey Summary				
Reference Number on Plan	Common Name	Quality grading	Root Protection Area / Buffer Zone Radius (m)	Protected Status
T1	Cherry (Ornamental flowering)	B1	5.4	None
T2	Whitebeam	B1	5.1	None
T3	Norway maple 'crimson king'	B1	5.4	None
T4	Crab apple	C1	3.6	None
T5	Laburnum	U	6.3	None
T6	Purple leaved plum	C1	1.8	None
T7	Box-elder	B1	4.2	None
T8	Rowan	B1	4.8	None
T9	Alder (Common)	C1	1.8	None
T10	Oak (English)	A2	10.2	None
T11	Maple (Norway)	B1	9.6	None
T12	Weeping birch	B1	2.4	None
T13	Weeping birch	B1	1.2	None
T14	Weeping birch	C1	3.6	None
T15	Weeping birch	B1	3.9	None
T16	Oak (English)	B1	7.8	None
T17	Common beech	A2	10.8	None
T18	Common beech	U	10.8	None
T19	Goat willow	C1	5.7	None
T20	No tree			
T21	Oak (English)	B1	6.6	None
T22	Beech (Common)	B1	11.4	None
T23	Beech (Common)	B1	10.2	None
T24	Beech (Common)	A2	8.7	None
T25	Service Tree (Bastard)	C1	3	None
T26	Ash (Common)	U	5.7	None
T27	Oak (English)	B1	8.4	None
T28	Ash (Common)	U	8.4	None
T29	Monterrey pine	U	6	None
T30	Goat willow	C1	5.7	None
G1	Norway maple 'Crimson King, hornbeam, laburnum, common alder, Monterey pine.'	B2	As shown on plan	None
G2	Elder, poplar, goat willow	C2	As shown on plan	None
G3	Hybrid black poplar, mixed cypress, hornbeam,	B2	As shown on plan	None
G4	Goat willow	C2	As shown on plan	None
G5	Cherry, rowan	U	As shown on plan	None
G6	Crab apple, cherry (various flowering varieties)	C2	As shown on plan	None
G7	Common alder, Scots pine,	B2	As shown on plan	None
G8	Schmidt's cherry	B2	As shown on plan	None
G9	Sycamore	B2	As shown on plan	None
G10	Norway maple, weeping willow	B2	As shown on plan	None
G11	Hornbeam	B2	As shown on plan	None
G12	Common beech	C2	As shown on plan	None
G13	Sycamore	B2	As shown on plan	None
G14	Birch	B2	As shown on plan	None
G15	Silver birch, sycamore, field maple, holly, rowan, cherry laurel, Norway maple, English oak, common ash,	C2	As shown on plan	None
G16	Sycamore	B2	As shown on plan	None
G17	English oak	C2	As shown on plan	None
G18	Common alder	C2	As shown on plan	None
G19	Goat willow	C2	As shown on plan	None
G20	Silver birch	B2	As shown on plan	None
G21	Lawson cypress	C2	As shown on plan	None
G22	Laburnum, hawthorn, weeping birch, silver birch	C2	As shown on plan	None
G23	Sycamore	B2	As shown on plan	None
G24	Common ash, Norway maple, English oak, common hornbeam, field maple, common lime, silver birch	A2	As shown on plan	None
W1	Beech	A2	As shown on plan	None
W2	Common ash, hazel, goat willow,	B2	As shown on plan	None
W3	English oak, common beech, common ash, common alder,	B3	As shown on plan	None

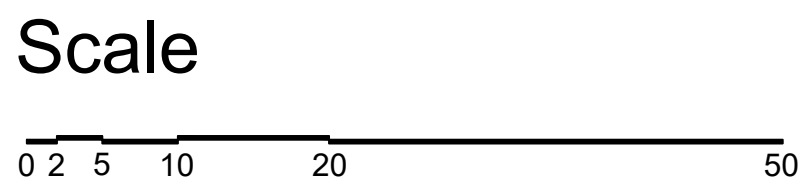

Notes

- 1) Survey Date 18th February 2026
- 2) This drawing has been produced to be printed in colour. If you have been given this drawing in monochrome please request a colour version.
- 3) Do not scale directly from this drawing.
- 4) This drawing is to be read in conjunction with all other relevant MHP drawings and information supplied by other consultants.

Revisions	Date	Drawn	Checked
Project	Rudloe No. 2 - Box, Corsham		
Client	Taylor Wimpey		
Title	Arboricultural Impact and Tree Protection Plan		
Drawing number	19151.502		
Status	FOR INFORMATION		
Drawn By	Checked By	Date	Scale @ A0
DAL&SD	MR	June 26	1:500

Rudloe No. 2 - Corsham
Arboricultural Impacts and Tree Protection Plan

