


DO NOT SCALE FROM THIS DRAWING
All dimensions to be checked on site prior to manufacture of prefabricated items. Any discrepancy or query to be reported and clarified before associated work proceeds. All construction to be in accordance with relevant Trade and Professional Standards and Guidelines, Statutory requirements and product manufacturers' specifications. Read in conjunction with Finishing specification, Workmanship specification, all other associated drawings issued and details which may be issued from time to time.
© 2026 Newland Homes Ltd

- Key:
- Public Right of Way CRIC34 (As shown on WC PROW Map.)
 - Public Right of Way CRIC34 (As physically on site)
 - Public Right of Way CRIC35 (As shown on WC PROW Map.)
 - Proposed 3m Pedestrian / Cycle link (Western)
 - Proposed 3m Pedestrian / Cycle link (Eastern)
 - National Cycle Route 45

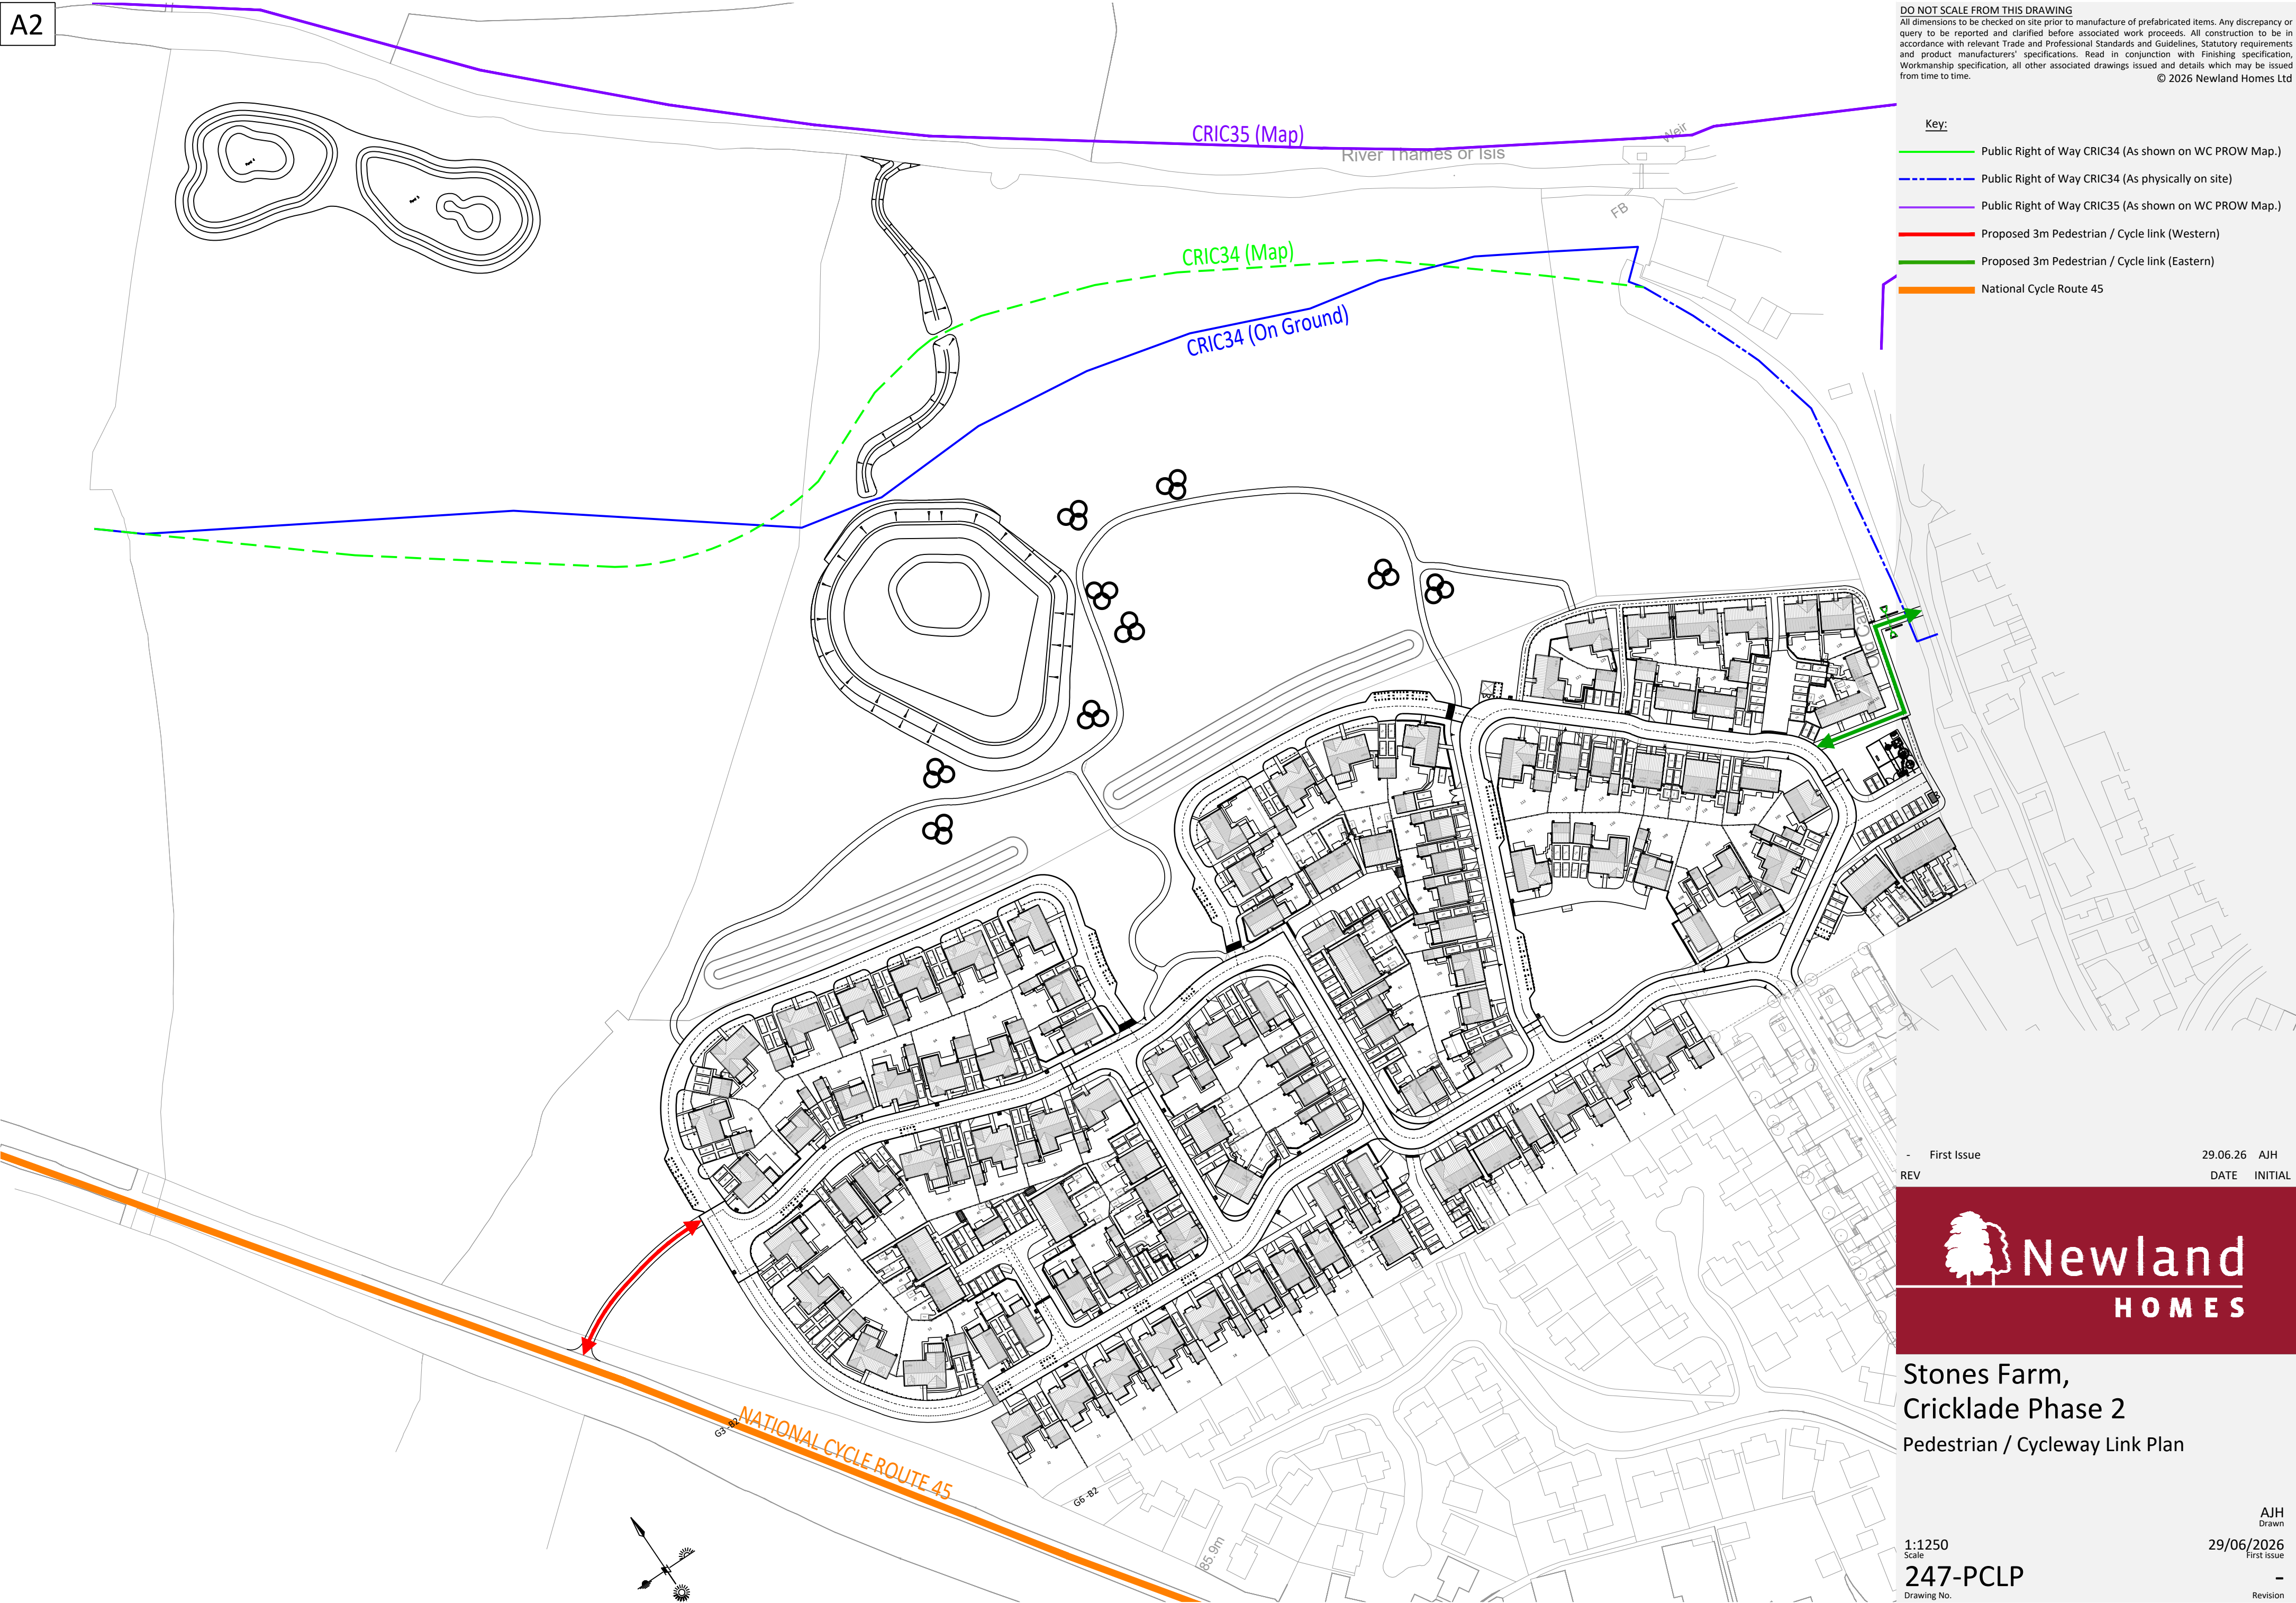

-	First Issue	29.06.26	AJH
REV		DATE	INITIAL



Stones Farm,
Cricklade Phase 2
Pedestrian / Cycleway Link Plan

1:1250	AJH
Scale	Drawn
29/06/2026	First issue
247-PCLP	-
Drawing No.	Revision