



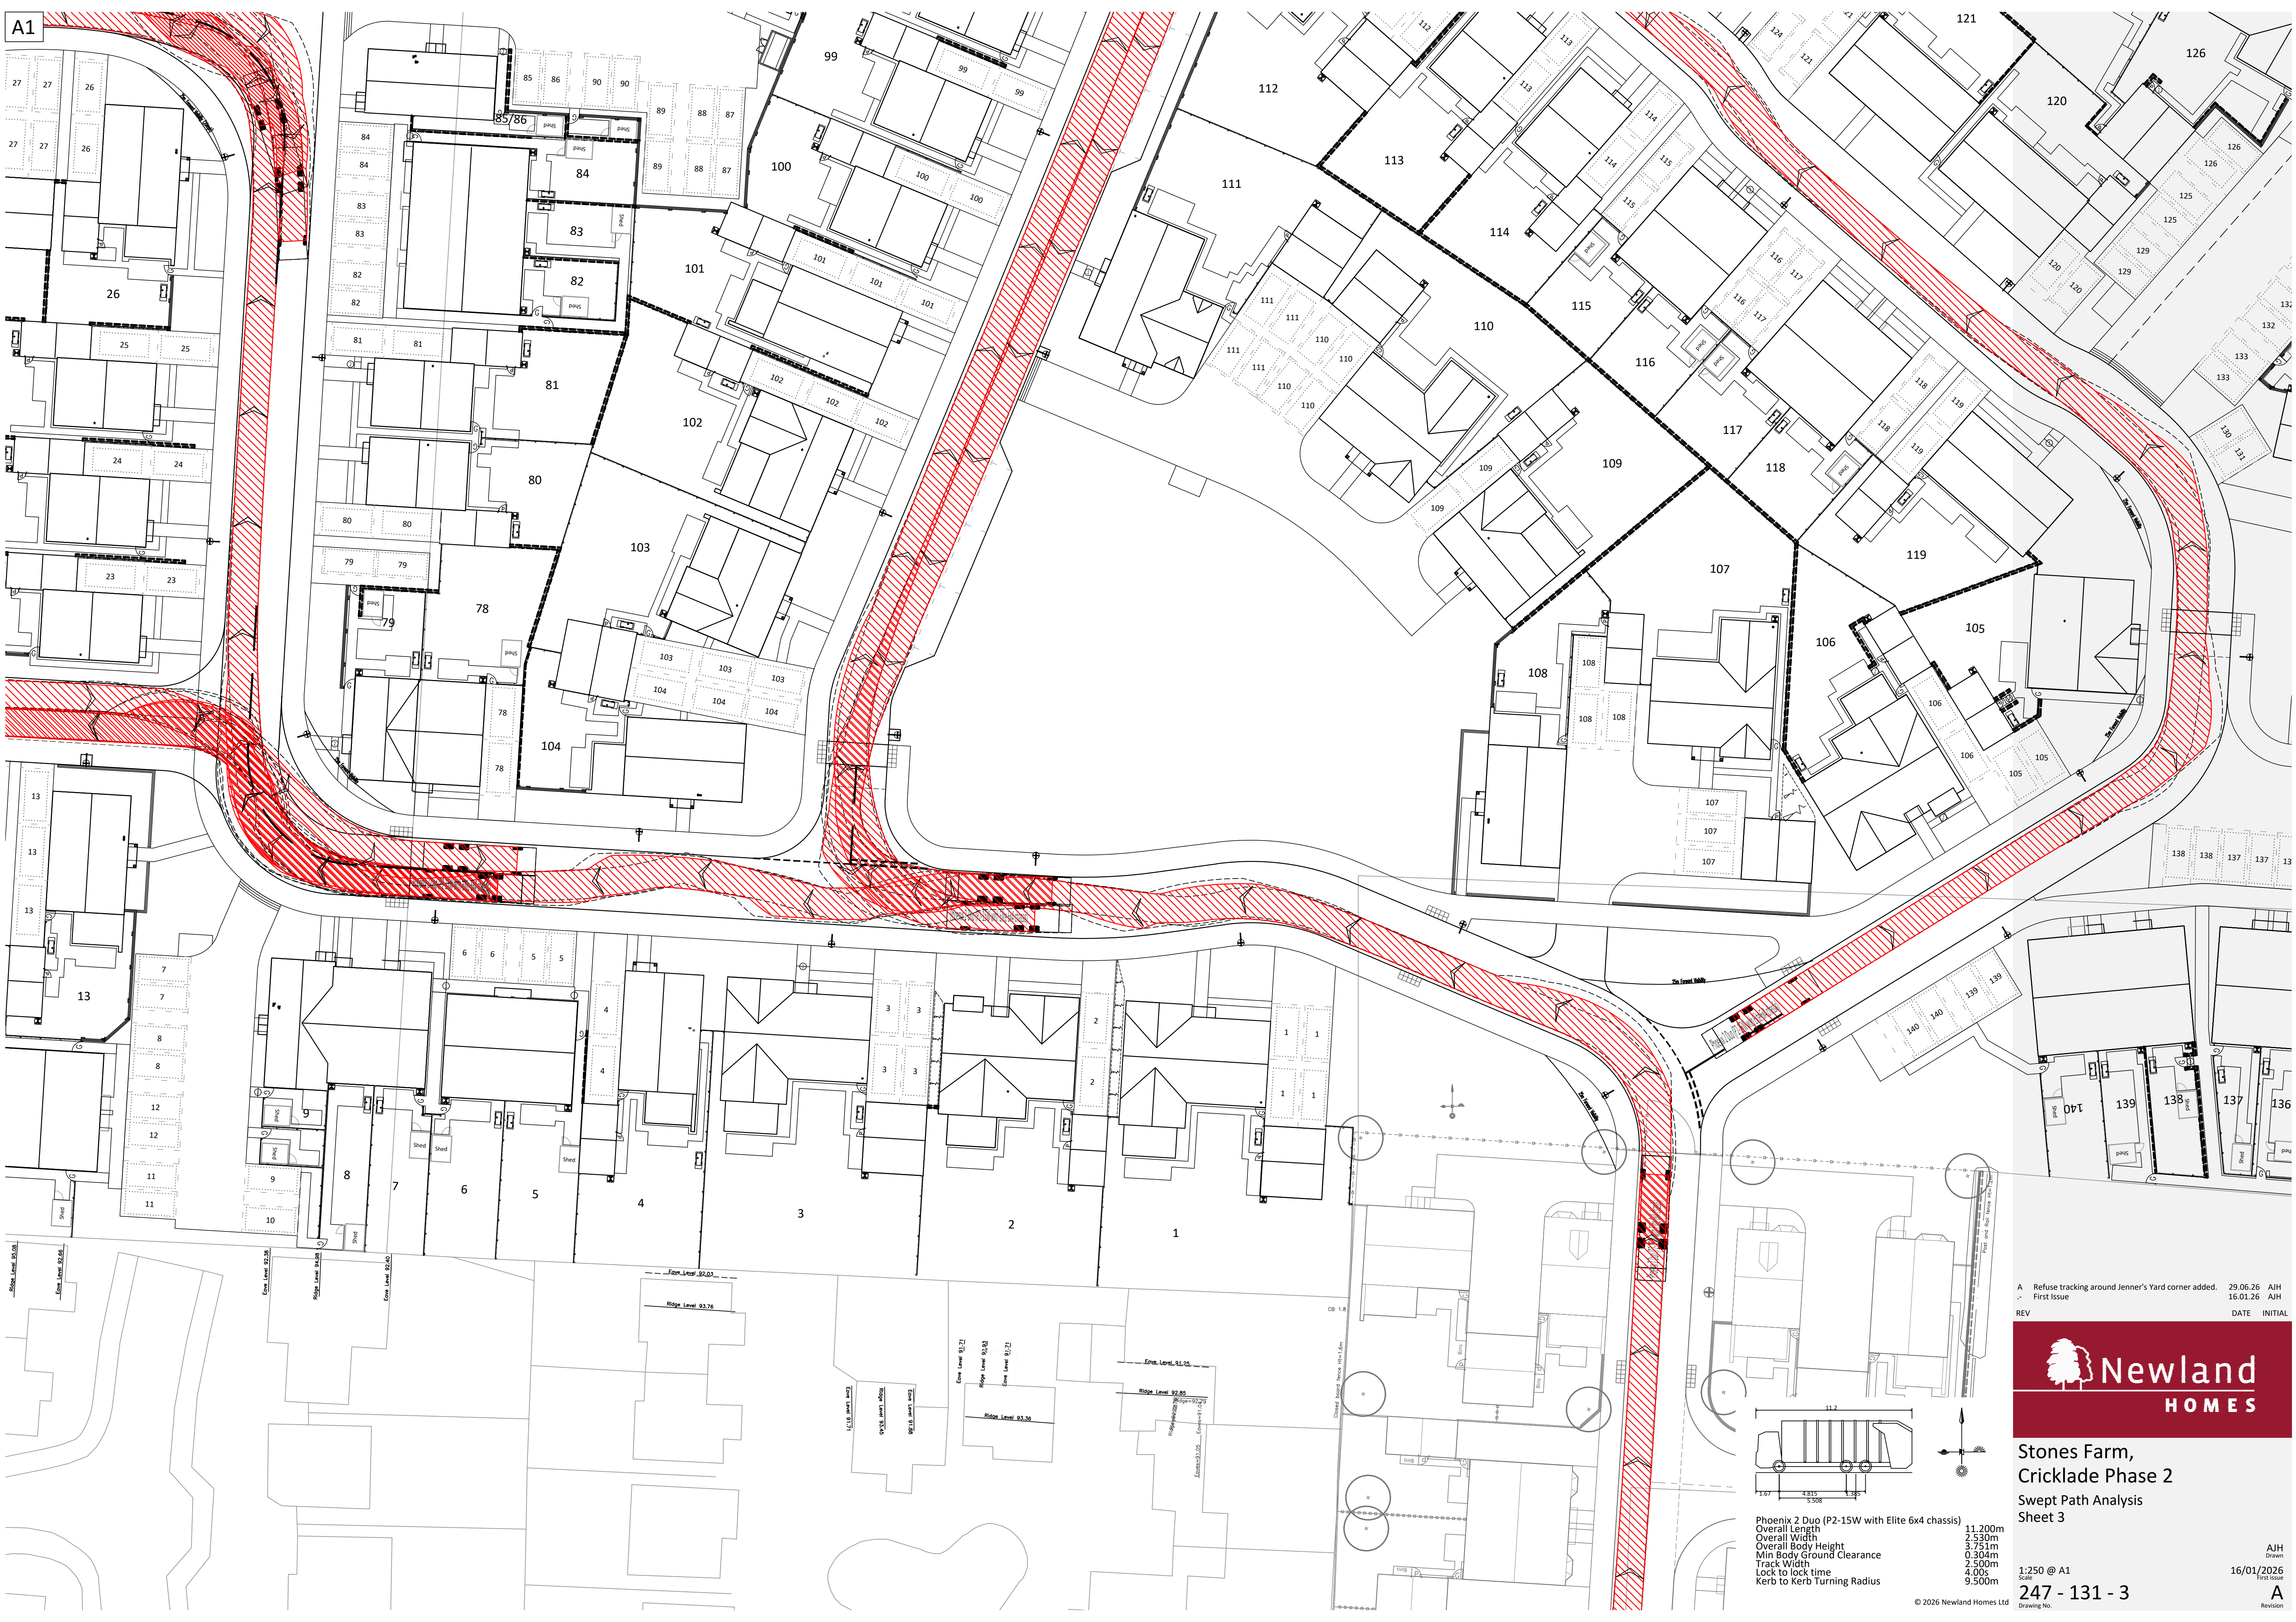

A	Refuse tracking around Jenner's Yard corner added.	29.06.26	AJH
-	First Issue	16.01.26	AJH
REV		DATE	INITIAL



**Stones Farm,
Cricklade Phase 2**
Swept Path Analysis
Sheet 3

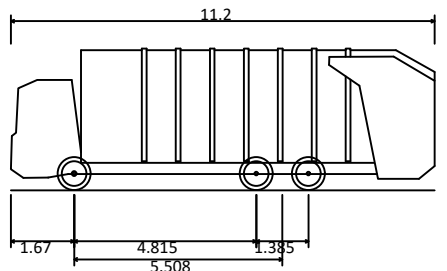

Phoenix 2 Duo (P2-15W with Elite 6x4 chassis)
Overall Length 11.200m
Overall Width 3.751m
Overall Body Height 0.304m
Min Body Ground Clearance 2.500m
Track Width 4.00m
Lock to lock time 9.500m
Kerb to Kerb Turning Radius

© 2026 Newland Homes Ltd

1:250 @ A1
Scale
247 - 131 - 3
Drawing No.

AJH
Drawn
16/01/2026
First Issue
A
Revision