

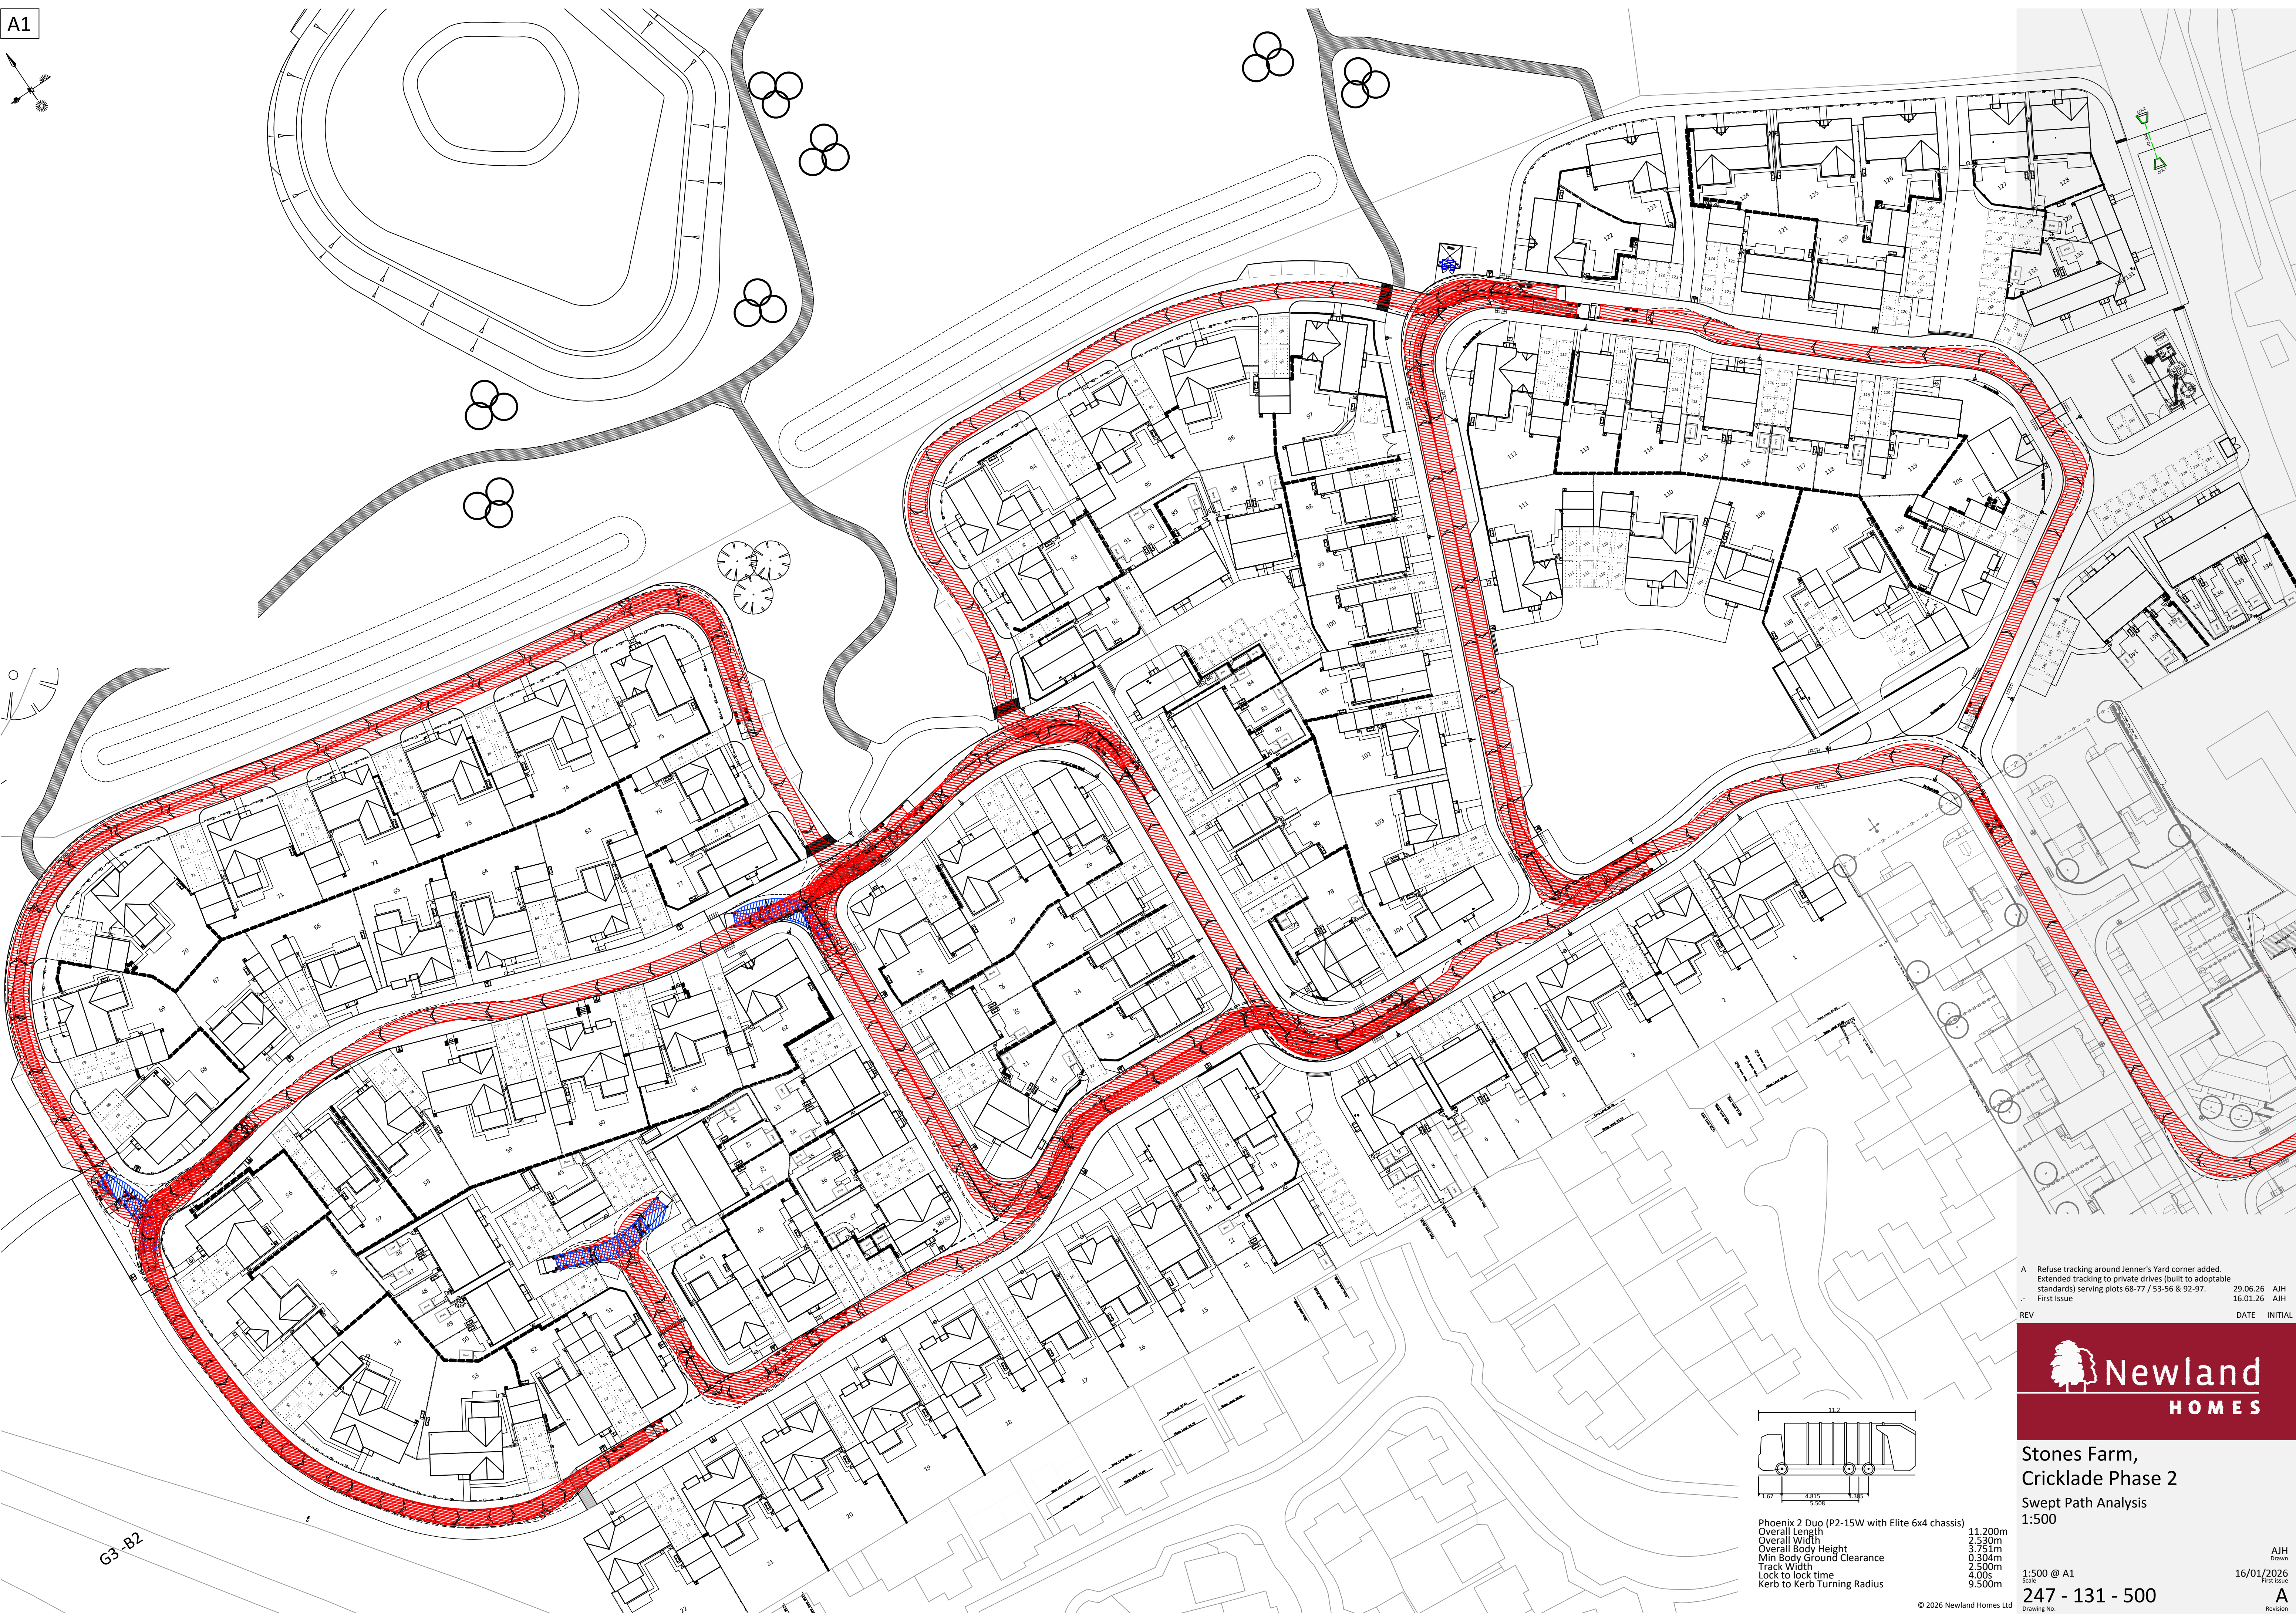


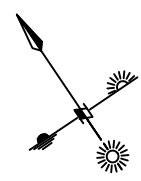

G3-B2

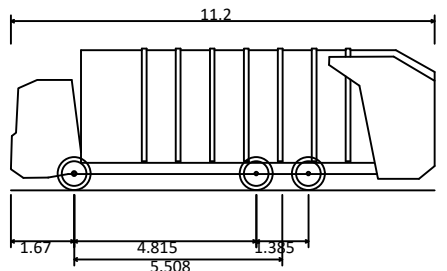

Phoenix 2 Duo (P2-15W with Elite 6x4 chassis)
Overall Length 11.200m
Overall Width 2.530m
Overall Body Height 3.751m
Min Body Ground Clearance 0.304m
Track Width 2.500m
Lock to lock time 4.00s
Kerb to Kerb Turning Radius 9.500m

© 2026 Newland Homes Ltd

A Refuse tracking around Jenner's Yard corner added. Extended tracking to private drives (built to adoptable standards) serving plots 68-77 / 53-56 & 92-97. First Issue				29.06.26	AJH
REV	DATE	INITIAL		16.01.26	AJH



Stones Farm,
Cricklade Phase 2
Swept Path Analysis
1:500

1:500 @ A1
Scale
247 - 131 - 500
Drawing No.

AJH
Drawn
16/01/2026
First Issue
A
Revision