


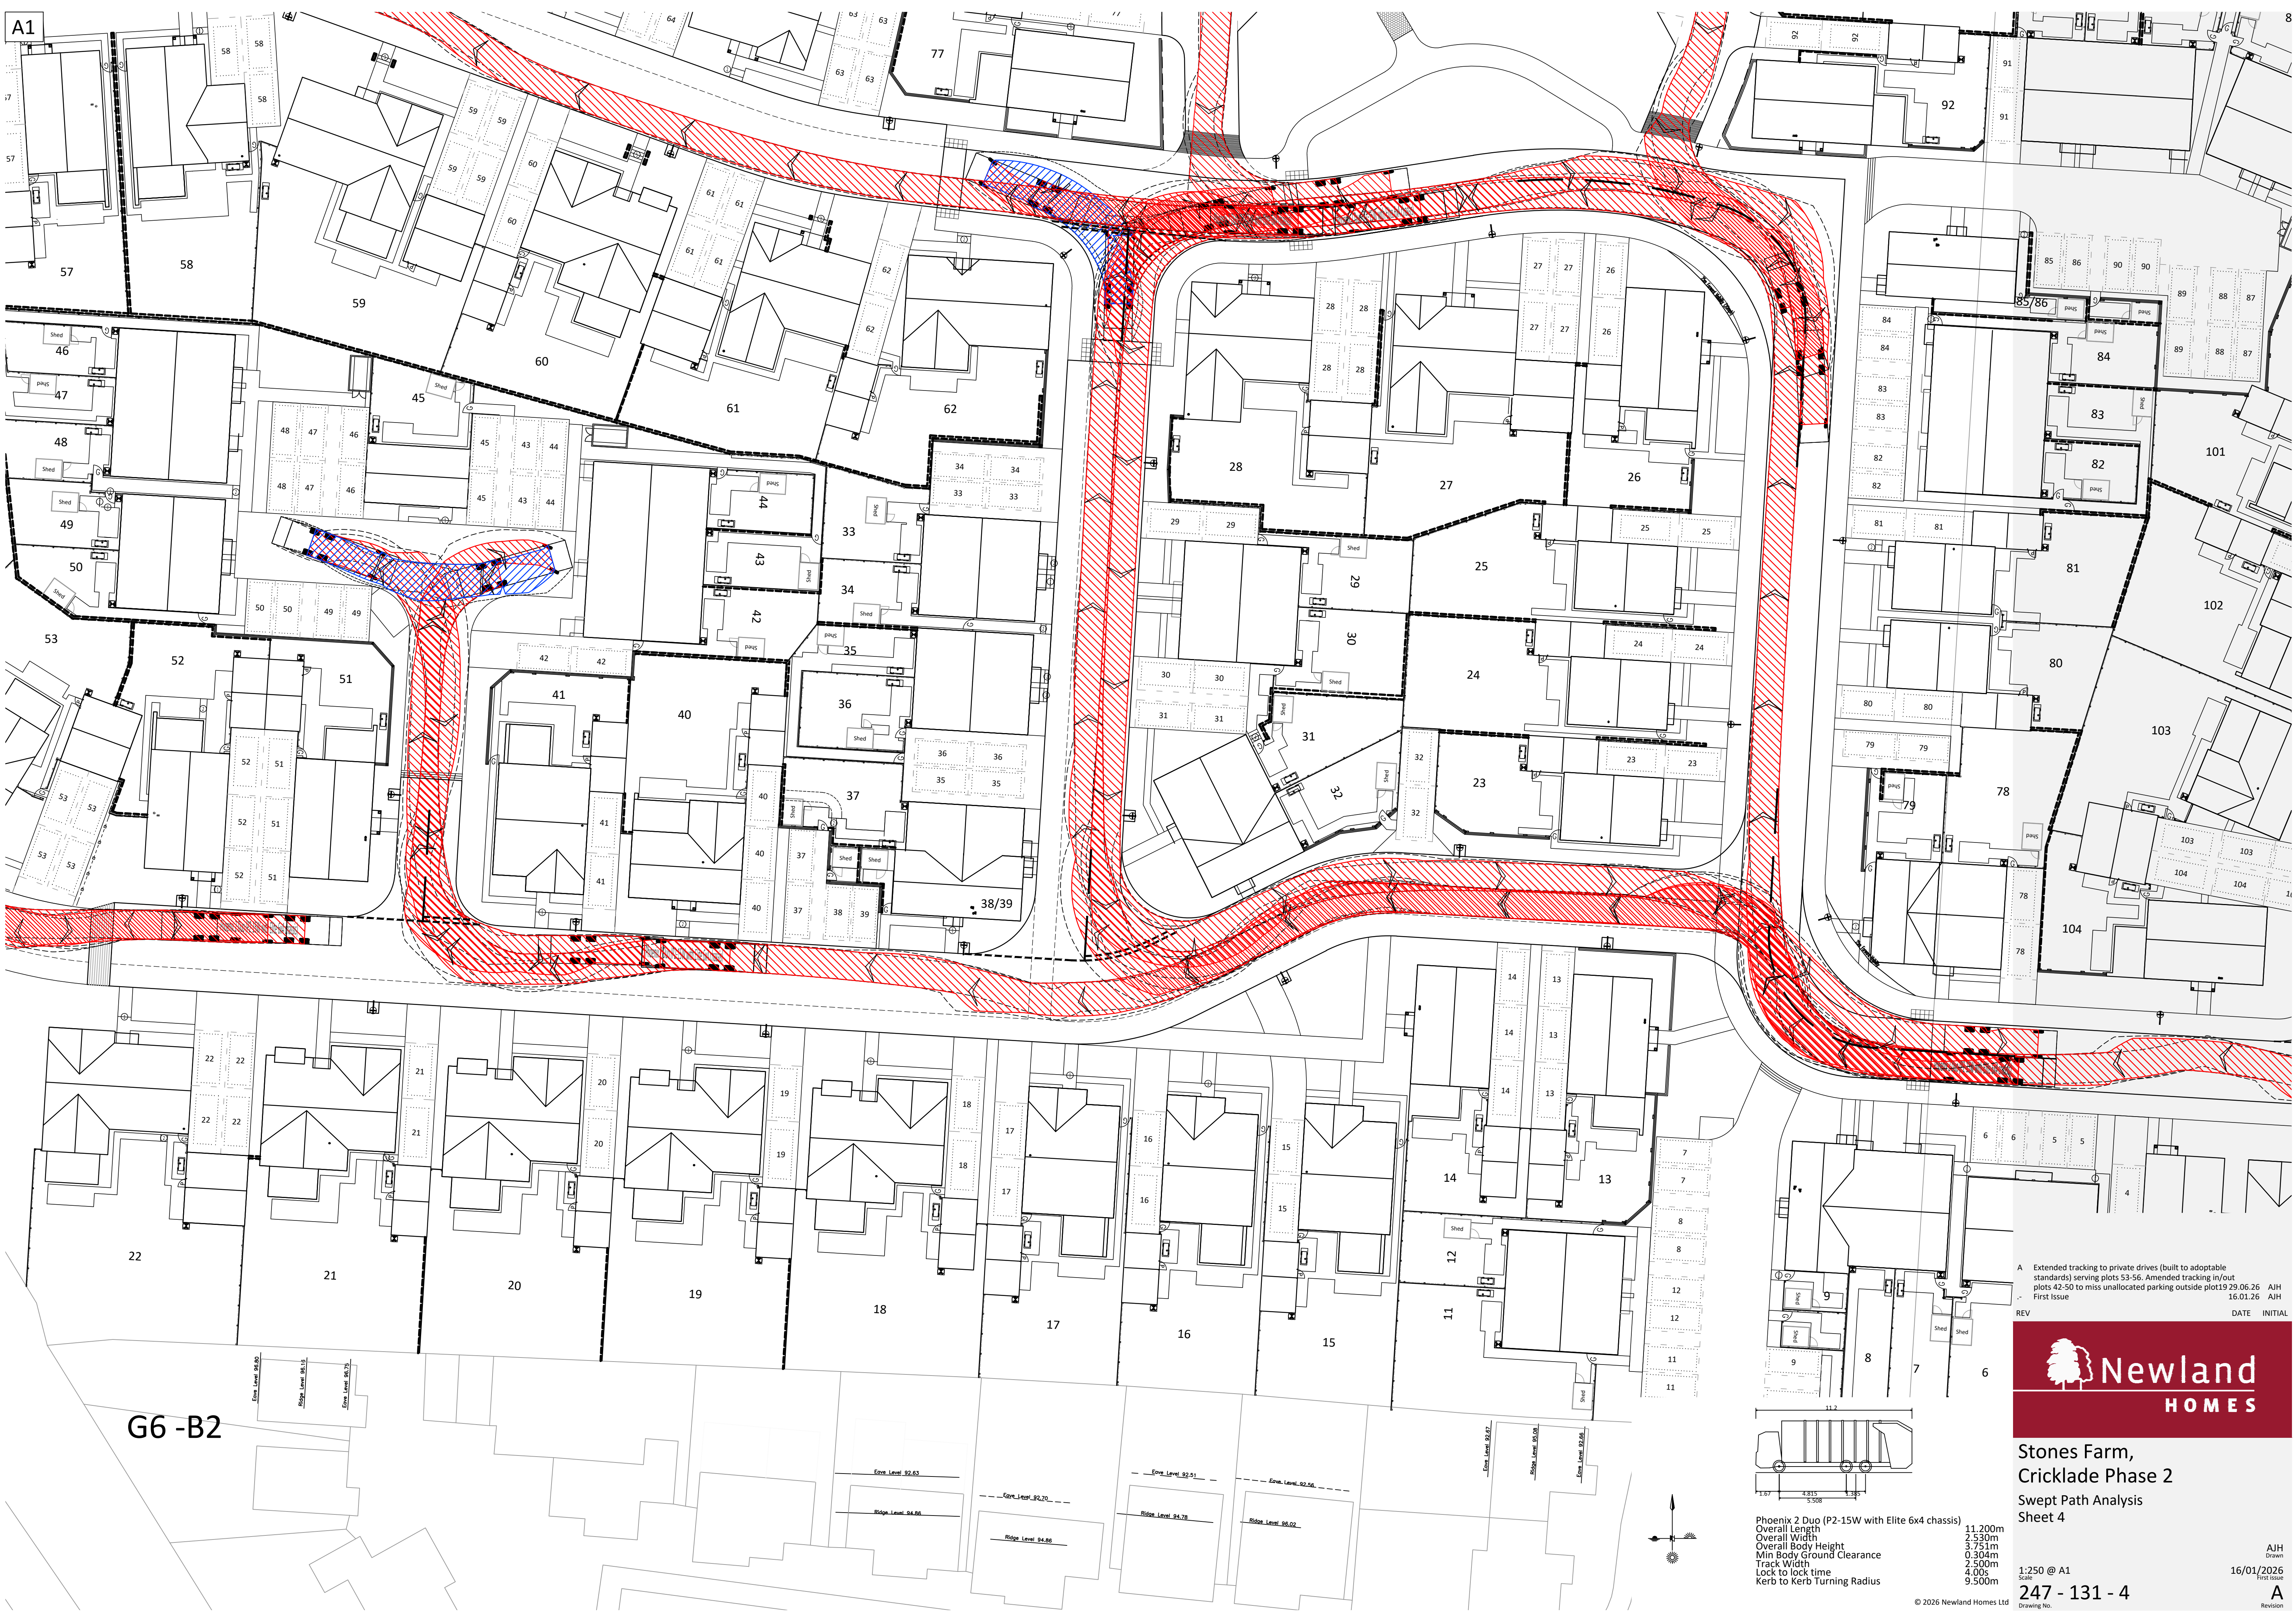

A1


8

G6-B2

A Extended tracking to private drives (built to adoptable standards) serving plots 53-56. Amended tracking in/out plots 42-50 to miss unallocated parking outside plots 19-26
First Issue
REV
DATE
INITIAL



Stones Farm,
Cricklade Phase 2
Swept Path Analysis
Sheet 4

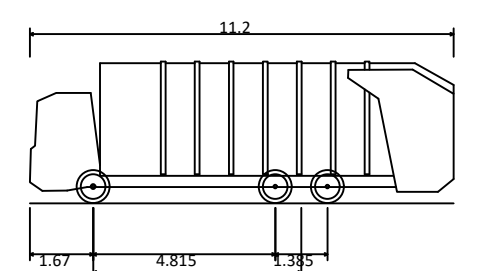

Phoenix 2 Duo (P2-15W with Elite 6x4 chassis)
Overall Length 11.200m
Overall Width 3.751m
Overall Body Height 3.004m
Min Body Ground Clearance 0.304m
Track Width 2.500m
Lock to lock time 4.00s
Kerb to Kerb Turning Radius 9.500m

1:250 @ A1
Scale
© 2026 Newland Homes Ltd
Drawing No.
247 - 131 - 4
Revision
A
16/01/2026
First Issue
AJH