


Phoenix 2 Duo (P2-15W with Elite 6x4 chassis)
Overall Length 11.200m
Overall Width 2.530m
Overall Body Height 3.751m
Min Body Ground Clearance 0.504m
Track Width 2.500m
Lock to lock time 4.00s
Kerb to Kerb Turning Radius 9.500m

- (B) Bin collection point where not located on kerb side
- 30m Carry route and distance for property owners (Max 30m)
- 20m Carry route and distance for collection services (Max 20m)
- **N.B. Carry distances have been taken from Part H of the Building Regulations.

First Issue	29.06.26	AJH
REV	DATE	INITIAL

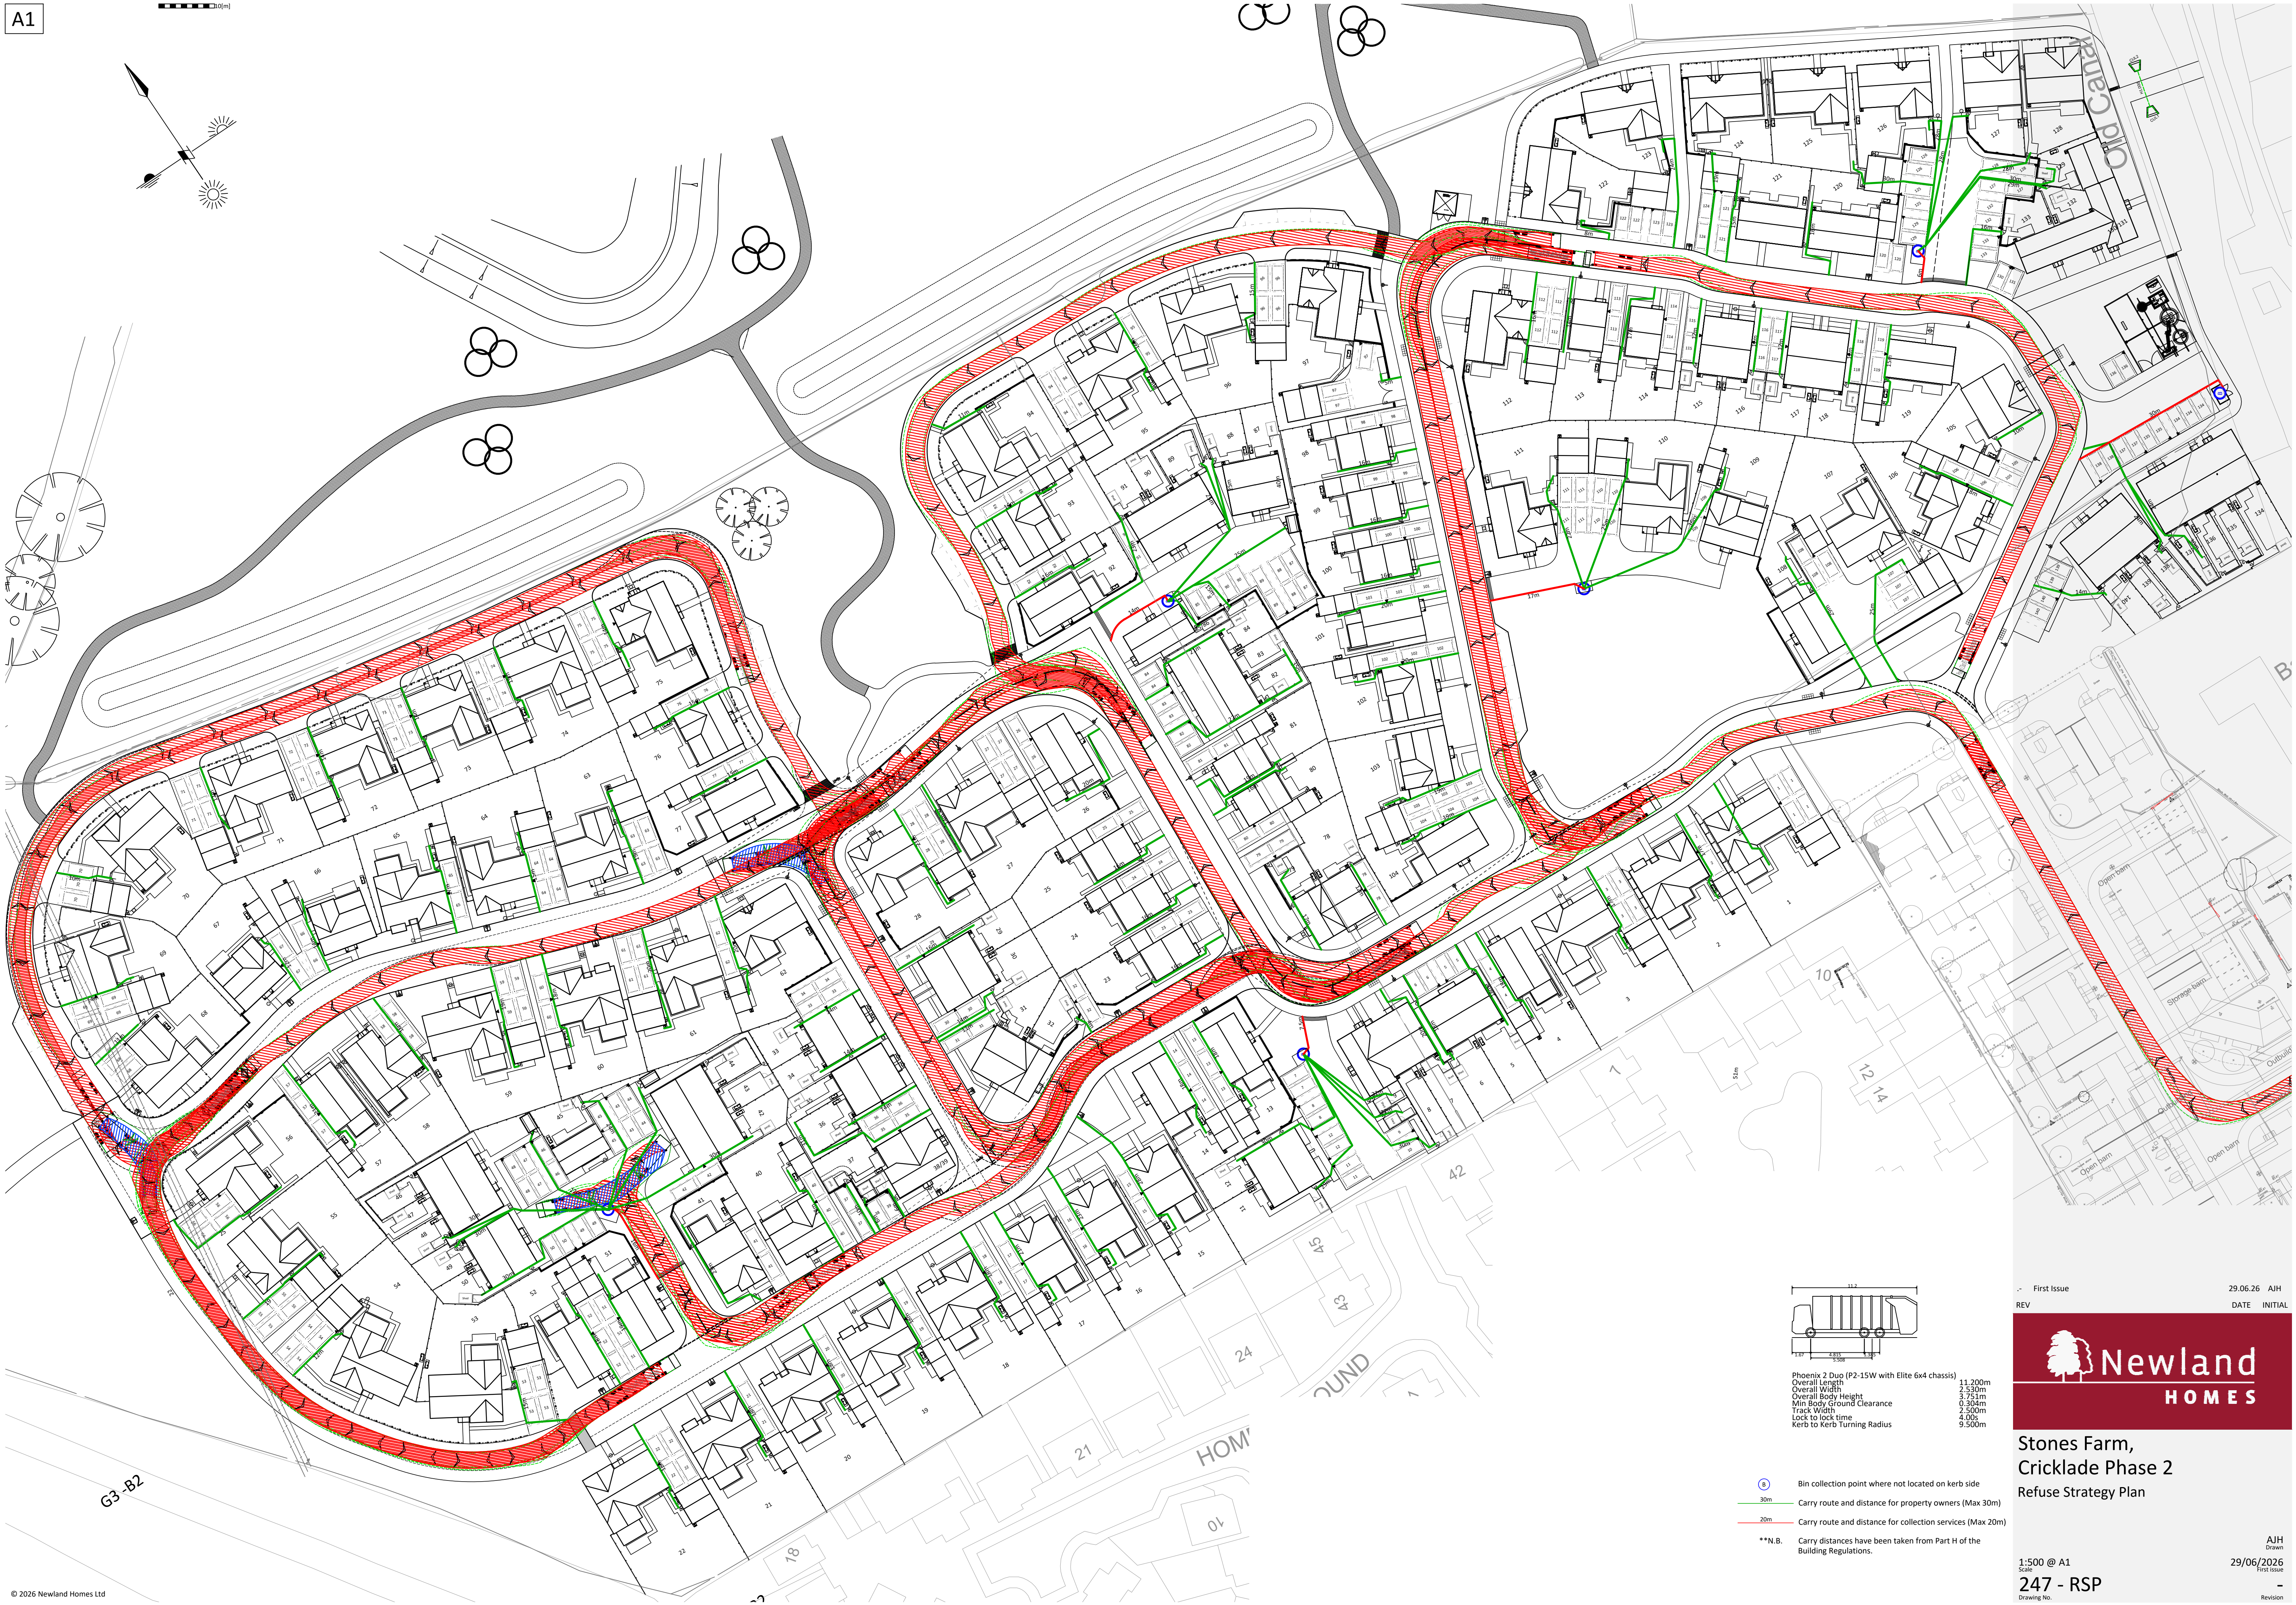

Stones Farm,
Cricklade Phase 2
Refuse Strategy Plan