
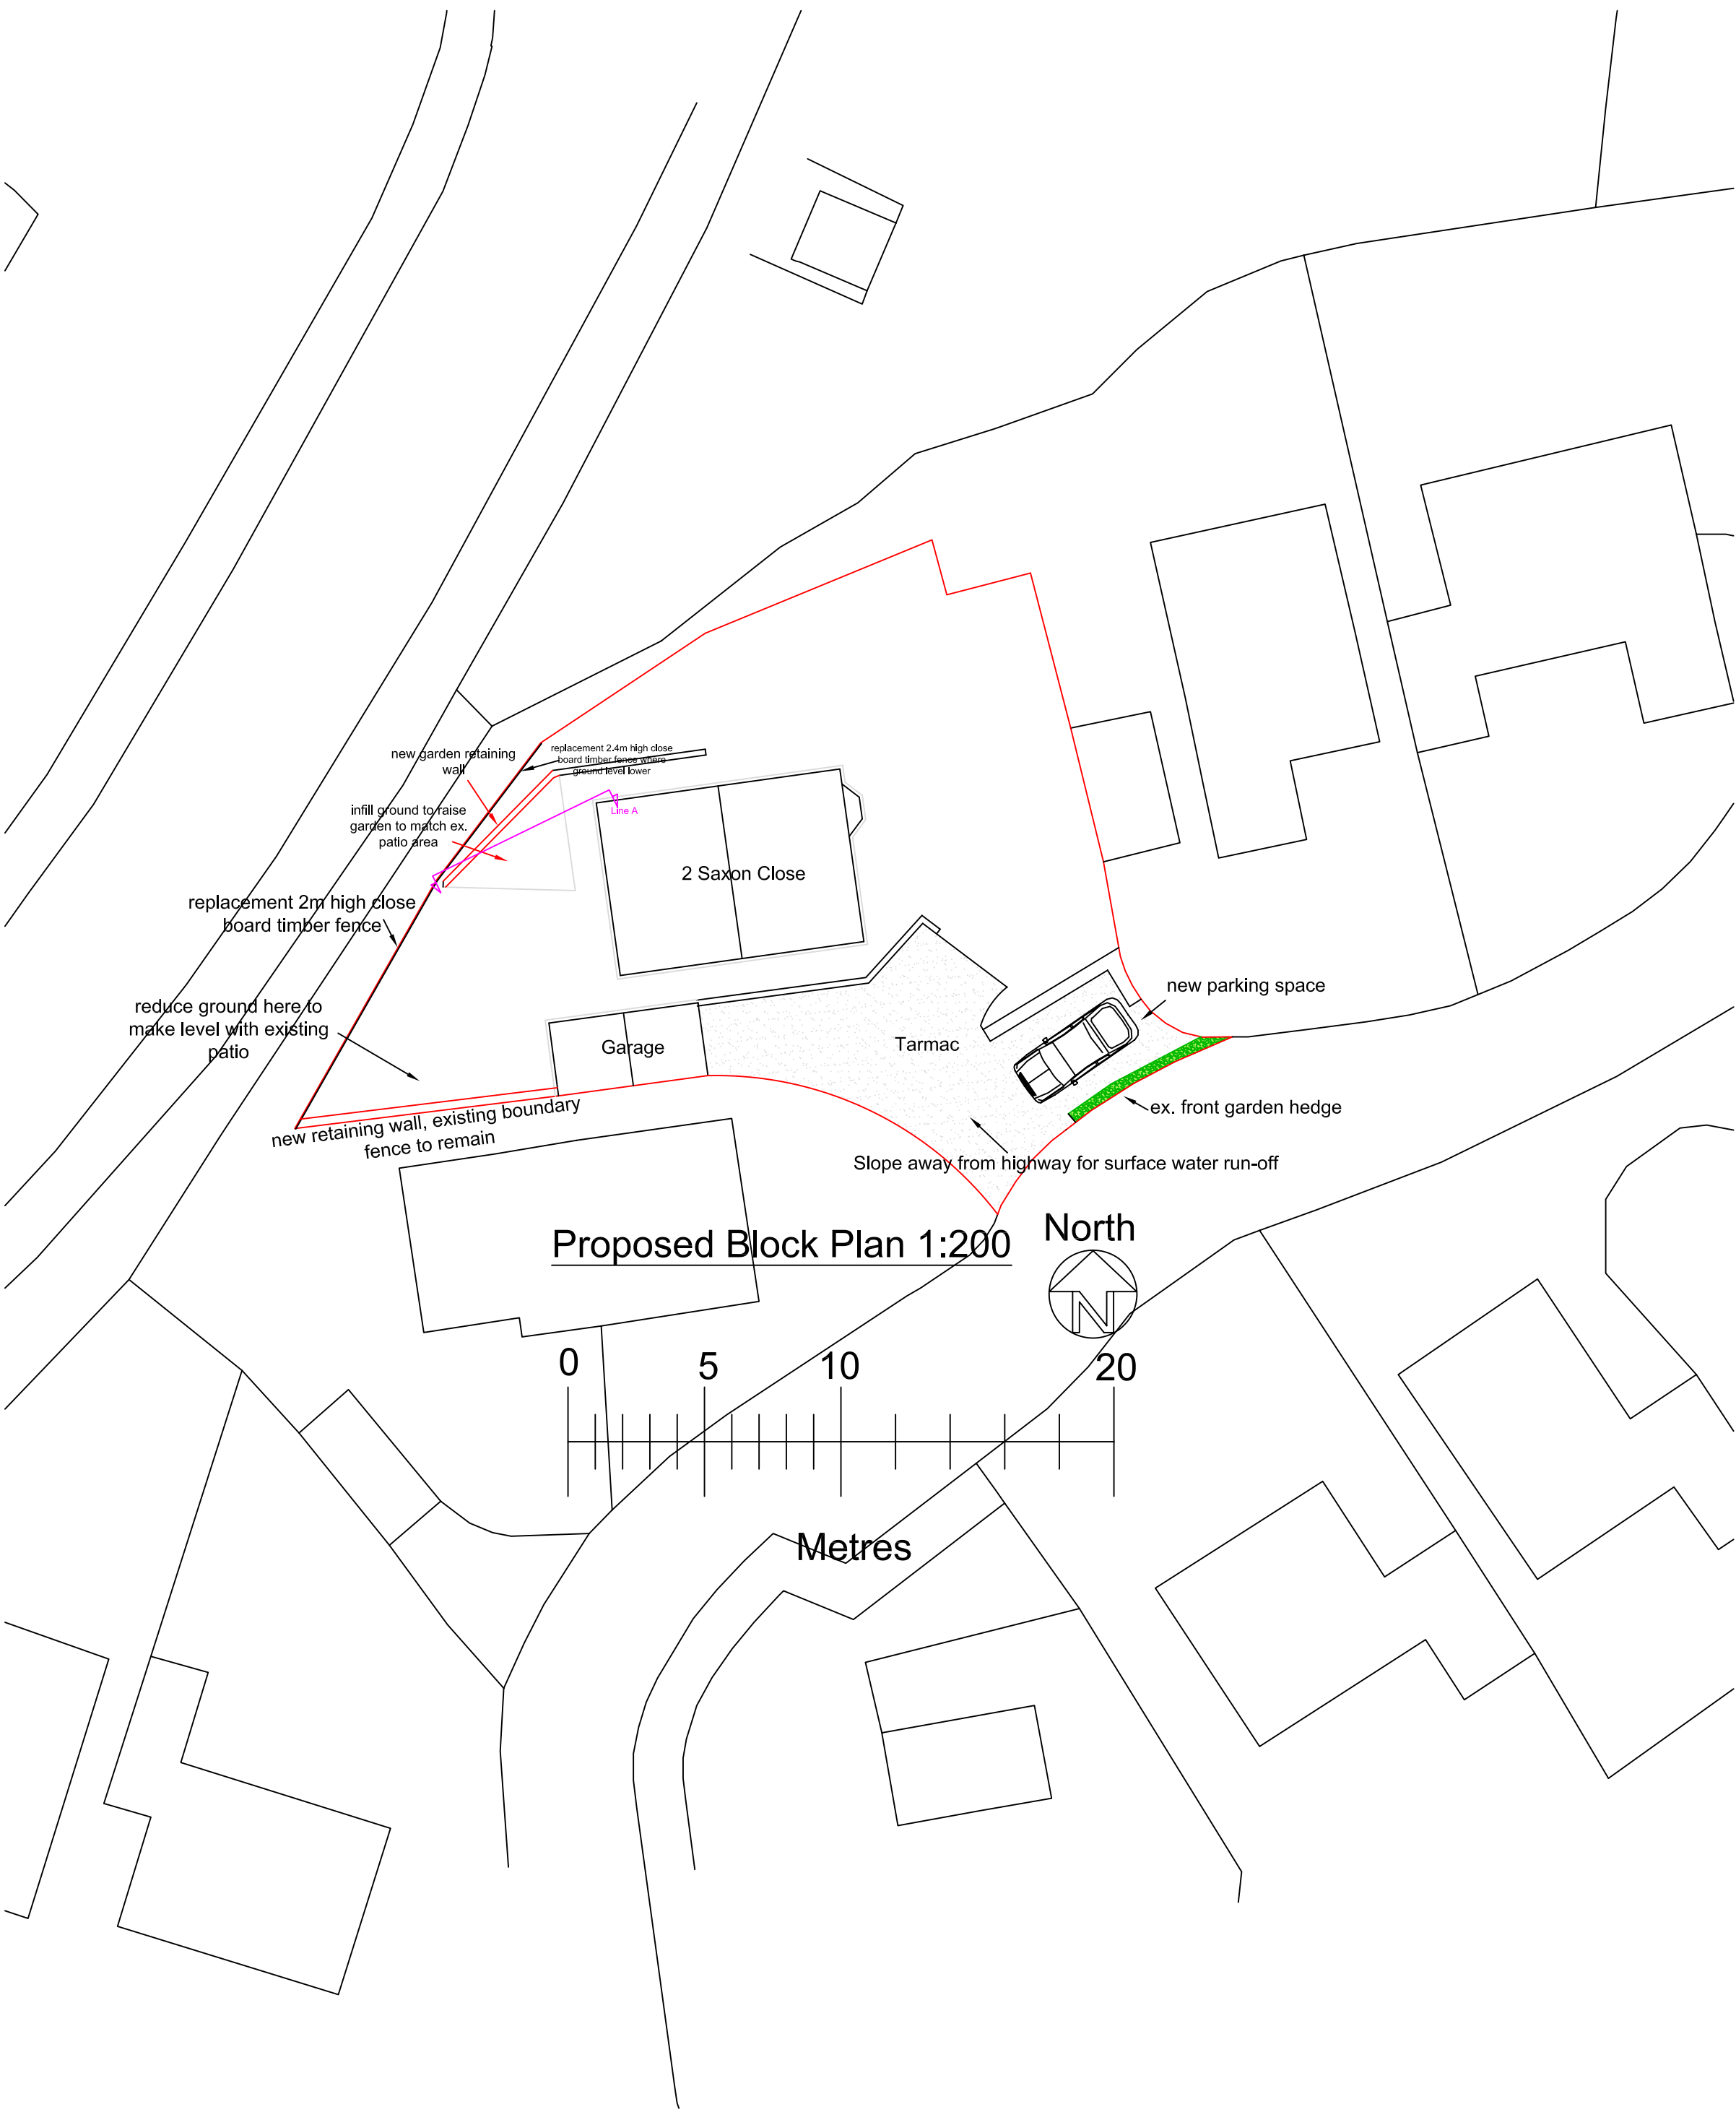


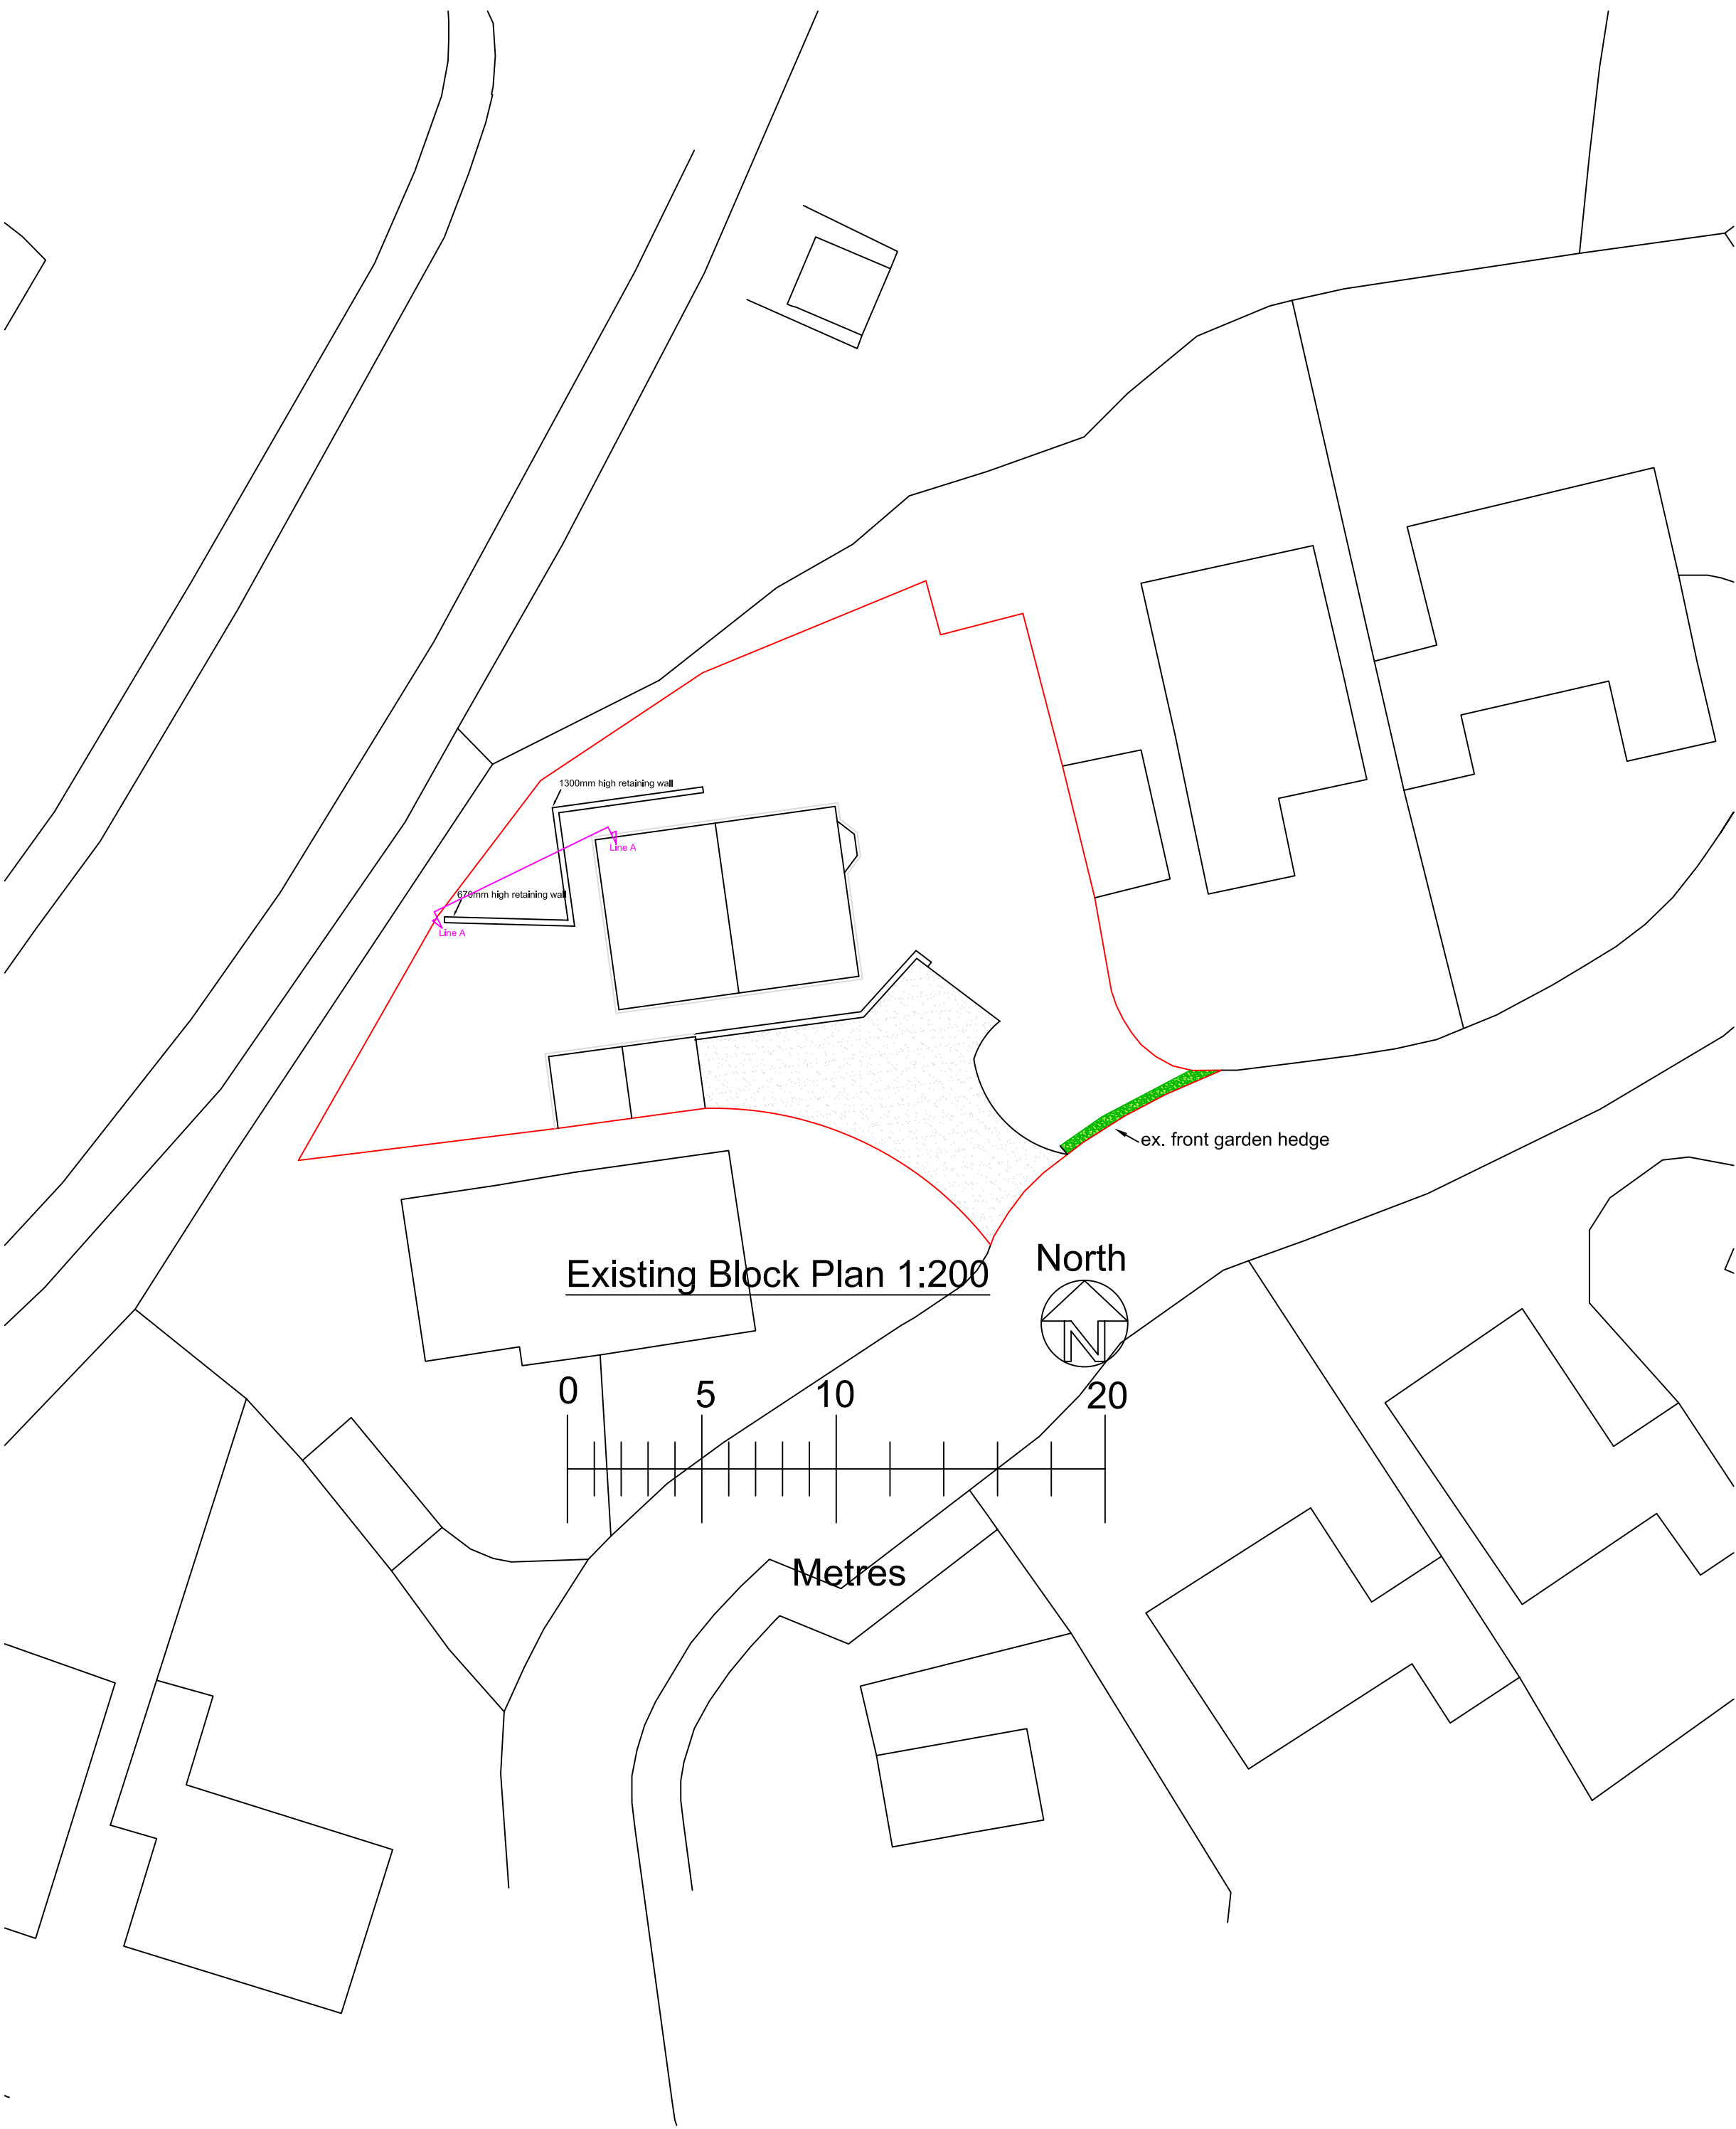

<u>Drawn by</u>	A Harlow & Son 01225 938329	
<u>Proposed Landscaping Alterations for</u> Mr & Mrs F Dicks at 2 Saxon Close Market Lavington Devizes Wiltshire <u>SN10 4EF</u>		
A1 Papersize		
<u>Scale</u>	1:200	<u>Drawing No AH2026/34</u> Sheet 2 of 2
<u>Date</u>	22nd June 2026	