


General Arrangement

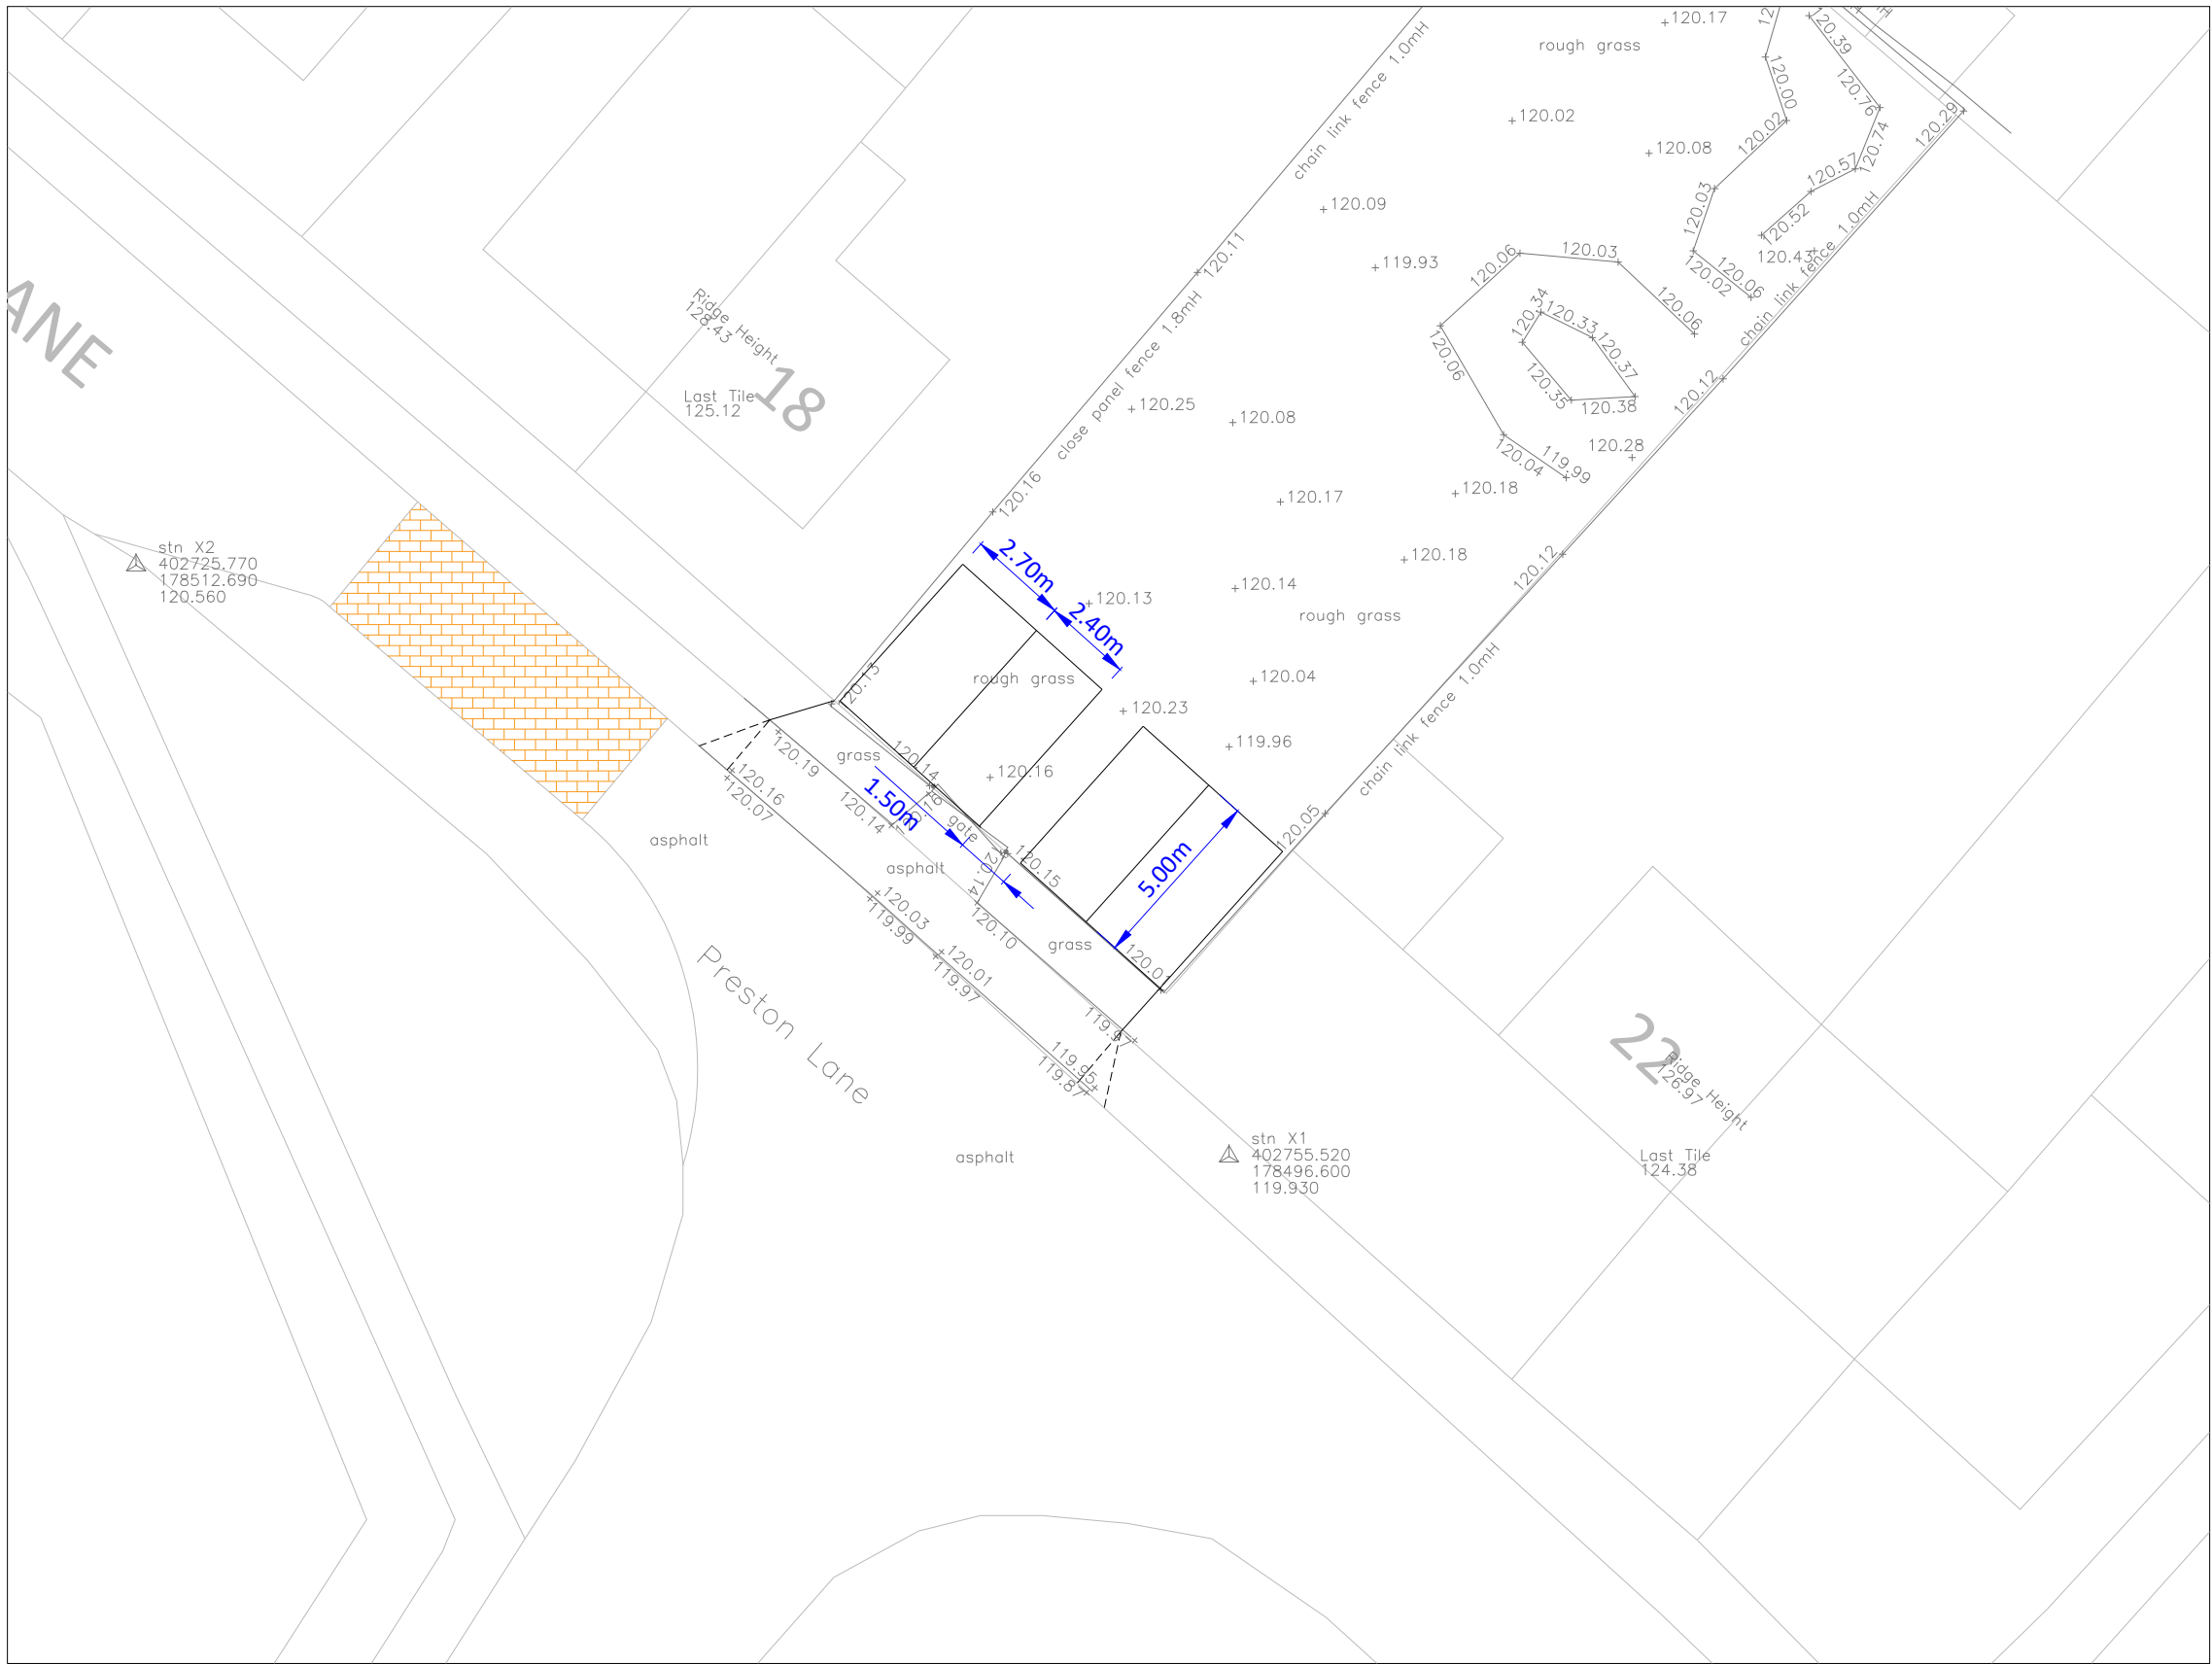

Helix Transport Consultants

16 Springfield Court, Stonehouse, Gloucestershire, GL10 2JF
tel +44 (0)1453 822825


Notes

Based on Ordnance Survey, licence No. AC0000848283 and topographical survey provided by applicant.

Key


- Ordnance Survey base
- Topographical survey base
- Proposed parking and access

Vehicle Details

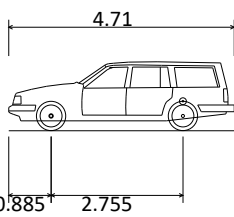


Estate Car (2006)	4.710m
Overall Length	1.804m
Overall Width	1.442m
Overall Body Height	0.207m
Min Body Ground Clearance	1.756m
Max Track Width	4.00s
Lock to lock time	5.950m
Kerb to Kerb Turning Radius	

Eastbound Forward IN

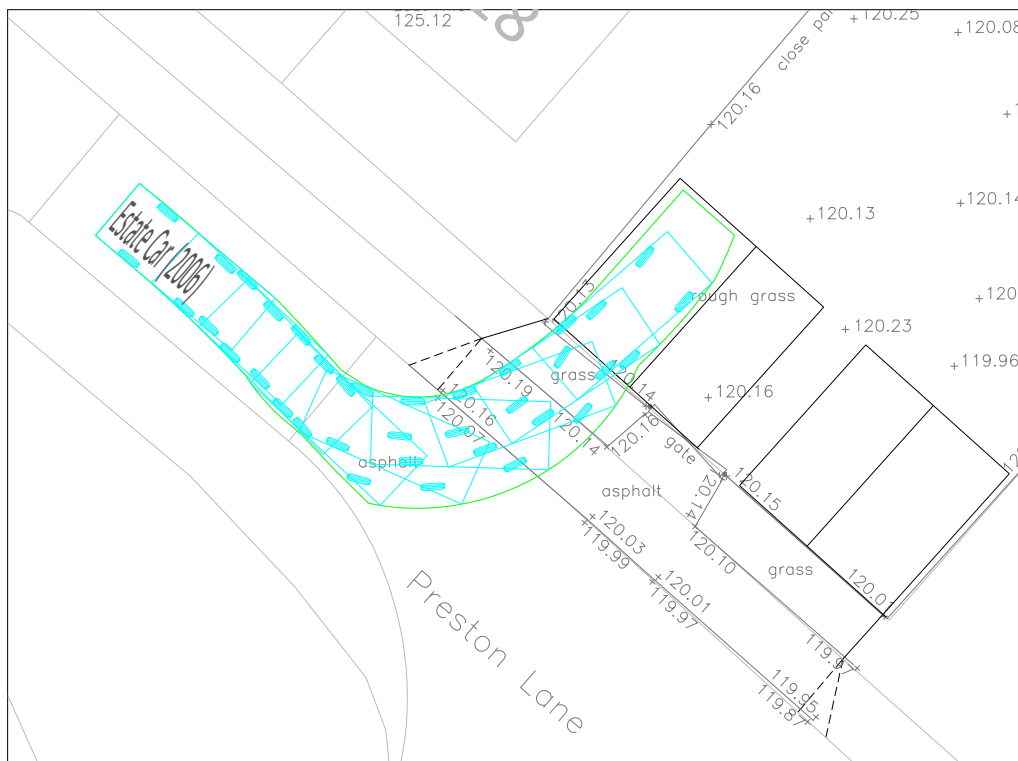


Westbound Reverse OUT

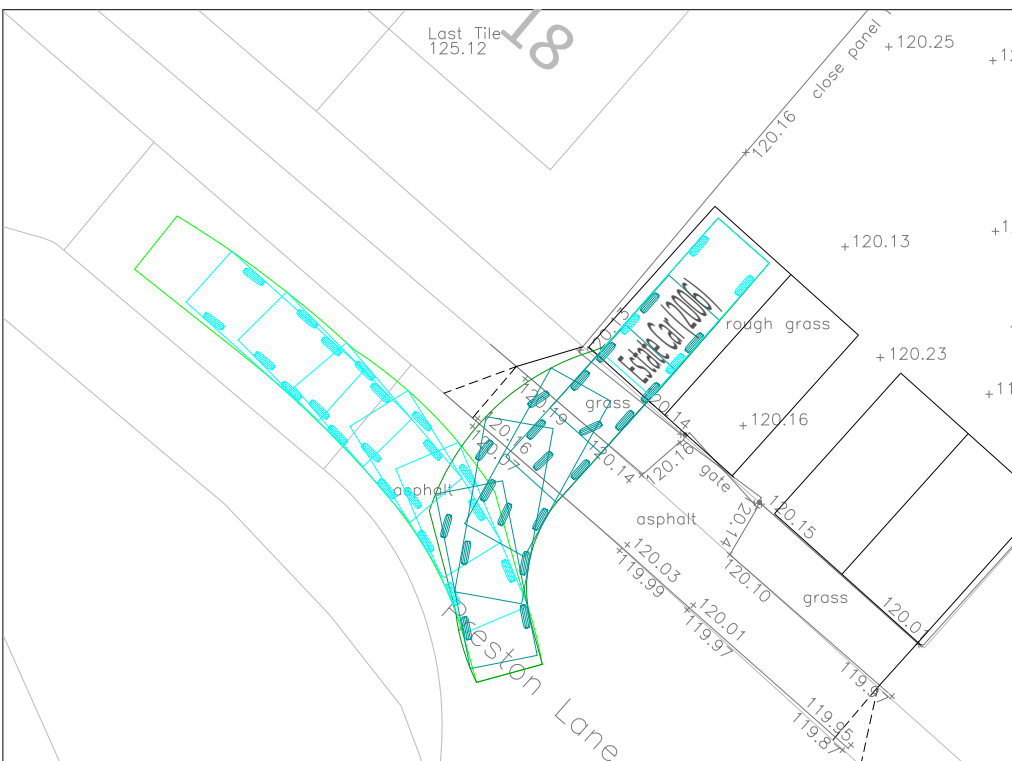


Eastbound Reverse IN




Westbound Forward OUT

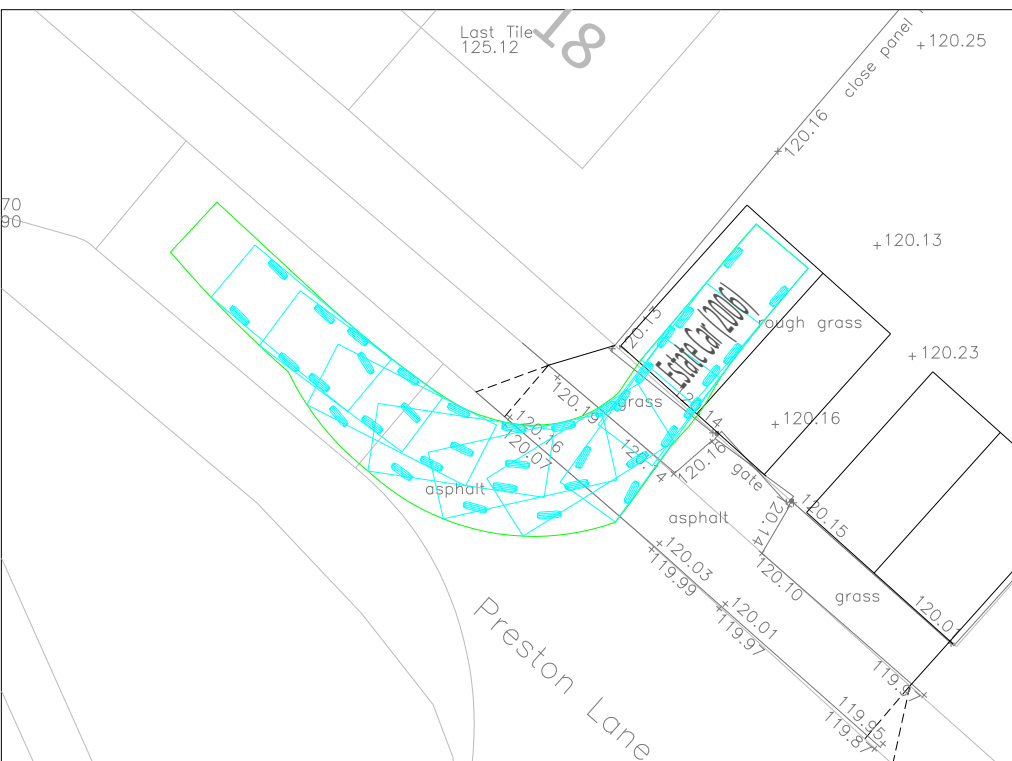

Westbound Forward IN

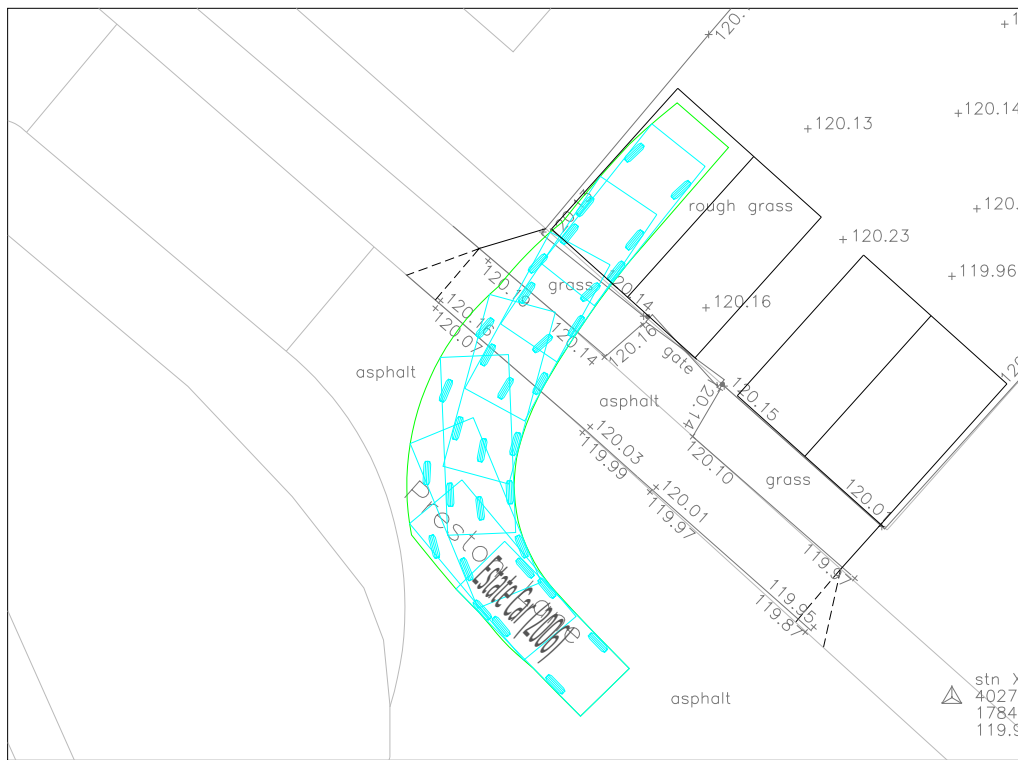


Eastbound Reverse OUT

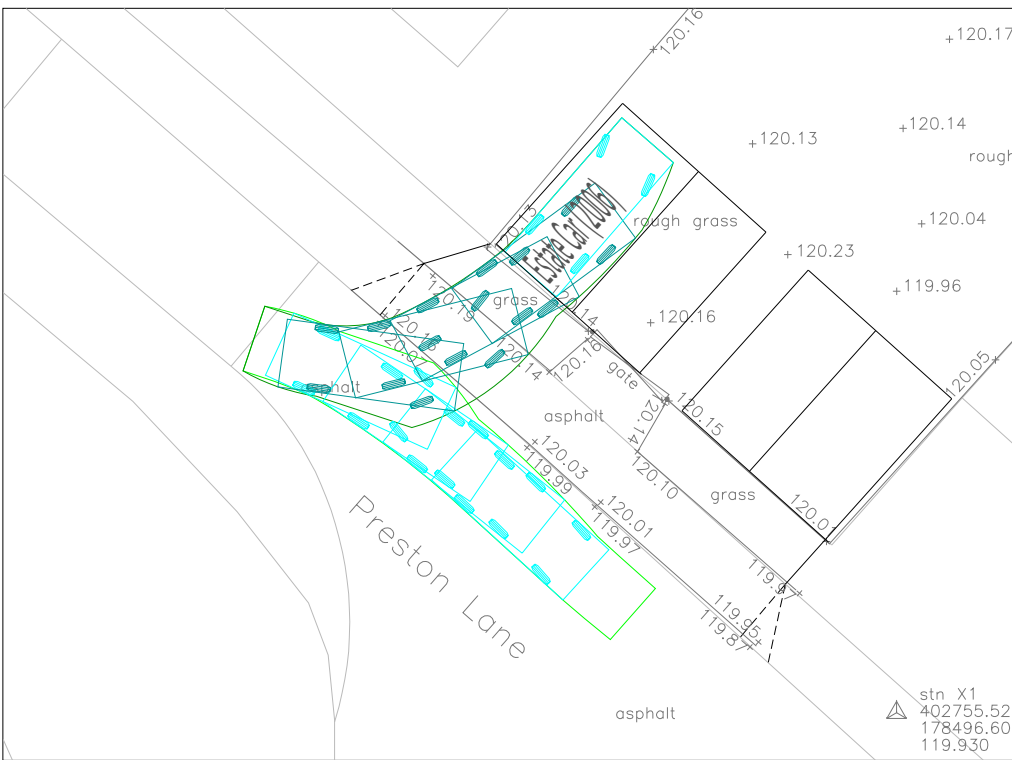

Westbound Reverse IN



Eastbound Forward OUT

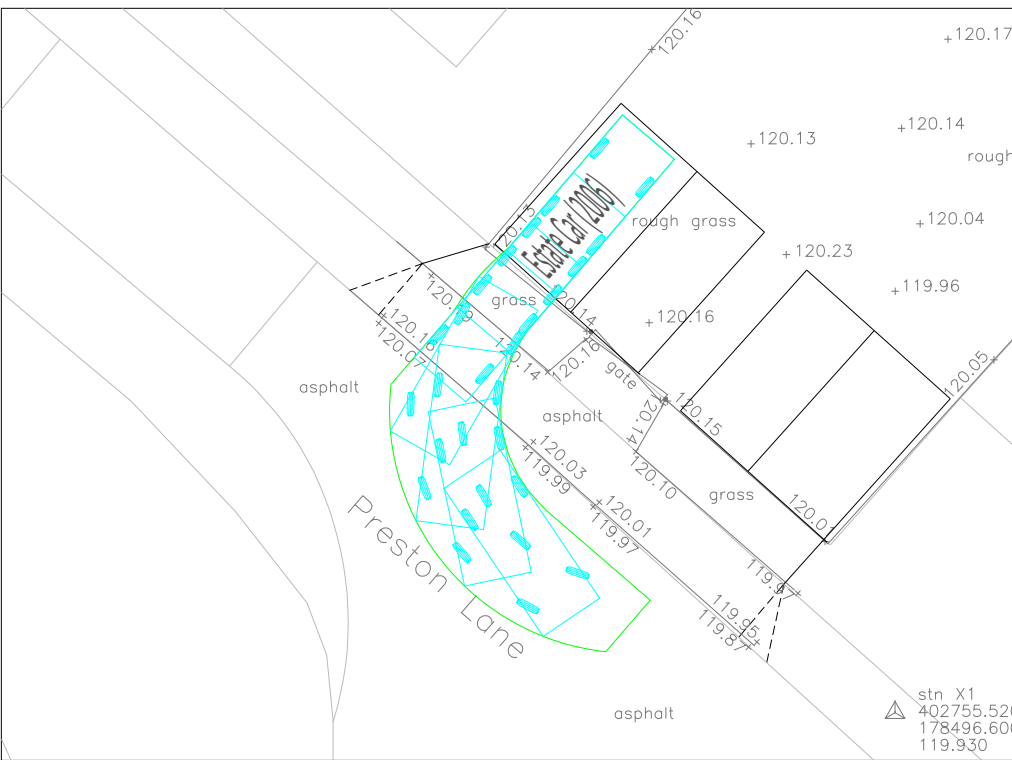

Issue

Rev	By	Chkd	Apprvd	Date	Description
Client					
Mr L Alabi					
Project					
Land at 18 Preston Lane Lyneham					
Drawing					
Proposed Access and Parking Layout, Including Vehicle Tracking					
Drawn by: JH				Date: 28/06/2026	
Checked by: JH				Date: 28/06/2026	
Approved by: JH				Date: 28/06/2026	
Drawing No.					Revision
2625DWG01					
Drawing Scale: 1:200 @ A1					