

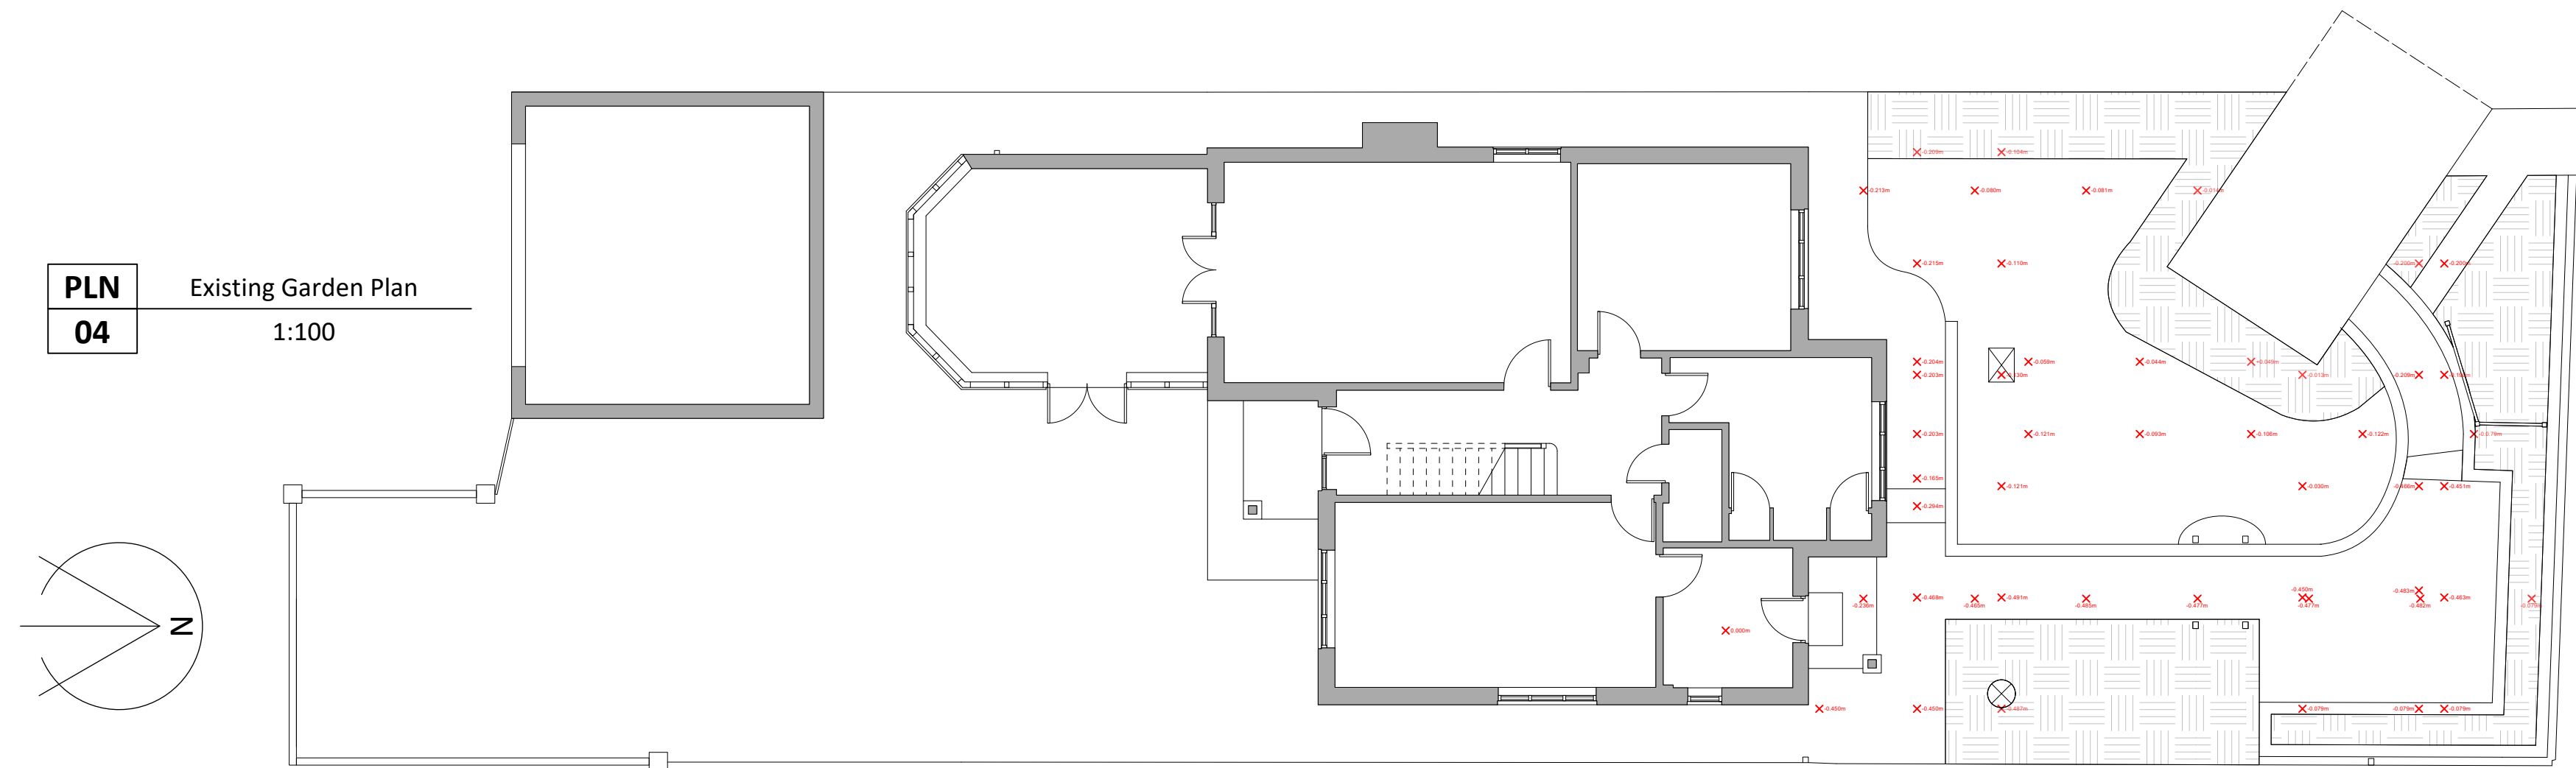
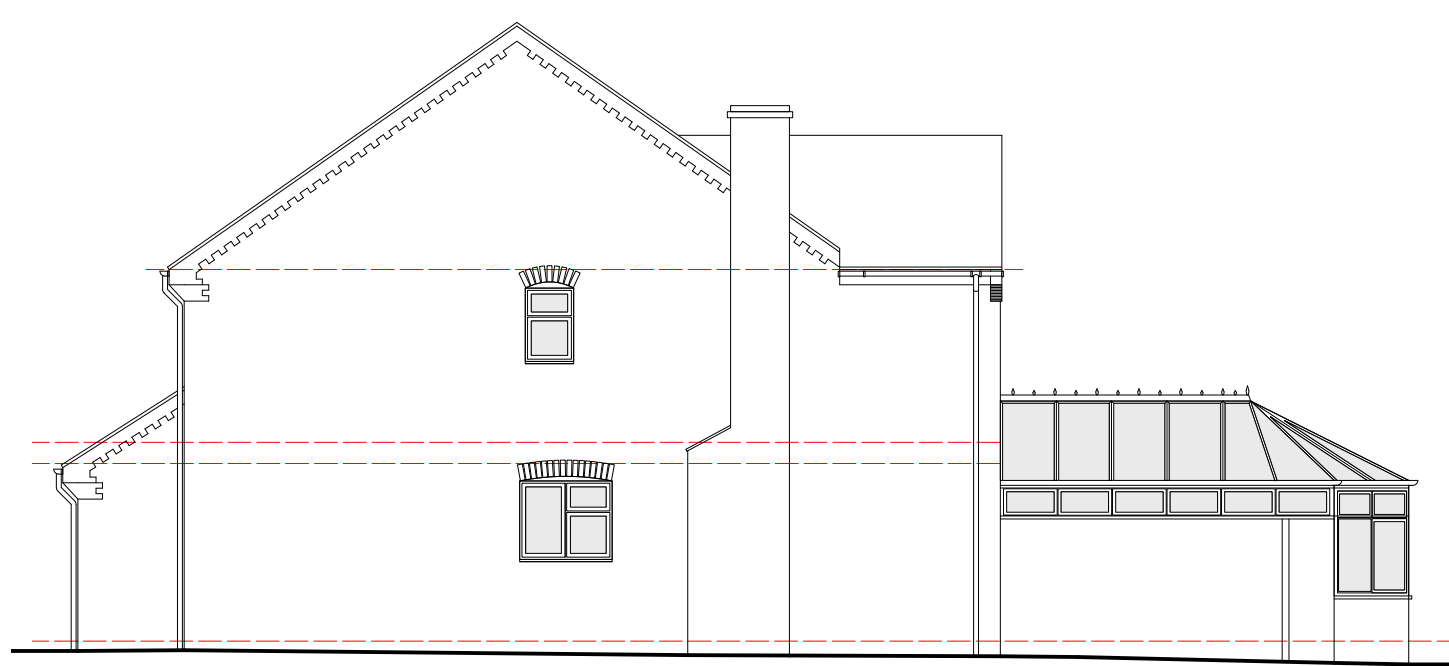
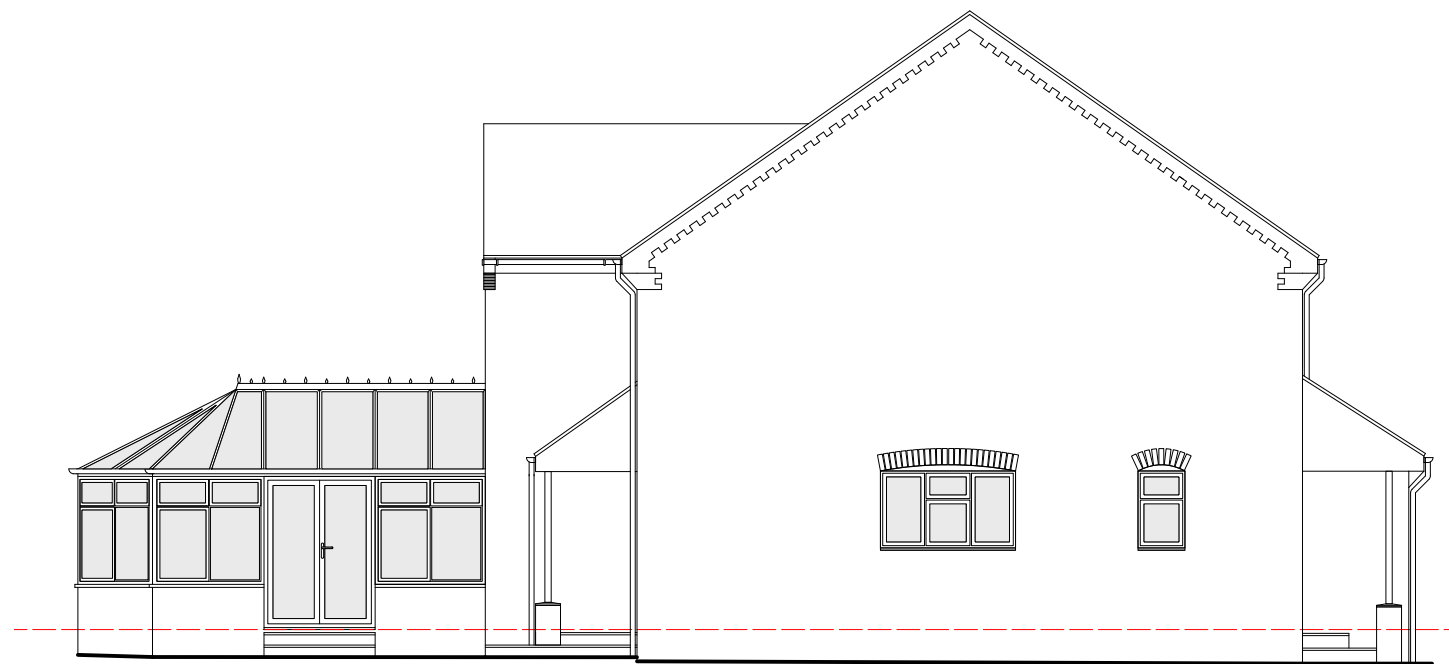
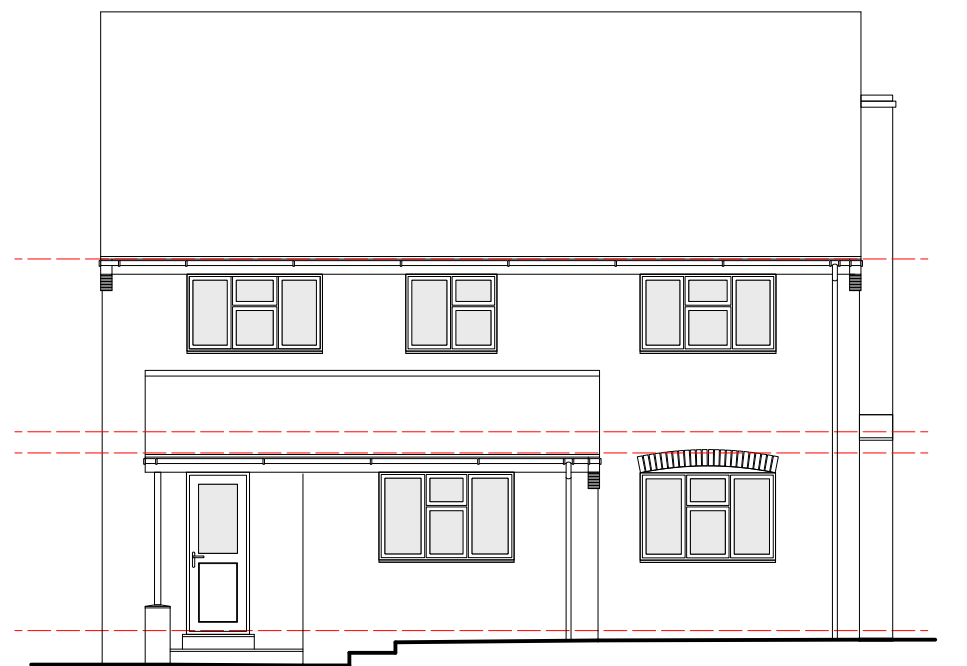
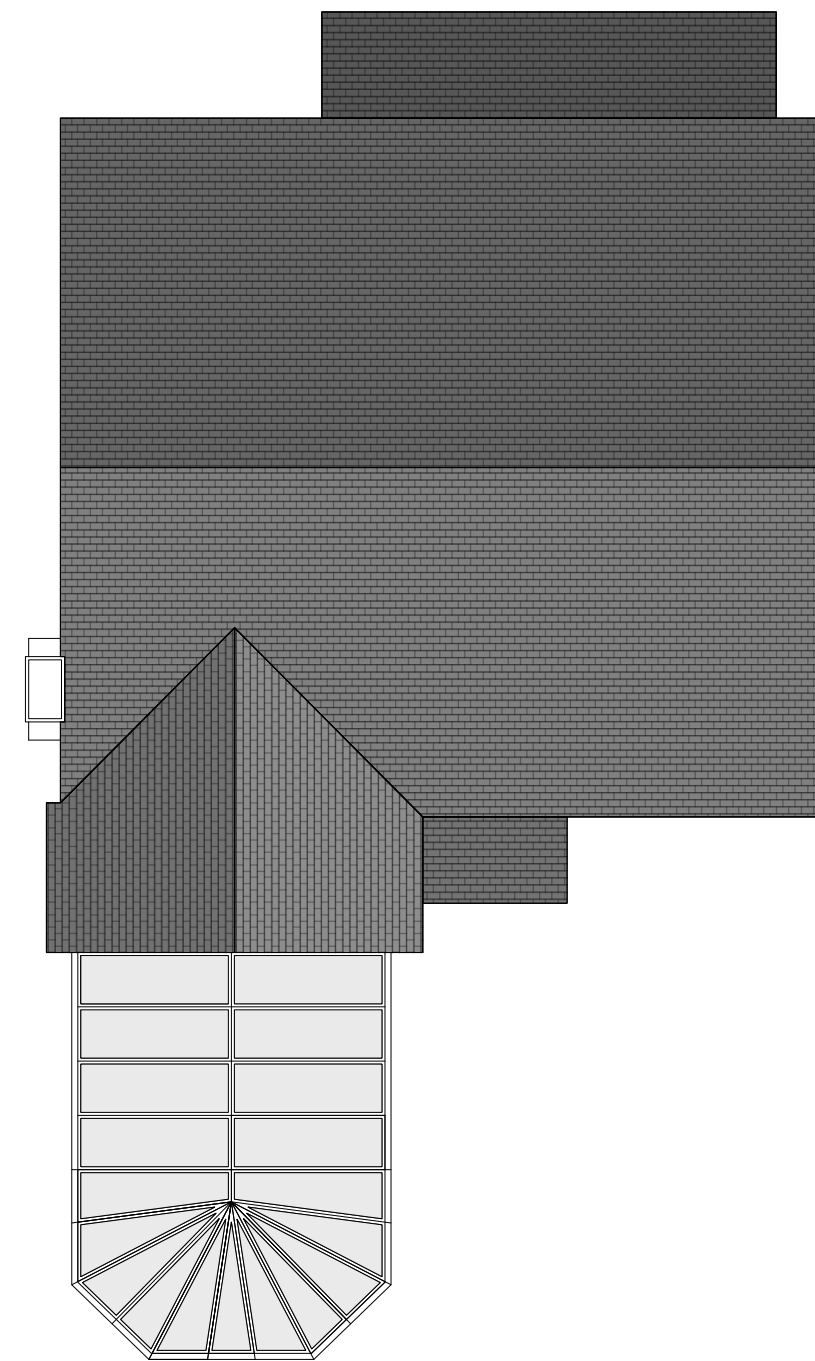


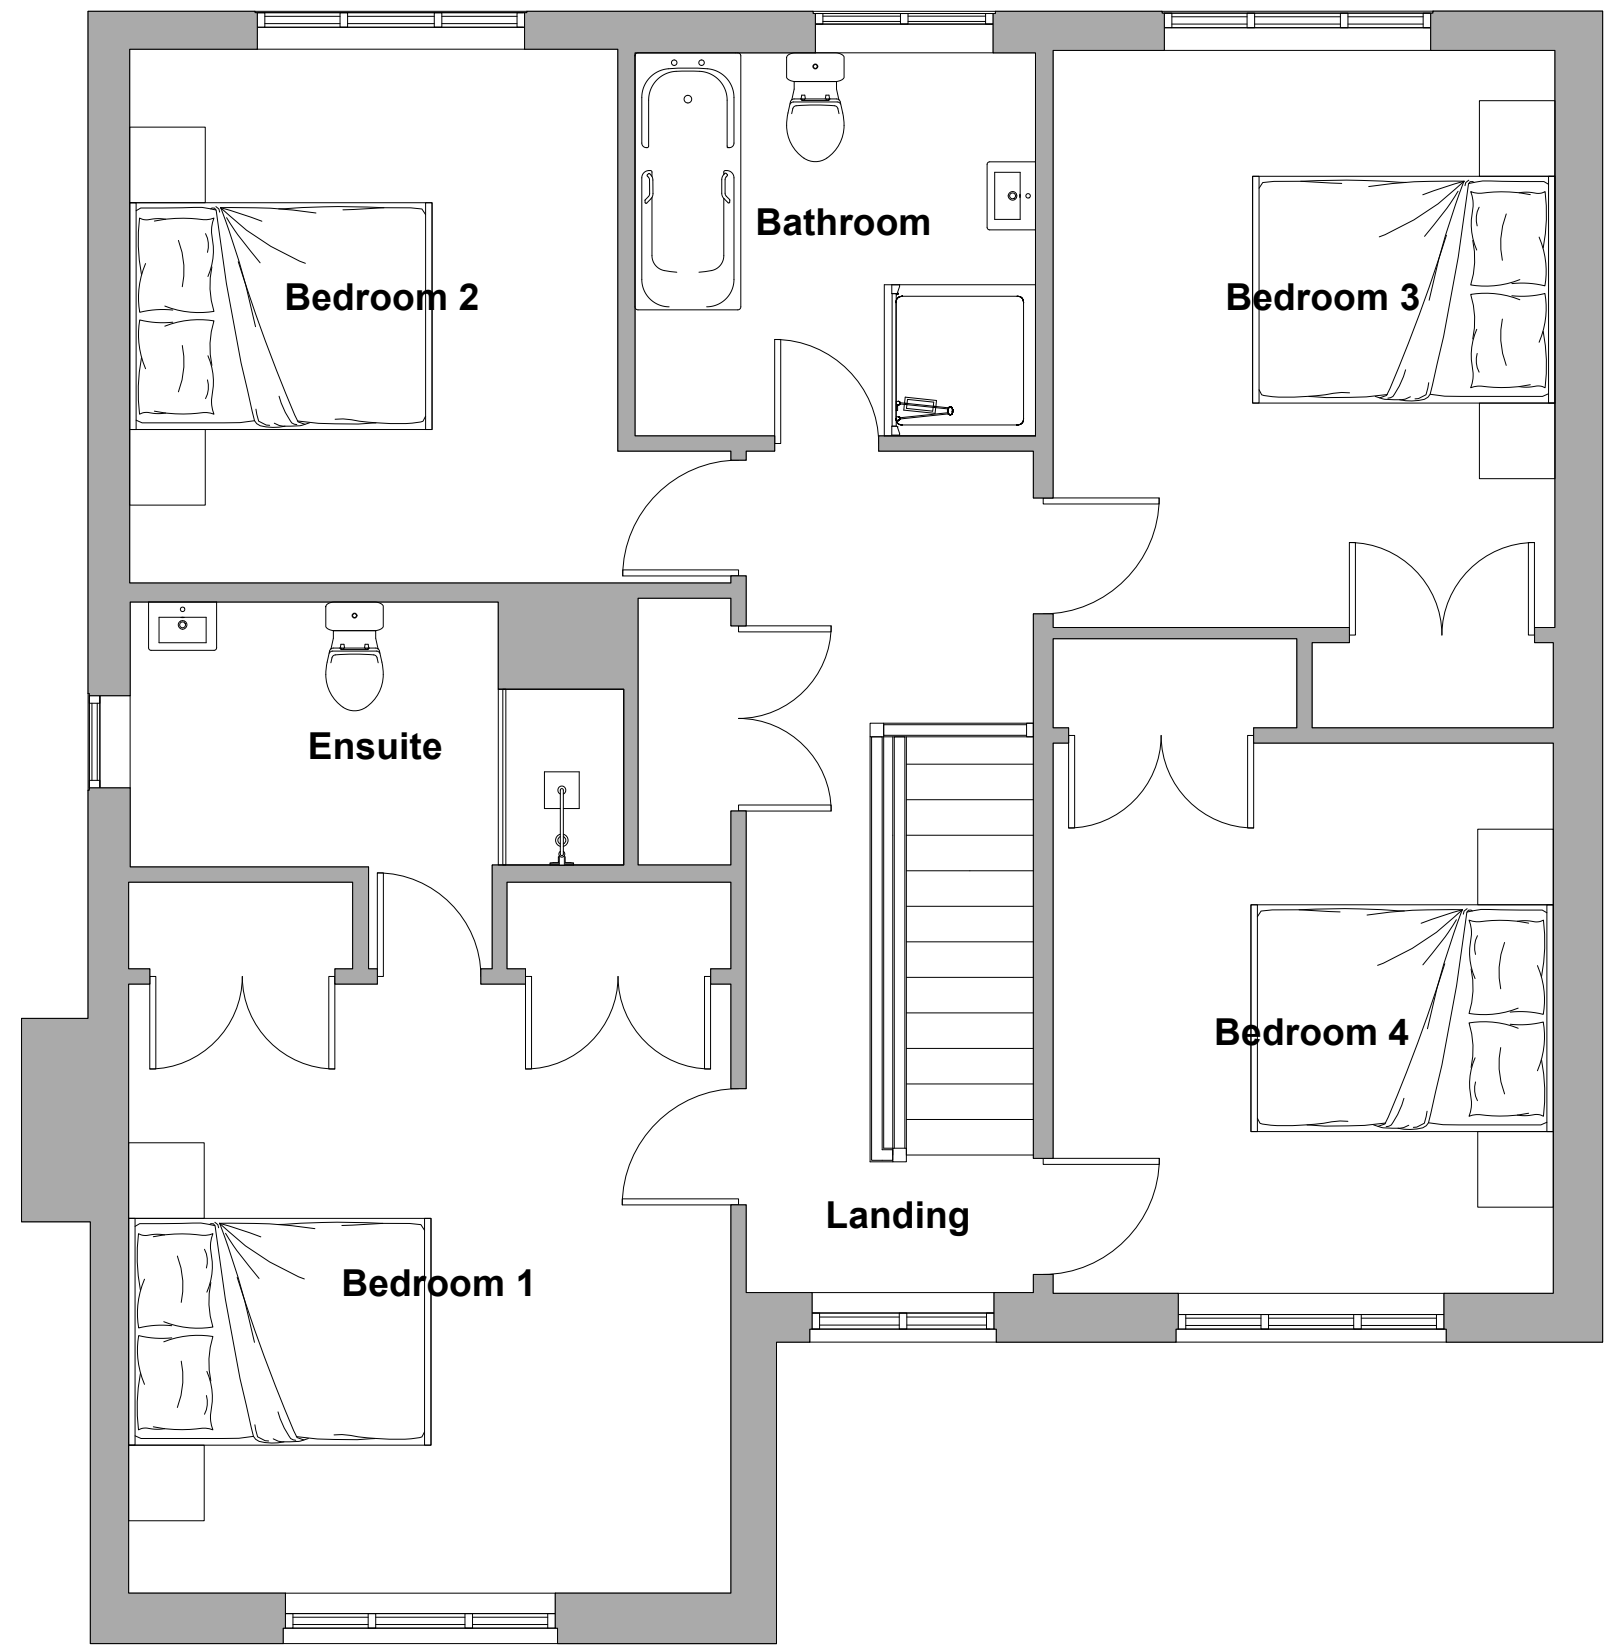

PLANNING

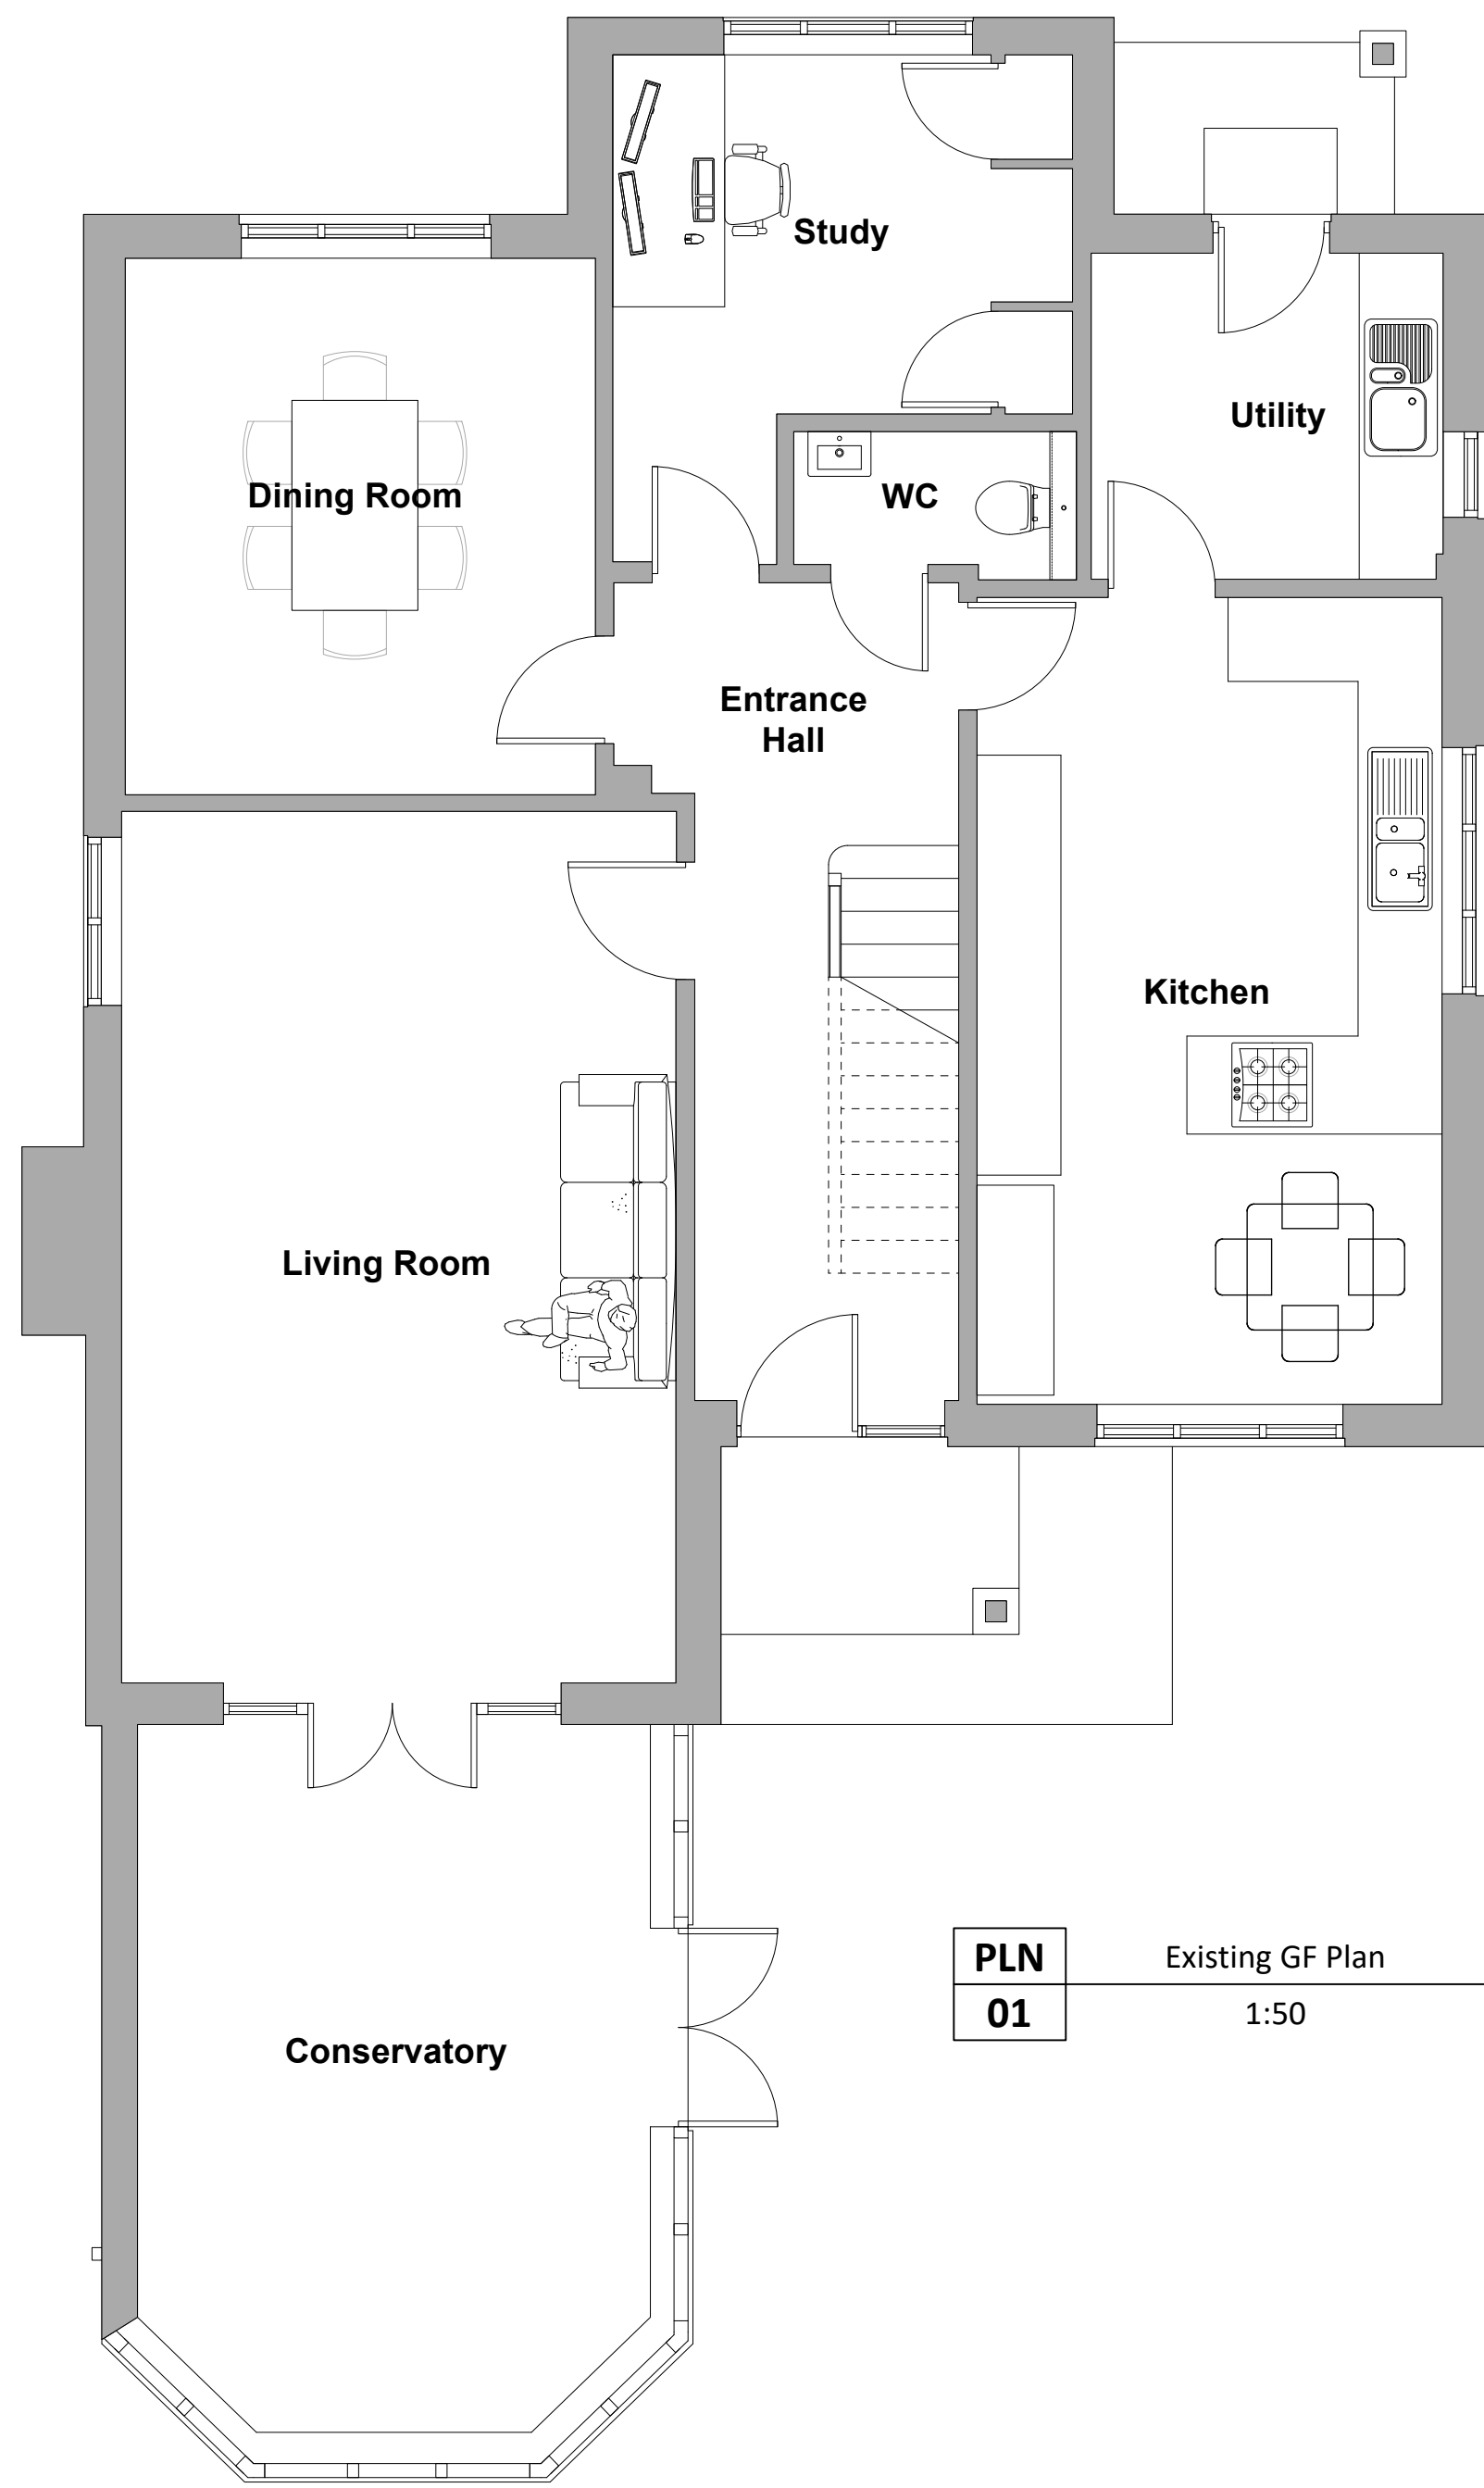