



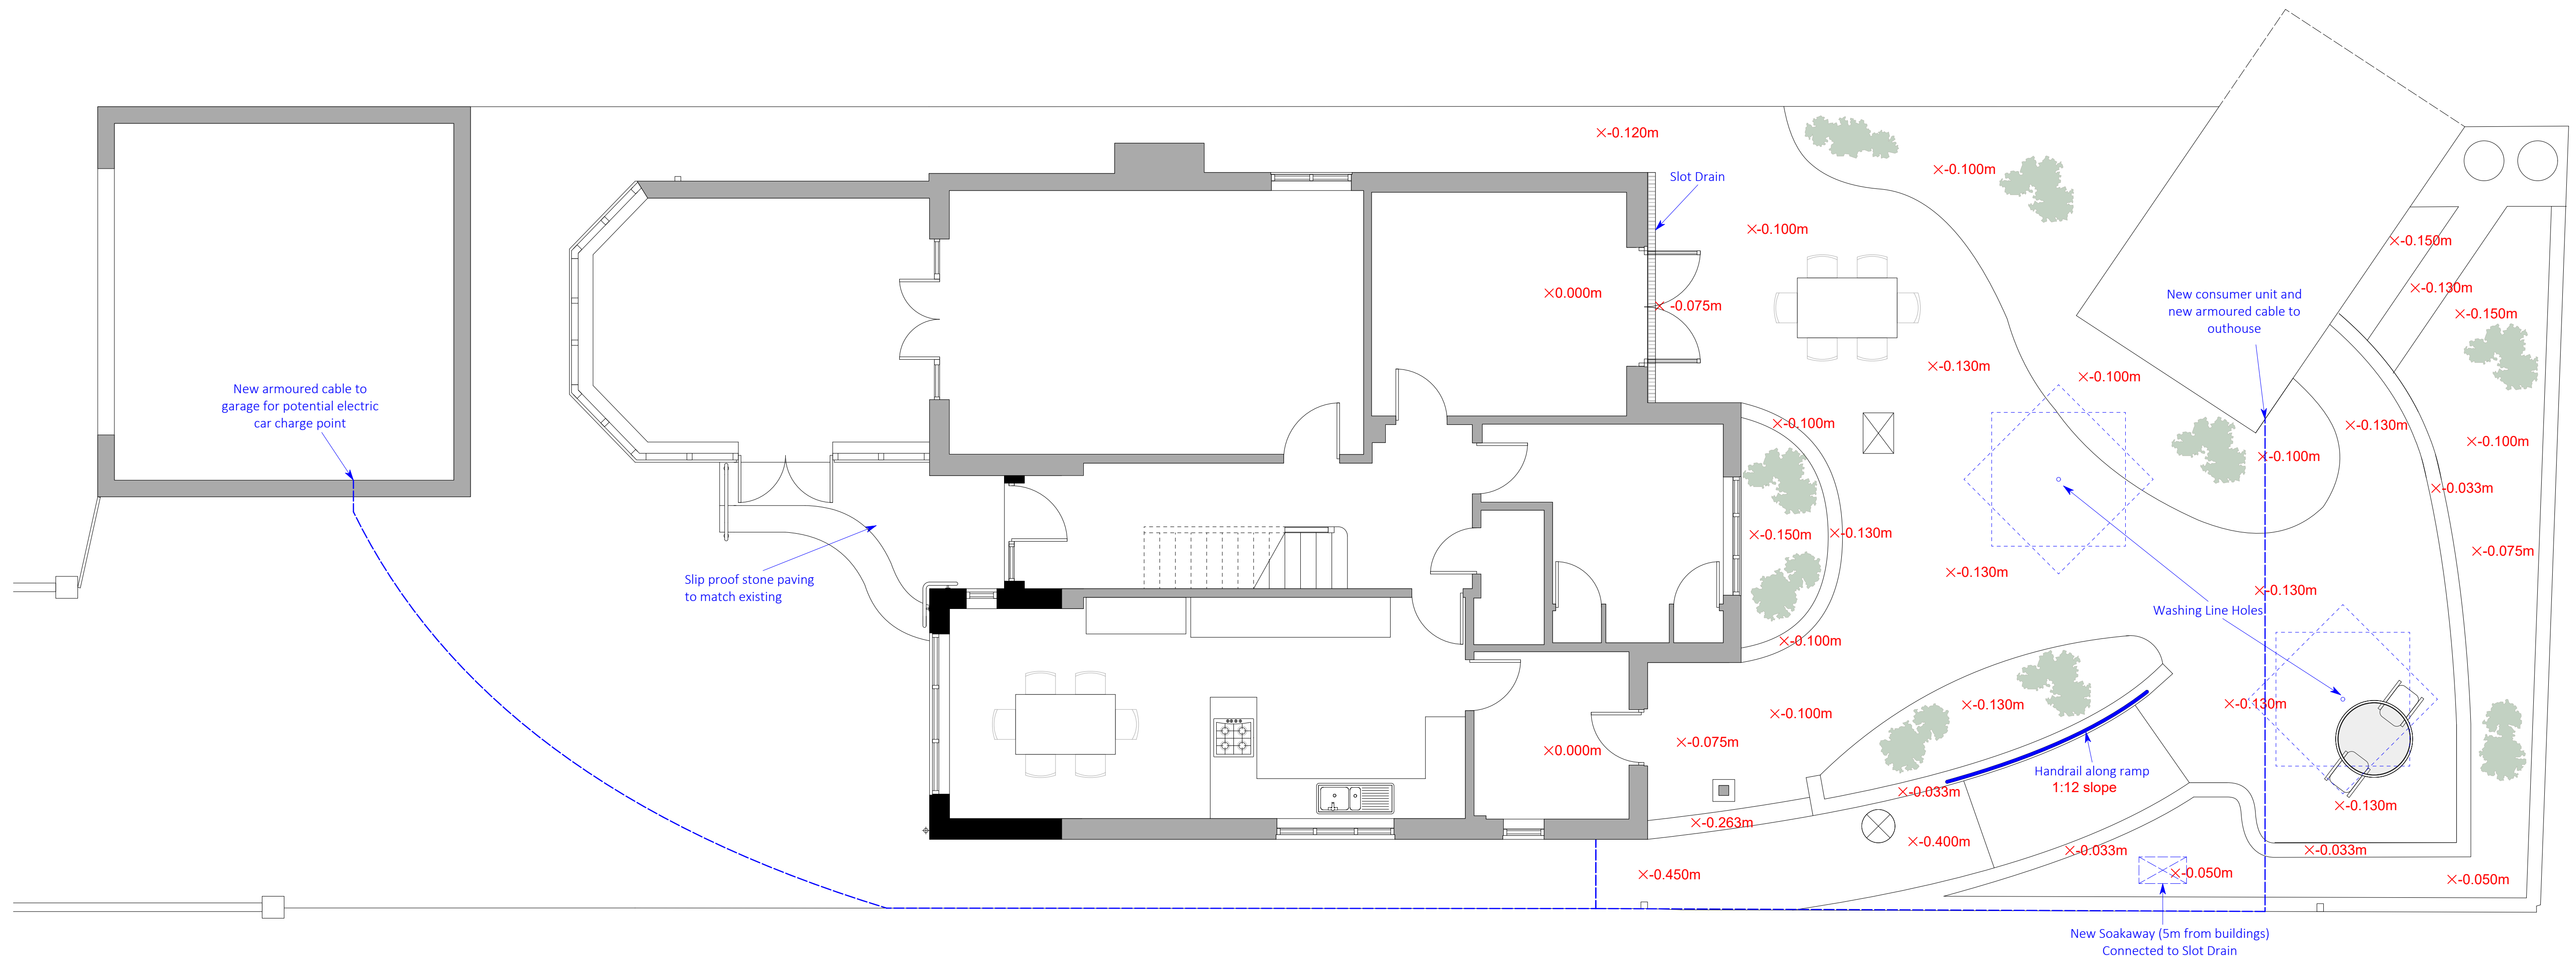

PLN 01 Proposed Garden Plan  
1:50

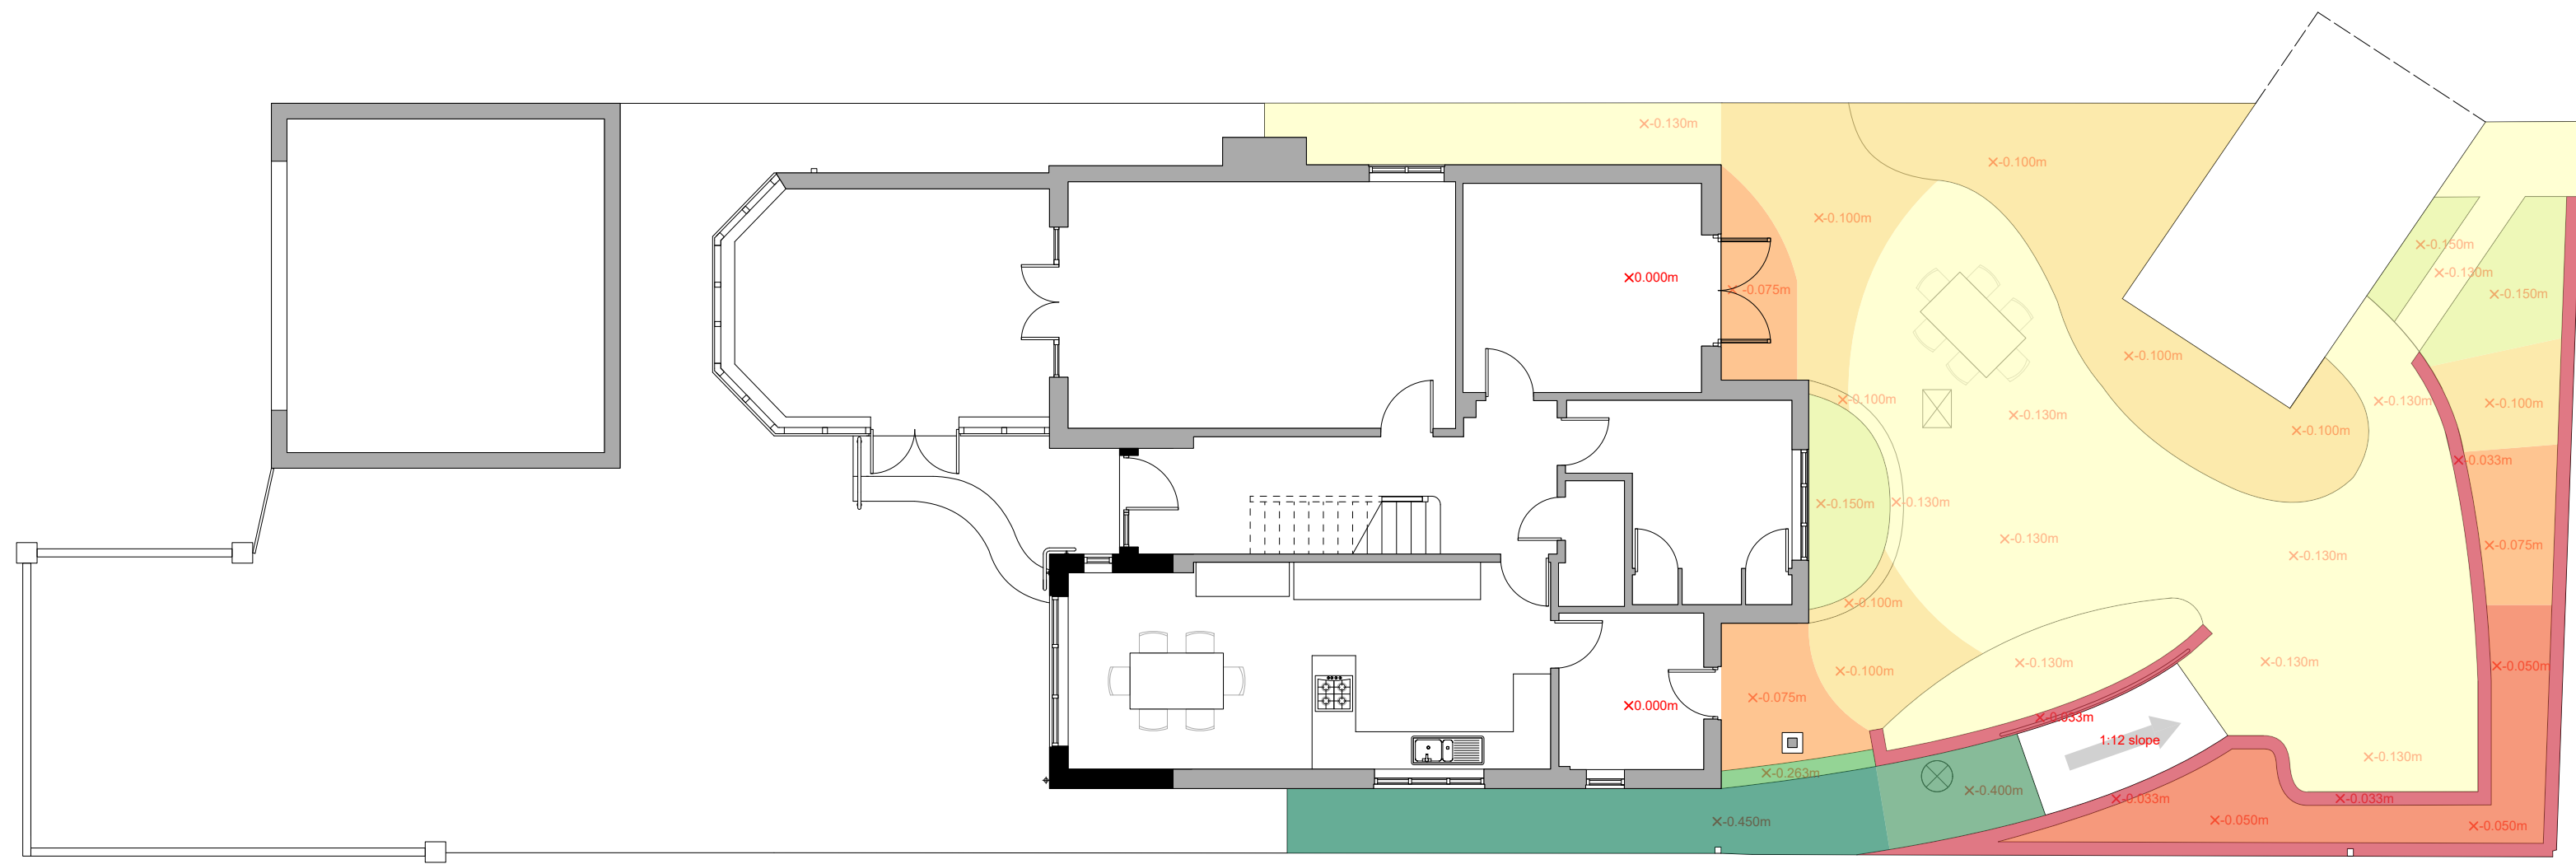

PLN 02 Proposed Garden Levels Plan  
1:100

Highest level (-0.033m from internal floor level)

Lowest level (-0.450m from internal floor level)

## PLANNING

