




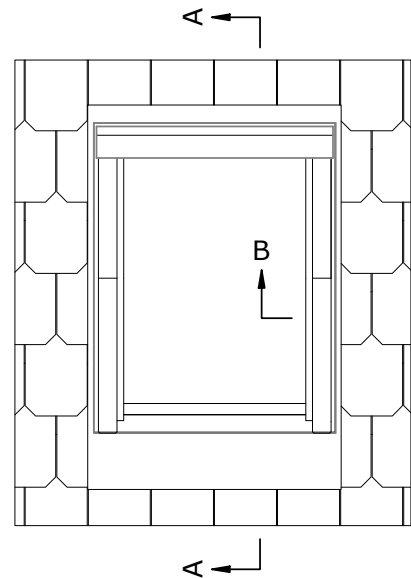

Section A-A
1:5

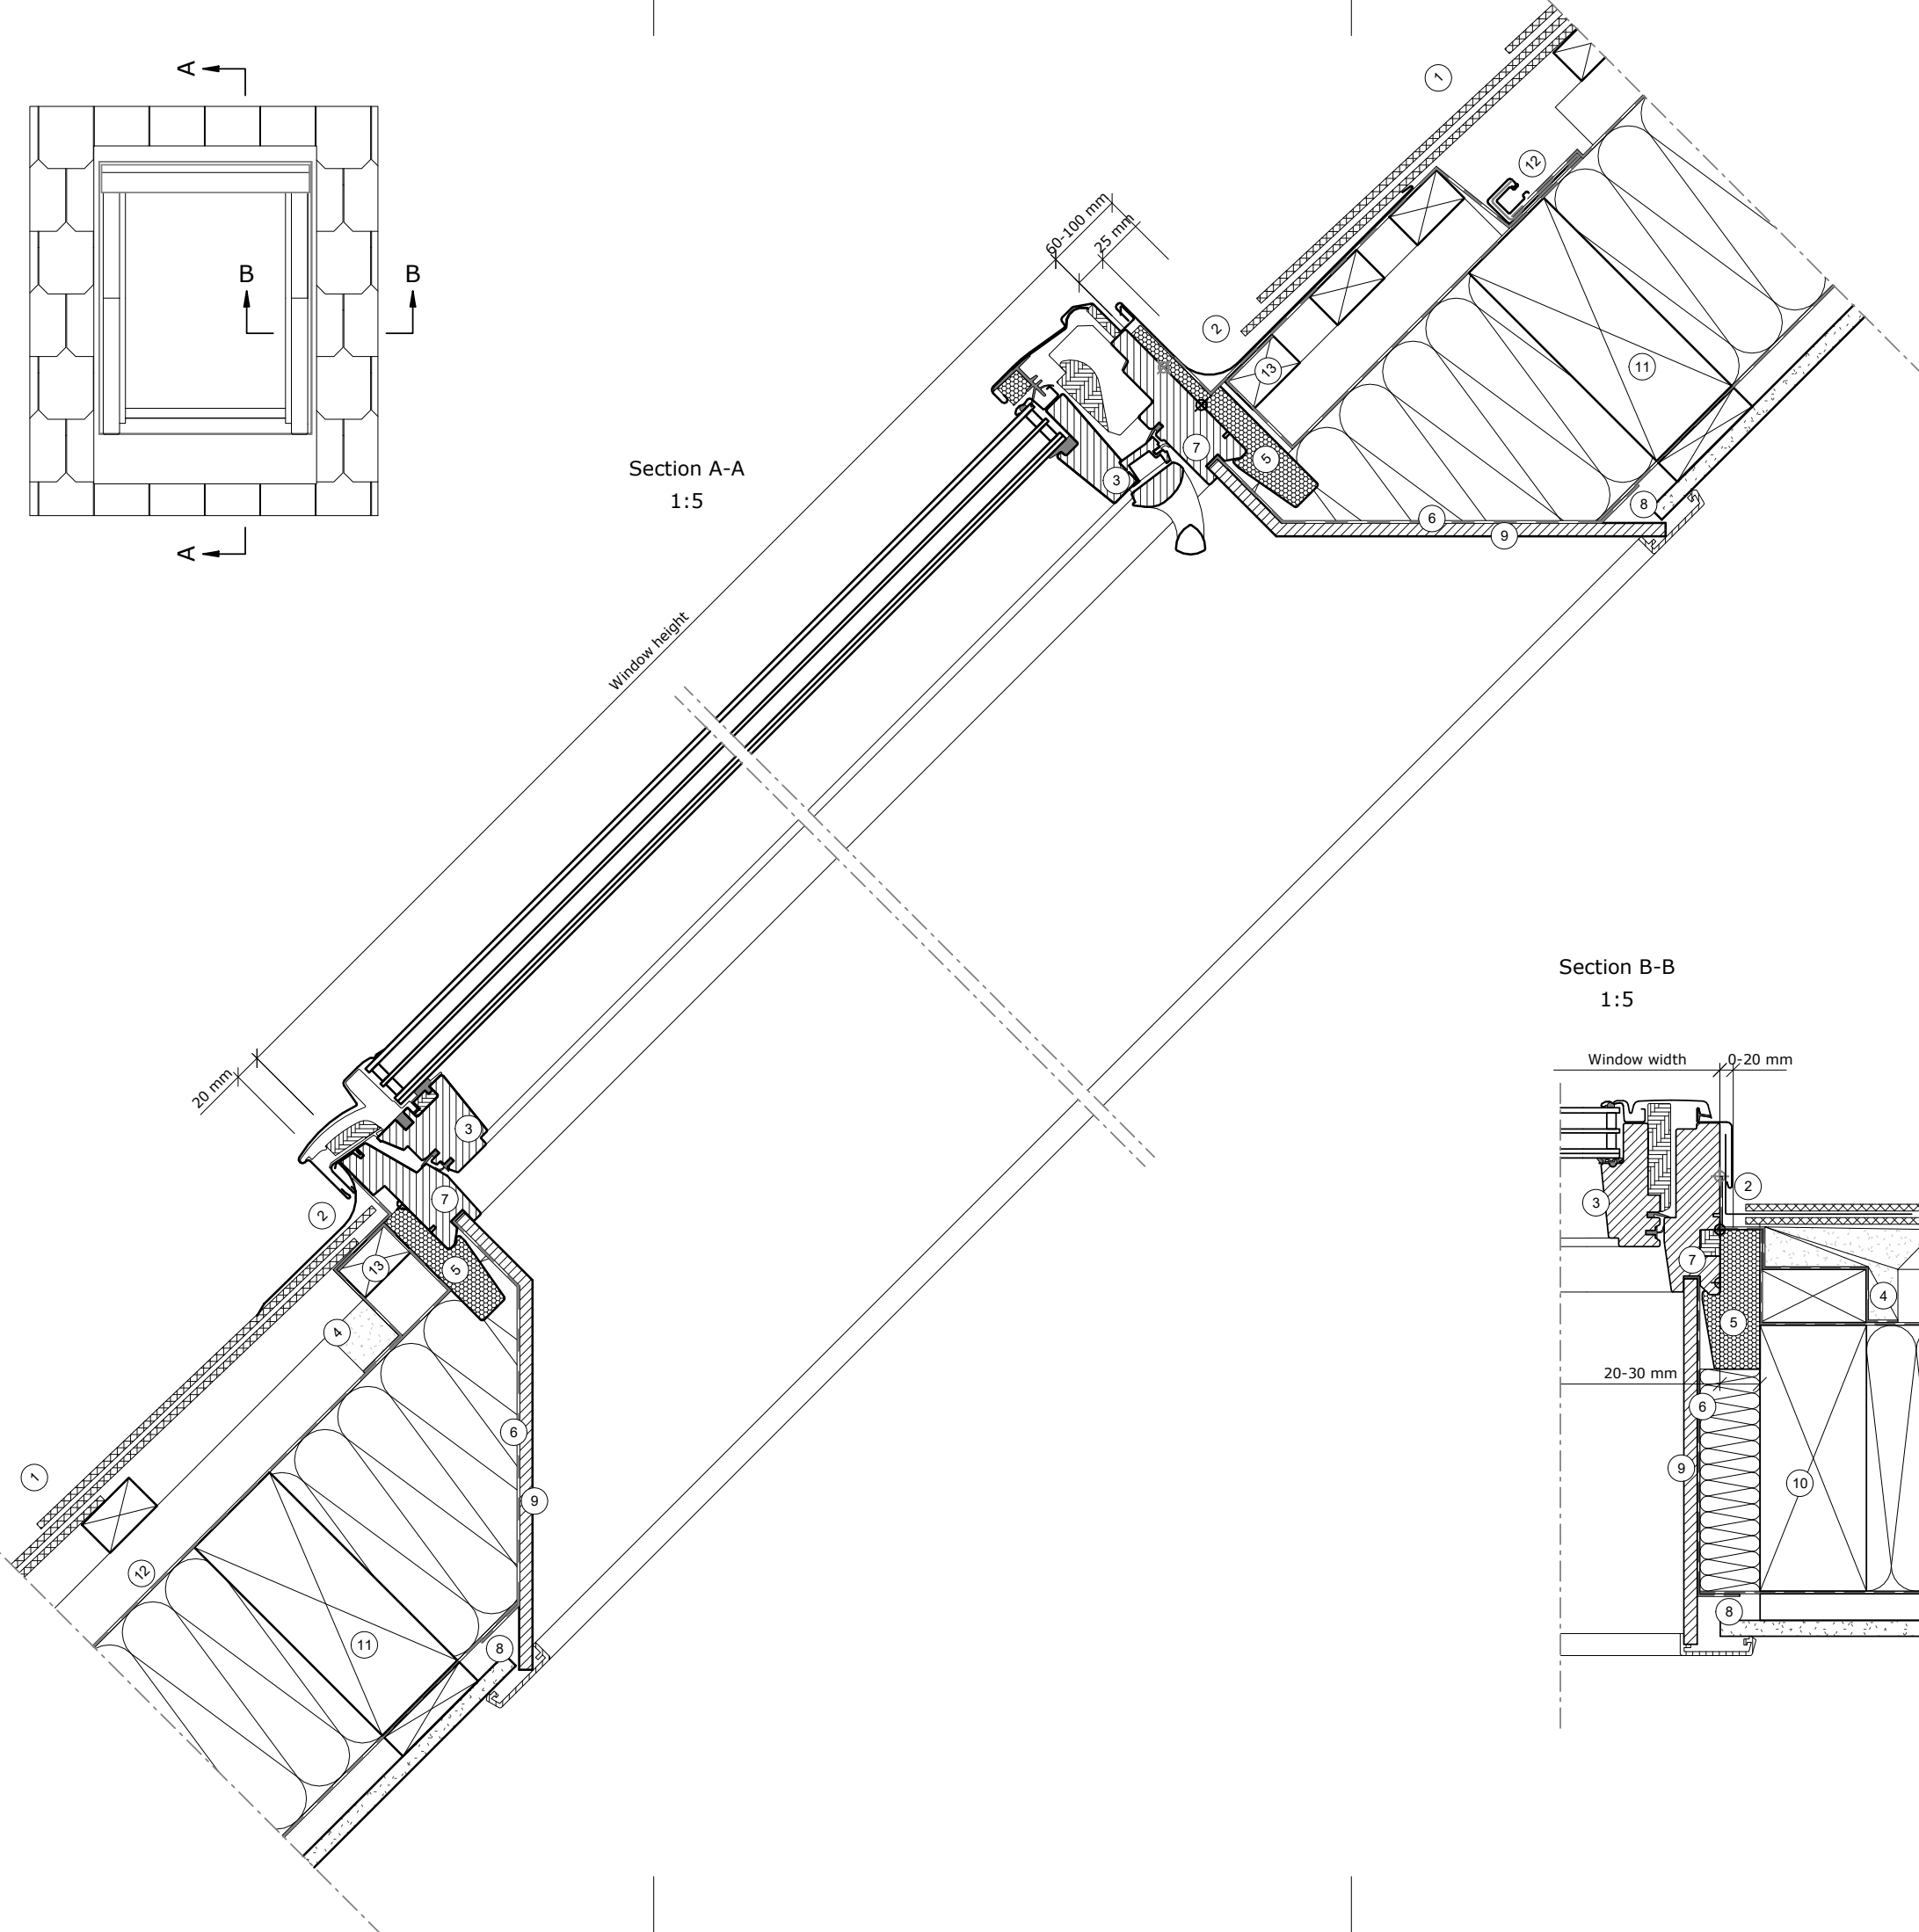

Section B-B
1:5

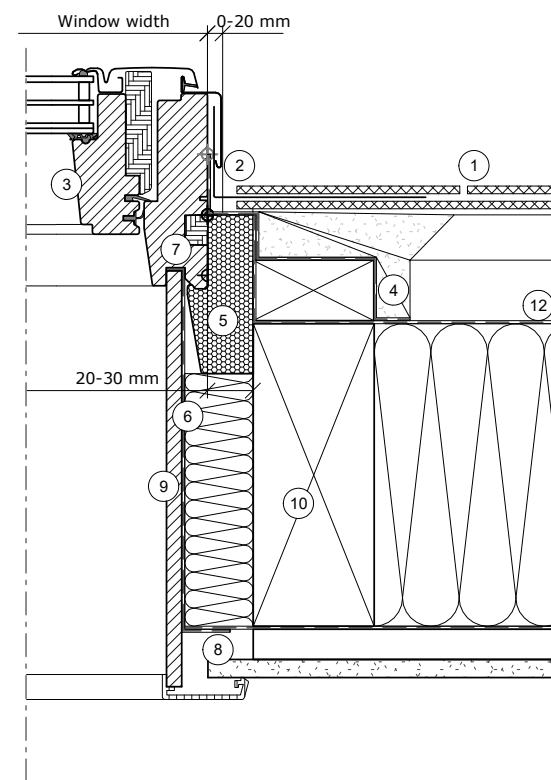

- 1 Slates
- 2 VELUX flashing (EDL 15°-90°)
- 3 VELUX window (GGL 15°-90°)
- 4 VELUX underfelt collar (BFX)
- 5 VELUX insulation frame (BDX)
- 6 VELUX vapour barrier collar (BBX)
- 7 Gasket on BBX in window rebate
- 8 VELUX vapour barrier tape (BBX)
- 9 VELUX lining (LS-)
- 10 Existing rafter
- 11 Trimmer where necessary (Non-VELUX)
- 12 Underfelt/Breather membrane (Non-VELUX)
- 13 Installation batten (Non-VELUX)

Size	Width
CK--	550
FK--	660
MK--	780
PK--	942
SK--	1140
UK--	1340

Size	Height
-K25	550
-K27	624
-K02	778
-K04	978
-K06	1178
-K08	1398
-K10	1600
-K12	1800

© VELUX GROUP

® VELUX, VELUX logo are registered trademarks

VELUX®

File name:
Single_GGL_3_SlatesE-L_LS_EN1

Drawing no.:	1041EN3	SCo	---
Create date	Rev. date	Format	Scale
2024-10-25	-	A3	1:5

Note: When installing VELUX Roof Windows, flashings and installation products, the manufacturers instructions and current building and fire regulations, where applicable, must be met.