


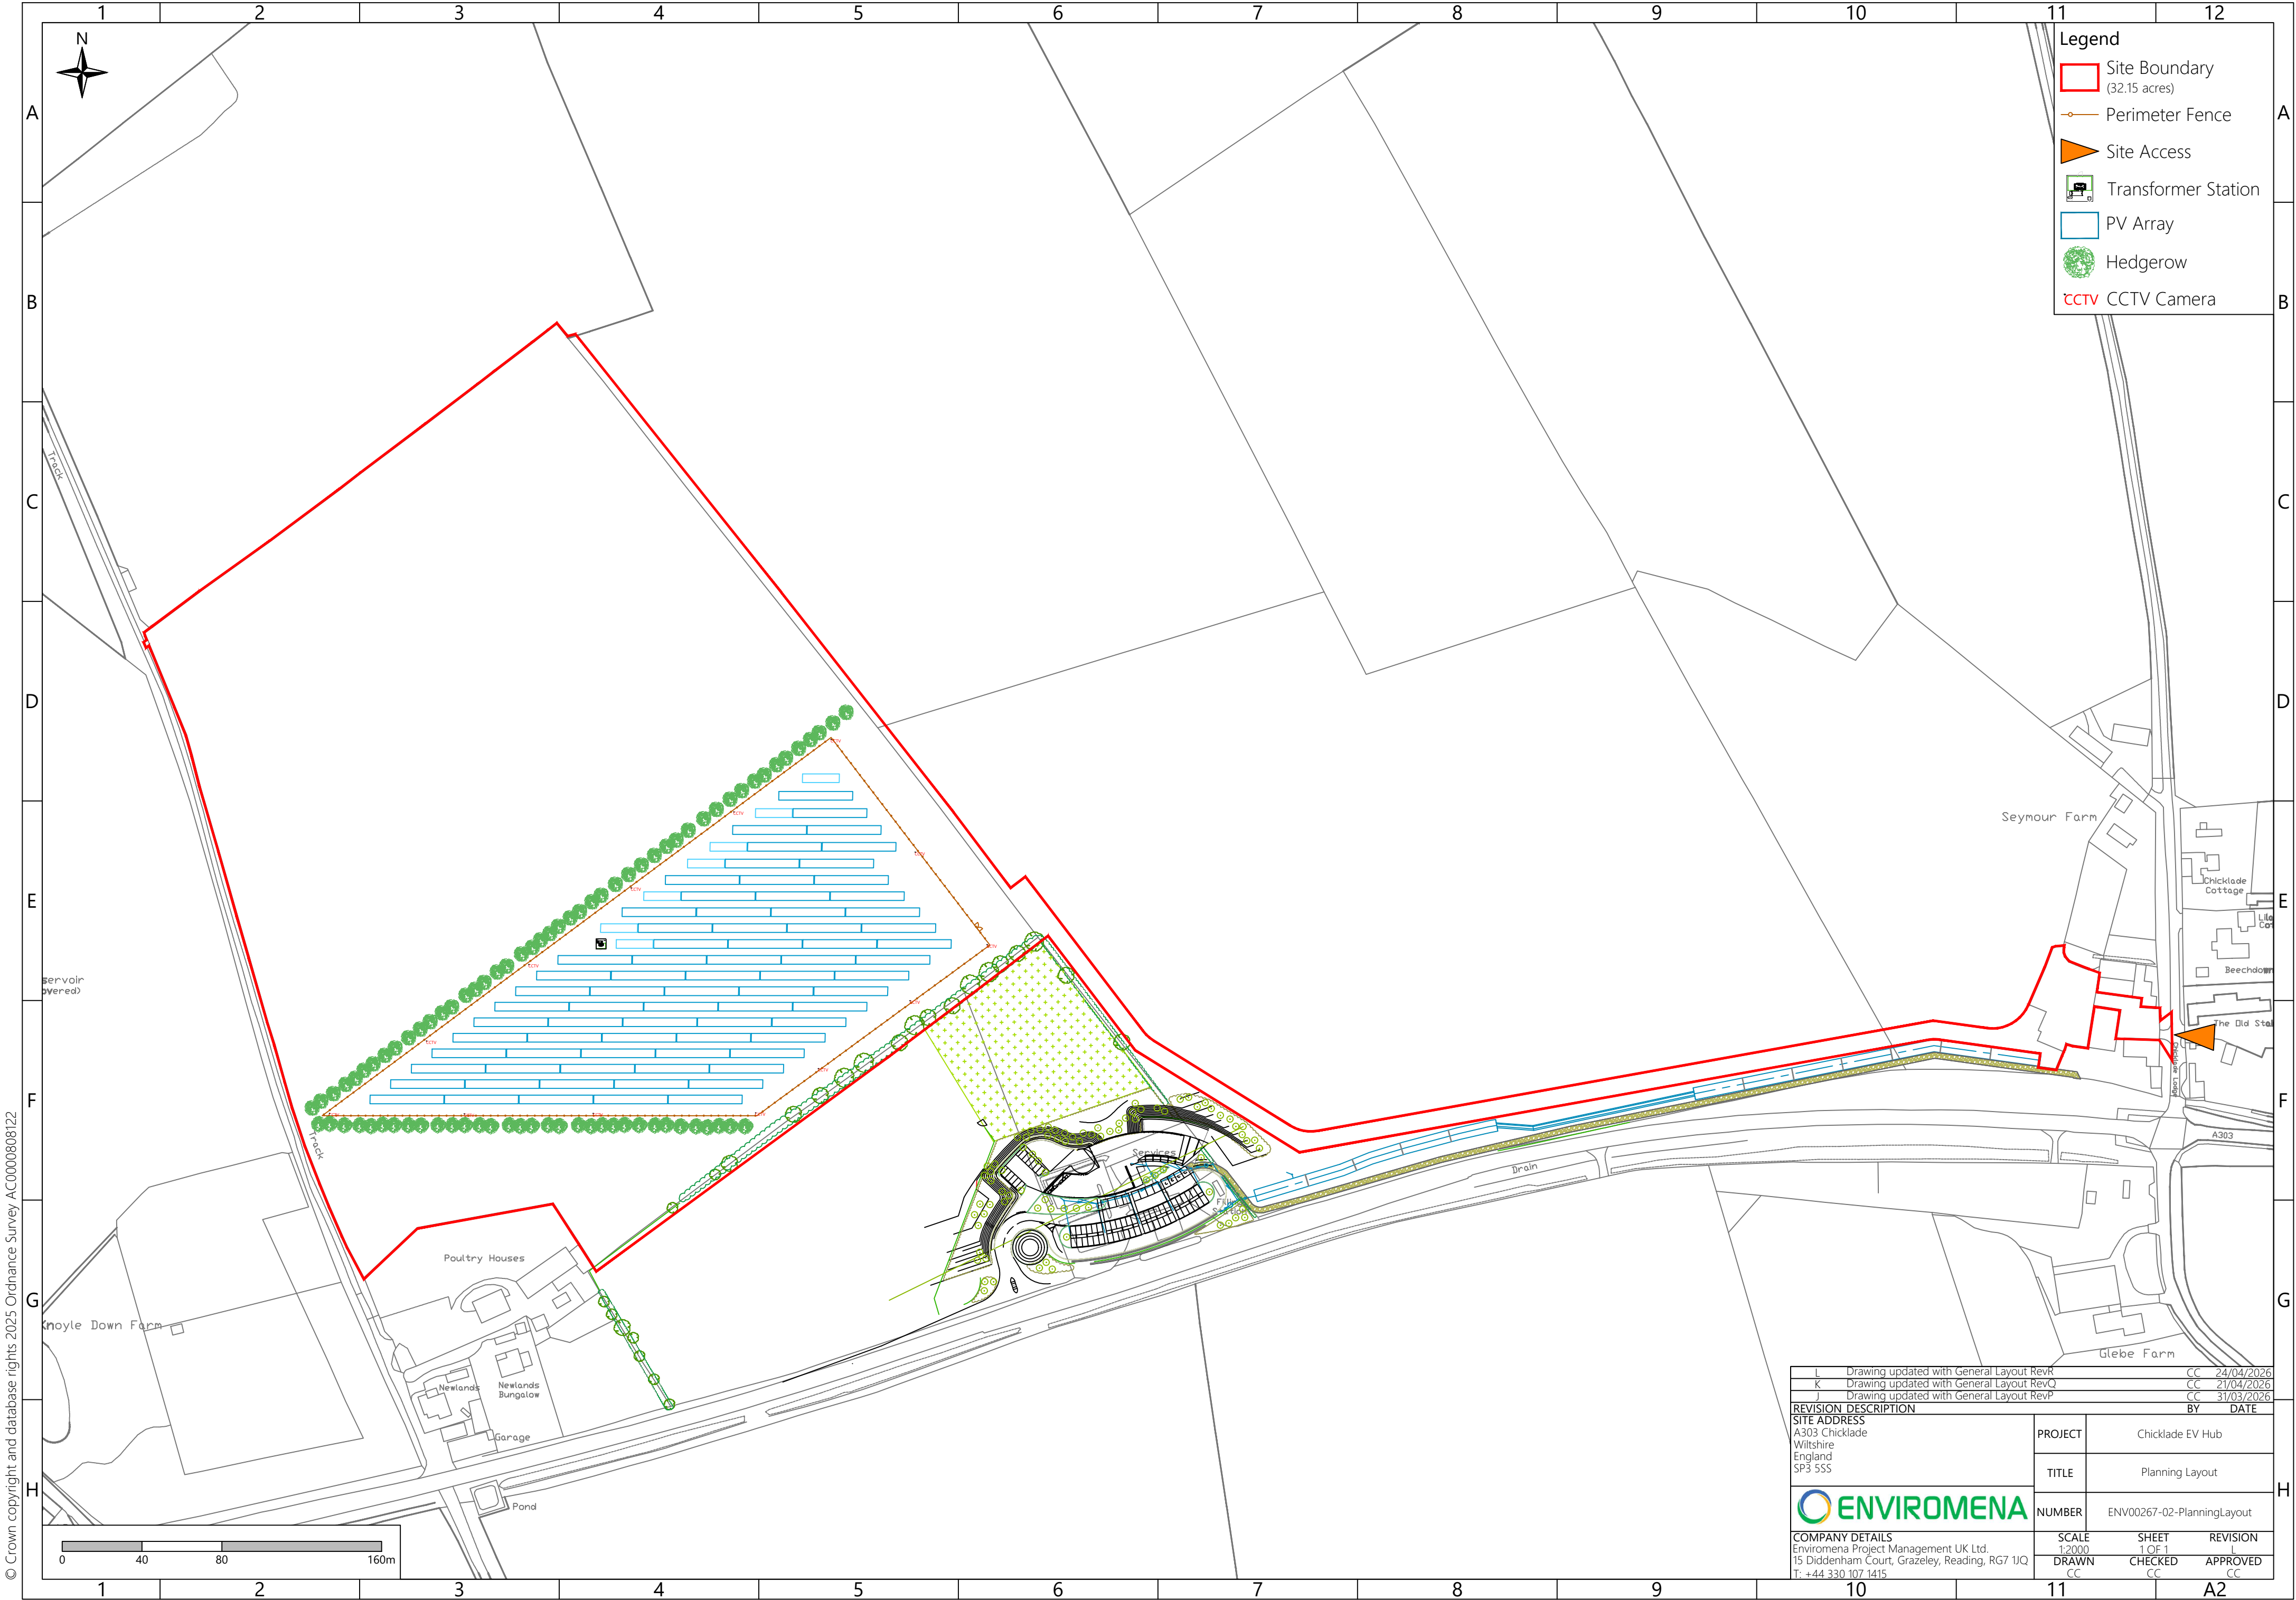

Legend

- Site Boundary (32.15 acres)
- Perimeter Fence
- Site Access
- Transformer Station
- PV Array
- Hedgerow
- CCTV CCTV Camera

L	Drawing updated with General Layout RevK	CC	24/04/2026
K	Drawing updated with General Layout RevQ	CC	21/04/2026
J	Drawing updated with General Layout RevP	CC	31/03/2026
REVISION DESCRIPTION		BY	DATE
SITE ADDRESS		PROJECT	Chicklade EV Hub
A303 Chicklade		TITLE	Planning Layout
Wiltshire		NUMBER	ENV00267-02-PlanningLayout
England		SCALE	1:2000
SP3 5SS		SHEET	1 OF 1
COMPANY DETAILS		DRAWN	REVISION
Enviromena Project Management UK Ltd.		CC	CC
15 Diddenham Court, Grazeley, Reading, RG7 1UQ		CHECKED	APPROVED
T: +44 330 107 1415		CC	CC