


© Crown copyright and database rights 2025 Ordnance Survey AC0000808122

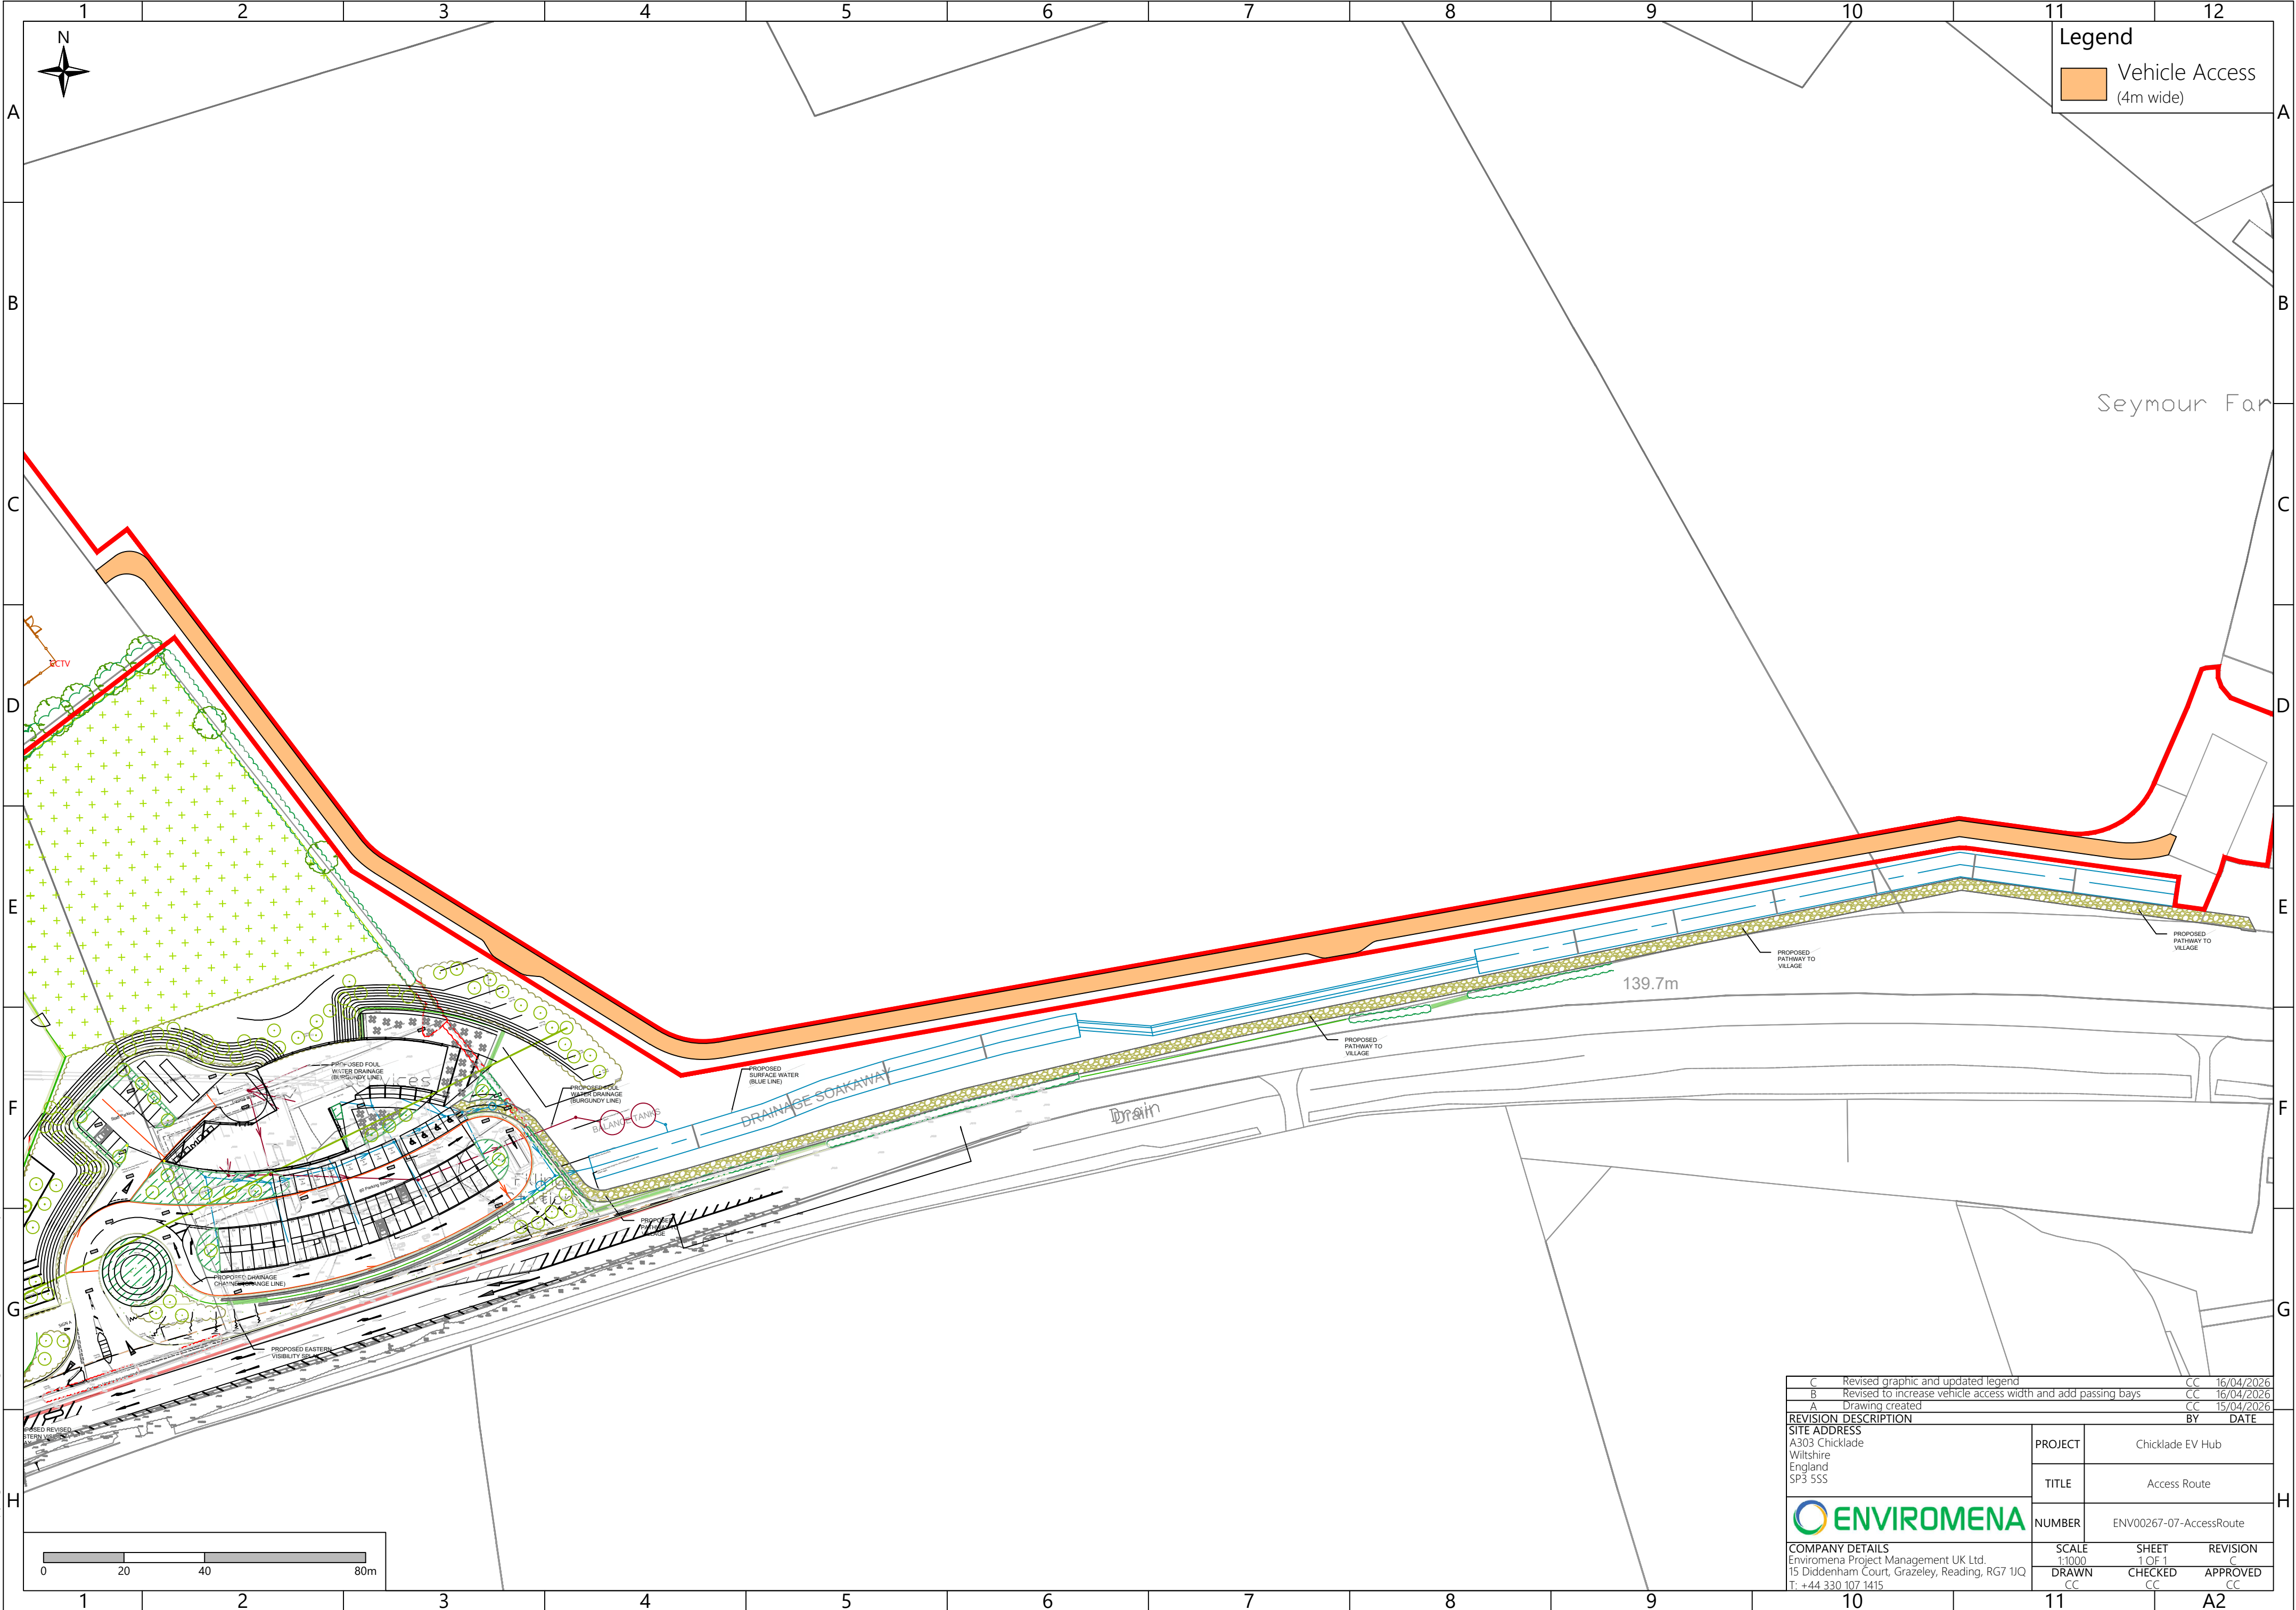

C		Revised graphic and updated legend	CC	16/04/2026
B		Revised to increase vehicle access width and add passing bays	CC	16/04/2026
A		Drawing created	CC	15/04/2026
REVISION DESCRIPTION			BY	DATE
SITE ADDRESS			PROJECT	Chicklade EV Hub
A303 Chicklade			TITLE	Access Route
Wiltshire			NUMBER	ENV00267-07-AccessRoute
England			SCALE	SHEET
SP3 5SS			1:1000	1 OF 1
DRAWN			CHECKED	REVISION
CC			CC	CC
APPROVED			APPROVED	APPROVED
T: +44 330 107 1415			CC	CC