

Key:


Existing Walls

Proposed Alterations / New Walls

Walls and Partitions to be Removed



Scale 1:100

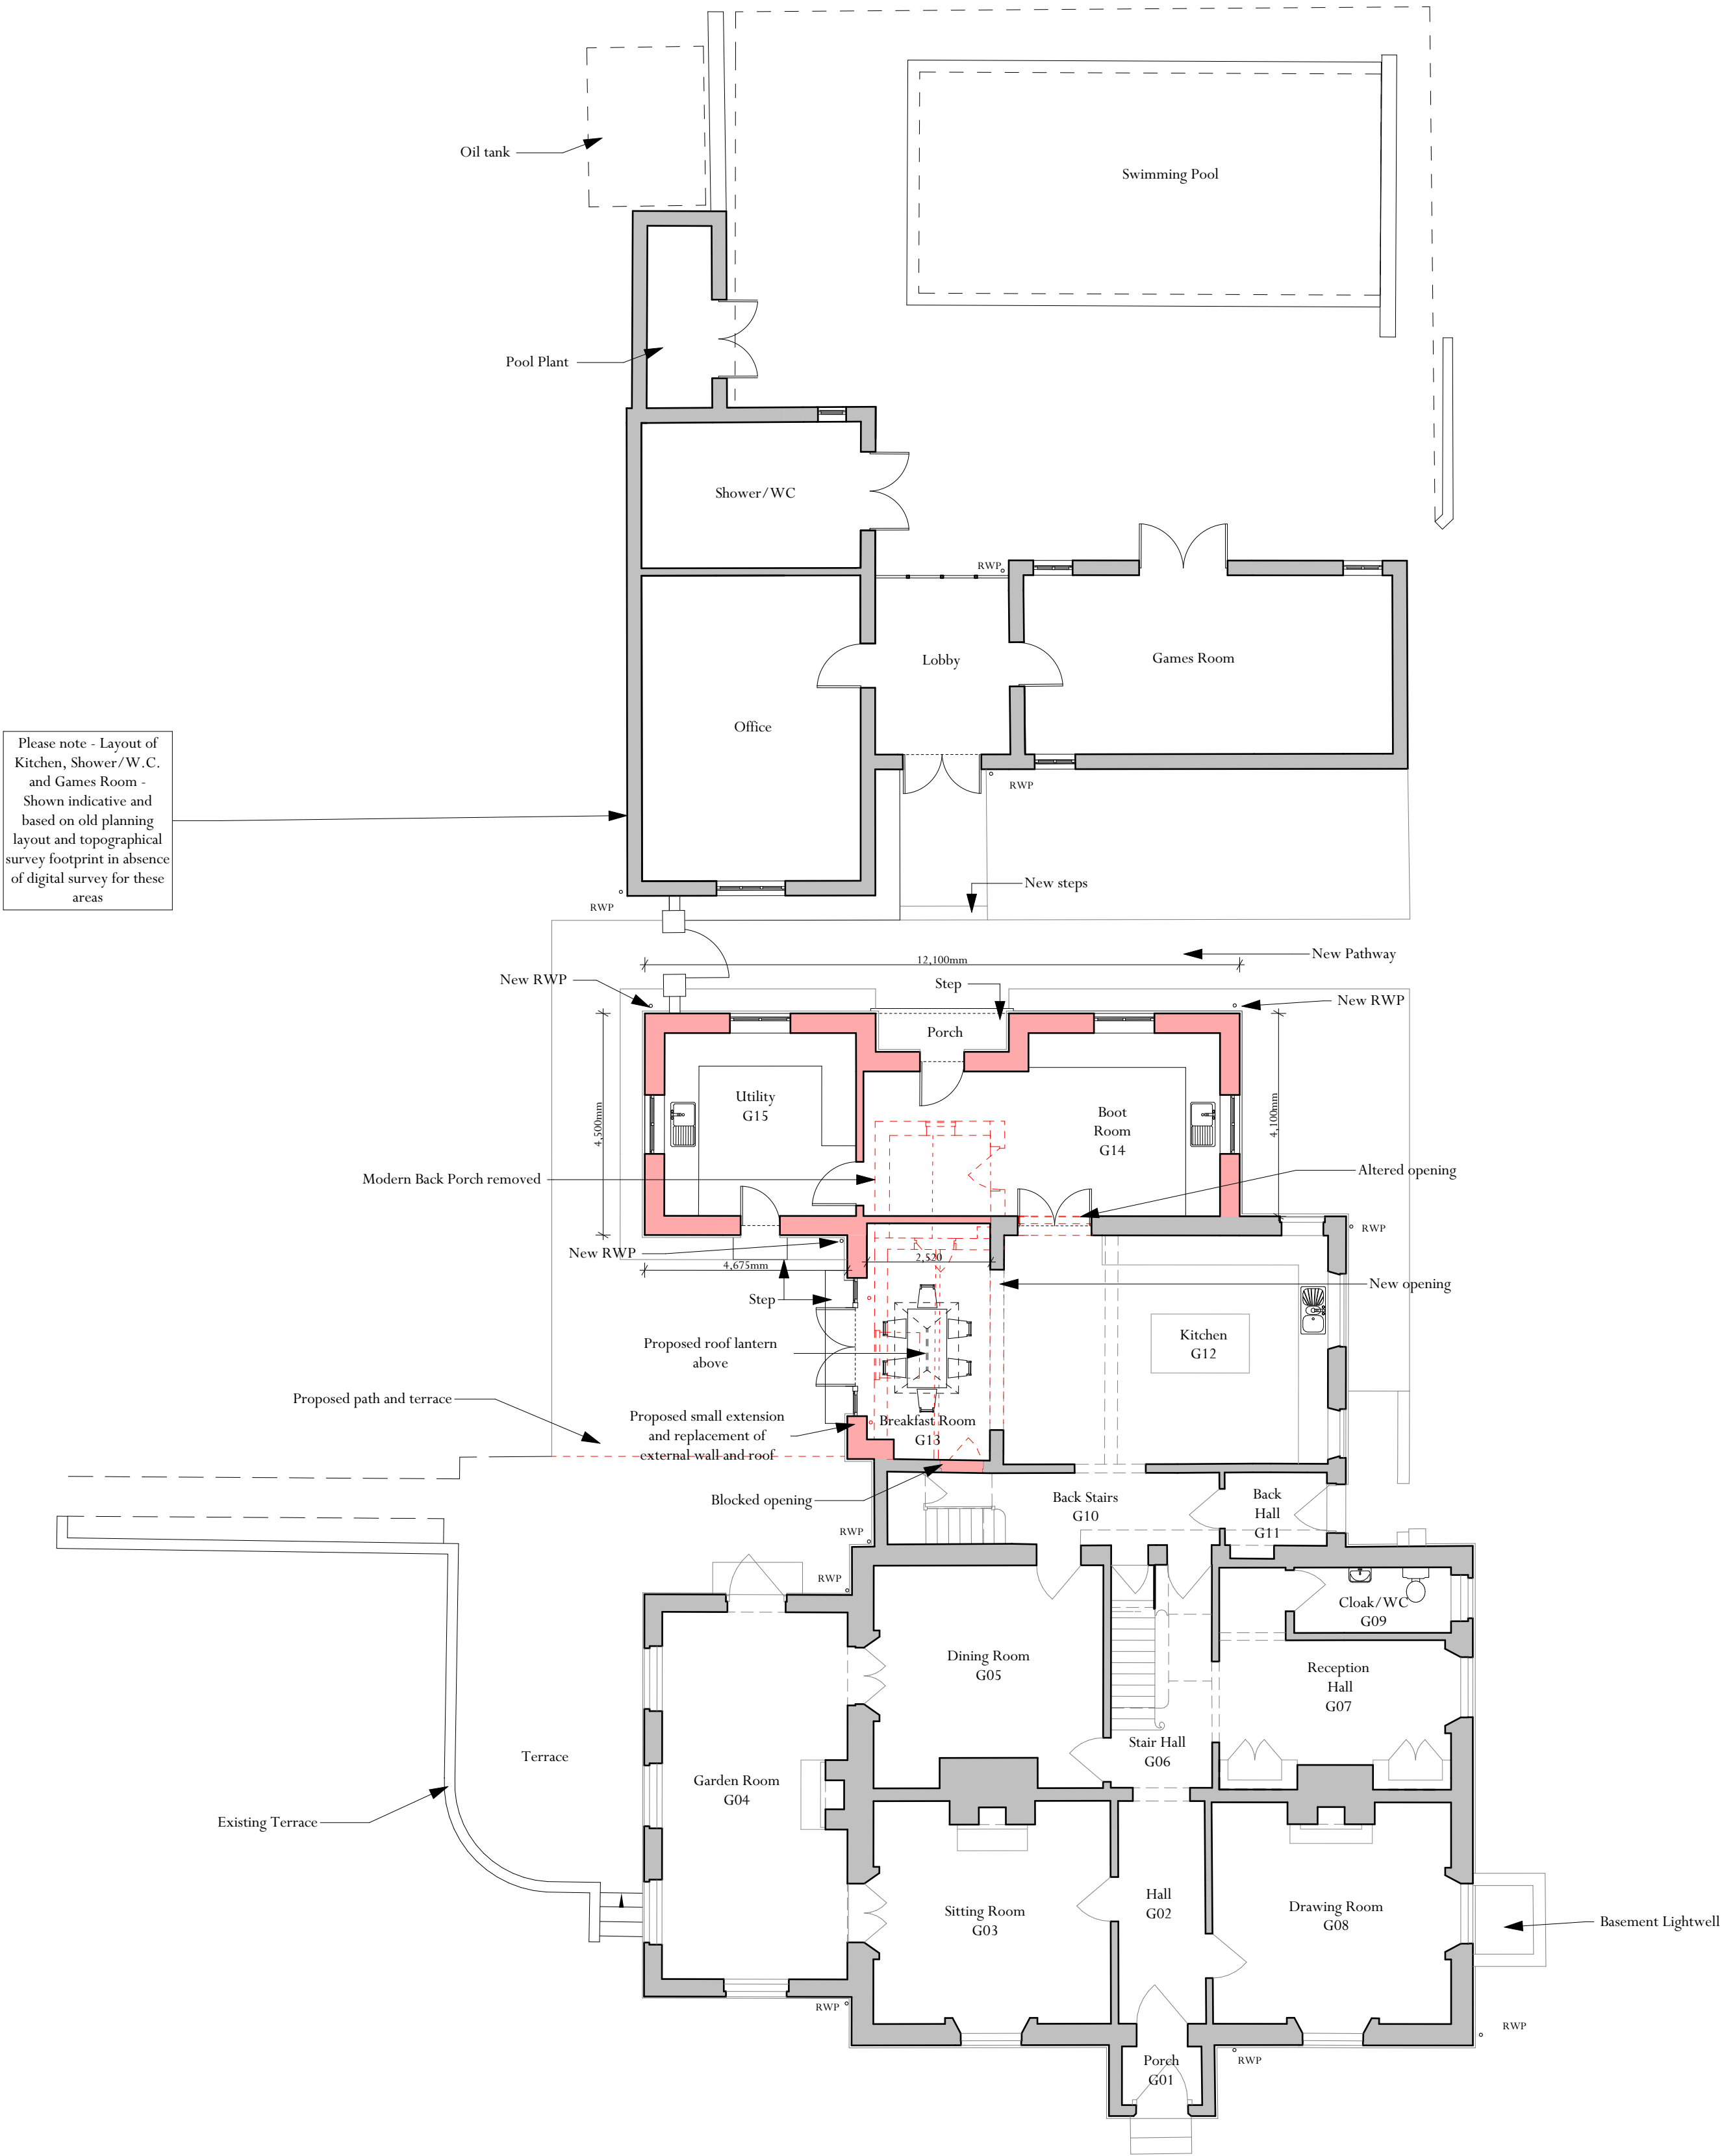

Rev.	Date	Description	Initials
Project: Whittonditch House		Date Drawn: 15/09/2025	
Proposed Main House Plan		Drawn by: JH	
Drawing Number: 6577-PL17		Scale: 1:100 @A1	

ADAM ARCHITECTURE

OLD HYDE HOUSE, 75 HYDE STREET
WINCHESTER, HAMPSHIRE, SO23 7DW
TELEPHONE: 01962 843843 FACSIMILE: 01962 843303
www.adamarchitecture.com contact@adamarchitecture.com

Whittonditch

Proposed Main House Plan

