


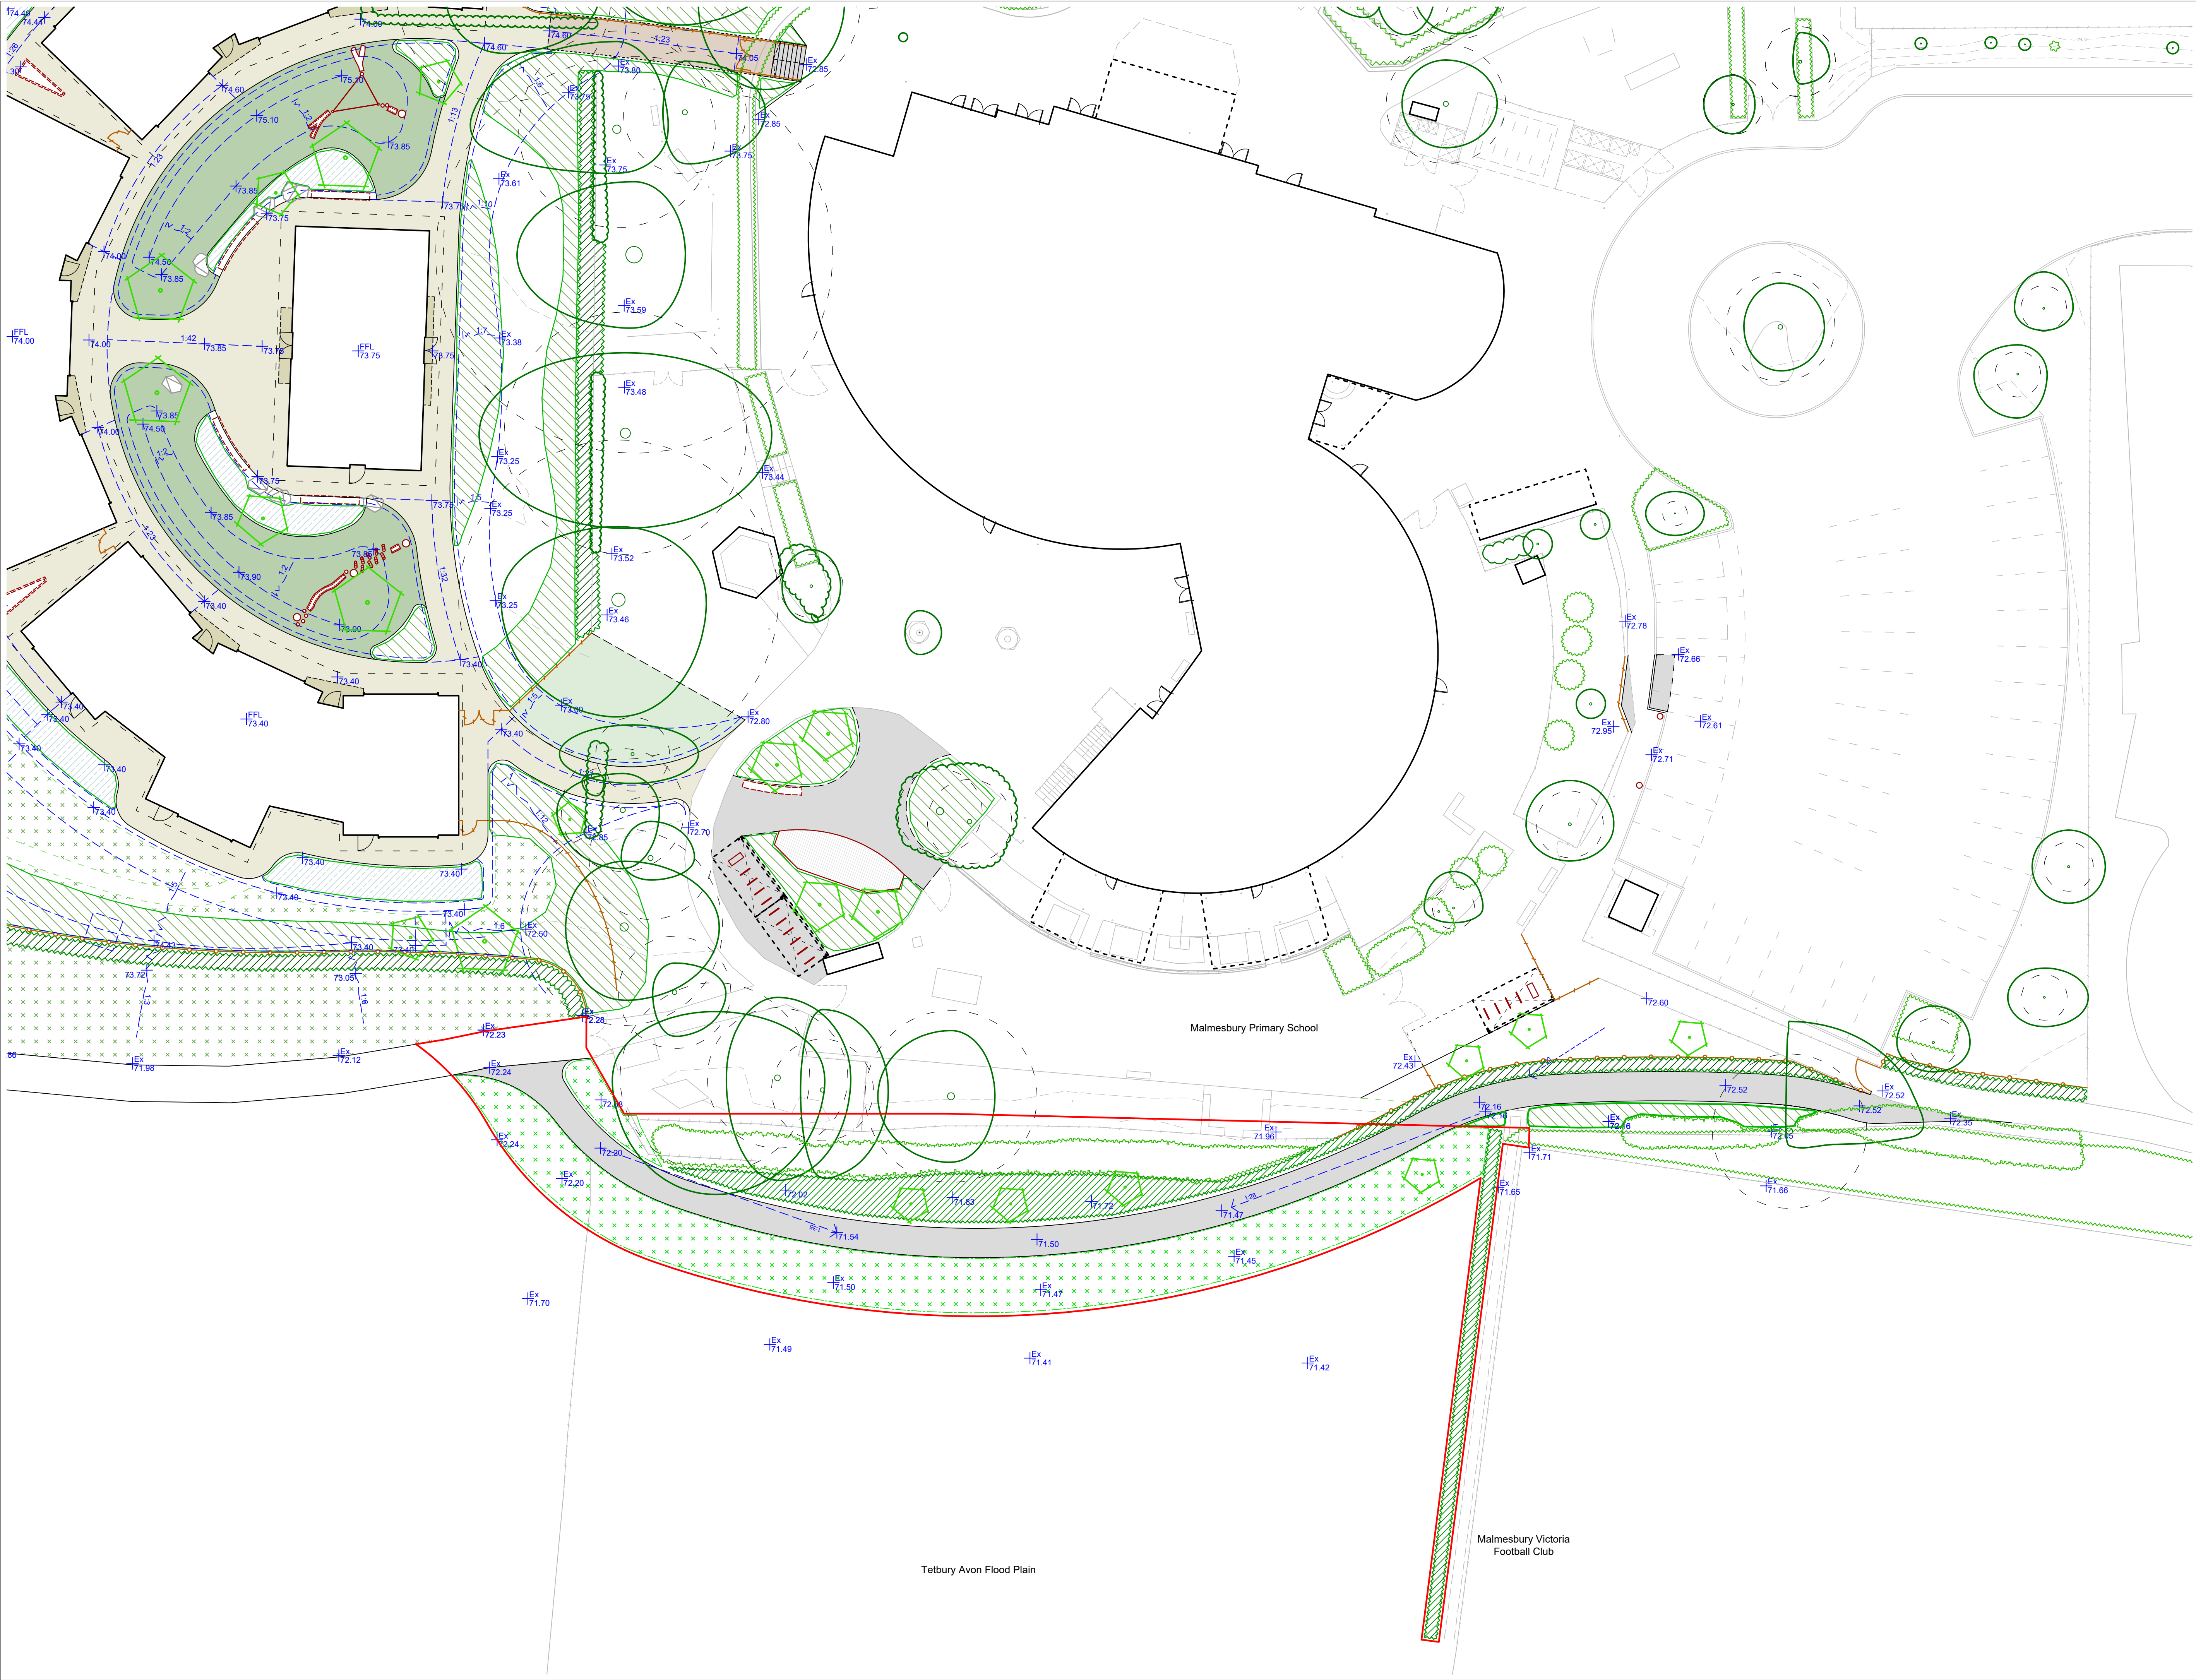

Key

- Application Boundary
- Existing trees
Dashed line indicates root protection area
- Proposed hedge planting
- Proposed wildflower meadow
- Proposed specimen trees

Note
This plan contains detail about proposals included under application PL/2025/07919 which is not the subject of this application.

P03 06.07.26 Issued for Planning JV - JV
P02 27.03.26 Issued for Planning JV - JV

Rev	Date	Description	Drn	CHK	App
-----	------	-------------	-----	-----	-----

Scale 1:200

Drawings to be scaled only for planning purposes.
All dimensions to be verified on site for construction.
© Drawing & design copyright LUC

LUC

www.landuse.co.uk

Project
**MALMESBURY PRIMARY SCHOOL
SOUTH FOOTPATH**

Client
MALMESBURY PRIMARY SCHOOL

LUC Job Nr Scale @A1 Status
13086 1:200 S2 - INFORMATION

Drawing Title
**LANDSCAPE GENERAL ARRANGEMENT
& SCHOOL EXTENSION PROPOSALS**

Drawing Nr	Rev
13086-LUC-XX-XX-DR-L-0009	P03