
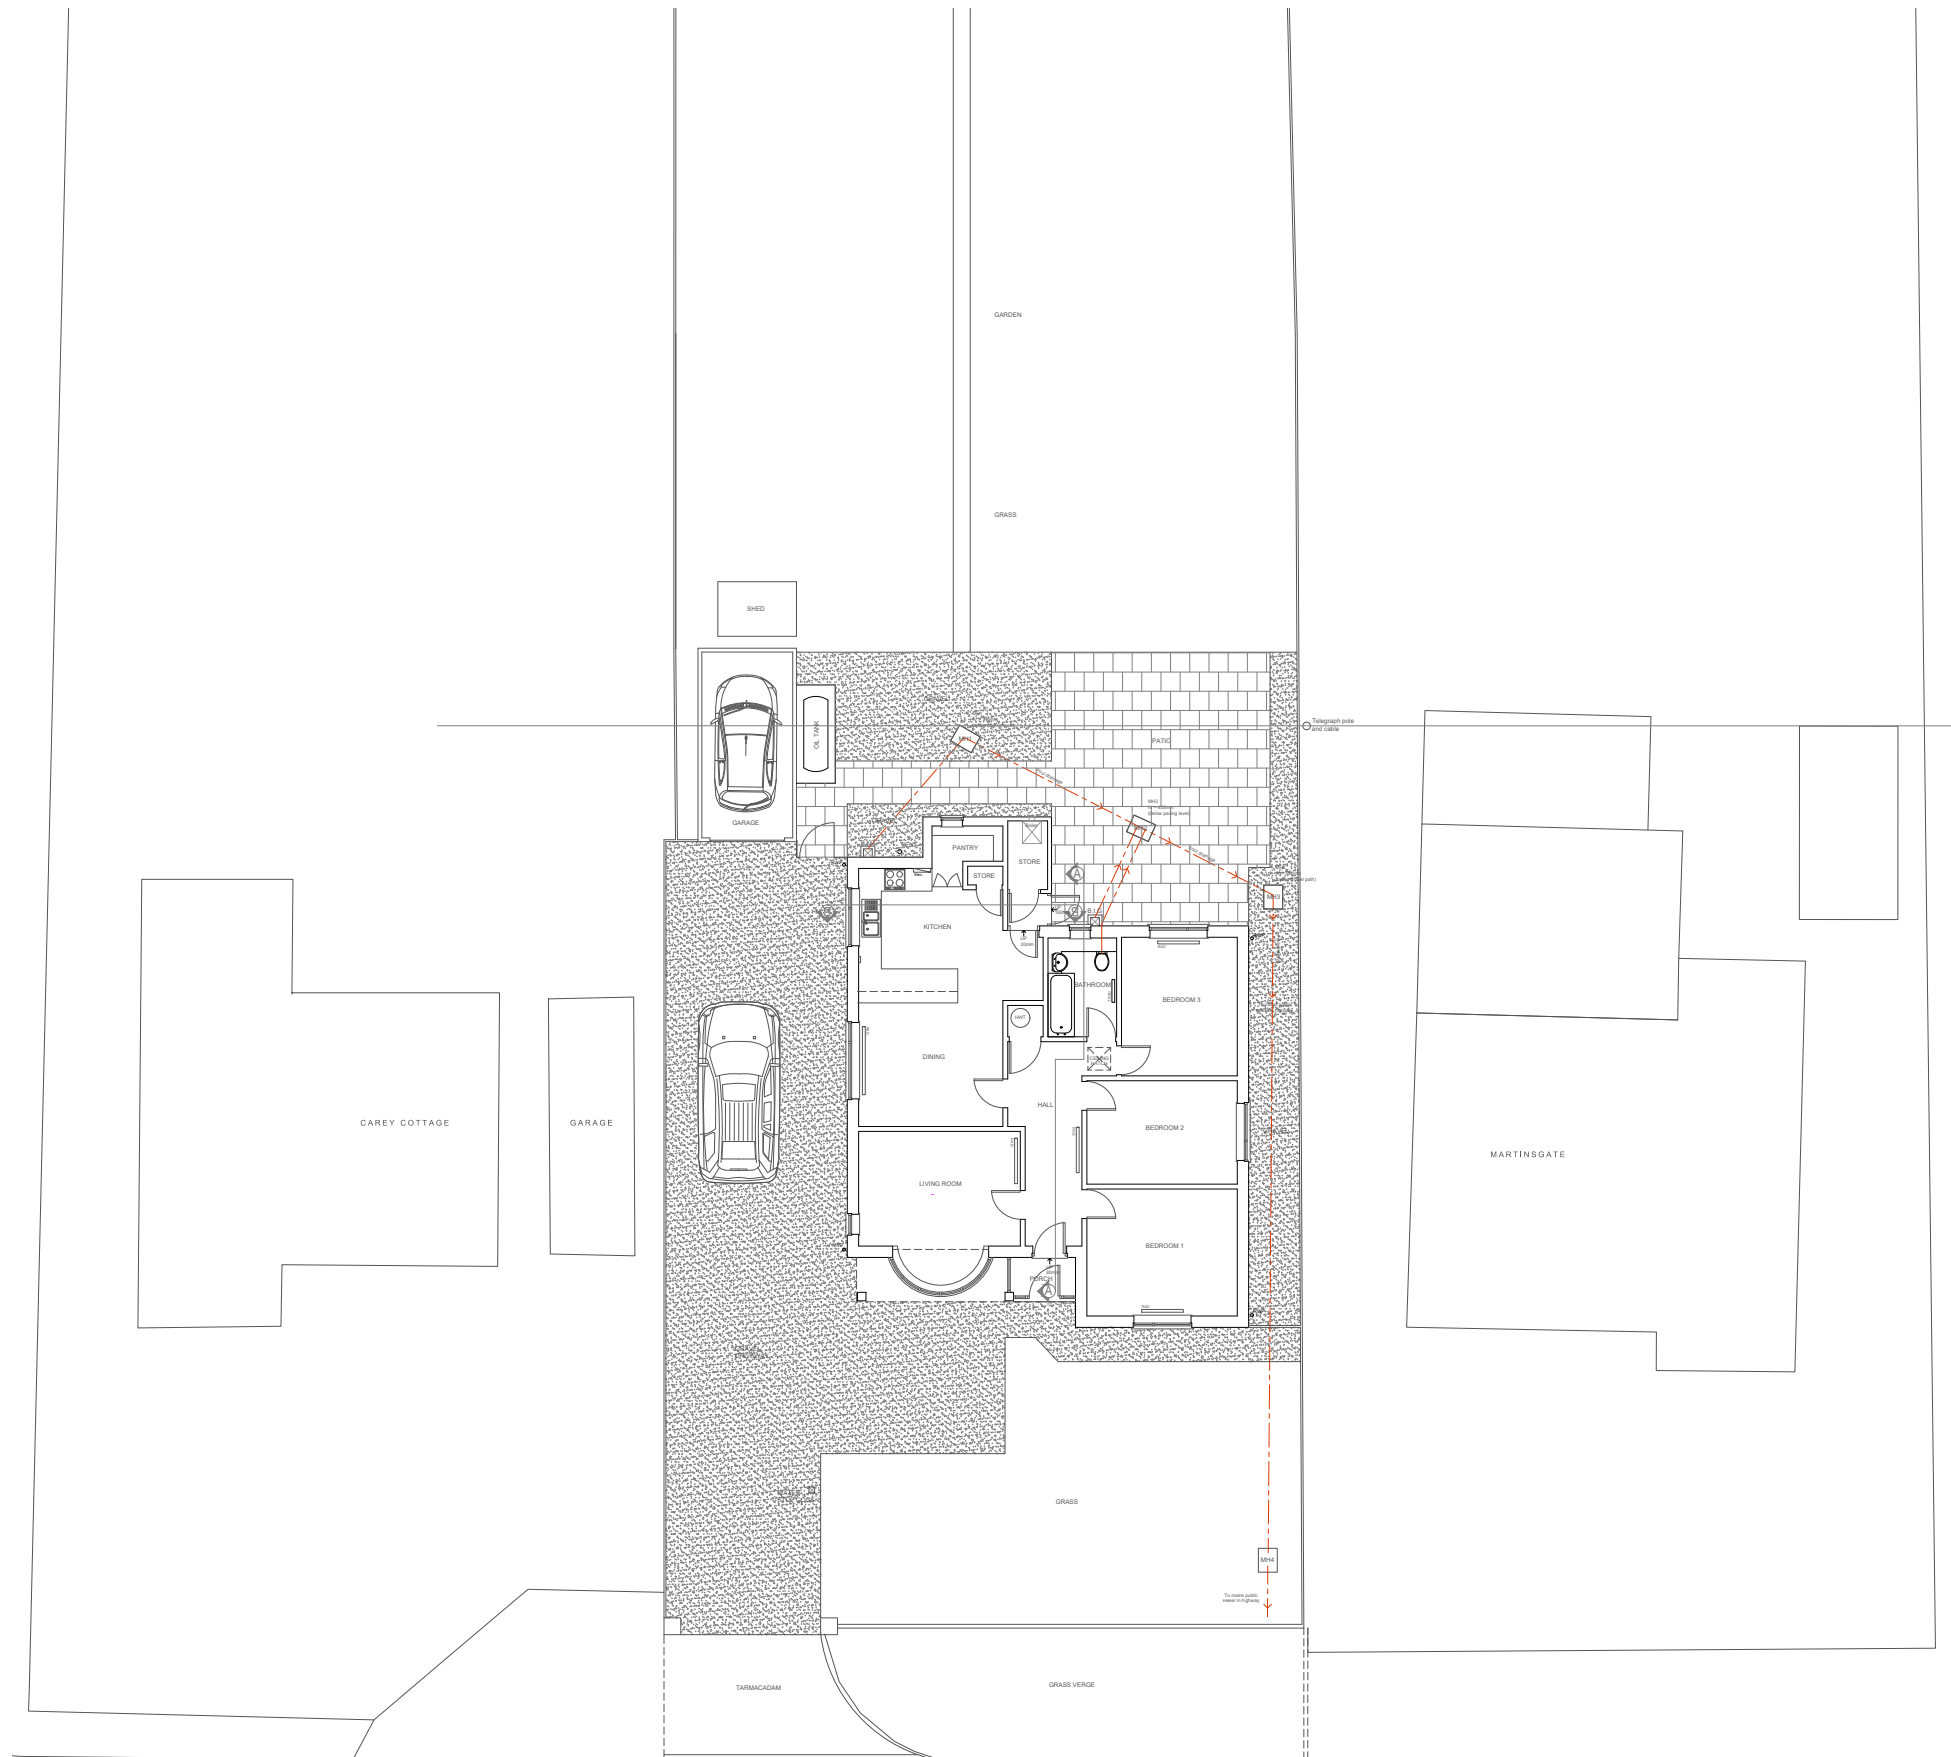


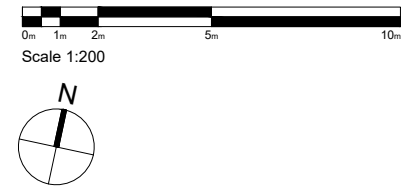

existing block plan