


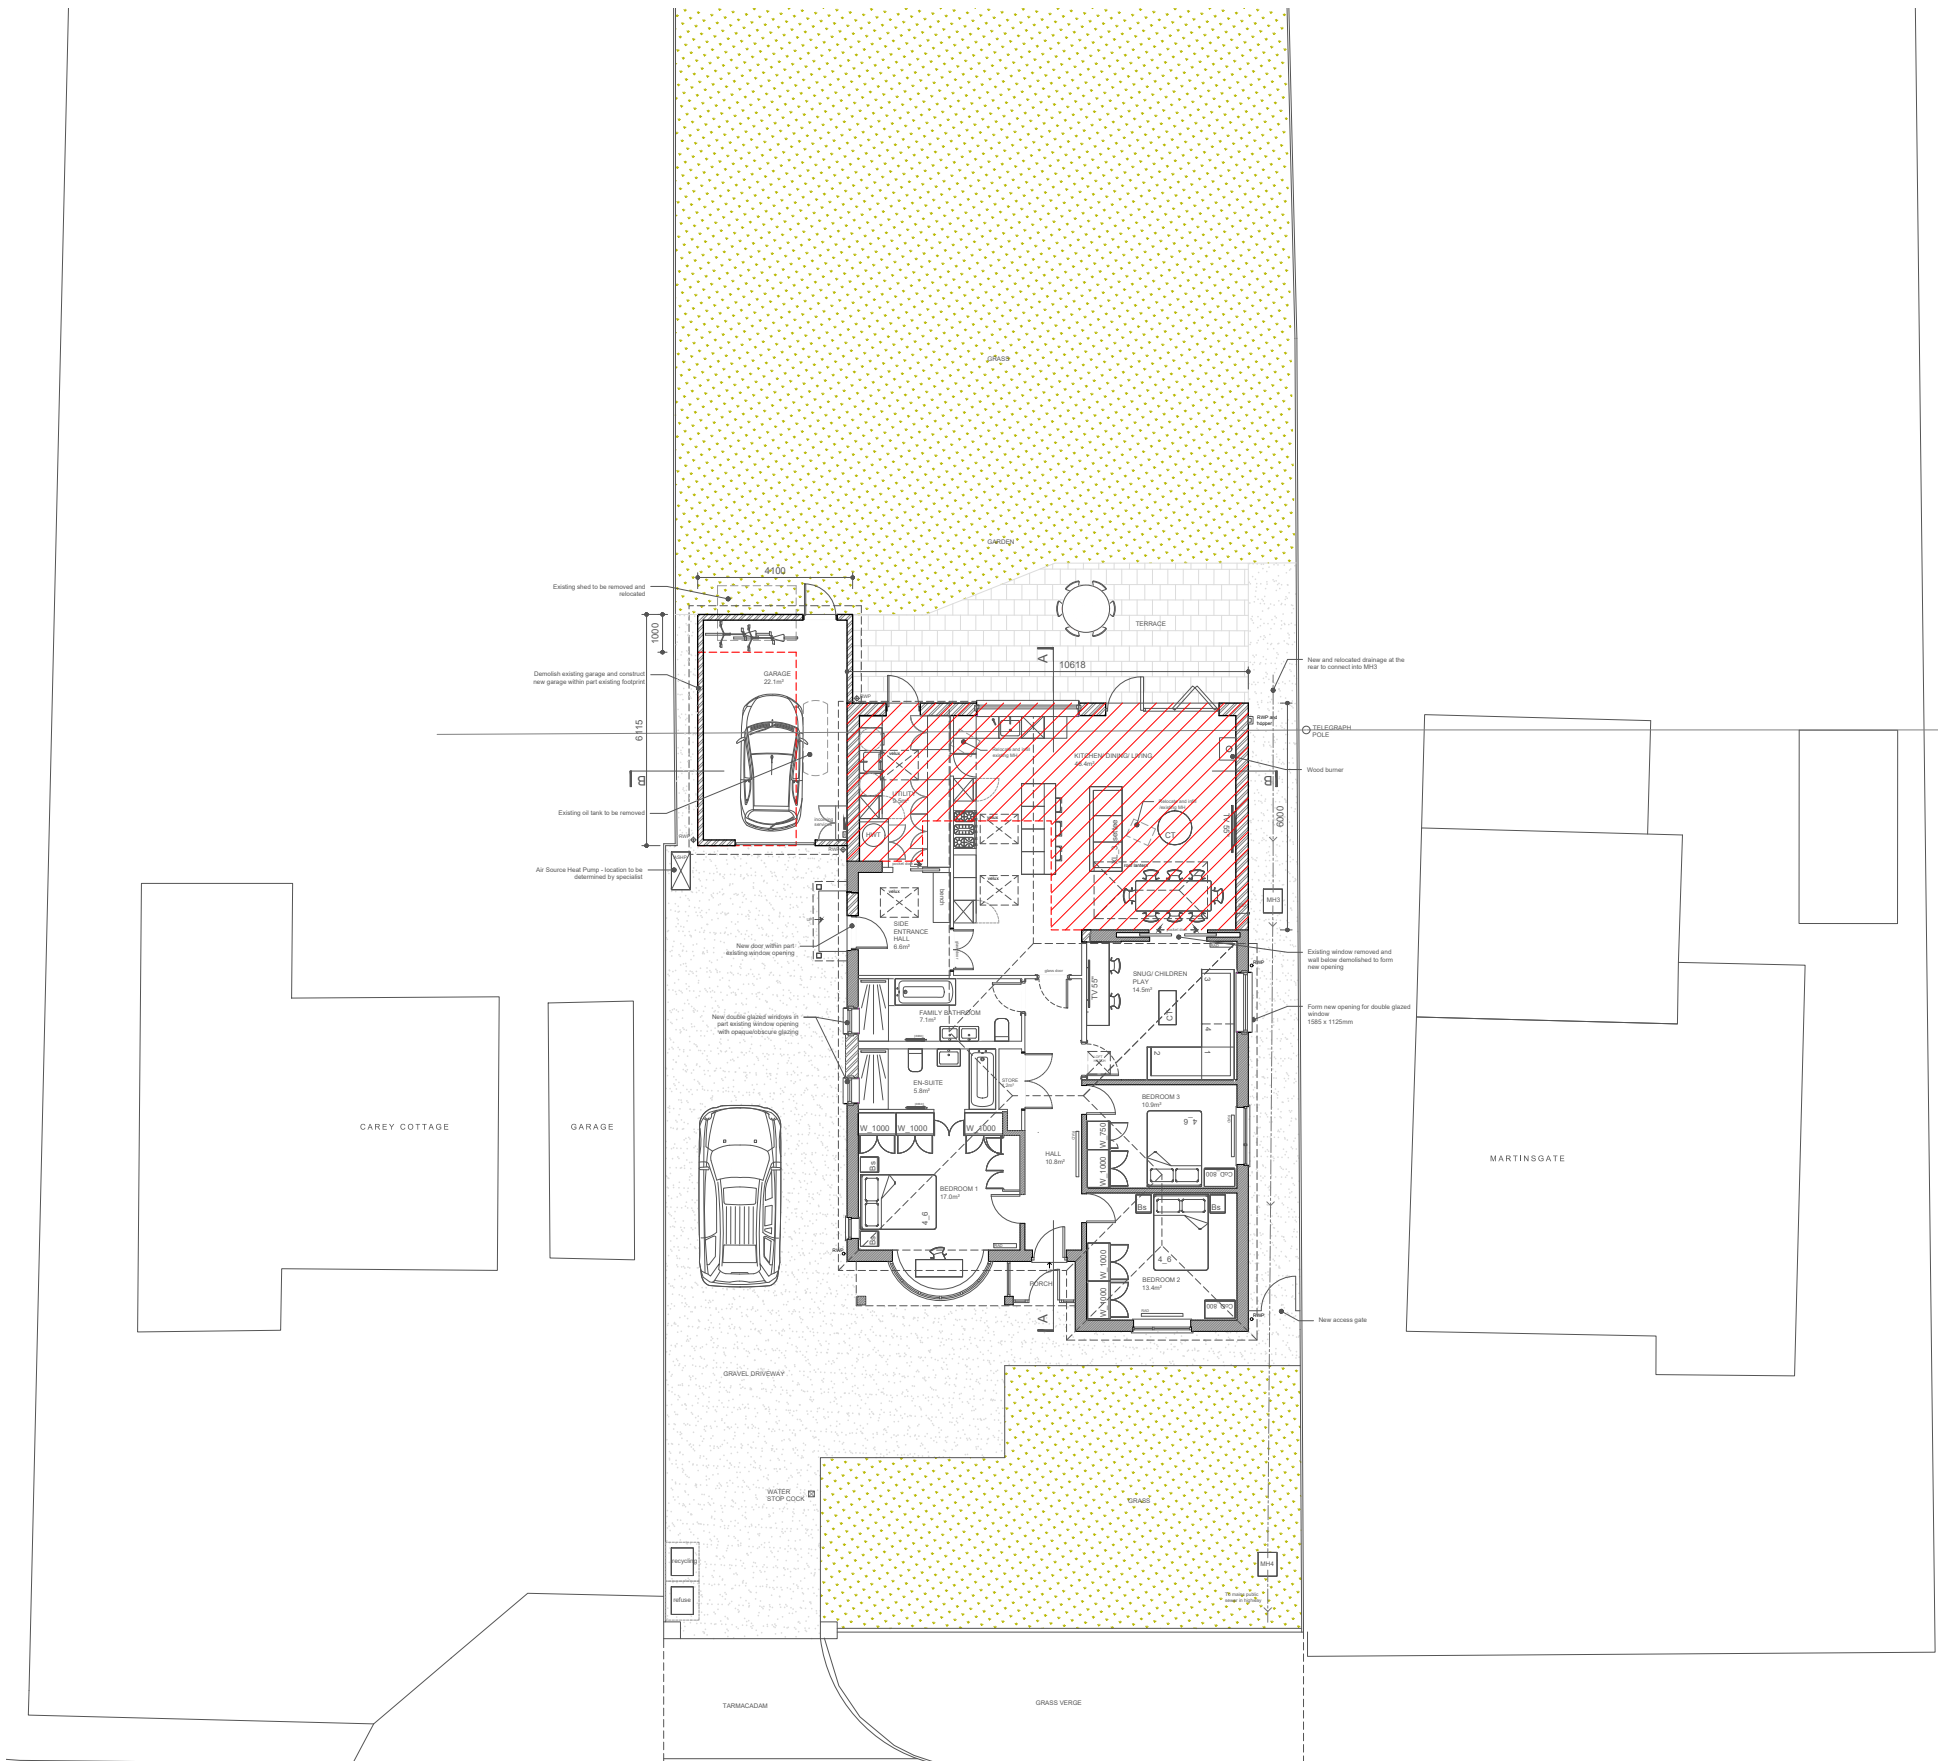


Do not scale from this drawing except for Planning Application purposes.
All dimensions must be verified on site prior to construction.
This drawing is copyright.