


NOTES:
A. DO NOT SCALE FROM THIS DRAWING. EXCEPT FOR PLANNING PURPOSES.
B. USE GIVEN DIMENSIONS ONLY. ALL DIMENSIONS TO BE SITE CHECKED AND AGREED WITH CLIENT.
C. SETTING OUT TO BE AGREED WITH CLIENT PRIOR TO WORK STARTING ON SITE.
D. MATERIALS TO BE AGREED AND APPROVED BY CLIENT.
E. IT'S IMPORTANT THAT ALL NECESSARY PLANNING AND BUILDING REGULATION APPROVALS ARE IN PLACE AND CONDITIONS ATTACHED TO THE APPROVALS HAVE BEEN ADHERED TO.
F. WHEN ORDERING FIXTURES AND FITTINGS USE AS BUILT SITE MEASURED SIZES ONLY.
G. IT'S IMPORTANT TO NOTIFY BUILDING CONTROL OFFICES AT ALL RELEVANT STAGES AND ALLOW FOR ADEQUATE TIME FOR INSPECTION BY THE BCO.

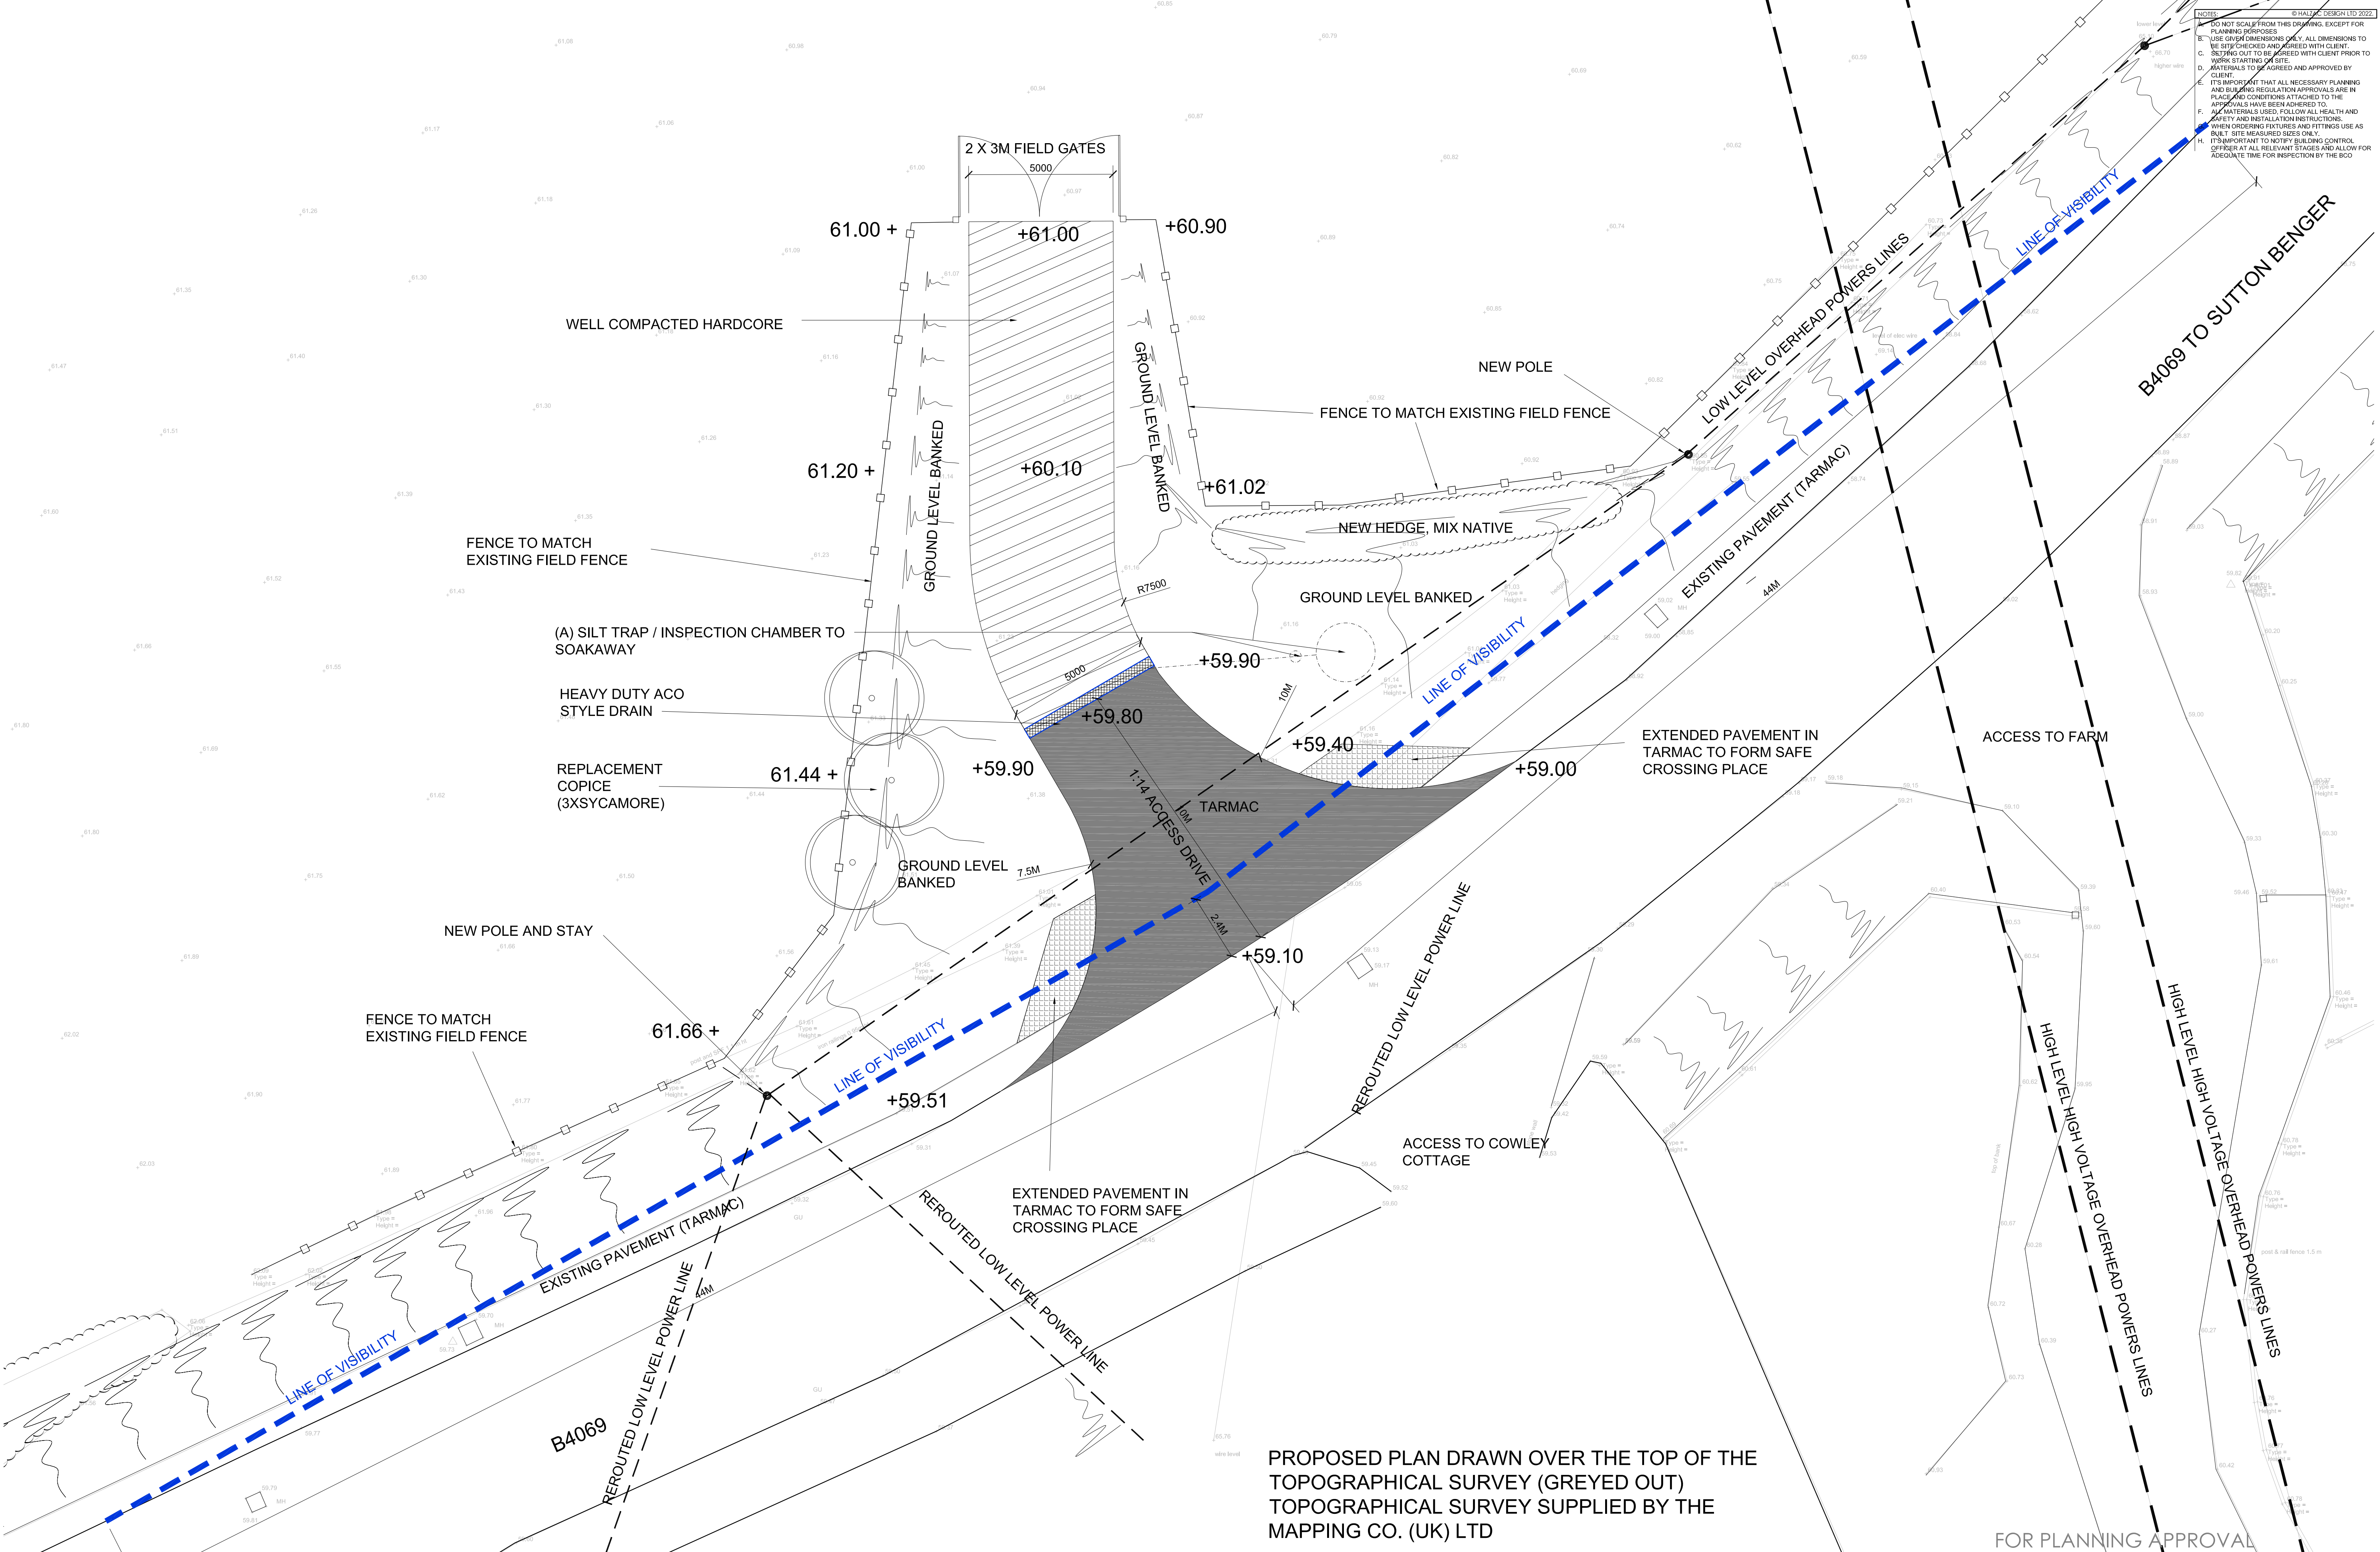

PROPOSED PLAN DRAWN OVER THE TOP OF THE TOPOGRAPHICAL SURVEY (GREYED OUT)
TOPOGRAPHICAL SURVEY SUPPLIED BY THE MAPPING CO. (UK) LTD

SITE LAYOUT - AS PROPOSED 1:100 @A1
1:100 Scale 1 0 1 2 3 4 5 6 7 8 9 10 11 12
In metres

FOR PLANNING APPROVAL

TITLE: New Access to Gate Farm, Sutton Benger		HALZAC DESIGN LTD ARCHITECTURAL DESIGN AND TECHNICAL SERVICES e: colin@halzacdesign.com w: halzacdesign.com t: 01793 951631 m: 07801 070166	
DRAWING: Proposed Access Plan		JOB NUMBER: DWG NUMBER: REV:	
SCALE: @ A1 1:100		21-229 / PL20	
DRAWN: CR		DATE: Feb'22	

REVISIONS (up to the last 4 revisions shown only)