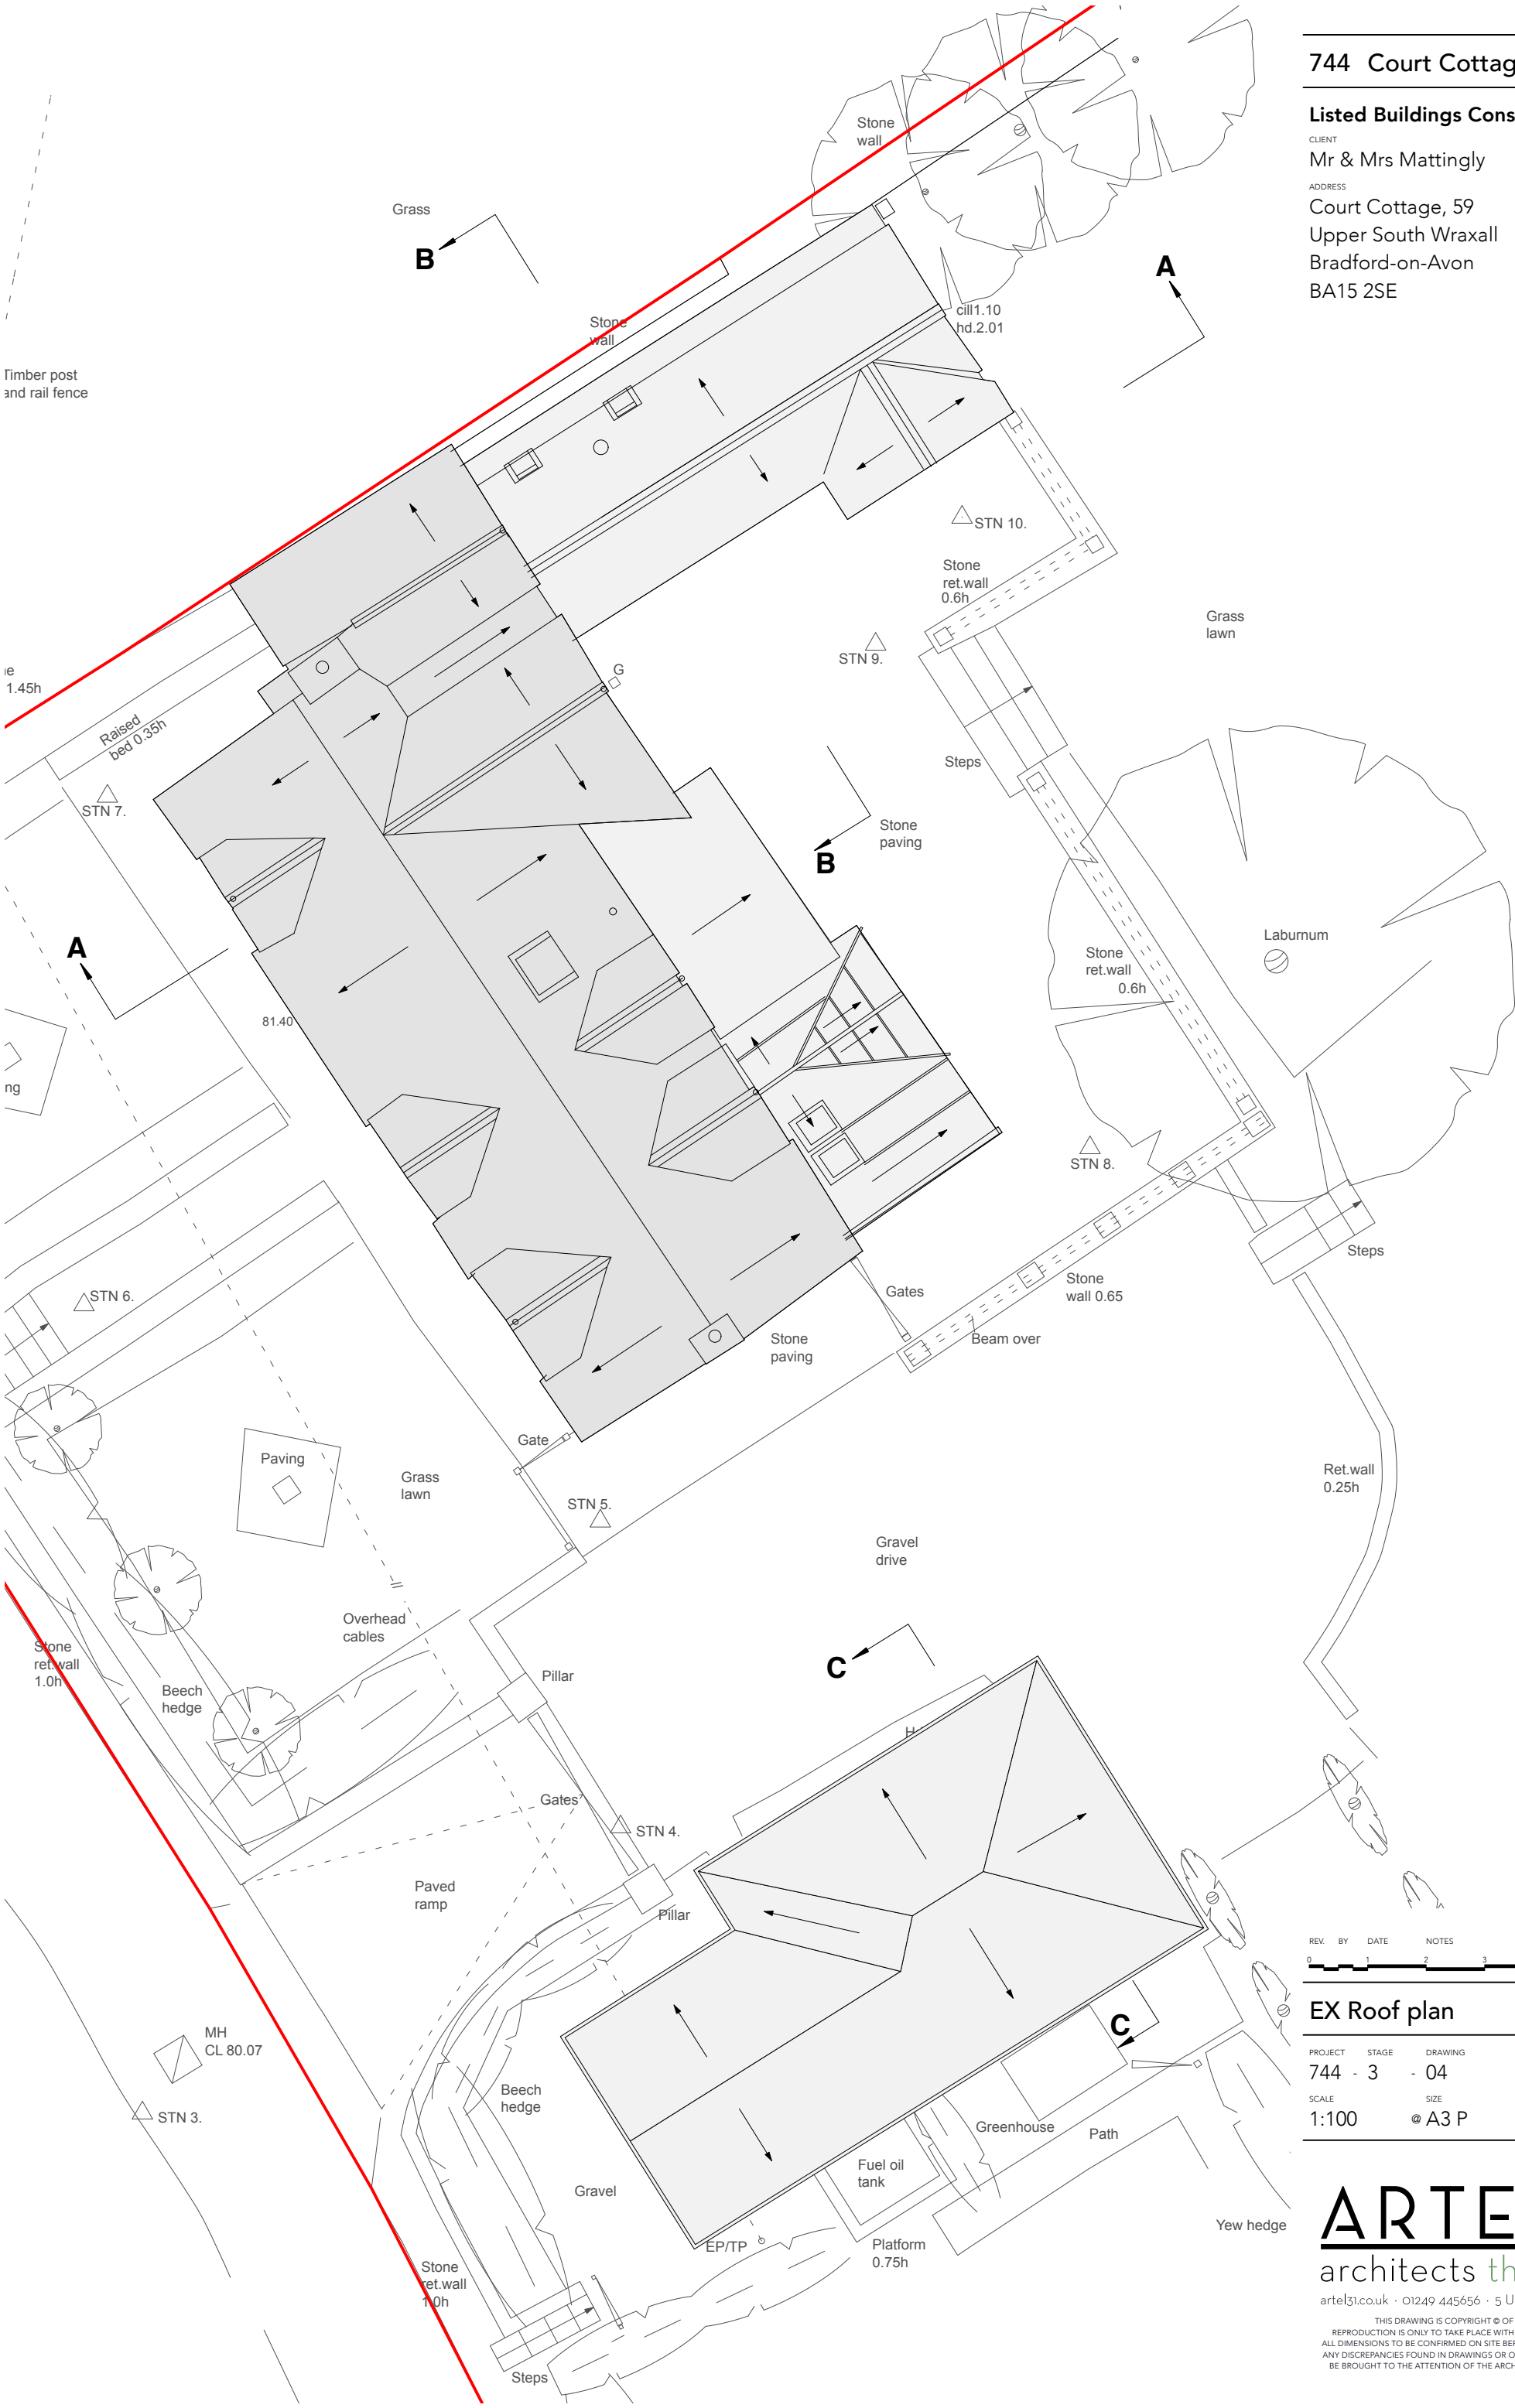

744 Court Cottage

Listed Buildings Consent

CLIENT
Mr & Mrs Mattingly

ADDRESS
Court Cottage, 59
Upper South Wraxall
Bradford-on-Avon
BA15 2SE

REV.	BY	DATE	NOTES

0 1 2 3 4 5 M

N

EX Roof plan

PROJECT	STAGE	DRAWING	REV	DRAWN
744 -	3 -	04		IH

SCALE	SIZE	CREATION
1:100	@ A3 P	June 2026

ARTEL 31
architects that build

artel31.co.uk · 01249 445656 · 5 Union Road SN15 1HW

THIS DRAWING IS COPYRIGHT © OF ARTEL31 LIMITED
REPRODUCTION IS ONLY TO TAKE PLACE WITH PRIOR WRITTEN AUTHORITY
ALL DIMENSIONS TO BE CONFIRMED ON SITE BEFORE ANY WORK COMMENCES
ANY DISCREPANCIES FOUND IN DRAWINGS OR OTHER DOCUMENTATION MUST
BE BROUGHT TO THE ATTENTION OF THE ARCHITECT BEFORE PROCEEDING