


# Site As Existing

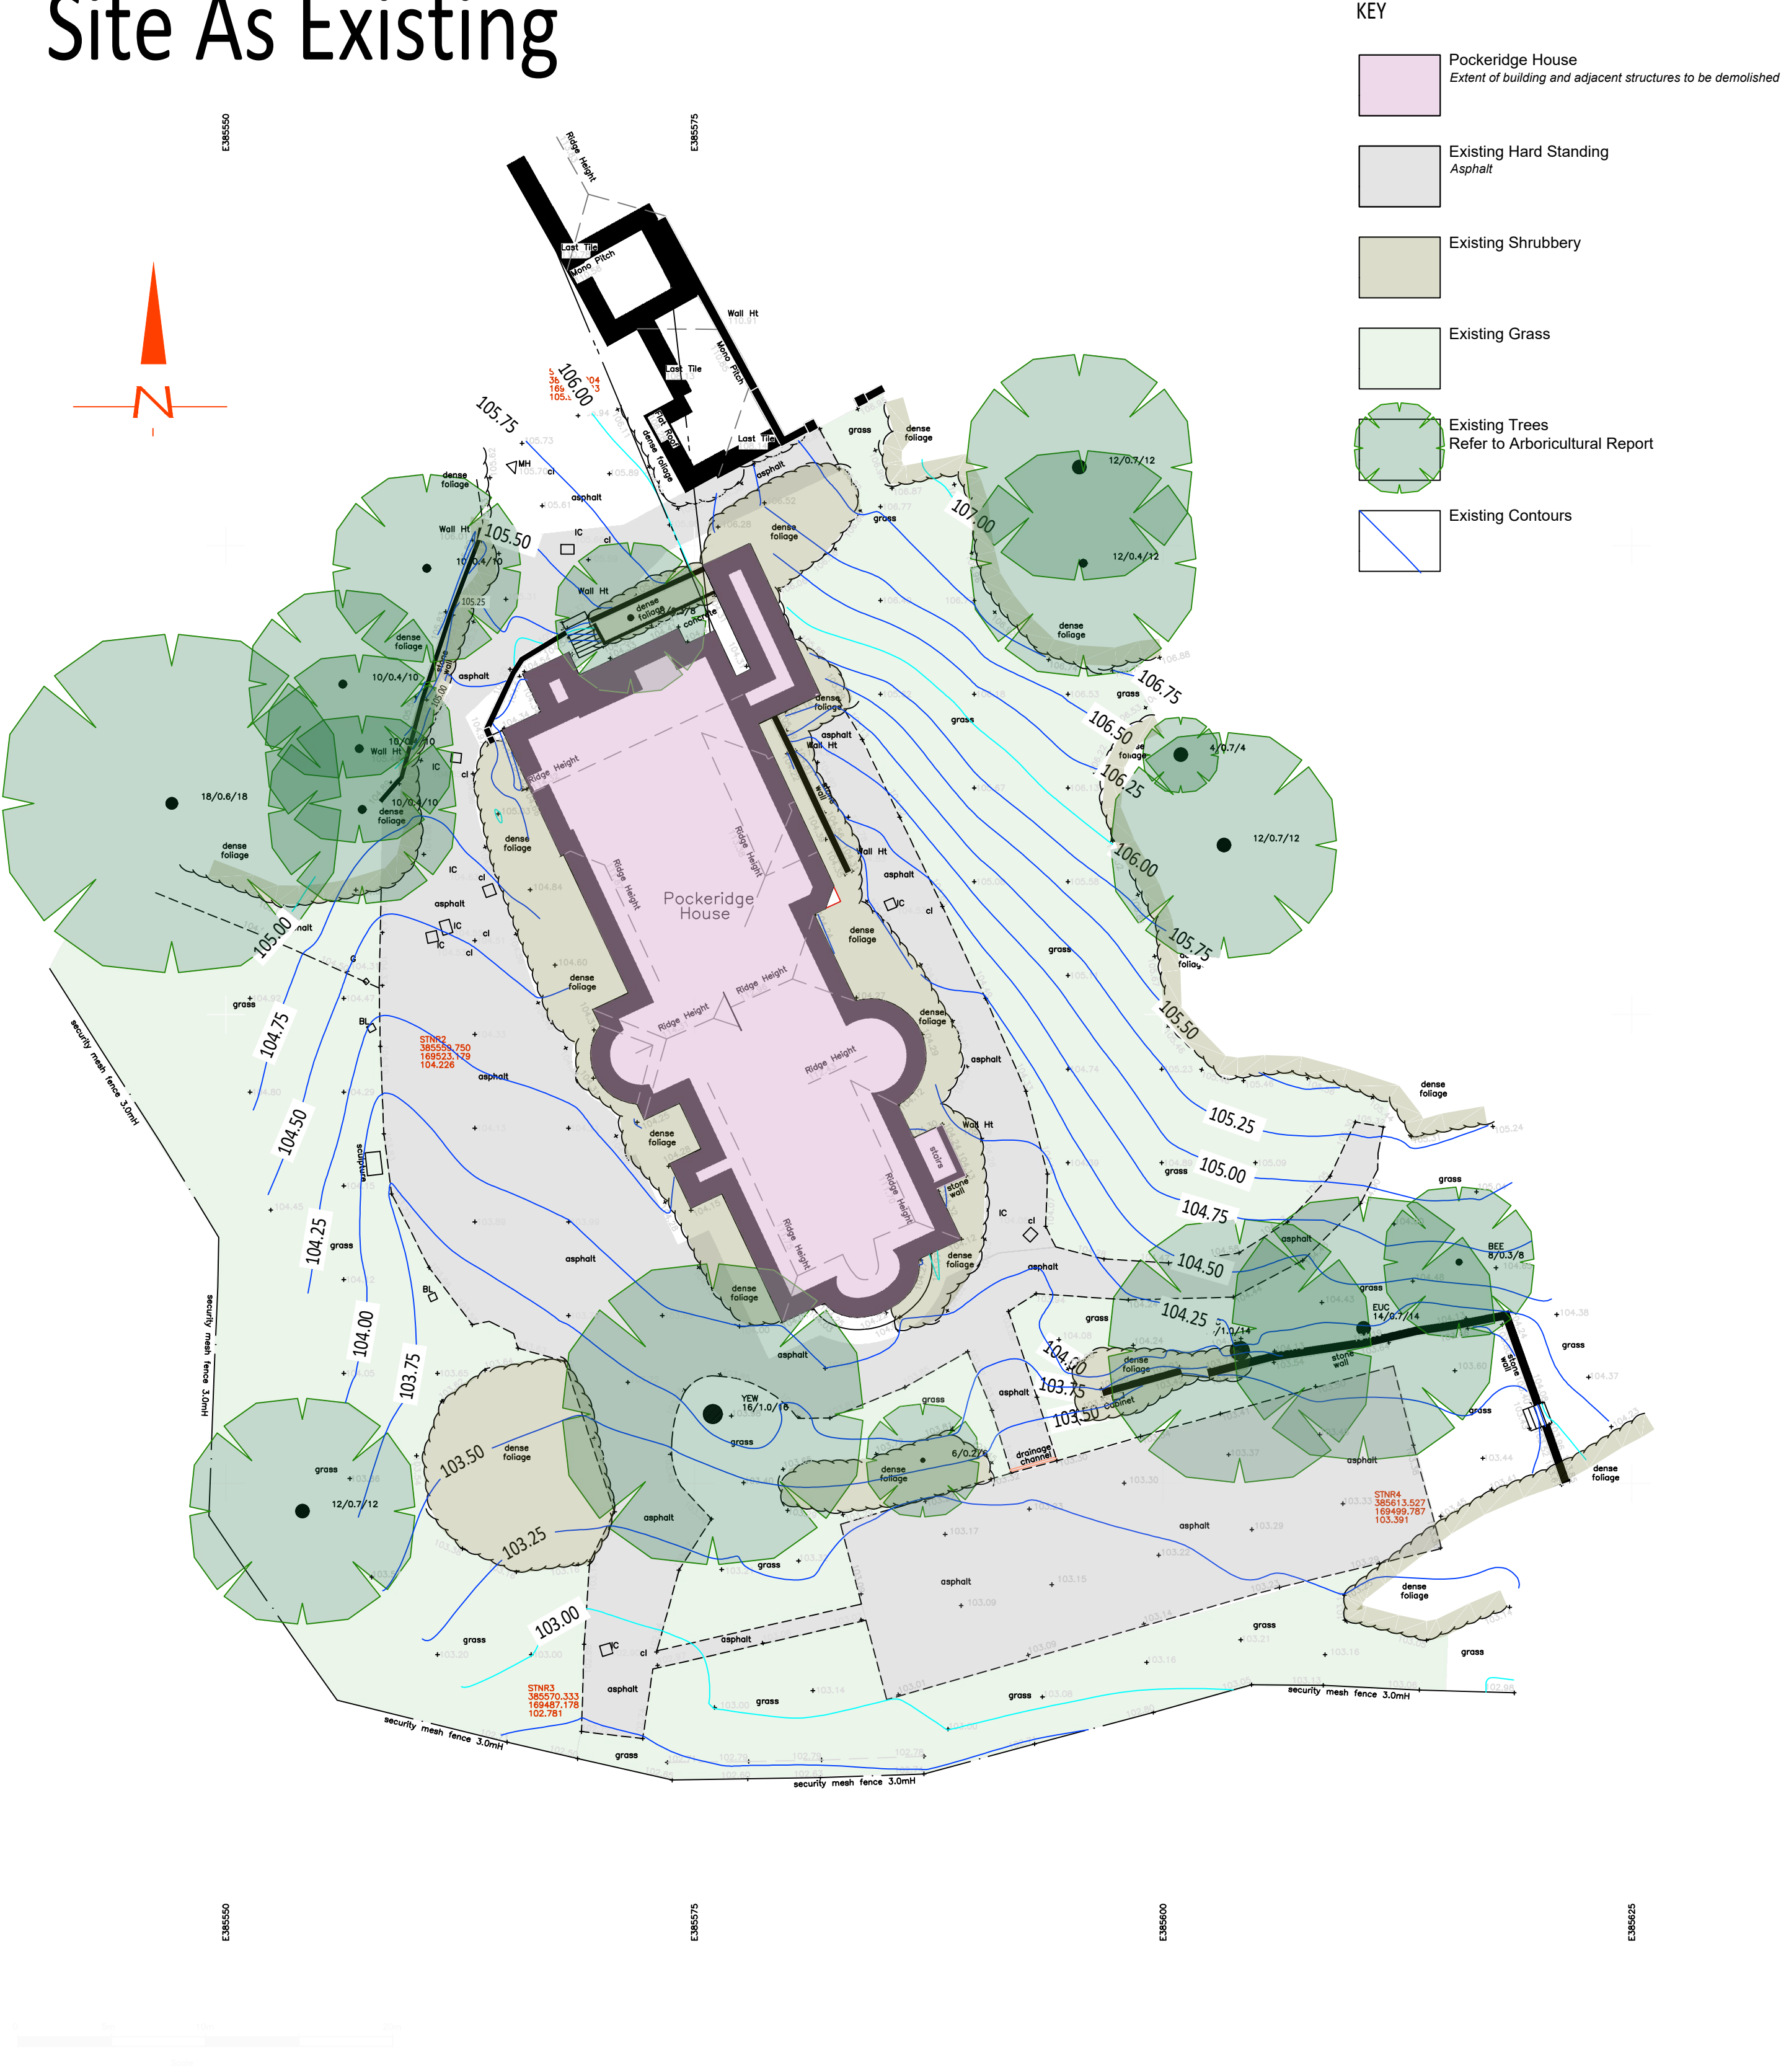

|                                                               |              |          |          |
|---------------------------------------------------------------|--------------|----------|----------|
| CAMBIUM : Landscape architecture   Arboricultural consultancy |              |          |          |
| ProjectPockeridge House, Basil Hill Barracks                  |              |          |          |
| TitleSite as Existing                                         |              |          |          |
| ClientQ Works Ltd                                             |              |          |          |
| Date                                                          | June 2026    | Drawn    | MW       |
| Scale                                                         | 1 - 250      | Size     | A2       |
| Drwg No.                                                      | DR-L-1678-01 | Status   | Planning |
|                                                               |              | Revision | P02      |
| Cambium, 4 Clyde terrace, Bedminster Bristol BS3 3BL          |              |          |          |