
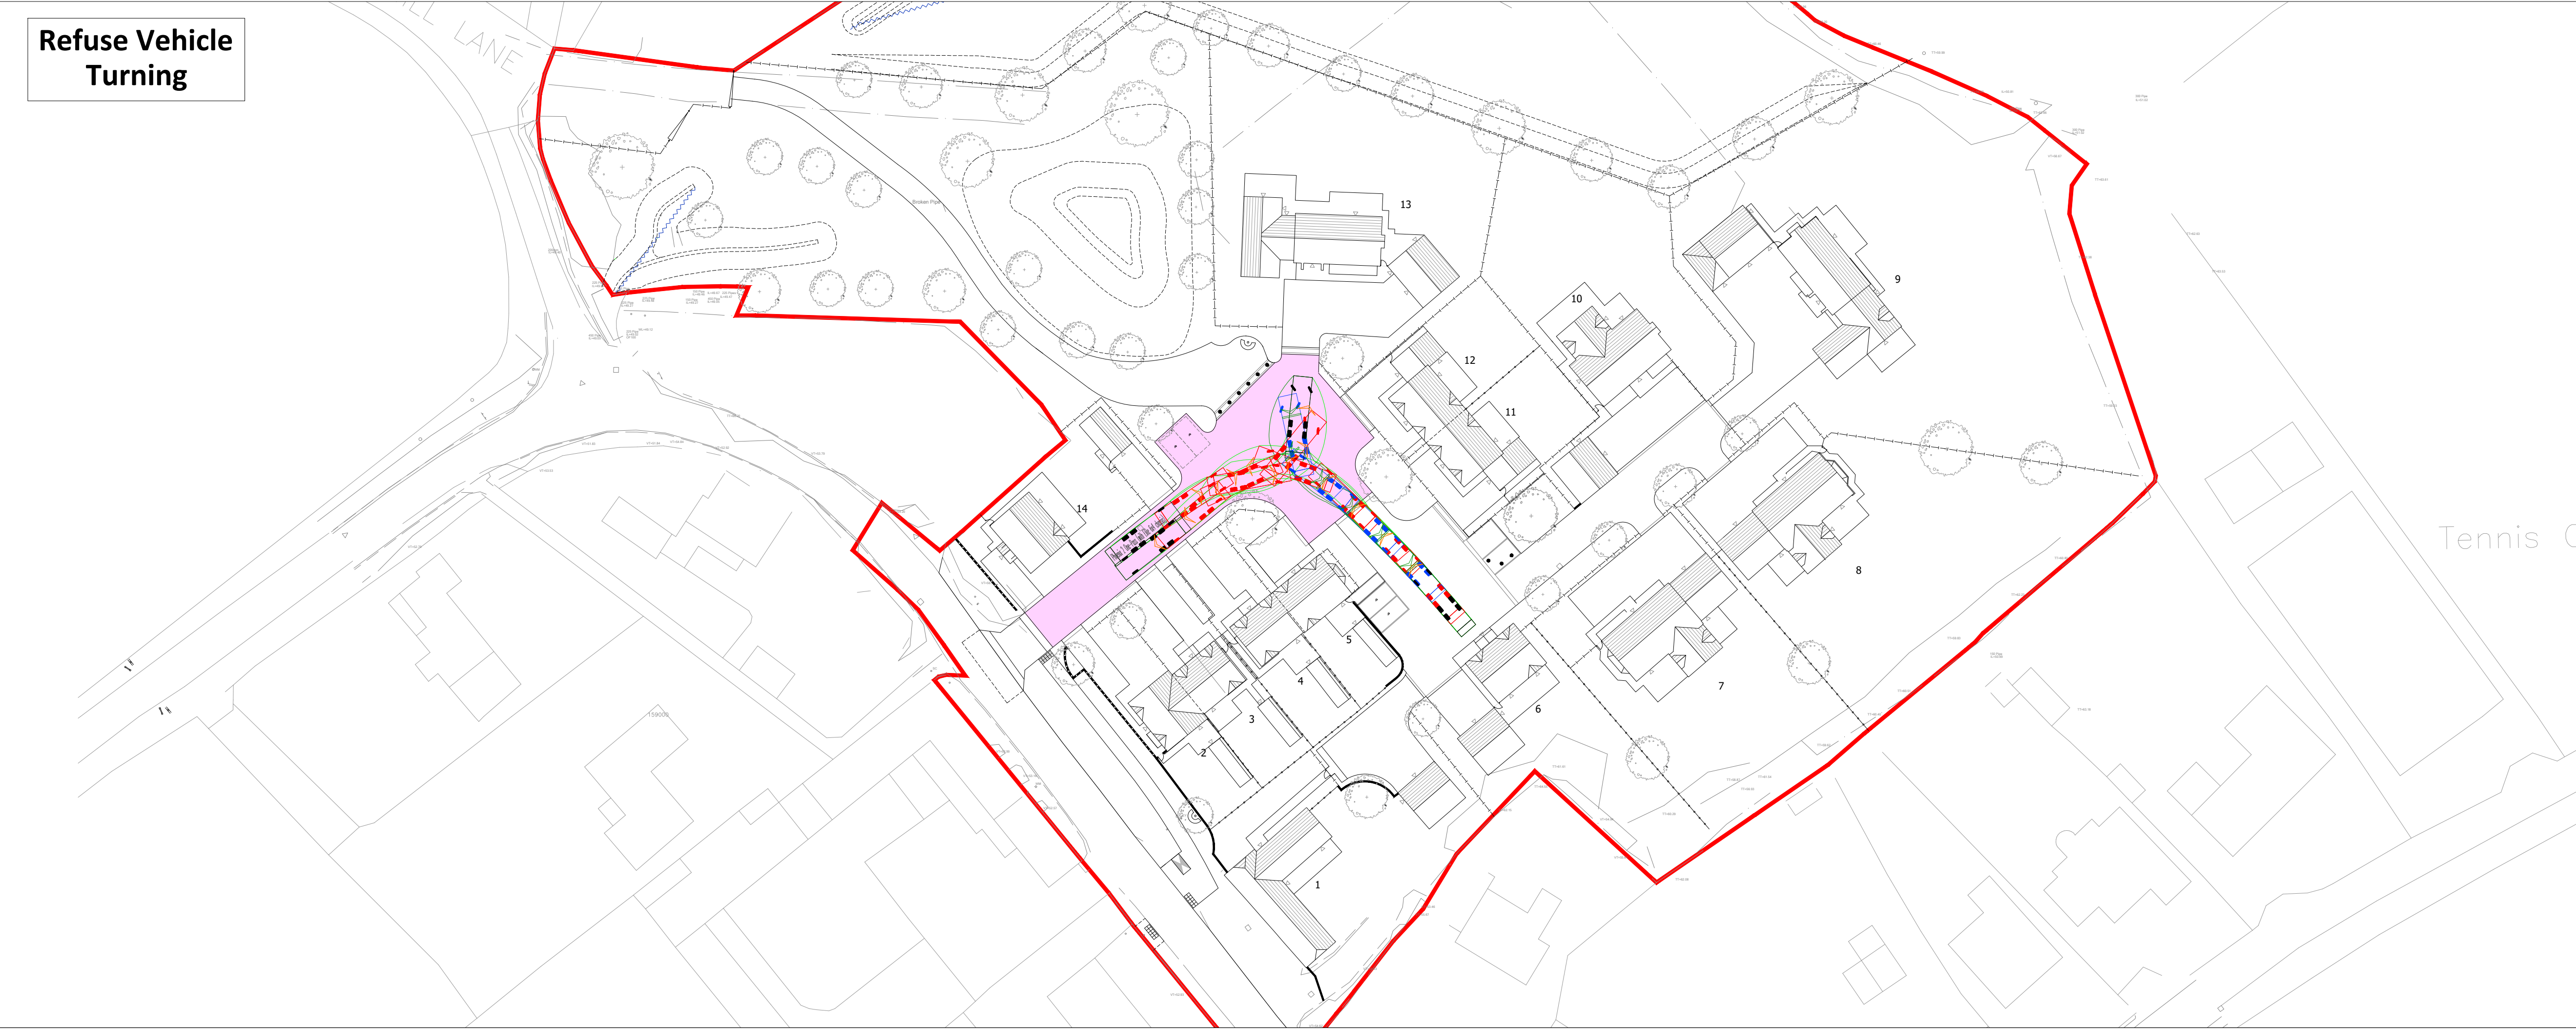
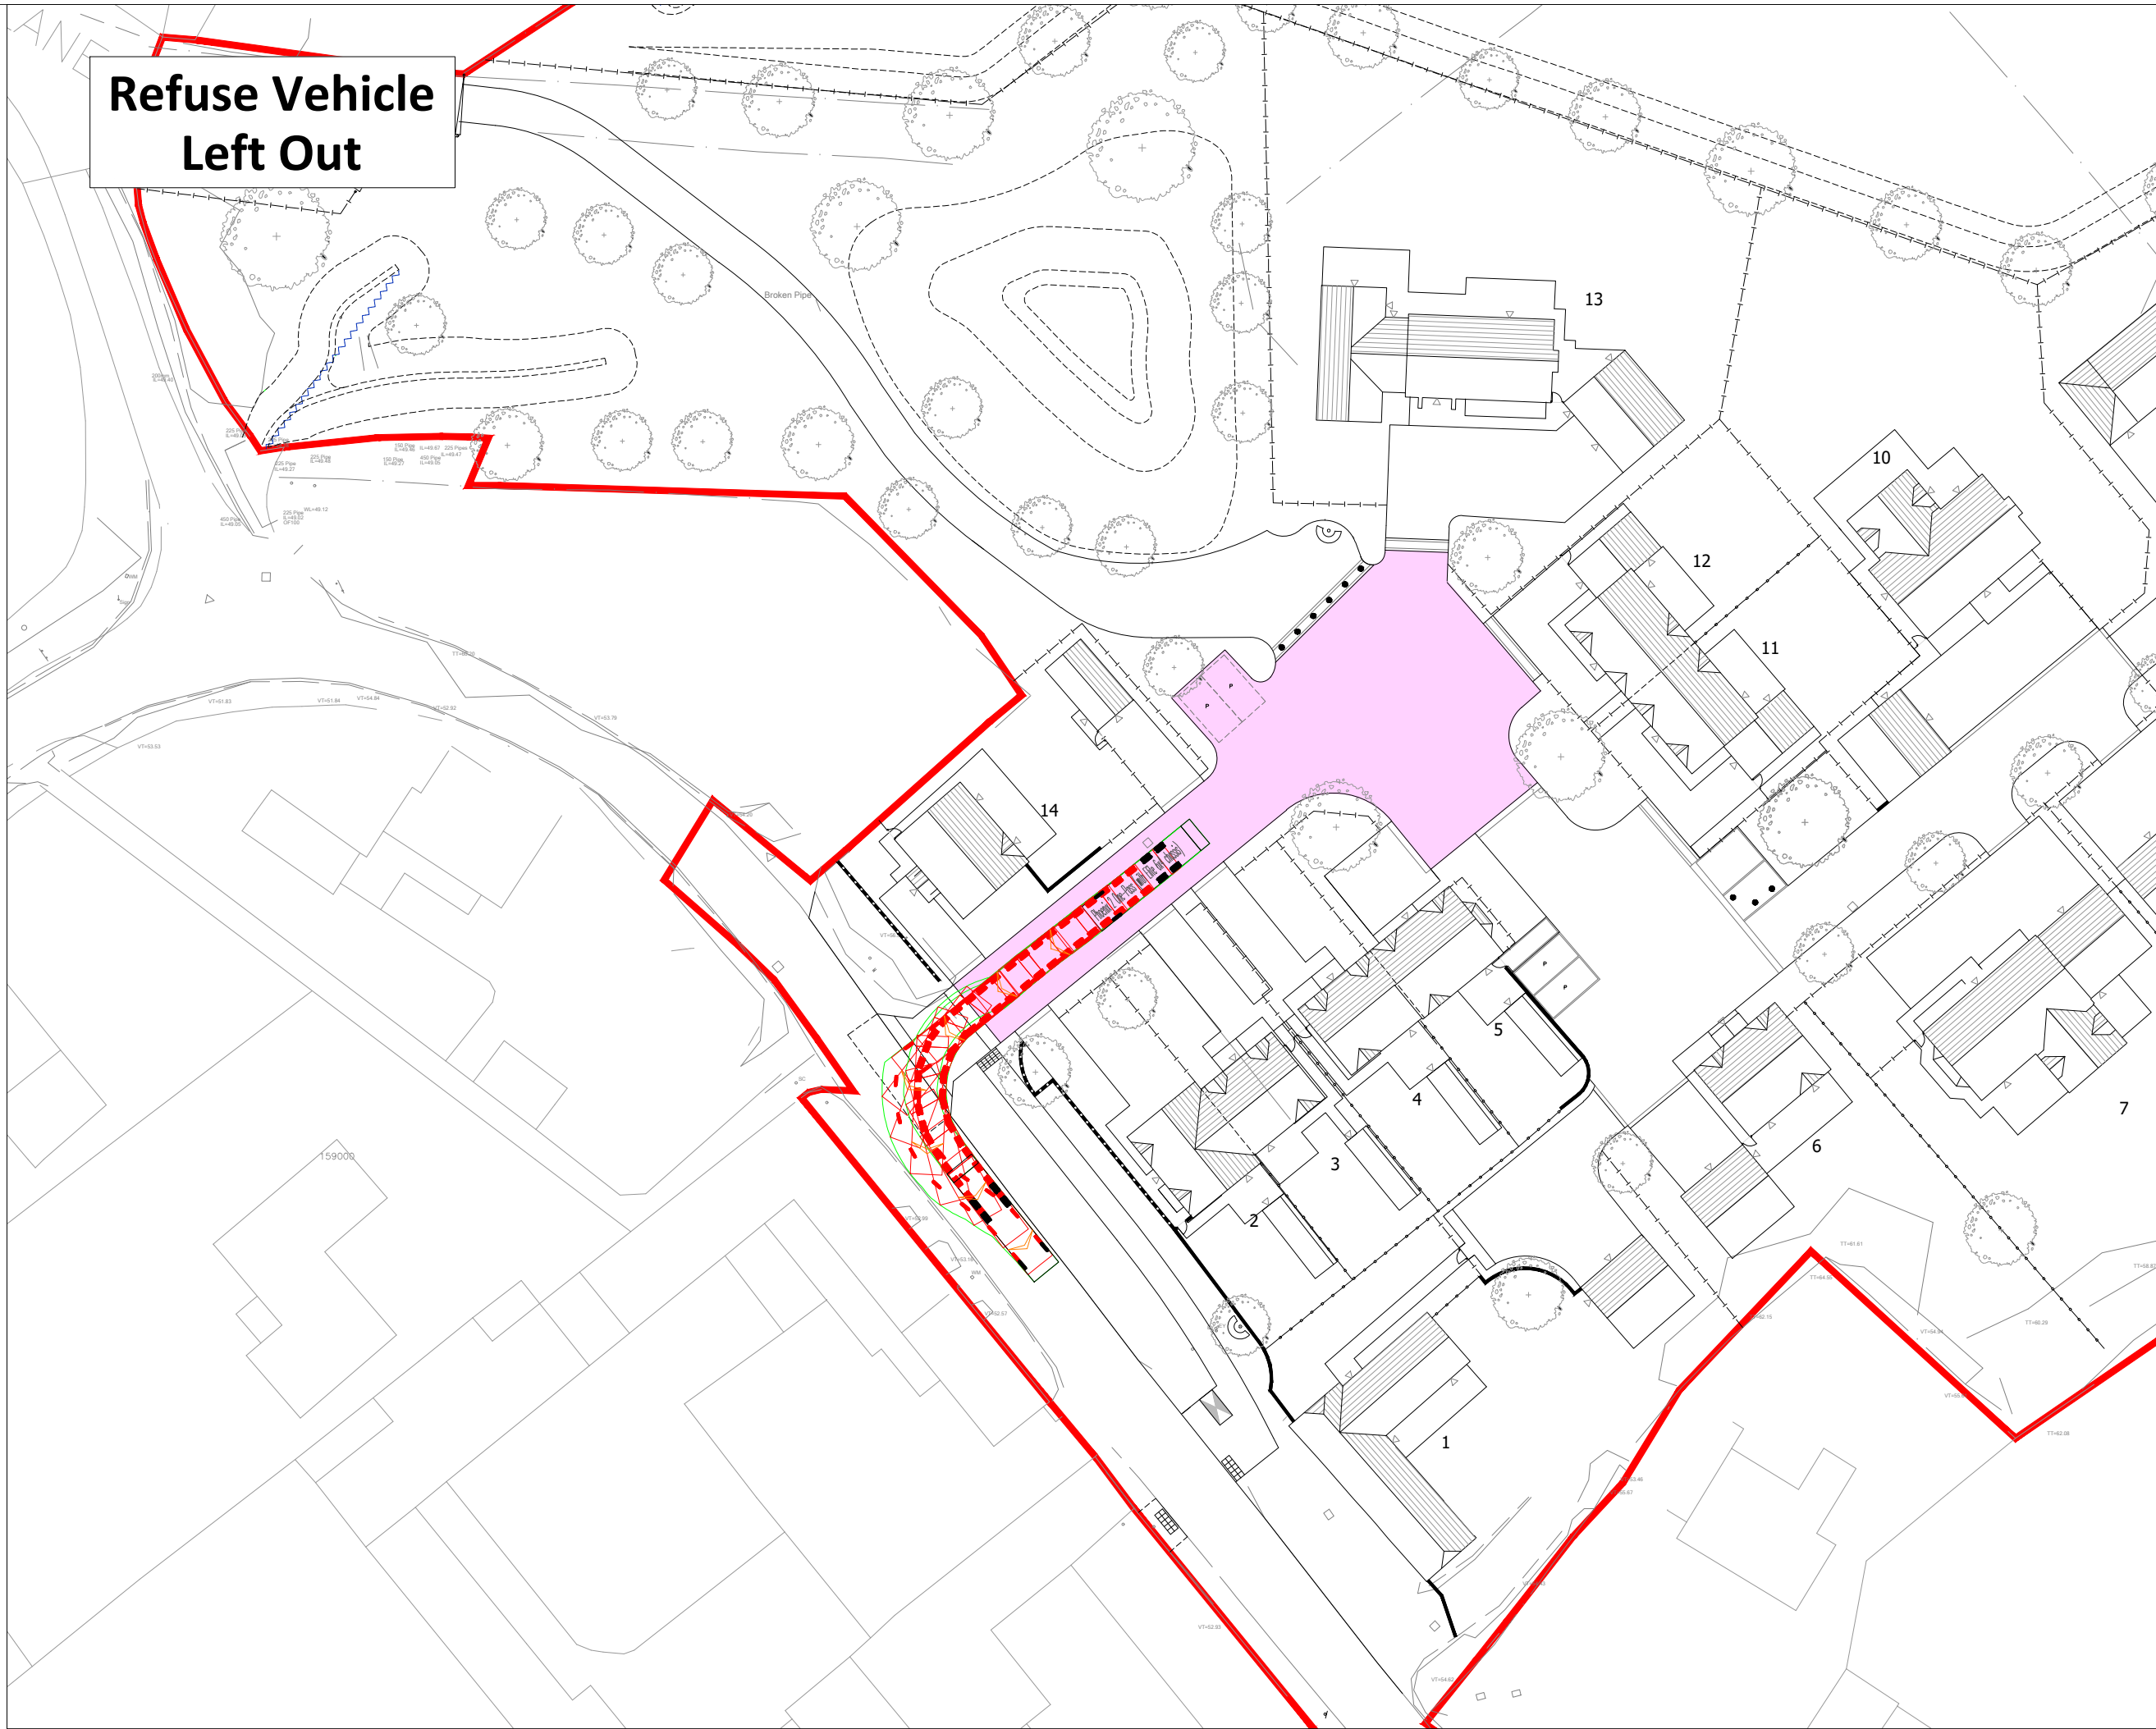


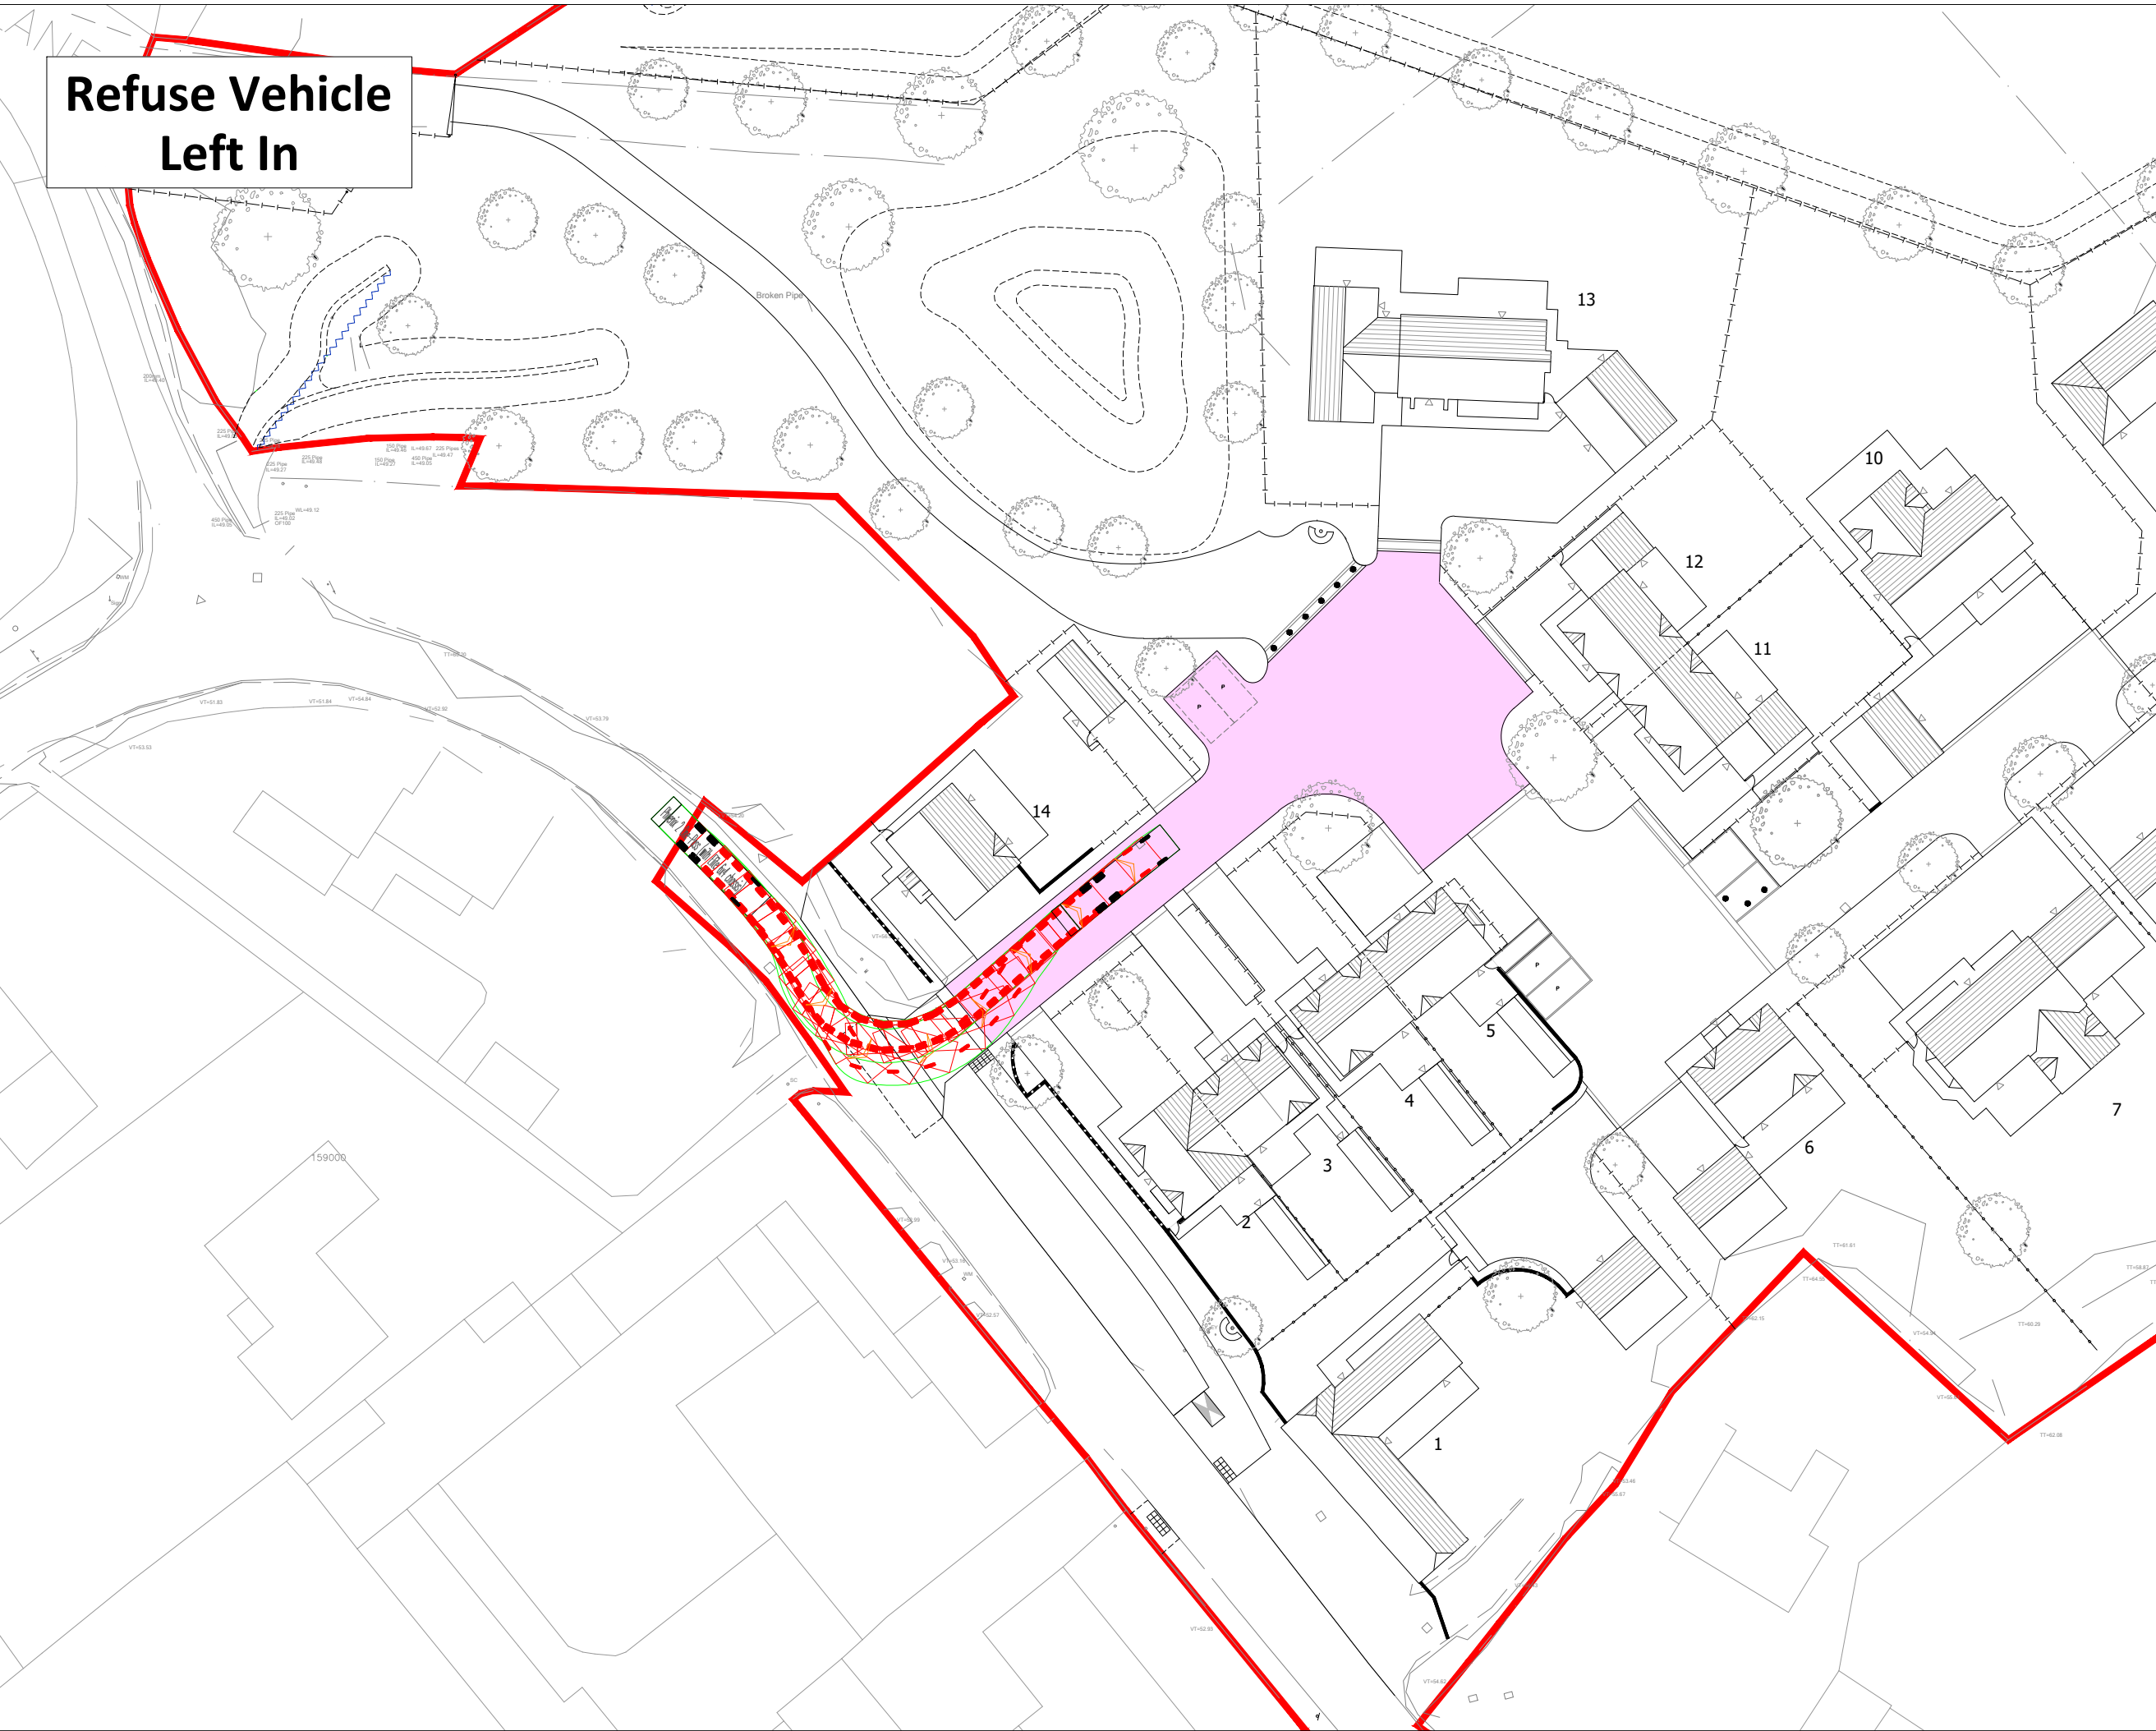

Status

FOR PLANNING

This drawing is produced for the purposes of supporting a planning application and should not be relied upon for tender, pricing, or construction purposes.

0m25m

Scale 1:500

NOTES

1. This drawing is based on the Topographical Survey undertaken by Brunel Surveys Ltd, Drawing No. 22591-200-01PD, dated July 2021. Supplemented by OS data © Crown copyright and database rights. PFA OS Paper Map Copying Licence No. 100000054.

KEY

Areas to be dedicated to Wiltshire Council Pursuant to a Section 38 Agreement.

As the refuse vehicle swept path enters the proposed unadopted road, the developer shall provide the indemnity required by Wiltshire Council's Waste Storage and Collection: Guidance for Developers (January 2017).

VEHICLE PROFILE

Phoenix 2 One-Pass (with Elite 6x4 chassis)

Overall Length

11.180m

Overall Width

2.550m

Overall Body Height

3.760m

Min Body Ground Clearance

0.312m

Track Width

2.550m

Lock to lock time

4.00s

Kerb to Kerb Turning Radius

10.150m

Rev	Date	Description	Drawn	Check
#	29/06/26	Drawing prepared to show refuse vehicle swept path analysis only.	JR	JA

pfa

consulting

planning and engineering, now and for the future

www.pfaconsulting.uk

Stratton Park House, Wamborough Road, Swindon, SN3 4HG

Client

GAIGER

Project

Townsend Farm Poulshot

Drawing Title

Refuse Vehicle Swept Path Analysis

Sheet 1 of 1

Drawing No.

G332/29

Rev

-

E-Mail: jrossi@pfaconsulting.co.uk

A1