
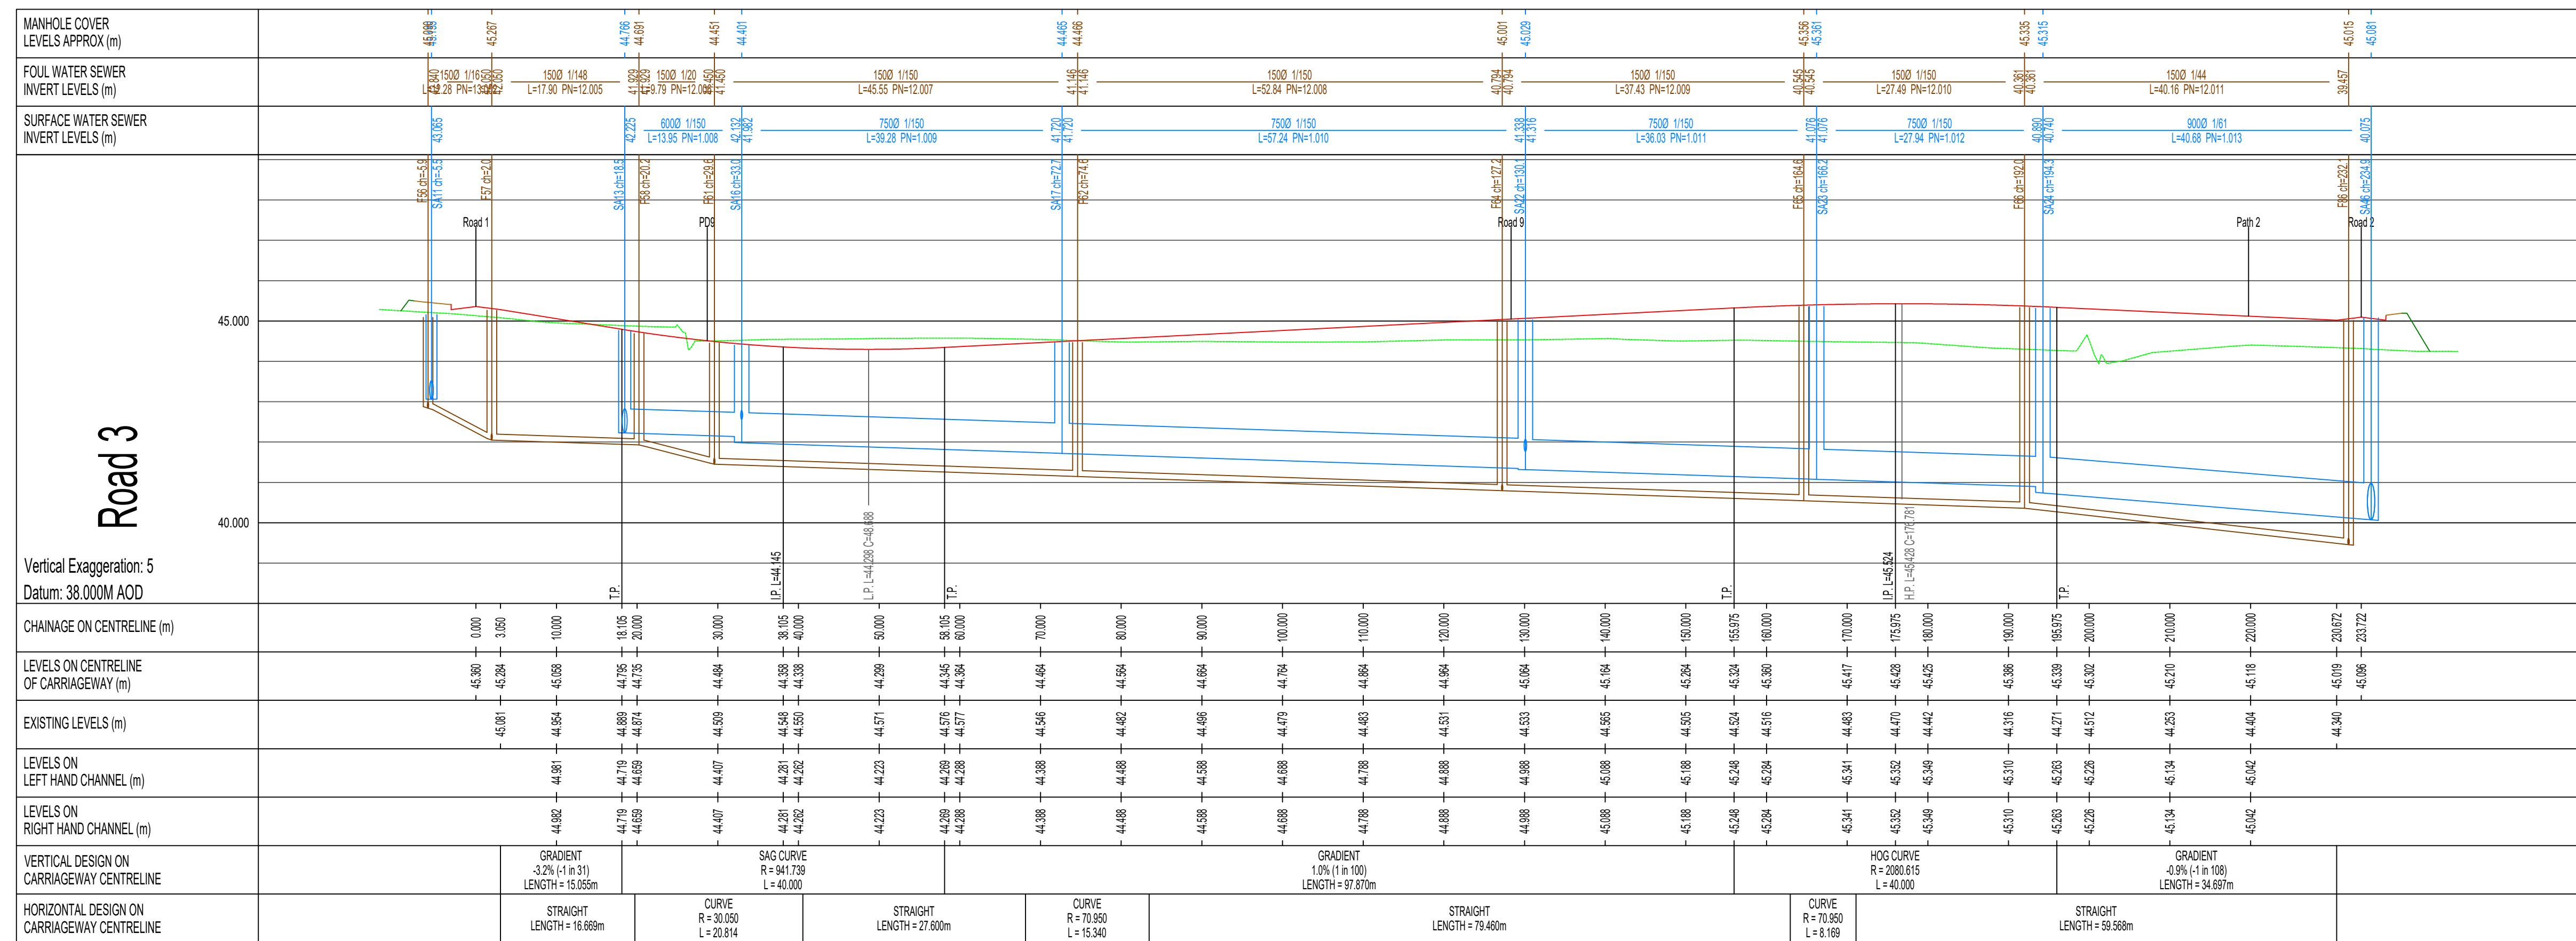
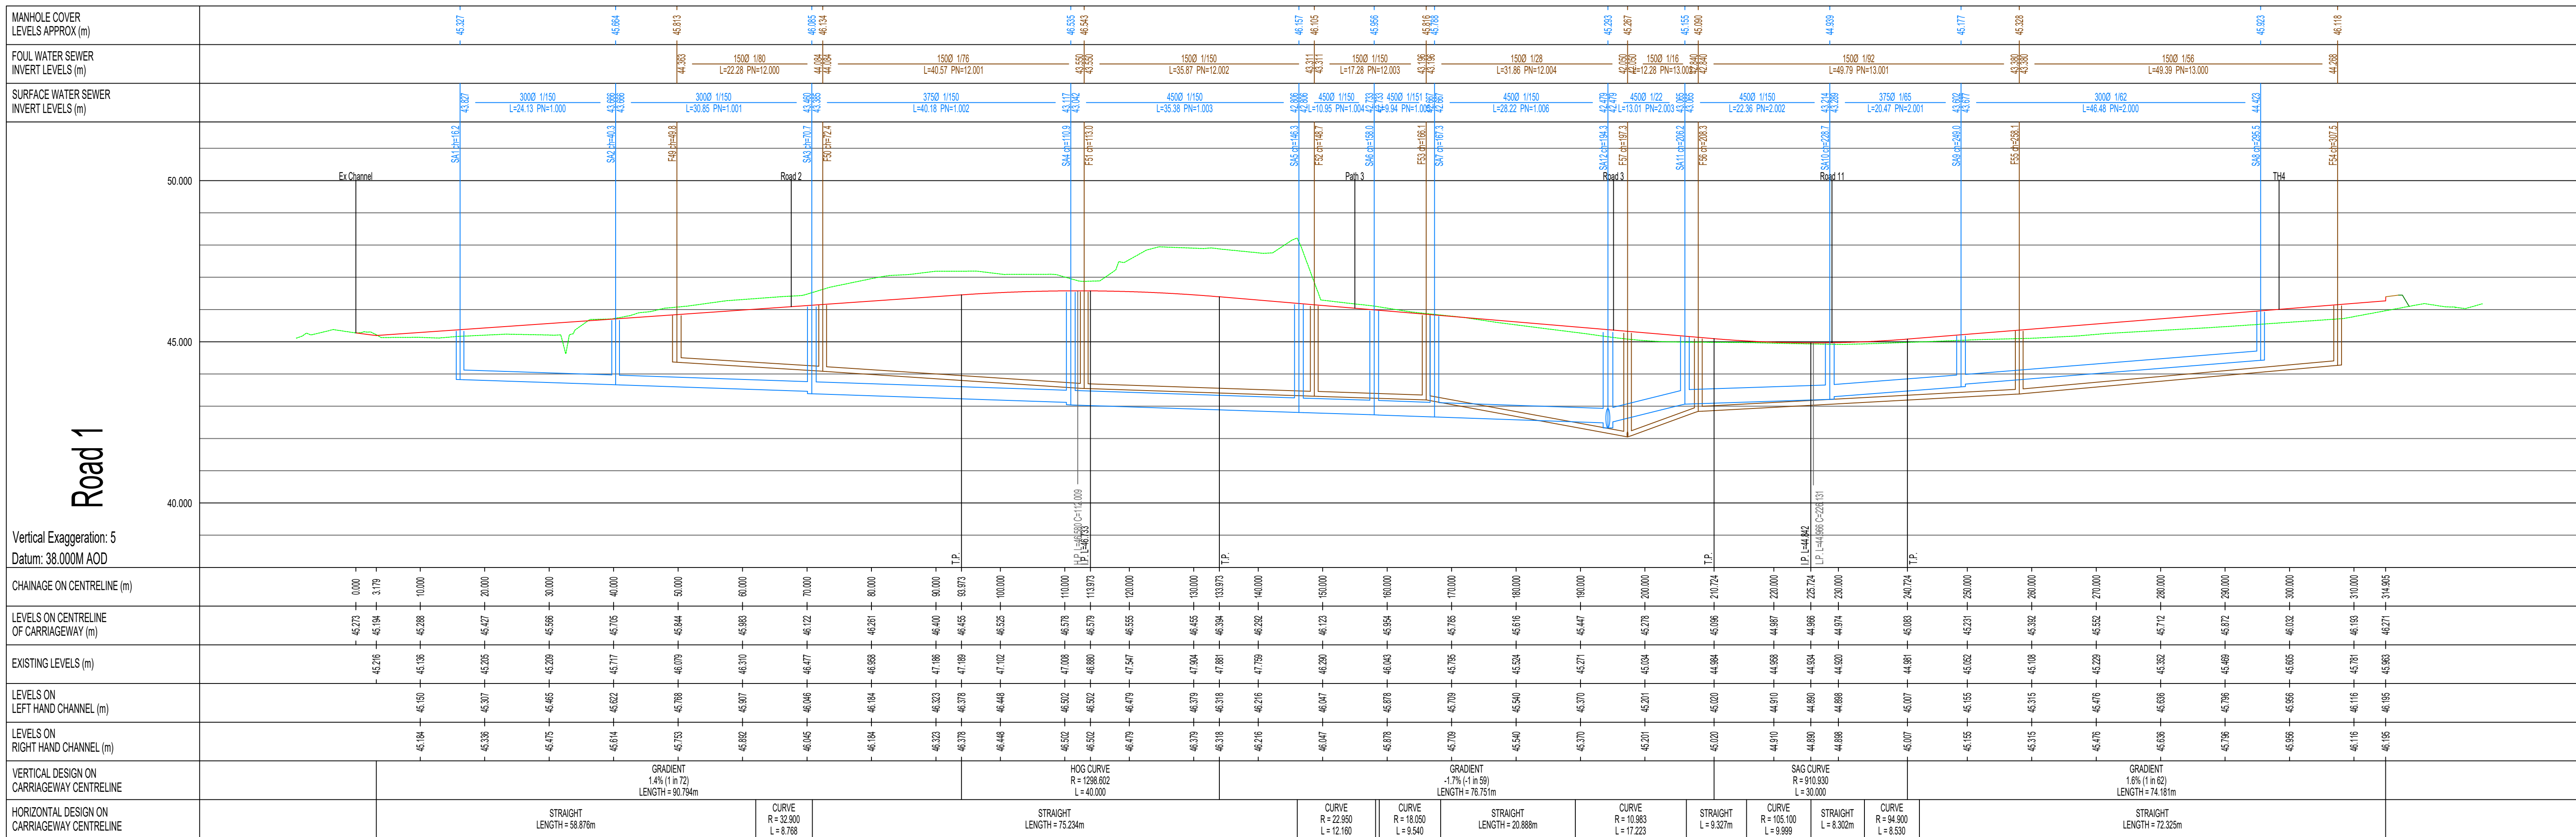


## NOTES

- All works to be adopted under a Section 104 Agreement shall be carried out in accordance with "Sewers for Adoption" 4th Edition & Water Works requirements.
- All works to be adopted under a Section 38 Agreement shall be carried out in accordance with the Wiltshire County Council Design Guide.
- Do Not Scale
- This drawing is to be read in conjunction with and checked against all other drawings, Engineering Details, Specification and any standard, geotechnical or other specialist document provided.
- A 1% gradient represents a rise of 1m in 100m.
- Left and Right hand channels are on the left and right side respectively, when standing at Chalgrove (not looking along the road).
- Pipe sizes are shown in millimetres and levels shown in metres AOD.
- All pipes to have flexible joints with gasketed end and standard (Class S having a min of 150mm granular bed and silted with 300mm min above pipe) unless otherwise stated. Where pipes under roads or vehicle access areas to have more 1200mm of concrete surround should be used in accordance with Wiltshire Water 6000.
- All pipe runs connecting to pipes including connections to existing sewers are to be 300mm to 300mm, unless otherwise noted.
- All pipe runs connecting to culverts are to be 300mm to 300mm, unless otherwise noted.
- All pipes to be 300mm.
- Verified On pipe to DN1000+1 with pipe diameter strength / class no. as follows:
  - 100mm - 45 N/m<sup>2</sup> / n/a
  - 150mm - 45 N/m<sup>2</sup> / n/a
  - 225mm - 45 N/m<sup>2</sup> / Class 200
  - 300mm - 72 N/m<sup>2</sup> / Class 240
- Concrete pipes to BS5911 Class 125.

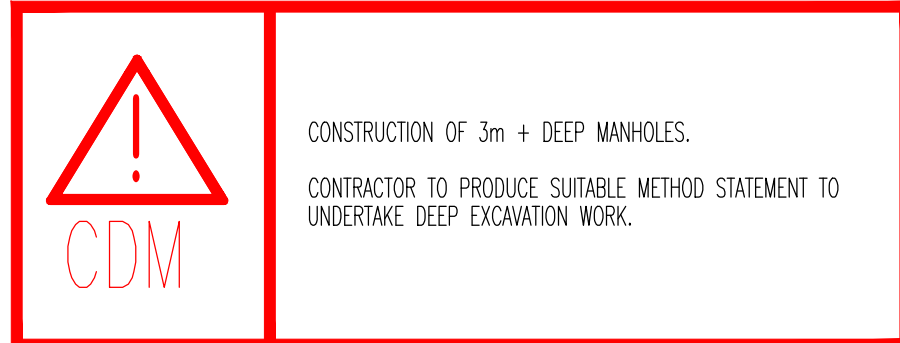

A 20/05/25 Updated to latest layout  
Revision:  
Project: Blackmore Farm Melksham  
Client:  
Drawing: Proposed Highway Longsections  
Scale: 1:500 @ A0 Date: December 2025 Drawn by: NL  
Drawing No: 10466 - 102 - 01 Rev: A

PHOENIX DESIGN Partnership Ltd.  
Unit 5, Windway Garage, Melksham, Bath, BA2 9PH  
Tel: 01753 676600 email: enquiries@phoenixdesign.co.uk www.phoenixdesign.co.uk  
This drawing is the copyright of Phoenix Design Partnership Ltd. No liability will be accepted for amendments by others to either the printed or digital format.  
Orig Status: PLANNING