

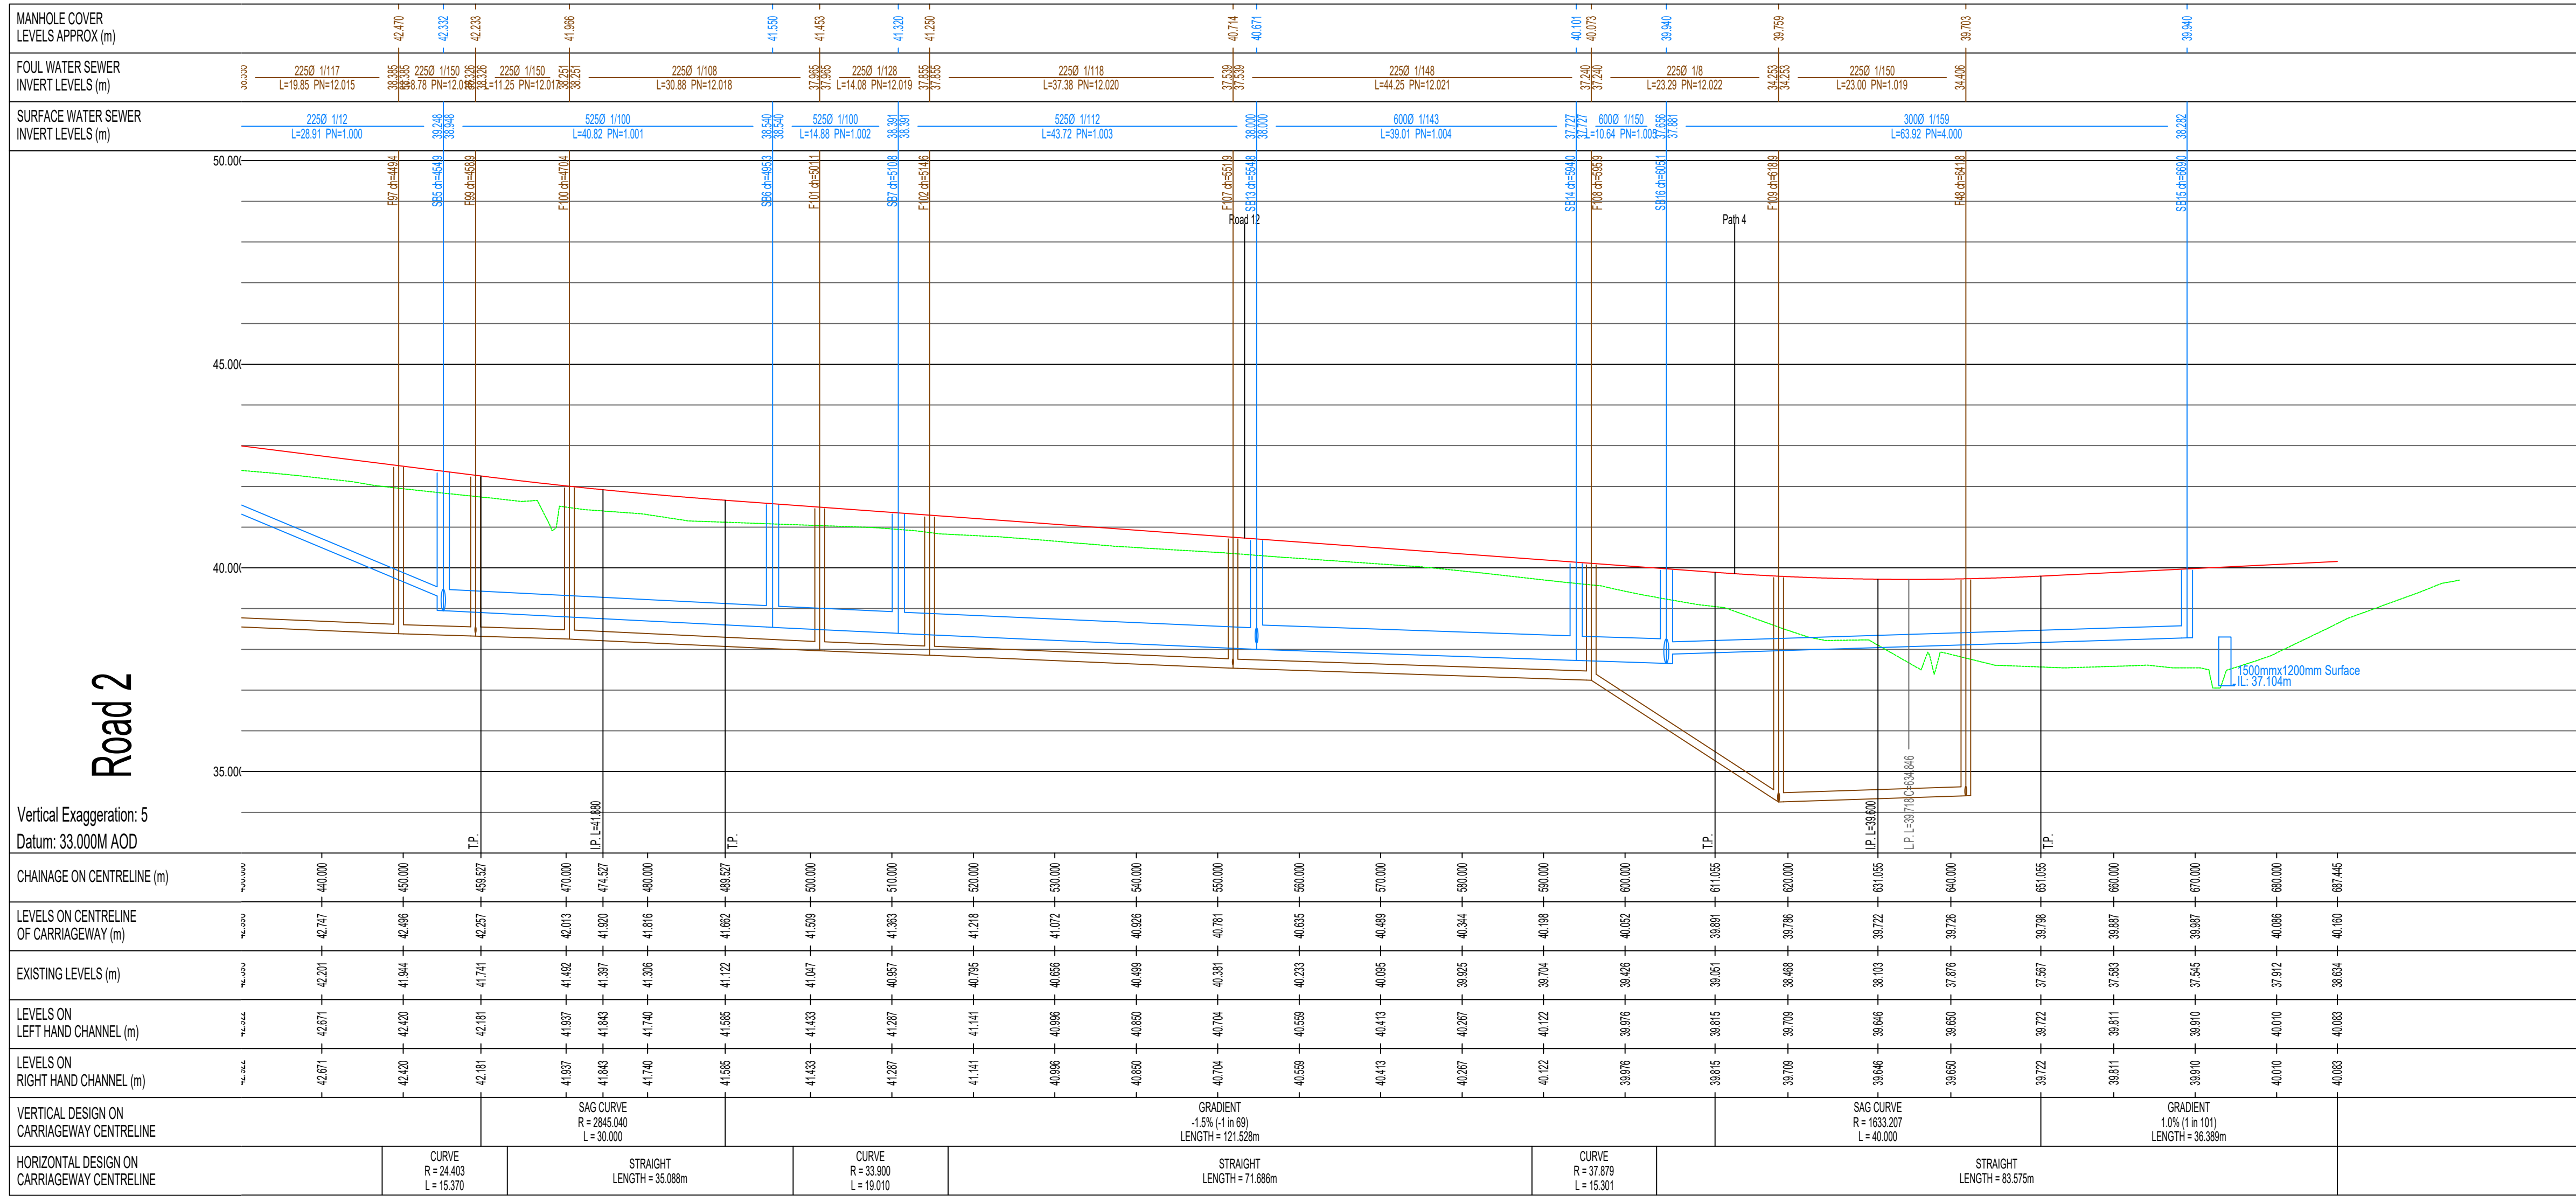


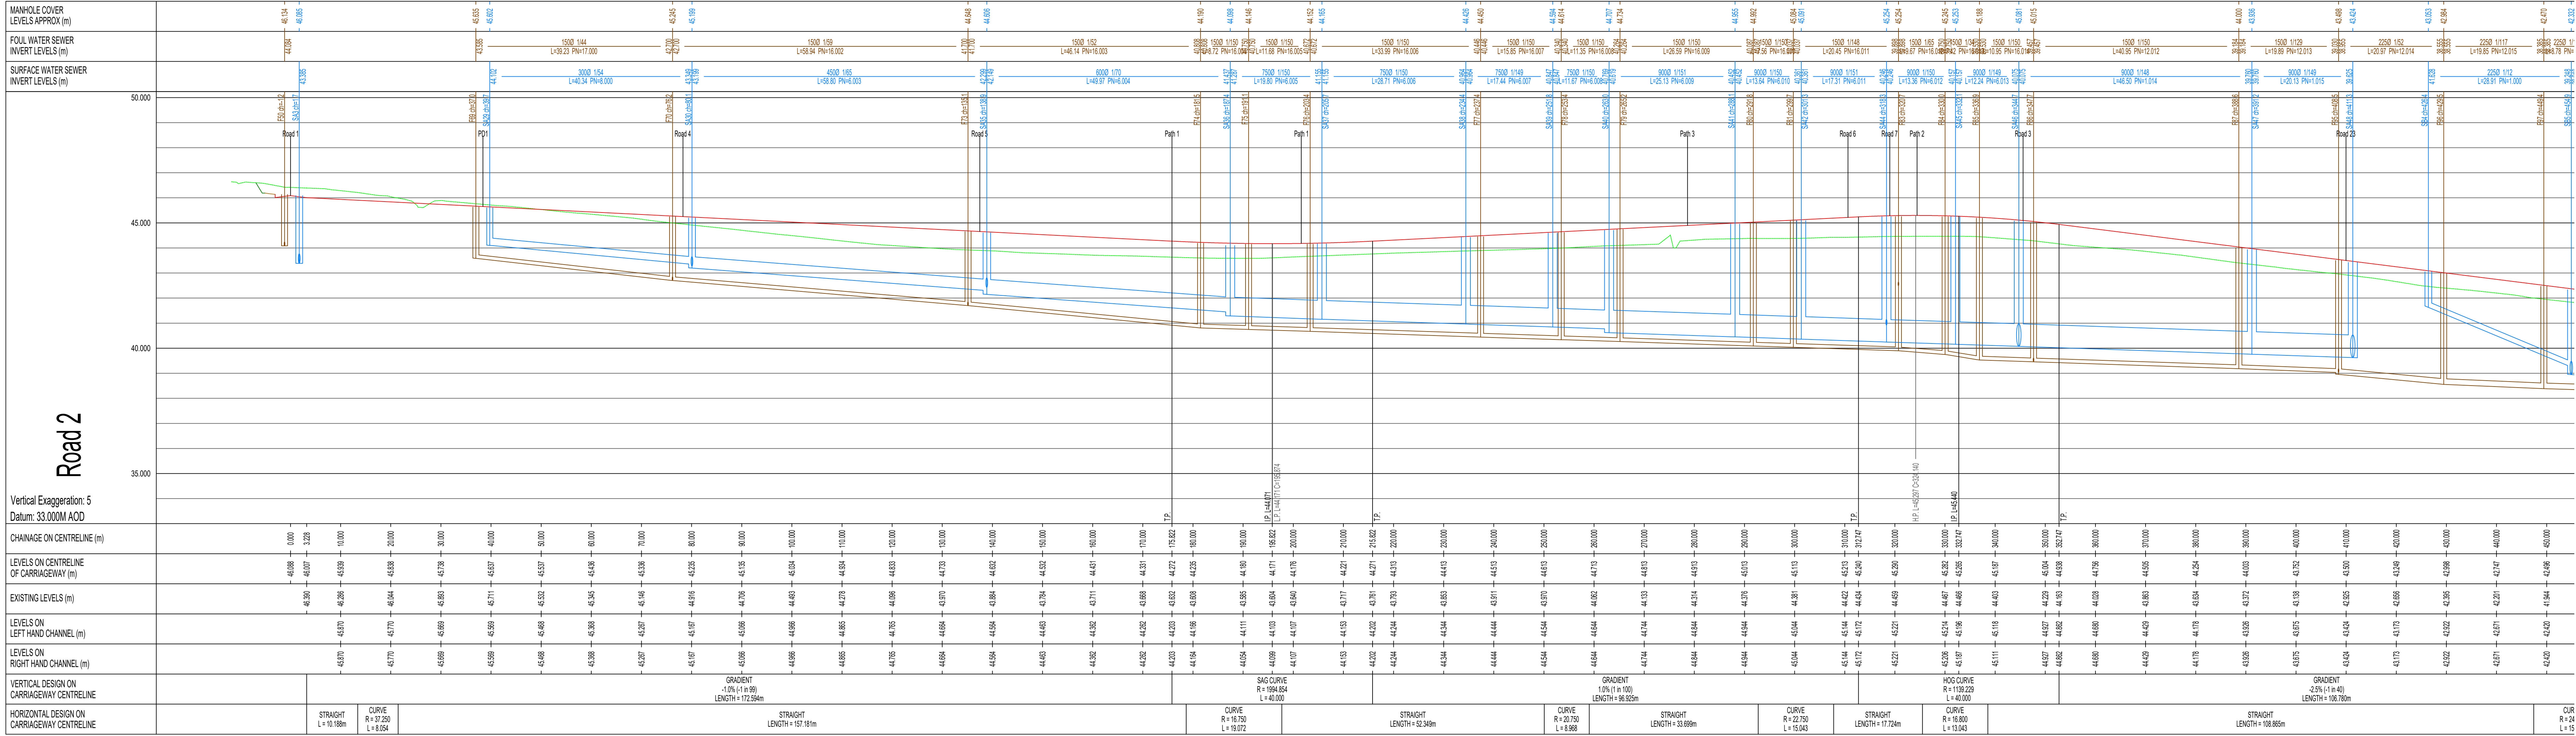

- NOTES
- All works to be adopted under a Section 154 Agreement shall be carried out in accordance with 'Sewers for Adoption' (9th Edition & Wessex Water's requirements).
 - All works to be adopted under a Section 28 Agreement shall be carried out in accordance with the Wiltshire County Council Design Code.
 - Do Not Scale
 - This drawing is to be read in conjunction with and checked against all other drawings, Engineering Details, specification and any attached, referenced or other specialist document provided.
 - A +1% gradient represents a rise of 1m in 100m
 - Left and Right hand channels are on the left and right side respectively, when standing at Chiswick Green and looking along the road.
 - Pipe sizes are shown in millimetres and levels shown in metres AOD.
 - All pipes to have flexible joints with greater lead and normal (Class 5) having a rise of 150mm greater lead and install with 300mm rise above joint unless otherwise stated. Where cover under roads or vehicular access areas is less than 1200mm a concrete surround shall be used in accordance with Wessex Water details.
 - All pipe runs connecting to existing sewers are to be 300mm to 300mm, unless otherwise stated.
 - All pipe runs connecting to culverts are to be inset to inset, unless otherwise stated.
 - All pipes to be either:
 - a) 300mm to 300mm with pipe due crushing strength / class no. as follows:
 - 100mm - 40 kN/m / s/s
 - 150mm - 40 kN/m / s/s
 - 225mm - 40 kN/m / s/s
 - 300mm - 40 kN/m / s/s
 - 300mm - 72 kN/m / s/s
 - b) Concrete pipes to BS5911 Class 125.

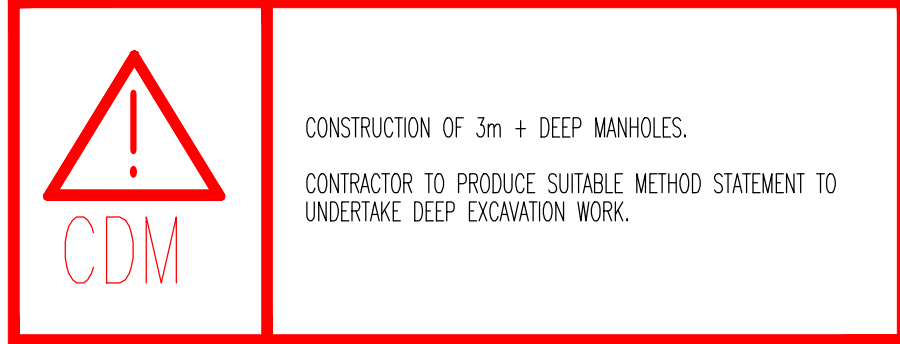

Revision: 02/01/25
Project: Blackmore Farm Melksham
Client: DAVID WILSON HOMES
Drawing: Proposed Highway Longsections
Scale: 1:500 @ A0
Date: December 2025
Drawn by: NL
Drawing No: 10466 - 102 - 02
Rev: A