


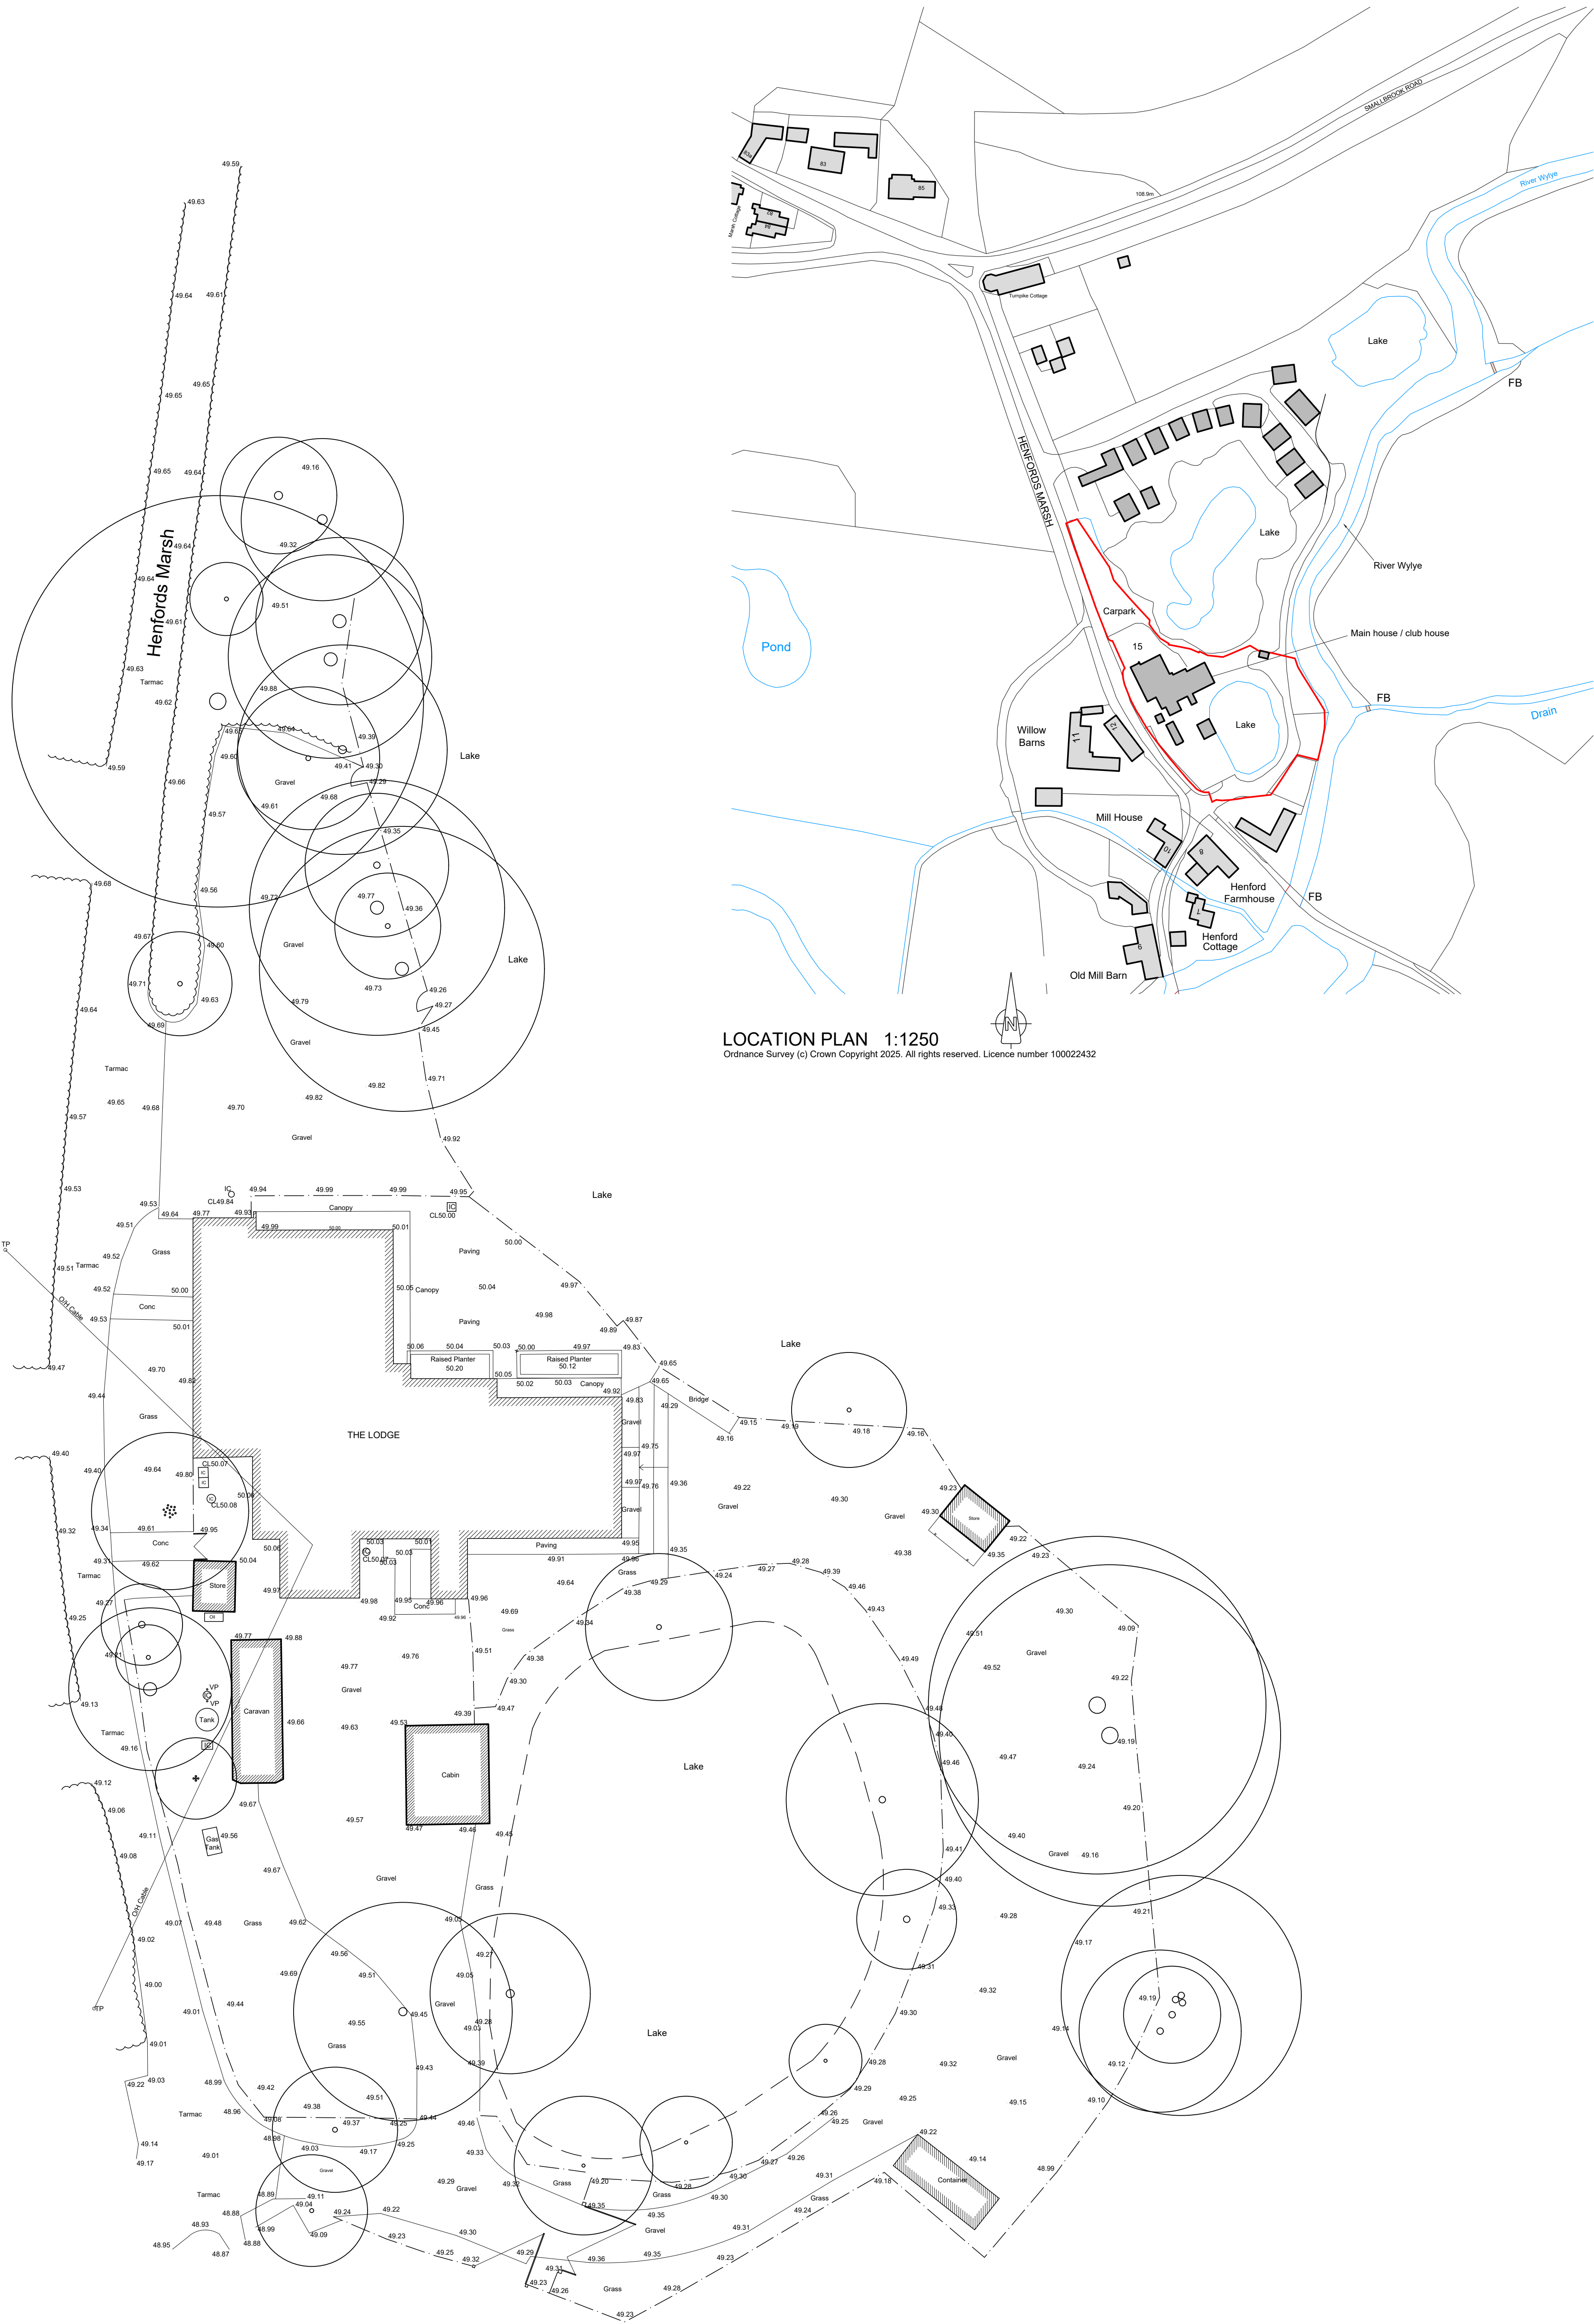

LOCATION PLAN 1:1250
Ordnance Survey (c) Crown Copyright 2025. All rights reserved. Licence number 100022432