

One Step Joinery
Unit 15, Techno Trading Estate
Bramble Road, Swindon, SN2 8HB
Tel: 01793 524458
Fax: 01793 574806
e-mail: info@onestepjoinery.co.uk


0 10 20 30 40 50

MILLIMETRES

SCALE: FULL SIZE @ A4

DWG NO. 21

REVISION A

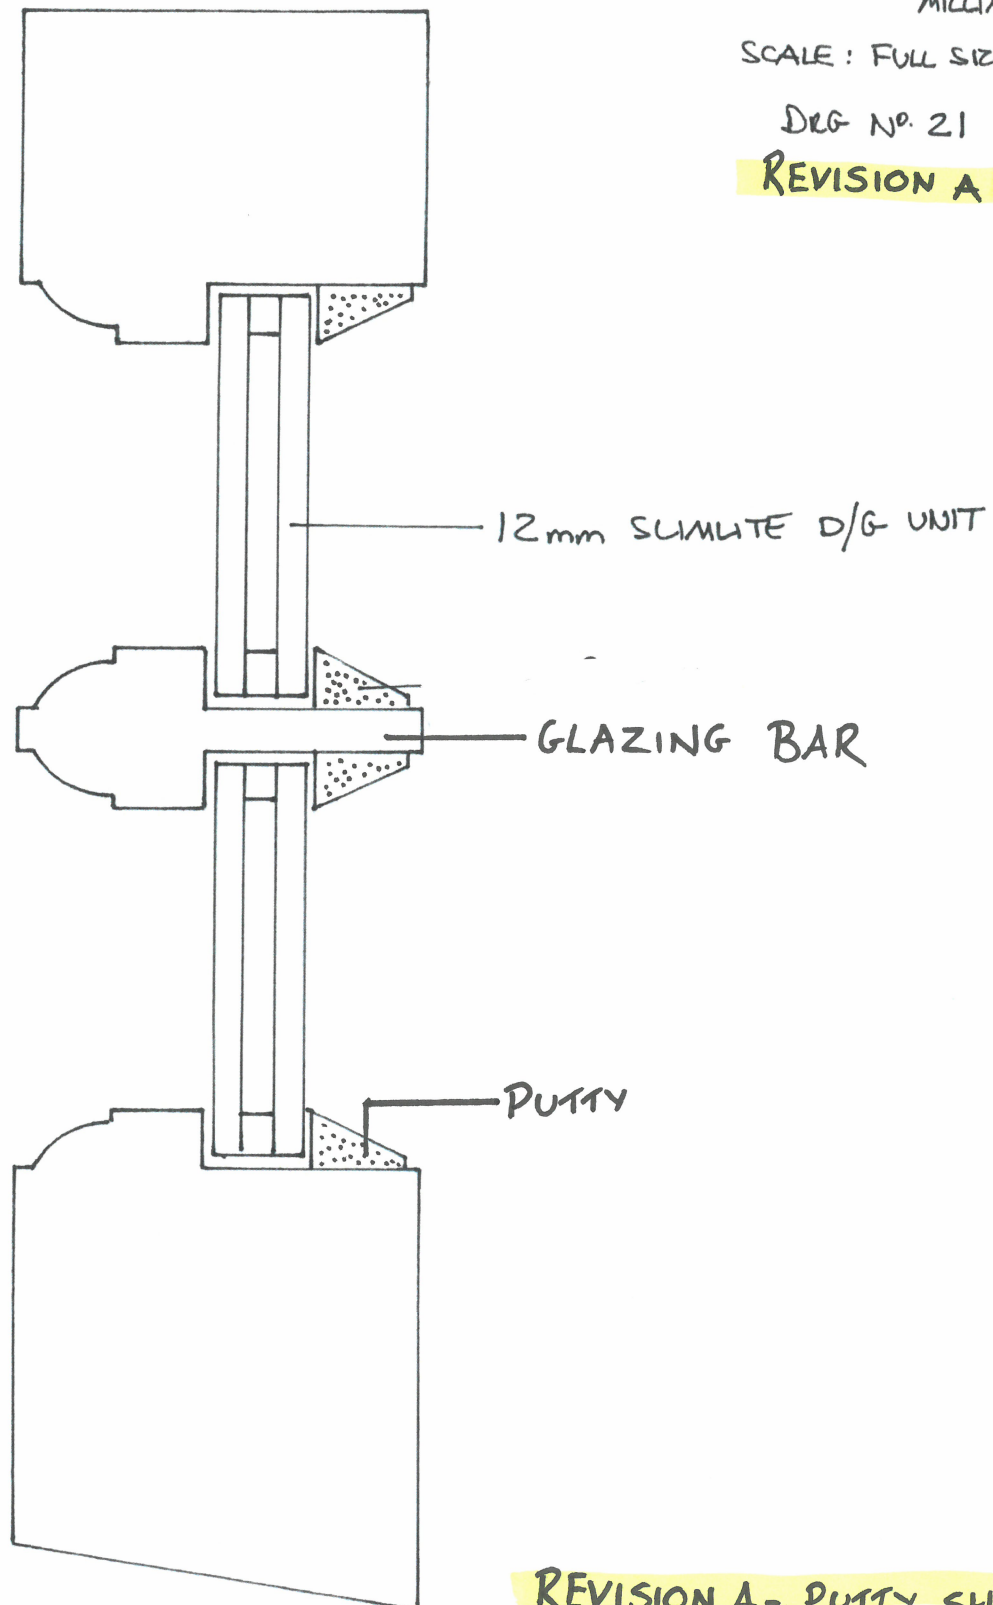

REVISION A - PUTTY SHOWN - 1/6/2