


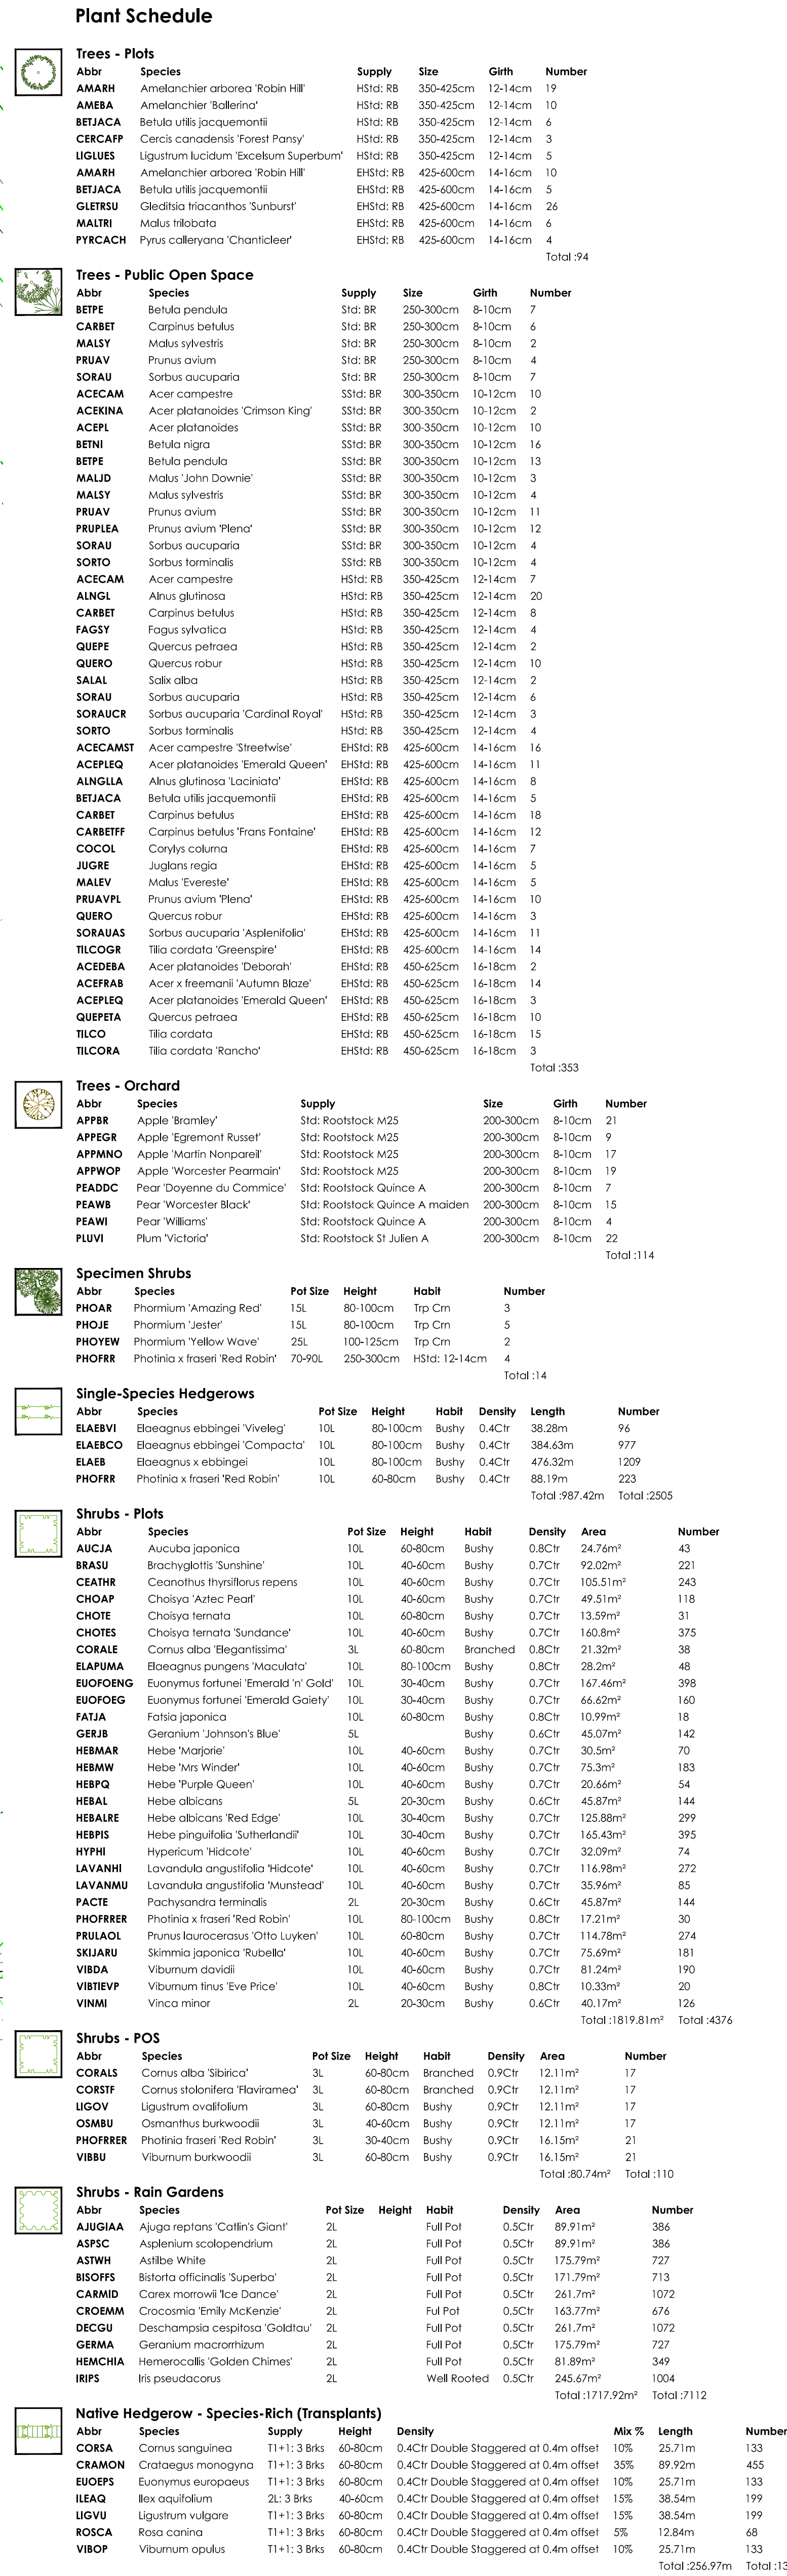

Location Plan	Rev	A	Date	06/07/24	Notes	Updated to reflect layout and LPA constraints.	Proj	112	Project	Land at Blackmore Farm Melksham
						Drawing title: Landscaping Proposals (Sheet 5 of 9)				
Status PLANNING						Client DW Redrow South West				
Scale: 1:250 @ A0						Drawn by HJ			Checked by AL	
Date 19/01/2026						Release GL2543 LP 05A				