


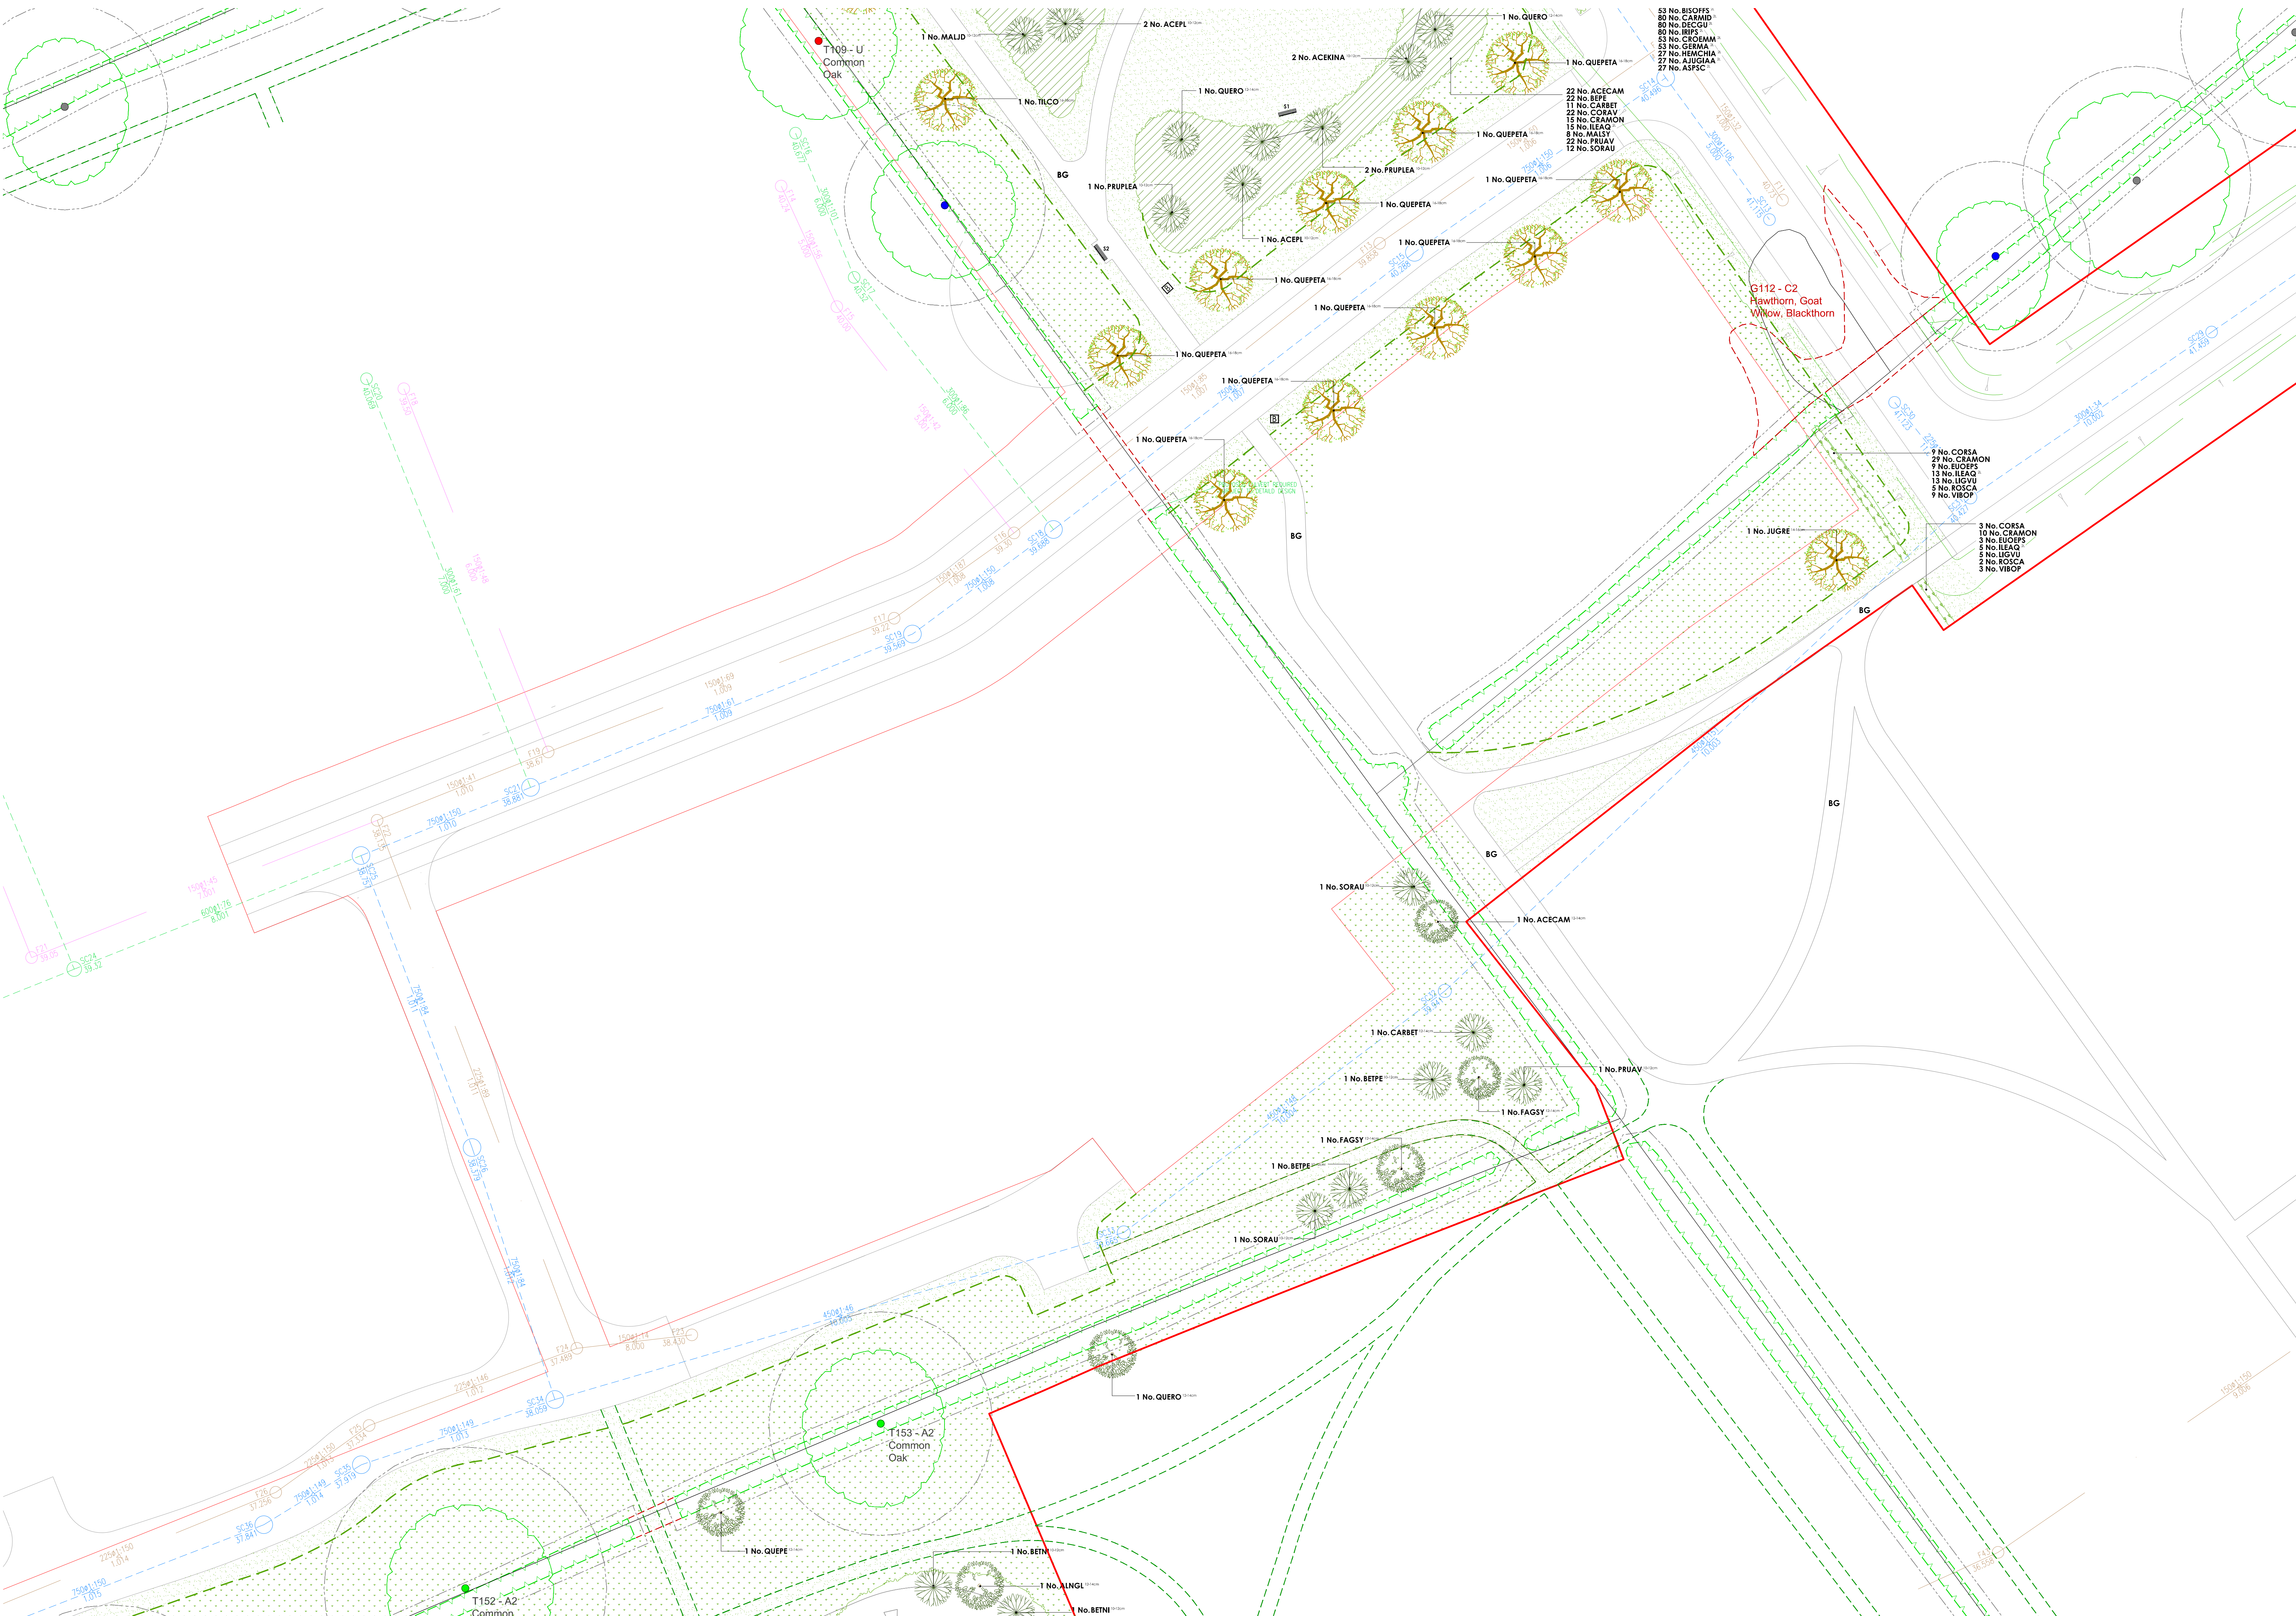

Surface Treatments	Turf & Seeding	Native Scrub
Tarmac 2m wide tarmac path with standard pcc edge. (Colour: Black)	Turf Turf to gardens to be laid as Robur 'Medallion', or similar approved.	Abbr Species Supply Height Mix % Density Area Number
Self-Binding Gravel 1.5m & 2m wide self-binding gravel path with standard timber edge. (Colour: Buff)	Amenity Grass A22 low maintenance seed mixture, as supplied by Germinal (www.germinalamenity.com) or similar approved.	CORAL Cornus alba 1+1:3 Bkx BR 60-80cm 15% 1Ch 133.1m ² 136
Decorative Gravel 20-40mm loose gravel laid over a standard weedproof membrane to plot frontages as indicated.	Meadow Grassland Bx1, seed mixture for meadows, as supplied by Emarginat Seeds (www.wildseed.co.uk) or similar approved.	CORSA Cornus sanguinea 1+1:3 Bkx BR 60-80cm 15% 1Ch 133.1m ² 136
Mown Pathway	Wet Meadow Grassland Bx1, seed mixture for wetlands, as supplied by Emarginat Seeds (www.wildseed.co.uk) or similar approved.	CORAV Corylus ovellana 1+1:3 Bkx BR 60-80cm 30% 1Ch 266.18m ² 270
Boundary Treatments	Grassland boundaries Dashed line indicates boundary between different grassland species and a change to the mowing regimes.	EUOPS Eonymus europaeus 1+1:3 Bkx BR 60-80cm 10% 1Ch 88.74m ² 91
Timber Post & Rail Fence 1.2m high 4-bar. To be installed with 25mm x 25mm gauge wire mesh to 0.9m to prevent climbing.		IGUV Ligulium vulgare 1+1:3 Bkx BR 60-80cm 3% 1Ch 20.15m ² 21
Maintenance Gate 3.6m wide x 1.2m high 5-bar timber field gate.		ROSCA Rosa carnea 1+1:3 Bkx BR 60-80cm 10% 1Ch 88.74m ² 91
Low Stone Wall 100mm high stone wall. See architects Endusers Details drawing No. P25-2391_DE_06_A_01.		VIBOP Viburnum opulus 1+1:3 Bkx BR 60-80cm 10% 1Ch 88.74m ² 91
		Total 887.34m ² Total 906
		Native Woodland - Species-Rich
		Abbr Species Supply Height Mix % Density Area Number
		ACECAM Acer campestre 11+1:3 Bkx 60-80cm 15% 2Ch 196.71m ² 51
		BEPE Betula pendula 11+1:3 Bkx 80-100cm 15% 2Ch 196.71m ² 51
		CARBET Carpinus betulus 11+1:3 Bkx 80-100cm 7% 2Ch 91.89m ² 26
		CORAV Corylus ovellana 11+1:3 Bkx 60-80cm 15% 2Ch 196.71m ² 51
		CRAMON Crataegus monogyna 11+1:3 Bkx 60-80cm 10% 2Ch 131.14m ² 35
		ILEAQ Ilex aquifolium 2L:3 Bkx 40-60cm 10% 2Ch 131.14m ² 35
		MALEY Malus sylvestris 11+1:3 Bkx 60-80cm 5% 2Ch 65.35m ² 19
		PRUAV Prunus avium 11+1:3 Bkx 80-100cm 15% 2Ch 196.71m ² 51
		SORAU Sorbus aucuparia 11+1:3 Bkx 60-80cm 8% 2Ch 104.91m ² 28
		Total 1311.4m ² Total 347
		Native Hedgerow - Species-Rich (Transplants)
		Abbr Species Supply Height Density Mix % Length Number
		CORSA Cornus sanguinea 11+1:3 Bkx 60-80cm 0.4Ch Double Staggered at 0.4m offset 15% 25.71m 133
		CRAMON Crataegus monogyna 11+1:3 Bkx 60-80cm 0.4Ch Double Staggered at 0.4m offset 35% 89.29m 455
		EUOPS Eonymus europaeus 11+1:3 Bkx 60-80cm 0.4Ch Double Staggered at 0.4m offset 15% 25.71m 133
		ILEAQ Ilex aquifolium 2L:3 Bkx 40-60cm 0.4Ch Double Staggered at 0.4m offset 15% 38.54m 199
		IGUV Ligulium vulgare 11+1:3 Bkx 60-80cm 0.4Ch Double Staggered at 0.4m offset 15% 38.54m 199
		ROSCA Rosa carnea 11+1:3 Bkx 60-80cm 0.4Ch Double Staggered at 0.4m offset 5% 12.88m 68
		VIBOP Viburnum opulus 11+1:3 Bkx 60-80cm 0.4Ch Double Staggered at 0.4m offset 15% 25.71m 133
		Total 256.97m Total 1320

Plant Schedule

Trees - Plots				
Abbr	Species	Supply	Size	Grth
AMARI	Amelanchier alabaster 'Robin Hill'	HSId: R8	350-425cm	12-14cm 19
AMEBA	Amelanchier alabaster	HSId: R8	350-425cm	12-14cm 10
BEJACA	Betula utilis 'Jacquemontii'	HSId: R8	350-425cm	12-14cm 6
CERCAF	Cercis canadensis 'Forest Pansy'	HSId: R8	350-425cm	12-14cm 3
IGUVES	Ligulium lucidum 'Escalium Superbum'	HSId: R8	350-425cm	12-14cm 5
AMARI	Amelanchier alabaster 'Robin Hill'	HSId: R8	425-600cm	14-16cm 10
BEJACA	Betula utilis 'Jacquemontii'	HSId: R8	425-600cm	14-16cm 5
GLUTRS	Gleditsia inaequalis 'Sunburst'	HSId: R8	425-600cm	14-16cm 26
MALIN	Malus hiobata	HSId: R8	425-600cm	14-16cm 6
PRUCACH	Prunus coccinea 'Chandler'	HSId: R8	425-600cm	14-16cm 4
Total: 94				

Trees - Public Open Space				
Abbr	Species	Supply	Size	Grth
BEPE	Betula pendula	Std: BR	250-300cm	8-10cm 7
CARBET	Carpinus betulus	Std: BR	250-300cm	8-10cm 6
MALEY	Malus sylvestris	Std: BR	250-300cm	8-10cm 2
PRUAV	Prunus avium	Std: BR	250-300cm	8-10cm 4
SORAU	Sorbus aucuparia	Std: BR	250-300cm	8-10cm 7
ACECAM	Acer campestre	Std: BR	300-350cm	10-12cm 10
ACEENA	Acer platanoides 'Crimson King'	Std: BR	300-350cm	10-12cm 2
ACEPL	Acer platanoides	Std: BR	300-350cm	10-12cm 10
BENI	Betula nigra	Std: BR	300-350cm	10-12cm 16
BEPE	Betula pendula	Std: BR	300-350cm	10-12cm 13
MALID	Malus 'John Downie'	Std: BR	300-350cm	10-12cm 3
MALEY	Malus sylvestris	Std: BR	300-350cm	10-12cm 4
PRUAV	Prunus avium	Std: BR	300-350cm	10-12cm 11
PRUPLA	Prunus avium 'Plena'	Std: BR	300-350cm	10-12cm 12
SORAU	Sorbus aucuparia	Std: BR	300-350cm	10-12cm 4
SORTO	Sorbus tormalis	Std: BR	300-350cm	10-12cm 4
ACECAM	Acer campestre	HSId: R8	350-425cm	12-14cm 7
AINGL	Ailanthus glandulosa	HSId: R8	350-425cm	12-14cm 20
CARBET	Carpinus betulus	HSId: R8	350-425cm	12-14cm 8
FAGSY	Fagus sylvatica	HSId: R8	350-425cm	12-14cm 4
QUEFE	Quercus petraea	HSId: R8	350-425cm	12-14cm 2
QUERO	Quercus robur	HSId: R8	350-425cm	12-14cm 10
SALAL	Salix alba	HSId: R8	350-425cm	12-14cm 2
SORAU	Sorbus aucuparia	HSId: R8	350-425cm	12-14cm 6
SORAU	Sorbus aucuparia 'Cardinal Royal'	HSId: R8	350-425cm	12-14cm 3
SORTO	Sorbus tormalis	HSId: R8	350-425cm	12-14cm 4
ACECAMST	Acer campestre 'Streetwise'	HSId: R8	425-600cm	14-16cm 16
ACEPLQ	Acer platanoides 'Emerald Queen'	HSId: R8	425-600cm	14-16cm 11
AINGLA	Ailanthus glandulosa 'Lacinated'	HSId: R8	425-600cm	14-16cm 8
BEJACA	Betula utilis 'Jacquemontii'	HSId: R8	425-600cm	14-16cm 5
CARBET	Carpinus betulus	HSId: R8	425-600cm	14-16cm 18
CARBETP	Carpinus betulus 'Trans Fontaine'	HSId: R8	425-600cm	14-16cm 12
COCOL	Corylus colurna	HSId: R8	425-600cm	14-16cm 7
JUGRE	Juglans regia	HSId: R8	425-600cm	14-16cm 5
MALEY	Malus 'Everest'	HSId: R8	425-600cm	14-16cm 5
PRUAVL	Prunus avium 'Plena'	HSId: R8	425-600cm	14-16cm 10
QUERO	Quercus robur	HSId: R8	425-600cm	14-16cm 3
SORAU	Sorbus aucuparia 'Asplenifolia'	HSId: R8	425-600cm	14-16cm 11
TILCOOR	'Wia cordata 'Glenasmole'	HSId: R8	425-600cm	14-16cm 14
ACEDEB	Acer platanoides 'Deborah'	HSId: R8	450-625cm	16-18cm 2
ACEFAB	Acer x freemanii 'Autumn Blaze'	HSId: R8	450-625cm	16-18cm 14
ACEPLQ	Acer platanoides 'Emerald Queen'	HSId: R8	450-625cm	16-18cm 3
QUEFEA	Quercus petraea	HSId: R8	450-625cm	16-18cm 10
TILCO	'Wia cordata 'Ranch'	HSId: R8	450-625cm	16-18cm 15
TILCOA	'Wia cordata 'Ranch'	HSId: R8	450-625cm	16-18cm 3
Total: 353				

Trees - Orchard				
Abbr	Species	Supply	Size	Grth
APFER	Apple 'Bramley'	Std: Rootstock M25	200-300cm	8-10cm 21
APFER	Apple 'Egremont Russet'	Std: Rootstock M25	200-300cm	8-10cm 9
APFMNO	Apple 'Martin Marien'	Std: Rootstock M25	200-300cm	8-10cm 17
APFWOP	Apple 'Worcester Pearmain'	Std: Rootstock M25	200-300cm	8-10cm 19
PEADOC	Pear 'Doyenne du Commerce'	Std: Rootstock Quince A	200-300cm	8-10cm 7
PEAWB	Pear 'Worcester Black'	Std: Rootstock Quince A maiden	200-300cm	8-10cm 15
PEAWI	Pear 'Williams'	Std: Rootstock Quince A	200-300cm	8-10cm 4
PLUVI	Plum 'Victoria'	Std: Rootstock St. Julien A	200-300cm	8-10cm 22
Total: 114				

Specimen Shrubs				
Abbr	Species	Pot Size	Height	Number
PHOAR	Phormium 'Amazing Red'	15L	80-100cm	3
PHOIE	Phormium 'Jester'	15L	80-100cm	5
PHOYEM	Phormium 'Yellow Wave'	25L	100-125cm	2
PHOFRE	Phorbia x fraseri 'Red Robin'	70-90L	250-300cm	4
Total: 14				

Single-Species Hedgerows				
Abbr	Species	Pot Size	Height	Number
ELABVI	Elaeagnus ebbingei 'Vivelay'	10L	80-100cm	96
ELABCO	Elaeagnus ebbingei 'Composita'	10L	80-100cm	977
ELAB	Elaeagnus ebbingei	10L	80-100cm	476.32m
PHOFRE	Phorbia x fraseri 'Red Robin'	10L	60-80cm	223
Total: 987.42m Total 2505				

Shrubs - Plots				
Abbr	Species	Pot Size	Height	Number
AUCJA	Aucuba japonica	10L	60-80cm	43
BAKJU	Brachyglottis 'Sunshine'	10L	40-60cm	221
CEATIN	Ceanothus 'Hybridus repens	10L	40-60cm	243
CHDAP	Choiya 'Athea Peaf'	10L	40-60cm	118
CHOTE	Choiya tenuata	10L	40-60cm	311
CHOTES	Choiya tenuata 'Sundance'	10L	40-60cm	375
CORALE	Cornus alba 'Bergottimo'	3L	60-80cm	38
ELAFUMA	Elaeagnus pungens 'Maculata'	10L	80-100cm	48
EUOFONG	Eucalyptus fortunei 'Emerald Y' Gold'	10L	30-40cm	398
EUOFONG	Eucalyptus fortunei 'Emerald Galaxy'	10L	30-40cm	160
FATJA	Fatsia japonica	10L	60-80cm	18
GERJB	Geum 'Johnson's Blue'	3L	60-80cm	142
HEBMA	Hebe 'Mrs Winder'	10L	40-60cm	70
HEBMAW	Hebe 'Mrs Winder'	10L	40-60cm	183
HEBQ	Hebe 'Tussock Queen'	10L	40-60cm	54
HEBAL	Hebe albertiana	3L	20-30cm	144
HEBALRE	Hebe albertiana 'Red Edge'	10L	30-40cm	299
HEBIS	Hebe pinnatifida 'Suffrutescens'	10L	30-40cm	395
HYPIE	Hydrangea 'Hortensia'	10L	40-60cm	74
LAVANHI	Lavandula angustifolia 'Hidcote'	10L	40-60cm	272
LAVANUM	Lavandula angustifolia 'Munstead'	10L	40-60cm	85
PACIE	Pachydraca terminalis	2L	20-30cm	144
PROFER	Profrida x fraseri 'Red Robin'	10L	80-100cm	30
PRUADL	Prunus laurocerasus 'Otto Luyken'	10L	60-80cm	274
SELIAR	Spiraea japonica 'Rubra'	10L	40-60cm	181
VIBDA	Viburnum davidii	10L	40-60cm	190
VIBETVP	Viburnum tinus 'Eve Price'	10L	40-60cm	20
VINMI	Vinca minor	2L	20-30cm	126
Total: 1819.81m ² Total 4576				

Shrubs - POS				
Abbr	Species	Pot Size	Height	Number
CORAL	Cornus alba 'Rubra'	3L	60-80cm	17
CORIST	Cornus stolonifera 'Ravenshoe'	3L	60-80cm	17
IGOV	Ligulium ovalifolium	3L	60-80cm	17
ORABU	Ononis laevis 'Rubra'	3L	40-60cm	17
PROFER	Profrida x fraseri 'Red Robin'	3L	30-40cm	21
VIBBU	Viburnum burkwoodii	3L	60-80cm	21
Total: 80.74m ² Total 110				

Shrubs - Rain Gardens				
Abbr	Species	Pot Size	Height	Number
AUGJAA	Alyx repens 'Collins Giant'	2L	Full Pot	386
ASPFC	Asplenium adnigrum	2L	Full Pot	386
ASTWH	Asplenium 'White'	2L	Full Pot	727
BISOPS	Bistorta officinalis 'Superba'	2L	Full Pot	713
CARMID	Carex maritima 'Ice Dance'	2L	Full Pot	1072
CREOMAM	Crocus 'Emily McKenzie'	2L	Full Pot	676
DEGUG	Deschampsia cespitosa 'Goldtau'	2L	Full Pot	1072
GERMA	Geranium macranthum	2L	Full Pot	727
HUACINIA	Hemerocallis 'Golden Chimes'	2L	Full Pot	349
IRPS	Iris pseudacorus	2L	Well Rooted	1004
Total: 1717.92m ² Total 7112				

Native Hedgerow - Species-Rich (Transplants)				
Abbr	Species	Supply	Height	Number
CORSA	Cornus sanguinea	11+1:3 Bkx	60-80cm	0.4Ch Double Staggered at 0.4m offset 15% 25.71m 133
CRAMON	Crataegus monogyna	11+1:3 Bkx	60-80cm	0.4Ch Double Staggered at 0.4m offset 35% 89.29m 455
EUOPS	Eonymus europaeus	11+1:3 Bkx	60-80cm	0.4Ch Double Staggered at 0.4m offset 15% 25.71m 133
ILEAQ	Ilex aquifolium	2L:3 Bkx	40-60cm	0.4Ch Double Staggered at 0.4m offset 15% 38.54m 199
IGUV	Ligulium vulgare	11+1:3 Bkx	60-80cm	0.4Ch Double Staggered at 0.4m offset 15% 38.54m 199
ROSCA	Rosa carnea	11+1:3 Bkx	60-80cm	0.4Ch Double Staggered at 0.4m offset 5% 12.88m 68
VIBOP	Viburnum opulus	11+1:3 Bkx	60-80cm	0.4Ch Double Staggered at 0.4m offset 15% 25.71m 133
Total: 256.97m Total 1320				

Drawing to be read in conjunction with GL2543 SP 01 Landscape Specification.

