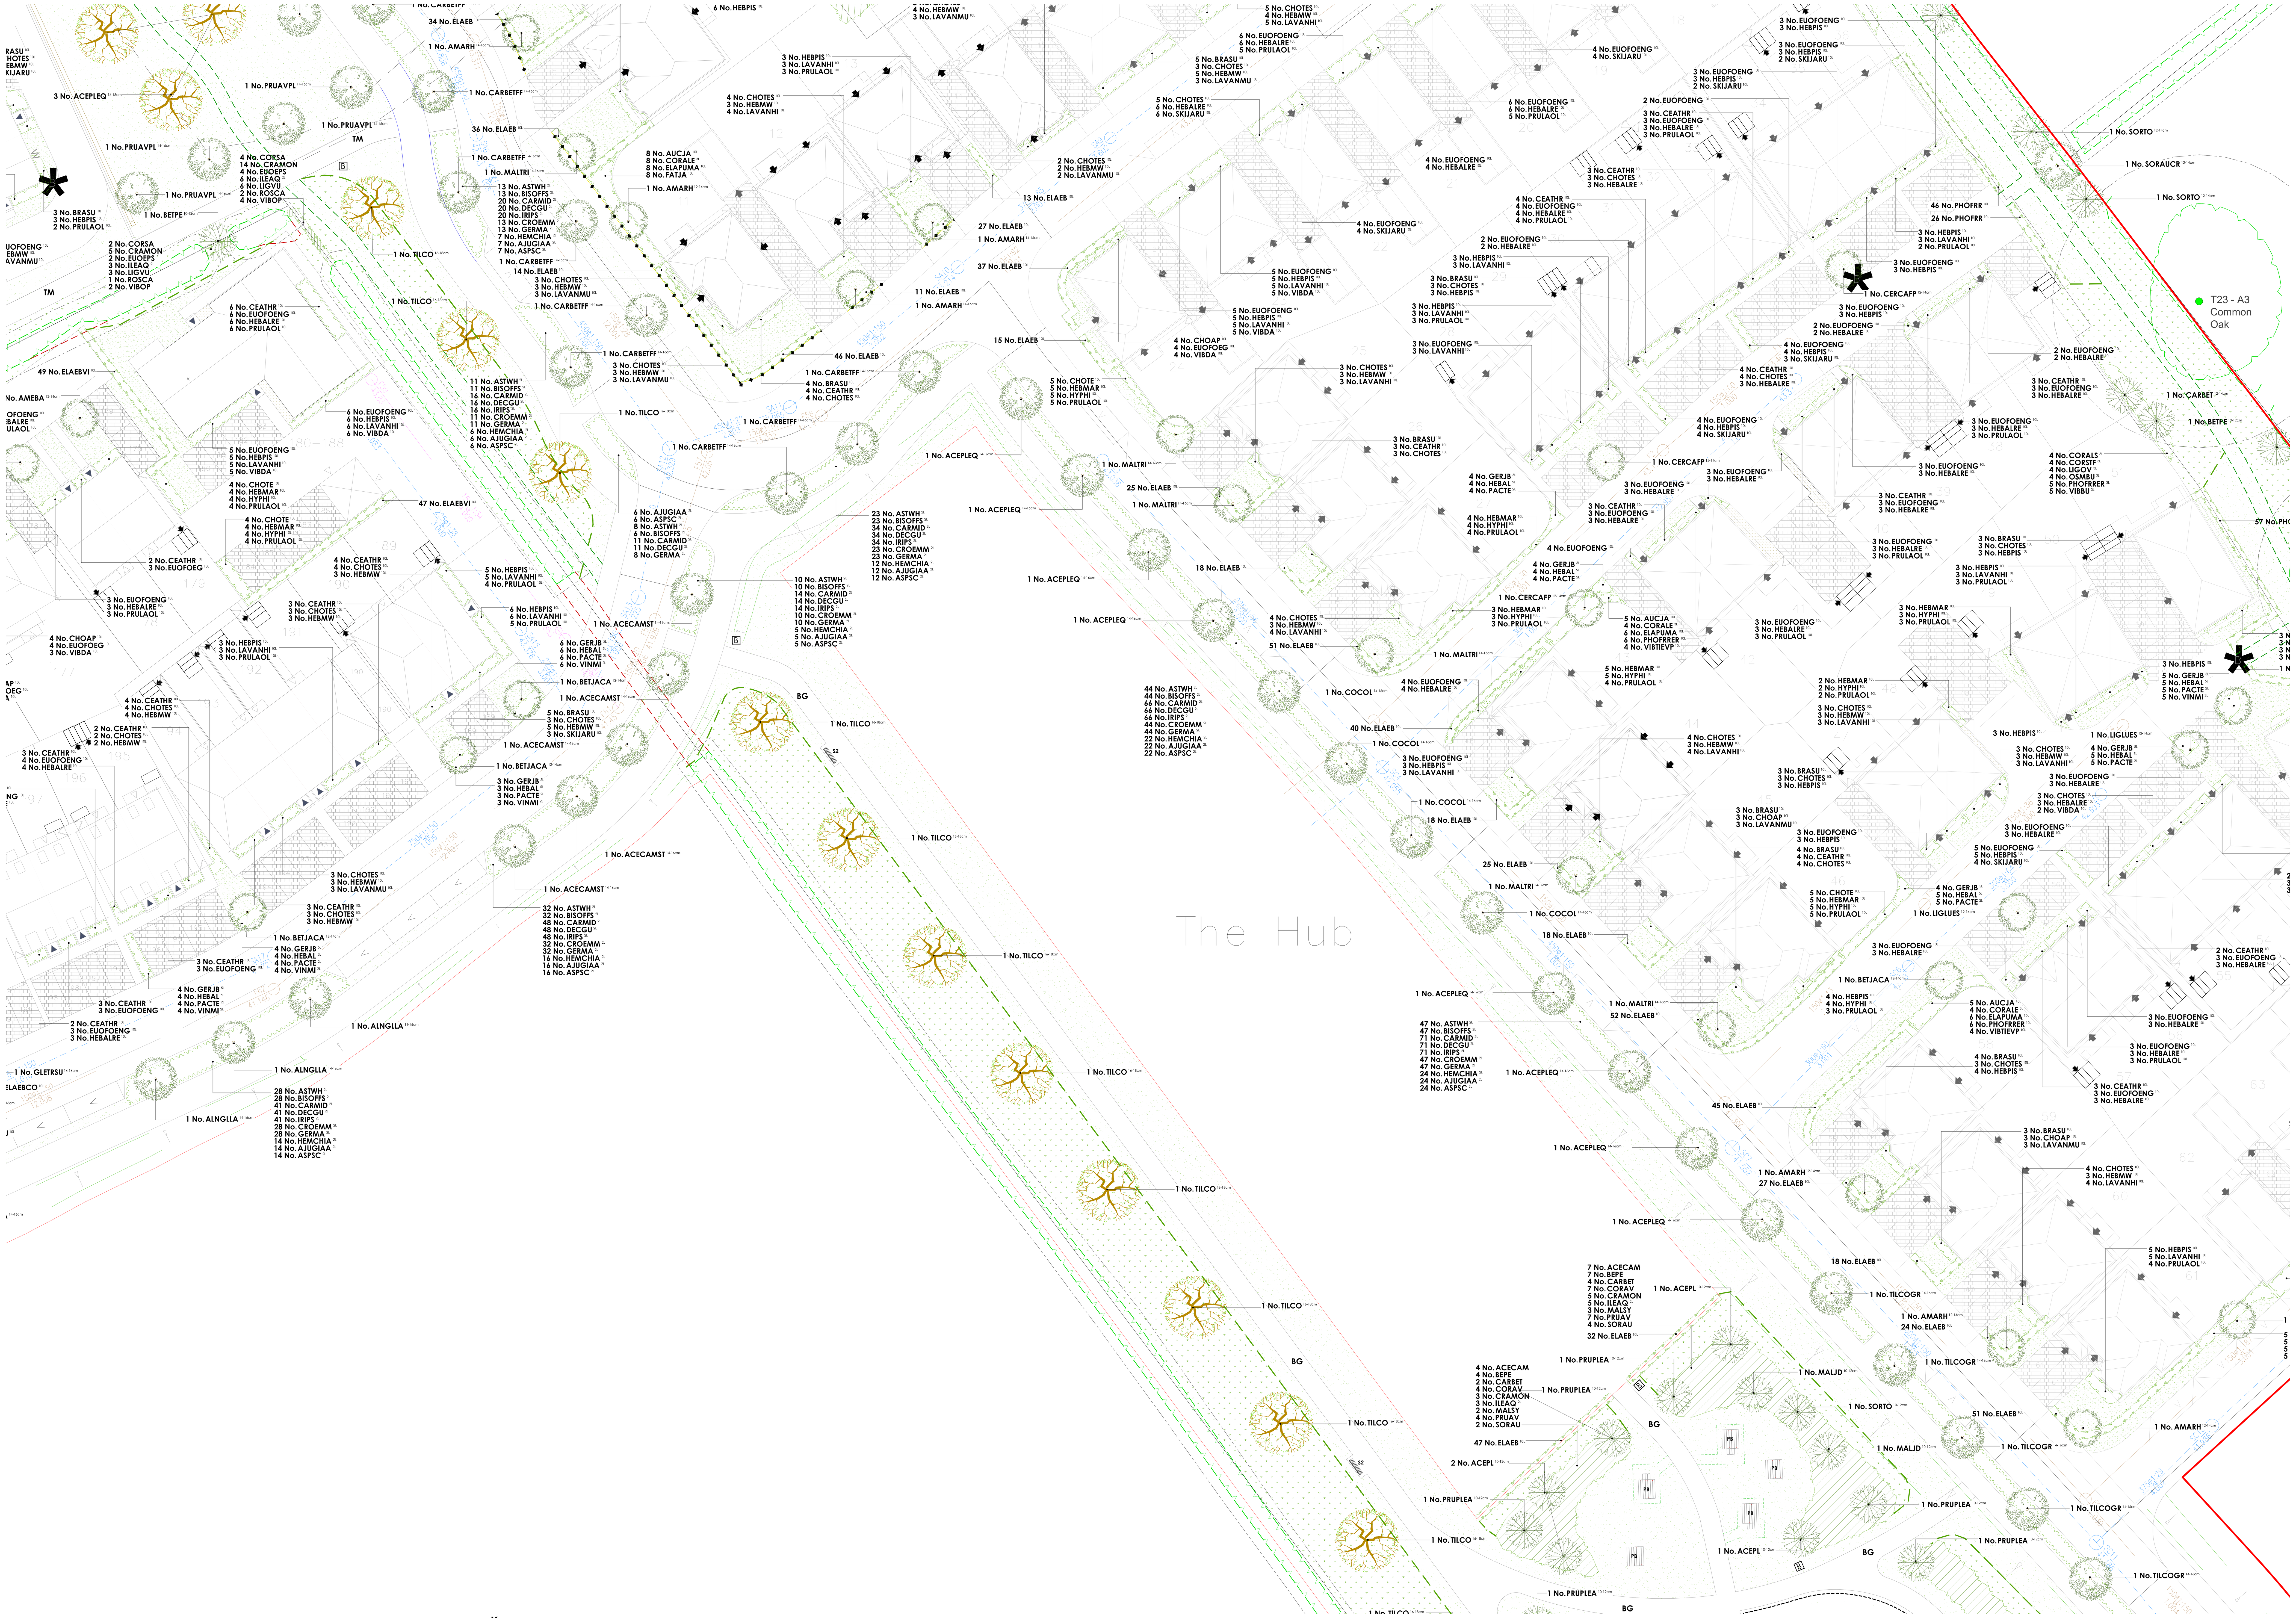


Plant Schedule

Trees - Plots

Abbr	Species	Supply	Size	Girth	Number
AMARH	Amelanchier arborea 'Robin Hill'	HStd: RB	350-425cm	12-14cm	19
AMEBA	Amelanchier 'Ballerina'	HStd: RB	350-425cm	12-14cm	10
BETJACA	Betula utilis jacquemontii	HStd: RB	350-425cm	12-14cm	6
CERCAFP	Cercis canadensis 'Forest Pansy'	HStd: RB	350-425cm	12-14cm	3
LIGLUES	Ligustrum lucidum 'Excelsum Superbum'	HStd: RB	350-425cm	12-14cm	5
AMARH	Amelanchier arborea 'Robin Hill'	EHStd: RB	425-600cm	14-16cm	10
BETJACA	Betula utilis jacquemontii	EHStd: RB	425-600cm	14-16cm	5
GLETRSU	Gleditsia triacanthos 'Sunburst'	EHStd: RB	425-600cm	14-16cm	26
MALTRI	Malus trilobata	EHStd: RB	425-600cm	14-16cm	6
PYRCACH	Pyrus calleryana 'Chanticleer'	EHStd: RB	425-600cm	14-16cm	4
					Total :94

Trees - Public Open Space

Abbr	Species	Supply	Size	Girth	Number
BETPE	Betula pendula	Std: BR	250-300cm	8-10cm	7
CARBET	Carpinus betulus	Std: BR	250-300cm	8-10cm	6
MALSY	Malus sylvestris	Std: BR	250-300cm	8-10cm	2
PRUAV	Prunus avium	Std: BR	250-300cm	8-10cm	4
SORAU	Sorbus aucuparia	Std: BR	250-300cm	8-10cm	7
ACECAM	Acer campestre	SStd: BR	300-350cm	10-12cm	10
ACEKINA	Acer platanoides 'Crimson King'	SStd: BR	300-350cm	10-12cm	2
ACEPL	Acer platanoides	SStd: BR	300-350cm	10-12cm	10
BETNI	Betula nigra	SStd: BR	300-350cm	10-12cm	16
BETPE	Betula pendula	SStd: BR	300-350cm	10-12cm	13
MALJD	Malus 'John Downie'	SStd: BR	300-350cm	10-12cm	3
MALSY	Malus sylvestris	SStd: BR	300-350cm	10-12cm	4
PRUAV	Prunus avium	SStd: BR	300-350cm	10-12cm	11
PRUPLEA	Prunus avium 'Plena'	SStd: BR	300-350cm	10-12cm	12
SORAU	Sorbus aucuparia	SStd: BR	300-350cm	10-12cm	4
SORTO	Sorbus torminalis	SStd: RB	300-350cm	10-12cm	4
ACECAM	Acer campestre	HStd: RB	350-425cm	12-14cm	7
ALNGL	Alnus glutinosa	HStd: RB	350-425cm	12-14cm	20
CARBET	Carpinus betulus	HStd: RB	350-425cm	12-14cm	8
FAGSY	Fagus sylvatica	HStd: RB	350-425cm	12-14cm	4
QUEPE	Quercus petraea	HStd: RB	350-425cm	12-14cm	2
QUERO	Quercus robur	HStd: RB	350-425cm	12-14cm	10
SALAL	Salix alba	HStd: RB	350-425cm	12-14cm	2
SORAU	Sorbus aucuparia	HStd: RB	350-425cm	12-14cm	6
SORAUCR	Sorbus aucuparia 'Cardinal Royal'	HStd: RB	350-425cm	12-14cm	3
SORTO	Sorbus torminalis	HStd: RB	350-425cm	12-14cm	4
ACECAMST	Acer campestre 'Streetwise'	EHStd: RB	425-600cm	14-16cm	16
ACEPLEQ	Acer platanoides 'Emerald Queen'	EHStd: RB	425-600cm	14-16cm	11
ALNGLLA	Alnus glutinosa 'Laciniata'	EHStd: RB	425-600cm	14-16cm	8
BETJACA	Betula utilis jacquemontii	EHStd: RB	425-600cm	14-16cm	5
CARBET	Carpinus betulus	EHStd: RB	425-600cm	14-16cm	18
CARBETFF	Carpinus betulus 'Frans Fontaine'	EHStd: RB	425-600cm	14-16cm	12
COCOL	Corylys colurna	EHStd: RB	425-600cm	14-16cm	7
JUGRE	Juglans regia	EHStd: RB	425-600cm	14-16cm	5
MALEV	Malus 'Evereste'	EHStd: RB	425-600cm	14-16cm	5
PRUAVPL	Prunus avium 'Plena'	EHStd: RB	425-600cm	14-16cm	10
QUERO	Quercus robur	EHStd: RB	425-600cm	14-16cm	3
SORAUAS	Sorbus aucuparia 'Asplenifolia'	EHStd: RB	425-600cm	14-16cm	11
TILCOGR	Tilia cordata 'Greenspire'	EHStd: RB	425-600cm	14-16cm	14
ACEDEBA	Acer platanoides 'Deborah'	EHStd: RB	450-625cm	16-18cm	2
ACEFRAB	Acer x freemanii 'Autumn Blaze'	EHStd: RB	450-625cm	16-18cm	14
ACEPLEQ	Acer platanoides 'Emerald Queen'	EHStd: RB	450-625cm	16-18cm	3
QUEPETA	Quercus petraea	EHStd: RB	450-625cm	16-18cm	10
TILCO	Tilia cordata	EHStd: RB	450-625cm	16-18cm	15
TILCORA	Tilia cordata 'Rancho'	EHStd: RB	450-625cm	16-18cm	3
					Total :353

Trees - Orchard

Abbr	Species	Supply	Size	Girth	Number
APPBR	Apple 'Bramley'	Std: Rootstock M25	200-300cm	8-10cm	21
APPEGR	Apple 'Egremont Russet'	Std: Rootstock M25	200-300cm	8-10cm	9
APPMNO	Apple 'Martin Nonpareil'	Std: Rootstock M25	200-300cm	8-10cm	17
APPWOP	Apple 'Worcester Pearmain'	Std: Rootstock M25	200-300cm	8-10cm	19
PEADDC	Pear 'Doyenne du Commice'	Std: Rootstock Quince A	200-300cm	8-10cm	7
PEAWB	Pear 'Worcester Black'	Std: Rootstock Quince A maiden	200-300cm	8-10cm	15
PEAWI	Pear 'Williams'	Std: Rootstock Quince A	200-300cm	8-10cm	4
PLUVI	Plum 'Victoria'	Std: Rootstock St Julien A	200-300cm	8-10cm	22
					Total :114

Specimen Shrubs

Abbr	Species	Pot Size	Height	Habit	Number
PHOAR	Phormium 'Amazing Red'	15L	80-100cm	Trp Crn	3
PHOJE	Phormium 'Jester'	15L	80-100cm	Trp Crn	5
PHOYEW	Phormium 'Yellow Wave'	25L	100-125cm	Trp Crn	2
PHOFRR	Photinia x fraseri 'Red Robin'	70-90L	250-300cm	HStd: 12-14cm	4
					Total :14

Single-Species Hedgerows

Abbr	Species	Pot Size	Height	Habit	Density	Length	Number
ELAEBVI	Elaeagnus ebbingei 'Viveleg'	10L	80-100cm	Bushy	0.4Ctr	38.28m	96
ELAEBCO	Elaeagnus ebbingei 'Compacta'	10L	80-100cm	Bushy	0.4Ctr	384.63m	977
ELAEB	Elaeagnus x ebbingei	10L	80-100cm	Bushy	0.4Ctr	476.32m	1209
PHOFRR	Photinia x fraseri 'Red Robin'	10L	60-80cm	Bushy	0.4Ctr	88.19m	223
						Total :987.42m	Total :2505

Shrubs - Plots

Abbr	Species	Pot Size	Height	Habit	Density	Area	Number
AUCJA	Aucuba japonica	10L	60-80cm	Bushy	0.8Ctr	24.76m²	43
BRASU	Brachyglottis 'Sunshine'	10L	40-60cm	Bushy	0.7Ctr	92.02m²	221
CEATHR	Ceanothus thyrsiflorus repens	10L	40-60cm	Bushy	0.7Ctr	105.51m²	243
CHOAP	Choisya 'Aztec Pearl'	10L	40-60cm	Bushy	0.7Ctr	49.51m²	118
CHOTE	Choisya ternata	10L	60-80cm	Bushy	0.7Ctr	13.59m²	31
CHOTES	Choisya ternata 'Sundance'	10L	40-60cm	Bushy	0.7Ctr	160.8m²	375
CORALE	Cornus alba 'Elegantissima'	3L	60-80cm	Branched	0.8Ctr	21.32m²	38
ELAPUMA	Elaeagnus pungens 'Maculata'	10L	80-100cm	Bushy	0.8Ctr	28.2m²	48
EUOFOENG	Euonymus fortunei 'Emerald 'n' Gold'	10L	30-40cm	Bushy	0.7Ctr	167.46m²	398
EUOFOEG	Euonymus fortunei 'Emerald Gaiety'	10L	30-40cm	Bushy	0.7Ctr	66.62m²	160
FATJA	Fatsia japonica	10L	60-80cm	Bushy	0.8Ctr	10.99m²	18
GERJB	Geranium 'Johnson's Blue'	5L		Bushy	0.6Ctr	45.07m²	142
HEBMAR	Hebe 'Marjorie'	10L	40-60cm	Bushy	0.7Ctr	30.5m²	70
HEBMW	Hebe 'Mrs Winder'	10L	40-60cm	Bushy	0.7Ctr	75.3m²	183
HEBPQ	Hebe 'Purple Queen'	10L	40-60cm	Bushy	0.7Ctr	20.66m²	54
HEBAL	Hebe albicans	5L	20-30cm	Bushy	0.6Ctr	45.87m²	144
HEBALRE	Hebe albicans 'Red Edge'	10L	30-40cm	Bushy	0.7Ctr	125.88m²	299
HEBPIS	Hebe pinguifolia 'Sutherlandii'	10L	30-40cm	Bushy	0.7Ctr	165.43m²	395
HYPHI	Hypericum 'Hidcote'	10L	40-60cm	Bushy	0.7Ctr	32.09m²	74
LAVANHI	Lavandula angustifolia 'Hidcote'	10L	40-60cm	Bushy	0.7Ctr	116.98m²	272
LAVANMU	Lavandula angustifolia 'Munstead'	10L	40-60cm	Bushy	0.7Ctr	35.96m²	85
PACTE	Pachysandra terminalis	2L	20-30cm	Bushy	0.6Ctr	45.87m²	144
PHOFRRER	Photinia x fraseri 'Red Robin'	10L	80-100cm	Bushy	0.8Ctr	17.21m²	30
PRULAOL	Prunus laurocerasus 'Otto Luyken'	10L	60-80cm	Bushy	0.7Ctr	114.78m²	274
SKIJARU	Skimmia japonica 'Rubella'	10L	40-60cm	Bushy	0.7Ctr	75.69m²	181
VIBDA	Viburnum davidii	10L	40-60cm	Bushy	0.7Ctr	81.24m²	190
VIBTIEVP	Viburnum tinus 'Eve Price'	10L	40-60cm	Bushy	0.8Ctr	10.33m²	20
VINMI	Vinca minor	2L	20-30cm	Bushy	0.6Ctr	40.17m²	126
						Total :1819.81m²	Total :4376

Shrubs - POS

Abbr	Species	Pot Size	Height	Habit	Density	Area	Number
CORALS	Cornus alba 'Sibirica'	3L	60-80cm	Branched	0.9Ctr	12.11m²	17
CORSTF	Cornus stolonifera 'Flaviramea'	3L	60-80cm	Branched	0.9Ctr	12.11m²	17
LIGOV	Ligustrum ovalifolium	3L	60-80cm	Bushy	0.9Ctr	12.11m²	17
OSMBU	Osmanthus burkwoodii	3L	40-60cm	Bushy	0.9Ctr	12.11m²	17
PHOFRRER	Photinia fraseri 'Red Robin'	3L	30-40cm	Bushy	0.9Ctr	16.15m²	21
VIBBU	Viburnum burkwoodii	3L	60-80cm	Bushy	0.9Ctr	16.15m²	21
						Total :80.74m²	Total :110

Shrubs - Rain Gardens

Abbr	Species	Pot Size	Height	Habit	Density	Area	Number
AJUGIAA	Ajuga reptans 'Catlin's Giant'	2L		Full Pot	0.5Ctr	89.91m²	386
ASPSC	Asplenium scolopendrium	2L		Full Pot	0.5Ctr	89.91m²	386
ASTWH	Astilbe White	2L		Full Pot	0.5Ctr	175.79m²	727
BISOFFS	Bistorta officinalis 'Superba'	2L		Full Pot	0.5Ctr	171.79m²	713
CARMID	Carex morrowii 'Ice Dance'	2L		Full Pot	0.5Ctr	261.7m²	1072
CROEMM	Crocosmia 'Emily McKenzie'	2L		Ful Pot	0.5Ctr	163.77m²	676
DECGU	Deschampsia cespitosa 'Goldtau'	2L		Full Pot	0.5Ctr	261.7m²	1072
GERMA	Geranium macrorrhizum	2L		Full Pot	0.5Ctr	175.79m²	727
HEMCHIA	Hemerocallis 'Golden Chimes'	2L		Full Pot	0.5Ctr	81.89m²	349
IRIPS	Iris pseudacorus	2L		Well Rooted	0.5Ctr	245.67m²	1004
						Total :1717.92m²	Total :7112

Native Hedgerow - Species-Rich (Transplants)

Abbr	Species	Supply	Height	Density	Mix %	Length	Number
CORSA	Cornus sanguinea	T1+1: 3 Brks	60-80cm	0.4Ctr Double Staggered at 0.4m offset	10%	25.71m	133
CRAMON	Crataegus monogyna	T1+1: 3 Brks	60-80cm	0.4Ctr Double Staggered at 0.4m offset	35%	89.92m	455
EUOEPS	Euonymus europaeus	T1+1: 3 Brks	60-80cm	0.4Ctr Double Staggered at 0.4m offset	10%	25.71m	133
ILEAQ	Ilex aquifolium	2L: 3 Brks	40-60cm	0.4Ctr Double Staggered at 0.4m offset	15%	38.54m	199
LIGVU	Ligustrum vulgare	T1+1: 3 Brks	60-80cm	0.4Ctr Double Staggered at 0.4m offset	15%	38.54m	199
ROSCA	Rosa canina	T1+1: 3 Brks	60-80cm	0.4Ctr Double Staggered at 0.4m offset	5%	12.84m	68
VIBOP	Viburnum opulus	T1+1: 3 Brks	60-80cm	0.4Ctr Double Staggered at 0.4m offset	10%	25.71m	133
						Total :256.97m	Total :1320

Native Scrub

Abbr	Species	Supply	Height	Mix %	Density	Area	Number
CORAL	Cornus alba	1+!: 3 Brks	60-80cm	15%	1Ctr	133.1m²	136
CORSA	Cornus sanguinea	1+1: 3 Brks BR	60-80cm	15%	1Ctr	133.1m²	136
CORAV	Corylus avellana	1+1: 3 Brks BR	60-80cm	30%	1Ctr	266.18m²	270
EUOEPS	Euonymus europaeus	1+1: 3 Brks BR	60-80cm	10%	1Ctr	88.74m²	91
LIGVU	Ligustrum vulgare	1+1: 3 Brks BR	60-80cm	10%	1Ctr	88.74m²	91
ROSCA	Rosa canina	1+1: 3 Brks BR	60-80cm	10%	1Ctr	88.74m²	91
VIBOP	Viburnum opulus	1+1: 3 Brks BR	60-80cm	10%	1Ctr	88.74m²	91
						Total :887.34m²	Total :906

Native Scrub - Boundary Buffer

Abbr	Species	Supply	Height	Mix %	Density	Area	Number
CORSA	Cornus sanguinea	1+1: 3 Brks BR	60-80cm	15%	1Ctr	60.45m²	61
CORAV	Corylus avellana	1+1: 3 Brks BR	60-80cm	35%	1Ctr	141.06m²	142
EUOEPS	Euonymus europaeus	1+1: 3 Brks BR	60-80cm	10%	1Ctr	40.3m²	41
ILEAQ	Ilex aquifolium	2L: 3 Brks	40-60cm	15%	1Ctr	60.45m²	61
LIGVU	Ligustrum vulgare	1+1: 3 Brks BR	60-80cm	5%	1Ctr	20.15m²	21
ROSCA	Rosa canina	1+1: 3 Brks BR	60-80cm	10%	1Ctr	40.3m²	41
VIBOP	Viburnum opulus	1+1: 3 Brks BR	60-80cm	10%	1Ctr	40.3m²	41
						Total :403.01m²	Total :408

Native Woodland - Species-Rich

Abbr	Species	Supply	Height	Mix %	Density	Area	Number
ACECAM	Acer campestre	T1+1: 3 Brks	60-80cm	15%	2Ctr	196.71m²	51
BEPE	Betula pendula	T1+1: 3 Brks	80-100cm	15%	2Ctr	196.71m²	51
CARBET	Carpinus betulus	T1+1: 3 Brks	80-100cm	7%	2Ctr	91.8m²	26
CORAV	Corylus avellana	T1+1: 3 Brks	60-80cm	15%	2Ctr	196.71m²	51
CRAMON	Crataegus monogyna	T1+1: 3 Brks	60-80cm	10%	2Ctr	131.14m²	35
ILEAQ	Ilex aquifolium	2L: 3 Brks	40-60cm	10%	2Ctr	131.14m²	35
MALSY	Malus sylvestris	T1+1: 3 Brks	60-80cm	5%	2Ctr	65.57m²	19
PRUAV	Prunus avium	T1+1: 3 Brks	80-100cm	15%	2Ctr	196.71m²	51
SORAU	Sorbus aucuparia	T1+1: 3 Brks	60-80cm	8%	2Ctr	104.91m²	28
						Total :1311.4m²	Total :347

Key

Existing vegetation & associated RPA to be retained.

Existing vegetation to be retained.

Existing vegetation to be removed.

Timber Seat (S1)
Hatton Rustic 4 Slat Seat (ref: BX17 4055), as supplied by Broxap (www.broxap.com), or similar approved.

Metal Seat (S2)
Roslin mild steel seat (ref: BX17 4001)in colour black, as supplied by Broxap (www.broxap.com), or similar approved. To be root fixed, supplied with arm rests.

Picnic bench (PB)
2no. Land Picnic Bench (ref: BX31 2002-EXT), 3No. wheelchair accessible Land Picnic bench (ref: BX31 2002-EXT), as supplied by Broxap (www.broxap.com), or similar approved. To be root fixed. Grass matting to be installed to beneath accessible benches with access leading to surfaced pathway.

Litter Bin (B)
Derby Standard Litter Bin- 120 Litre (ref: BX45G 2550) in colour Jet Black RAL 9005, as supplied by Broxap (www.broxap.com), or similar approved. Bin to be labeled as accepting both refuse and dog waste.

Surface Treatments

Tarmac (TM)
2m wide tarmac path with standard pcc edge. (Colour: Black)

Self-Binding Gravel (BG)
1.5m & 2m wide self-binding gravel path with standard timber edge. (Colour: Buff)

Decorative Gravel
20-40mm loose gravel laid over a standard weedproof membrane to plot frontages as indicated.

Mown Pathway

Boundary Treatments

Timber Post & Rail Fence
1.2m high 4-bar. To be installed with 25mm x 25mm gauge wire mesh to 0.9m to prevent climbing.

Maintenance Gate
3.6m wide x 1.2m high 5-bar timber field gate.

Low Stone Wall
900mm high stone wall. See architects Enclosures Details drawing No. P25-2391_DE_06_A_01.

Turf & Seeding

Turf
Turf to gardens to be laid as Rolawn 'Medallion', or similar approved.

Amenity Grass
A22 low maintenance seed mixture, as supplied by Germinal (www.germinalamenity.com) or similar approved.

Meadow Grassland
EM1, seed mixture for meadows, as supplied by Emorsgate Seeds (www.wildseed.co.uk) or similar approved.

Wet Meadow Grassland
EM8, seed mixture for wetlands, as supplied by Emorsgate Seeds (www.wildseed.co.uk) or similar approved.

Grassland boundaries
Dashed line indicates boundary between different grassland species and a change to the mowing regimes.

Scale Bar

0m 5m 10m 15m 20m 25m

north


Landscape Institute Registered Practice

tel: 01530 265688 | email: info@golbyandluck.co.uk | web: www.golbyandluck.co.uk

This drawing has been produced by GOLBY AND LUCK LTD © all rights reserved. Ordnance Survey Licence No. AC0000816156 registered with ProMAP
Office: 207 Leicester Road, Ibstock, Leicestershire, LE67 6HP

Drawing to be read in conjunction with GL2543 SP 01 Landscape Specification.

Location Plan

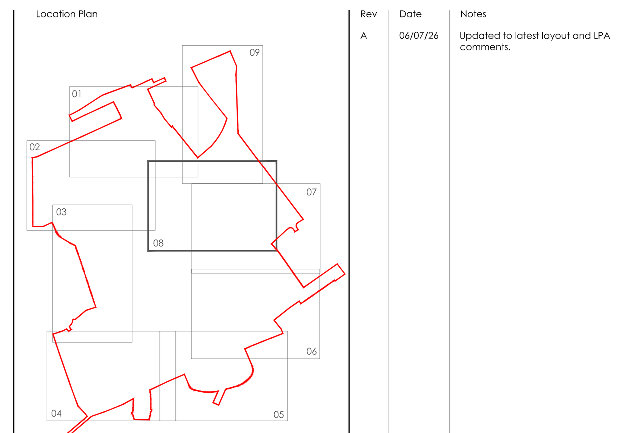

Rev	Date	Notes	Int.
A	06/07/26	Updated to latest layout and LPA comments.	HJ

Project
Land at Blackmore Farm
Melksham

Drawing title
Landscape Proposals
(Sheet 8 of 9)

Status
PLANNING

Client
DW Redrow South West

Scale: 1:250 @ A0
Drawn By: HJ
Checked By: AL

Date: 19/01/2026
Reference: GL2543 LP 08A

golby+luck landscape architects