


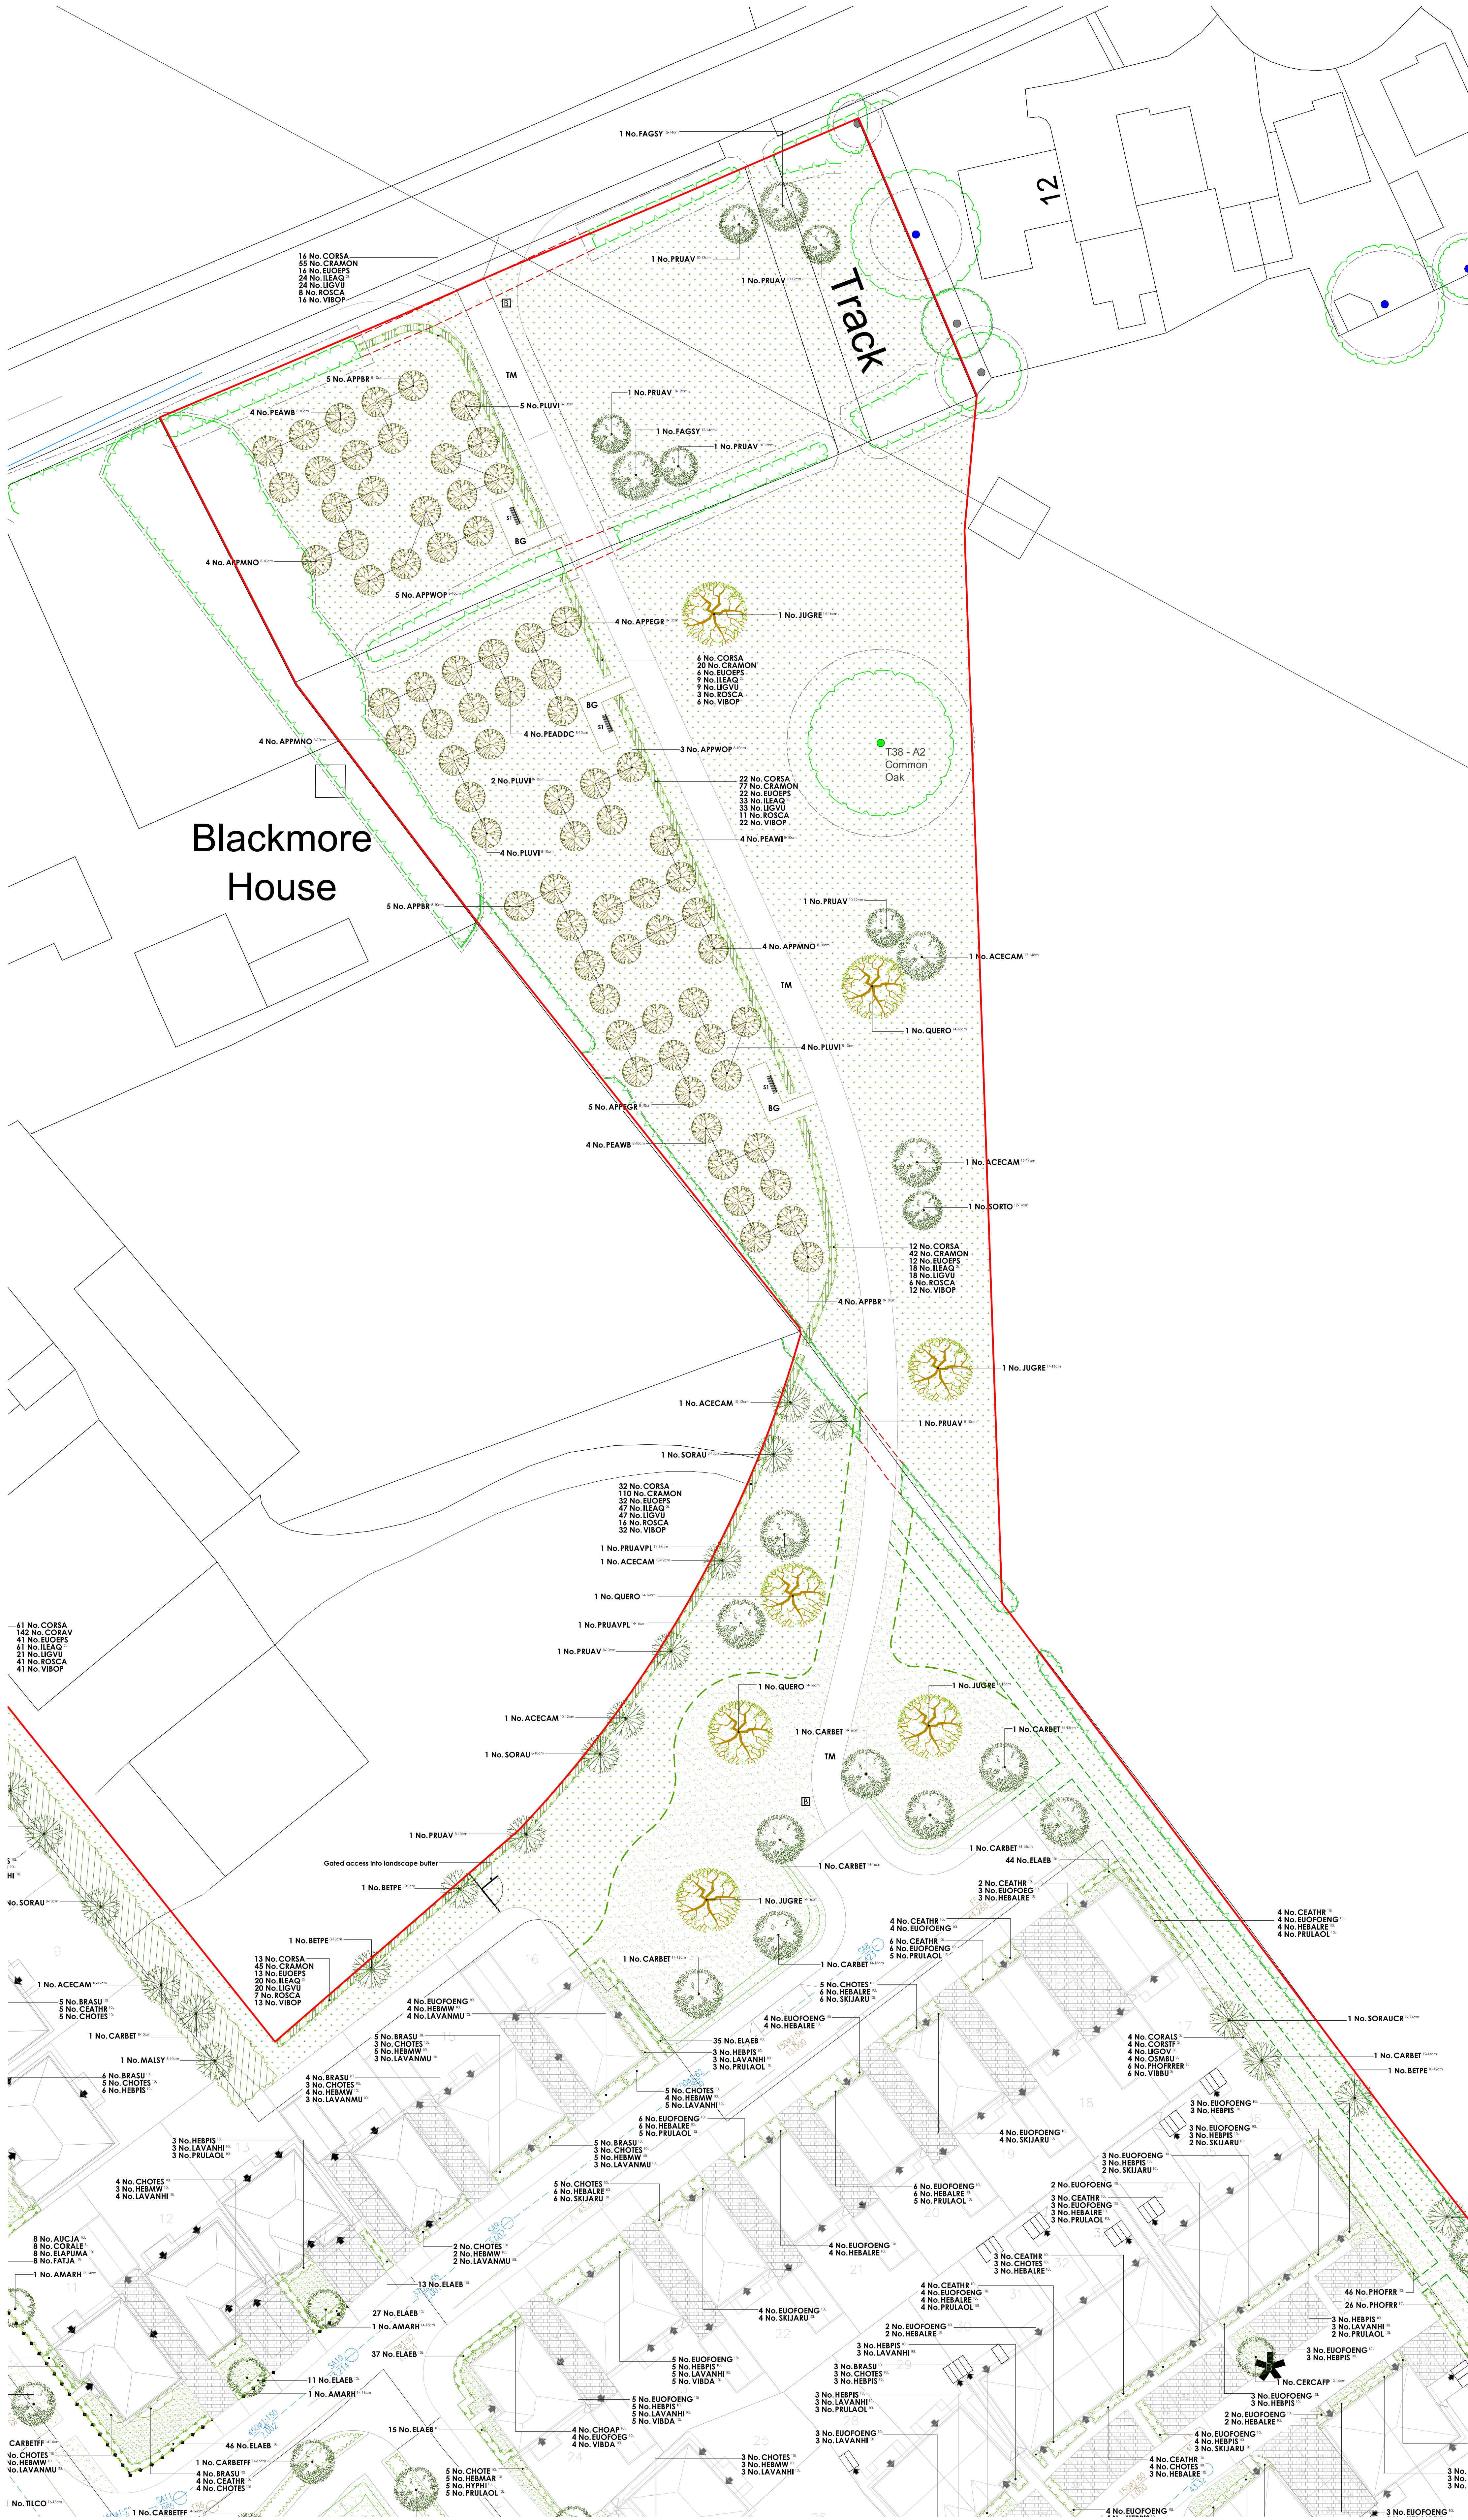

Plant Schedule									
Trees - Plots									
Abbr	Species	Supply	Size	Girth	Number				
AMARH	Amelanchier arborea 'Robin Hill'	H5d: BR	350-425cm	12-14cm	19				
AMEBA	Amelanchier 'Ballerina'	H5d: BR	350-425cm	12-14cm	10				
BETIACA	Betula utilis 'jacquemontii'	H5d: BR	350-425cm	12-14cm	4				
CIRCAIP	Cercis canadensis 'Forest Pansy'	H5d: BR	350-425cm	12-14cm	3				
UGUES	Ligustrum lucidum 'Excelsium Superbum'	H5d: BR	350-425cm	12-14cm	5				
AMARH	Amelanchier arborea 'Robin Hill'	H5d: BR	425-490cm	14-16cm	10				
BETIACA	Betula utilis 'jacquemontii'	H5d: BR	425-490cm	14-16cm	5				
GLITTSU	Gleditsia triacanthos 'Sunburst'	H5d: BR	425-490cm	14-16cm	26				
MALTSU	Malus 'Floribunda'	H5d: BR	425-490cm	14-16cm	4				
PRACACH	Pyrus calleryana 'Chanticleer'	H5d: BR	425-490cm	14-16cm	4				
						Total: 94			
Trees - Public Open Space									
Abbr	Species	Supply	Size	Girth	Number				
BETPE	Betula pendula	Std: BR	250-300cm	8-10cm	7				
CABET	Corpus betulus	Std: BR	250-300cm	8-10cm	6				
MALSY	Malus sylvestris	Std: BR	250-300cm	8-10cm	2				
PRUAV	Prunus avium	Std: BR	250-300cm	8-10cm	4				
SORAU	Sorbus aucuparia	Std: BR	250-300cm	8-10cm	7				
ACCEAM	Acer campestre	SSd: BR	300-350cm	10-12cm	10				
ACENIA	Acer platanoides 'Crimson King'	SSd: BR	300-350cm	10-12cm	2				
ACEPL	Acer platanoides	SSd: BR	300-350cm	10-12cm	10				
BETNI	Betula nigra	SSd: BR	300-350cm	10-12cm	16				
BETPE	Betula pendula	SSd: BR	300-350cm	10-12cm	13				
MALJO	Malus 'John Downie'	SSd: BR	300-350cm	10-12cm	3				
MALSY	Malus sylvestris	SSd: BR	300-350cm	10-12cm	4				
PRUAV	Prunus avium	SSd: BR	300-350cm	10-12cm	11				
FRUPLEA	Prunus avium 'Pleasant'	SSd: BR	300-350cm	10-12cm	12				
SORAU	Sorbus aucuparia	SSd: BR	300-350cm	10-12cm	4				
SORAU	Sorbus aucuparia	SSd: BR	300-350cm	10-12cm	4				
ACCEAM	Acer campestre	H5d: BR	300-425cm	12-14cm	7				
ALINGI	Alnus glutinosa	H5d: BR	350-425cm	12-14cm	20				
CABET	Corpus betulus	H5d: BR	350-425cm	12-14cm	8				
FAGSY	Fagus sylvatica	H5d: BR	350-425cm	12-14cm	4				
QUERO	Quercus petraea	H5d: BR	350-425cm	12-14cm	2				
QUERO	Quercus robur	H5d: BR	350-425cm	12-14cm	10				
SALAI	Salix alba	H5d: BR	350-425cm	12-14cm	2				
SORAU	Sorbus aucuparia	H5d: BR	350-425cm	12-14cm	6				
SORAU	Sorbus aucuparia 'Cardinal Royal'	H5d: BR	350-425cm	12-14cm	3				
SORTO	Sorbus torminalis	H5d: BR	350-425cm	12-14cm	4				
ACCEAMST	Acer campestre 'Streetwise'	H5d: BR	425-490cm	14-16cm	16				
ACELIQ	Acer platanoides 'Emerald Queen'	H5d: BR	425-490cm	14-16cm	11				
ANGULA	Alnus glutinosa 'Jackdani'	H5d: BR	425-490cm	14-16cm	8				
BETIACA	Betula utilis 'jacquemontii'	H5d: BR	425-490cm	14-16cm	5				
CABET	Corpus betulus	H5d: BR	425-490cm	14-16cm	18				
CABETFF	Corpus betulus 'Frans Fontaine'	H5d: BR	425-490cm	14-16cm	12				
COCOL	Corylus colurna	H5d: BR	425-490cm	14-16cm	7				
JUGRE	Juglans regia	H5d: BR	425-490cm	14-16cm	5				
MALEV	Malus 'Evereste'	H5d: BR	425-490cm	14-16cm	5				
PRUAVPL	Prunus avium 'Pleasant'	H5d: BR	425-490cm	14-16cm	10				
QUERO	Quercus robur	H5d: BR	425-490cm	14-16cm	3				
SORAUAS	Sorbus aucuparia 'Asplenifolia'	H5d: BR	425-490cm	14-16cm	11				
TILCOOR	Tilia cordata 'Greenpeace'	H5d: BR	425-490cm	14-16cm	14				
ACEDEBA	Acer platanoides 'Deborah'	H5d: BR	450-425cm	16-18cm	2				
ACEFAB	Acer 'Freemont' 'Autumn Blaze'	H5d: BR	450-425cm	16-18cm	14				
ACELIQ	Acer platanoides 'Emerald Queen'	H5d: BR	450-425cm	16-18cm	3				
QUERETA	Quercus petraea	H5d: BR	450-425cm	16-18cm	10				
TILCO	Tilia cordata	H5d: BR	450-425cm	16-18cm	15				
TILCOOR	Tilia cordata 'Ranchi'	H5d: BR	450-425cm	16-18cm	3				
						Total: 353			
Trees - Orchard									
Abbr	Species	Supply	Size	Girth	Number				
APBR	Apple 'Brimley'	Std: Rootstock M25	200-300cm	8-10cm	9				
APFEGR	Apple 'Egremont Russet'	Std: Rootstock M25	200-300cm	8-10cm	9				
APFMMO	Apple 'Martini Nonpareil'	Std: Rootstock M25	200-300cm	8-10cm	17				
APFWOP	Apple 'Worcester Pearmain'	Std: Rootstock M25	200-300cm	8-10cm	17				
FEADOC	Pear 'Doyenne du Commerce'	Std: Rootstock Quince A	200-300cm	8-10cm	7				
FEAWB	Pear 'Warcester Black'	Std: Rootstock Quince A	200-300cm	8-10cm	15				
FEAWI	Pear 'Williams'	Std: Rootstock Quince A	200-300cm	8-10cm	15				
FLUVI	Pum 'Victoria'	Std: Rootstock St. Julien A	200-300cm	8-10cm	22				
						Total: 144			
Specimen Shrubs									
Abbr	Species	Pol Size	Height	Habit	Number				
PHOAR	Phormium 'Amazing Red'	15L	80-100cm	Tip Cm	3				
PHOJE	Phormium 'Jester'	15L	80-100cm	Tip Cm	5				
PHOYEW	Phormium 'Yellow Wizard'	15L	100-125cm	Tip Cm	5				
PHOFBR	Phorbia 'Krasel' 'Red Robin'	70-90L	250-300cm	H5d: 12-14cm	4				
						Total: 14			
Single-Species Hedgerows									
Abbr	Species	Pol Size	Height	Habit	Density	Length	Number		
ELABVO	Elaeagnus ebbingei 'Vivette'	10L	80-100cm	Bushy	0.4Cfr	38.28m	96		
ELABVO	Elaeagnus ebbingei 'Compacta'	10L	80-100cm	Bushy	0.4Cfr	384.63m	977		
ELAB	Elaeagnus ebbingei	10L	80-100cm	Bushy	0.4Cfr	456.32m	1209		
PHOFBR	Phorbia 'Krasel' 'Red Robin'	10L	60-80cm	Bushy	0.4Cfr	88.19m	223		
							Total: 987.42m	Total: 2205	
Shrubs - Plots									
Abbr	Species	Pol Size	Height	Habit	Density	Area	Number		
AUCJA	Aucuba japonica	10L	60-80cm	Bushy	0.8Cfr	24.76m²	43		
BRASU	Brachyglottis 'Sunshine'	10L	40-60cm	Bushy	0.7Cfr	92.02m²	221		
CEATR	Ceanothus 'Evelyn Ross' repens	10L	40-60cm	Bushy	0.7Cfr	105.51m²	245		
CHOP	Choiysa 'Aster Pearl'	10L	40-60cm	Bushy	0.7Cfr	49.51m²	118		
CHOLE	Choiysa temata	10L	40-60cm	Bushy	0.7Cfr	13.59m²	31		
CHOTES	Choiysa temata 'Sundance'	10L	40-60cm	Bushy	0.7Cfr	160.81m²	375		
CORAE	Cornus alba 'Elegantissima'	3L	60-80cm	Branched	0.8Cfr	21.35m²	38		
ELAFUMA	Elaeagnus pungens 'Maculata'	10L	80-100cm	Bushy	0.8Cfr	28.29m²	48		
EUOFODG	Eucymnus fortunei 'Emerald Yr Gold'	10L	30-40cm	Bushy	0.7Cfr	167.44m²	399		
EUOFODG	Eucymnus fortunei 'Emerald Goldie'	10L	30-40cm	Bushy	0.7Cfr	66.62m²	160		
FATJA	Forsia japonica	10L	60-80cm	Bushy	0.8Cfr	10.99m²	18		
GERB	Geranium 'Johnson's Blue'	5L	40-60cm	Bushy	0.4Cfr	45.57m²	74		
HEMAR	Hebe 'Mortimer'	10L	40-60cm	Bushy	0.7Cfr	30.59m²	70		
HEBWW	Hebe 'Wes Windar'	10L	40-60cm	Bushy	0.7Cfr	75.39m²	143		
HEBPD	Hebe 'Purple Queen'	10L	40-60cm	Bushy	0.7Cfr	20.49m²	36		
HEBAL	Hebe albicans	5L	20-30cm	Bushy	0.6Cfr	45.87m²	184		
HEBALIE	Hebe albicans 'Red Edge'	10L	30-40cm	Bushy	0.7Cfr	125.88m²	299		
HEBPS	Hebe pinguifolia 'Sutherland'	10L	30-40cm	Bushy	0.7Cfr	163.49m²	395		
HYTH	Hypericum 'Hidcote'	10L	40-60cm	Bushy	0.7Cfr	32.09m²	74		
LAVANHI	Lavandula angustifolia 'Hidcote'	10L	40-60cm	Bushy	0.7Cfr	116.98m²	275		
LAVANMU	Lavandula angustifolia 'Munstead'	10L	40-60cm	Bushy	0.7Cfr	35.99m²	85		
PACIE	Psychiandra temata	2L	0-60cm	Bushy	0.6Cfr	4.85m²	144		
PHOFBR	Phorbia 'Krasel' 'Red Robin'	10L	80-100cm	Bushy	0.8Cfr	17.21m²	30		
PHILAUOL	Philadelphus 'Otto Luyken'	10L	60-80cm	Bushy	0.7Cfr	114.78m²	274		
SKIJARU	Semina japonica 'Rubus'	10L	40-60cm	Bushy	0.7Cfr	75.89m²	181		
VIBDA	Viburnum davidii	10L	40-60cm	Bushy	0.7Cfr	81.24m²	190		
VIBETVP	Viburnum tinus 'Eve Price'	10L	40-60cm	Bushy	0.8Cfr	103.39m²	20		
VIMIN	Vincetoxicum	2L	20-30cm	Bushy	0.6Cfr	40.17m²	126		
							Total: 1819.81m²	Total: 4376	
Shrubs - POS									
Abbr	Species	Pol Size	Height	Habit	Density	Area	Number		
CORALS	Cornus alba 'Stolica'	3L	60-80cm	Branched	0.9Cfr	12.11m²	17		
CORSTP	Cornus stolonifera 'Ravenscroft'	3L	60-80cm	Branched	0.9Cfr	12.11m²	17		
UGOV	Ligustrum ovalifolium	3L	60-80cm	Bushy	0.9Cfr	12.11m²	17		
OMBU	Ostrya latifolia	3L	40-60cm	Bushy	0.9Cfr	12.11m²	17		
PHOFBR	Phorbia 'Krasel' 'Red Robin'	3L	30-40cm	Bushy	0.9Cfr	16.19m²	21		
VIBBU	Viburnum burkwoodii	3L	60-80cm	Bushy	0.9Cfr	16.19m²	21		
							Total: 80.74m²	Total: 110	
Shrubs - Rain Gardens									
Abbr	Species	Pol Size	Height	Habit	Density	Area	Number		
AUGIAA	Augustinia 'Collins' Giant'	2L	Full Pot	0.5Cfr	89.91m²	366			
ASPC	Asplenium scolopendrium	2L	Full Pot	0.5Cfr	89.91m²	366			
ASTWH	Aster White	2L	Full Pot	0.5Cfr	175.79m²	727			
BIDIFFS	Batisia officinalis 'Superior'	2L	Full Pot	0.5Cfr	171.79m²	713			
CARMID	Carex mappae 'Ice Dance'	2L	Full Pot	0.5Cfr	261.79m²	1072			
CROEMM	Crocus 'Emily McKenzie'	2L	Full Pot	0.5Cfr	163.79m²	676			
DEGCU	Deschampsia cespitosa 'Goldstar'	2L	Full Pot	0.5Cfr	261.79m²	1072			
GERMA	Geranium macranthum	2L	Full Pot	0.5Cfr	175.79m²	727			
HEMCHIA	Hemerocallis 'Golden Chime'	2L	Full Pot	0.5Cfr	81.89m²	349			
IRIPS	Is pseudocactus	2L	Well Rooted	0.5Cfr	245.67m²	1004			
							Total: 1717.92m²	Total: 7112	
Native Hedgerow - Species-Rich (Transplants)									
Abbr	Species	Supply	Height	Density	Mix %	Length	Number		
CORSA	Cornus sanguinea	11+1: 3 Bks	60-80cm	0.4Cfr Double Staggered at 0.4m offset	10%	25.71m	133		
CRAMON	Crataegus monogyna	11+1: 3 Bks	60-80cm	0.4Cfr Double Staggered at 0.4m offset	35%	89.59m	455		
EUOPES	Eucymnus europaeus	11+1: 3 Bks	60-80cm	0.4Cfr Double Staggered at 0.4m offset	10%	25.71m	133		
ILEAG	Ilex aquifolium	2L: 3 Bks	40-60cm	0.4Cfr Double Staggered at 0.4m offset	15%	38.54m	199		
UGUV	Ligustrum vulgare	11+1: 3 Bks	60-80cm	0.4Cfr Double Staggered at 0.4m offset	15%	38.54m	199		
ROSCA	Rosa carolina	11+1: 3 Bks	60-80cm	0.4Cfr Double Staggered at 0.4m offset	5%	12.84m	68		
VIBOP	Viburnum opulus	11+1: 3 Bks	60-80cm	0.4Cfr Double Staggered at 0.4m offset	10%	25.71m	133		
							Total: 256.97m	Total: 1320	
Native Scrub									
Abbr	Species	Supply	Height	Mix %	Density	Area	Number		
CORAL	Cornus alba	11+1: 3 Bks	60-80cm	15%	1Cfr	133.19m²	136		
CORSA	Cornus sanguinea	11+1: 3 Bks BR	60-80cm	15%	1Cfr	133.19m²	136		
CORAV	Cornus ovata	11+1: 3 Bks BR	60-80cm	30%	1Cfr	266.18m²	270		
EUOPES	Eucymnus europaeus	11+1: 3 Bks BR	60-80cm	10%	1Cfr	88.74m²	91		
UGUV	Ligustrum vulgare	11+1: 3 Bks BR	60-80cm	10%	1Cfr	88.74m²	91		
ROSCA	Rosa carolina	11+1: 3 Bks BR	60-80cm	10%	1Cfr	88.74m²	91		
VIBOP	Viburnum opulus	11+1: 3 Bks BR	60-80cm	10%	1Cfr	88.74m²	91		
							Total: 887.34m²	Total: 906	
Native Scrub - Boundary Buffer									
Abbr	Species	Supply	Height	Mix %	Density	Area	Number		
CORSA	Cornus sanguinea	11+1: 3 Bks BR	60-80cm	15%	1Cfr	60.43m²	61		
CORAV	Cornus ovata	11+1: 3 Bks BR	60-80cm	35%	1Cfr	141.06m²	142		
EUOPES	Eucymnus europaeus	11+1: 3 Bks BR	60-80cm	10%	1Cfr	40.39m²	41		
ILEAG	Ilex aquifolium	2L: 3 Bks	40-60cm	15%	1Cfr	60.43m²	61		
UGUV	Ligustrum vulgare	11+1: 3 Bks BR	60-80cm	15%	1Cfr	20.15m²	21		
ROSCA	Rosa carolina	11+1: 3 Bks BR	60-80cm	10%	1Cfr	40.39m²	41		
VIBOP	Viburnum opulus	11+1: 3 Bks BR	60-80cm	10%	1Cfr	40.39m²	41		
							Total: 403.01m²	Total: 408	
Native Woodland - Species-Rich									
Abbr	Species	Supply	Height	Mix %	Density	Area	Number		
ACCEAM	Acer campestre	11+1: 3 Bks	60-80cm	15%	2Cfr	196.71m²	51		
BETPE	Betula pendula	11+1: 3 Bks	80-100cm	15%	2Cfr	196.71m²	51		
CABET	Corpus betulus	11+1: 3 Bks	80-100cm	7%	2Cfr	91.89m²	26		
CORAV	Cornus ovata	11+1: 3 Bks	60-80cm	15%	2Cfr	196.			