


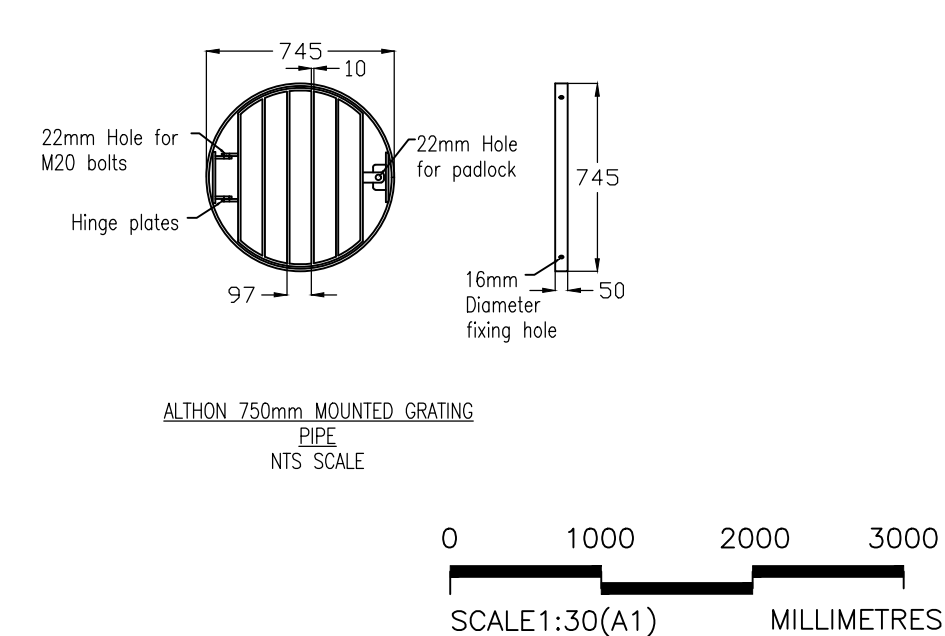
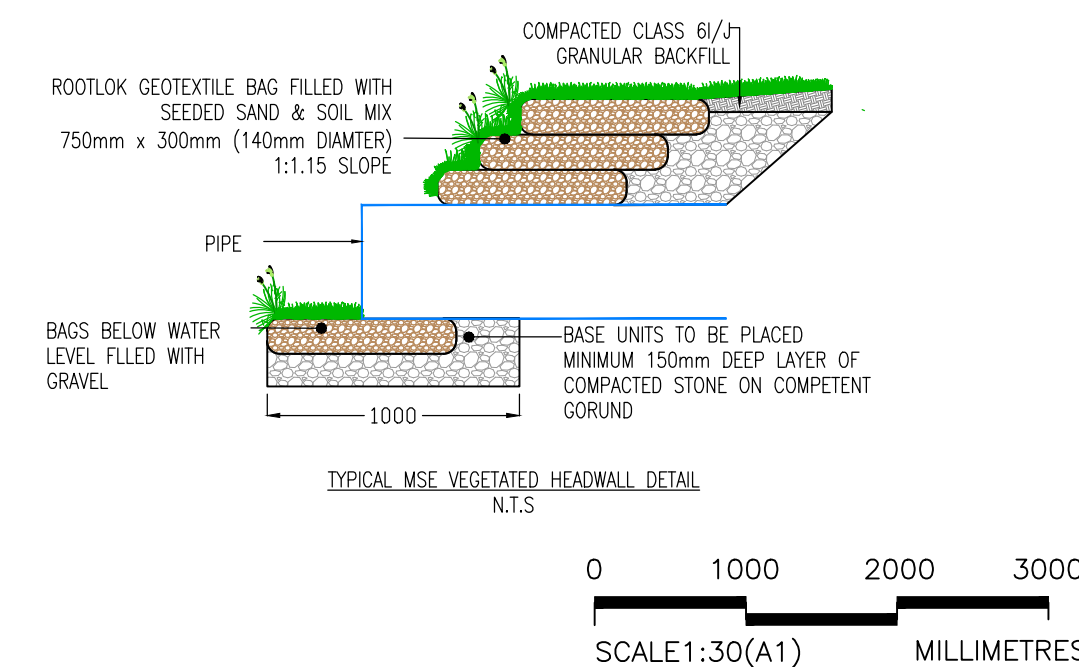
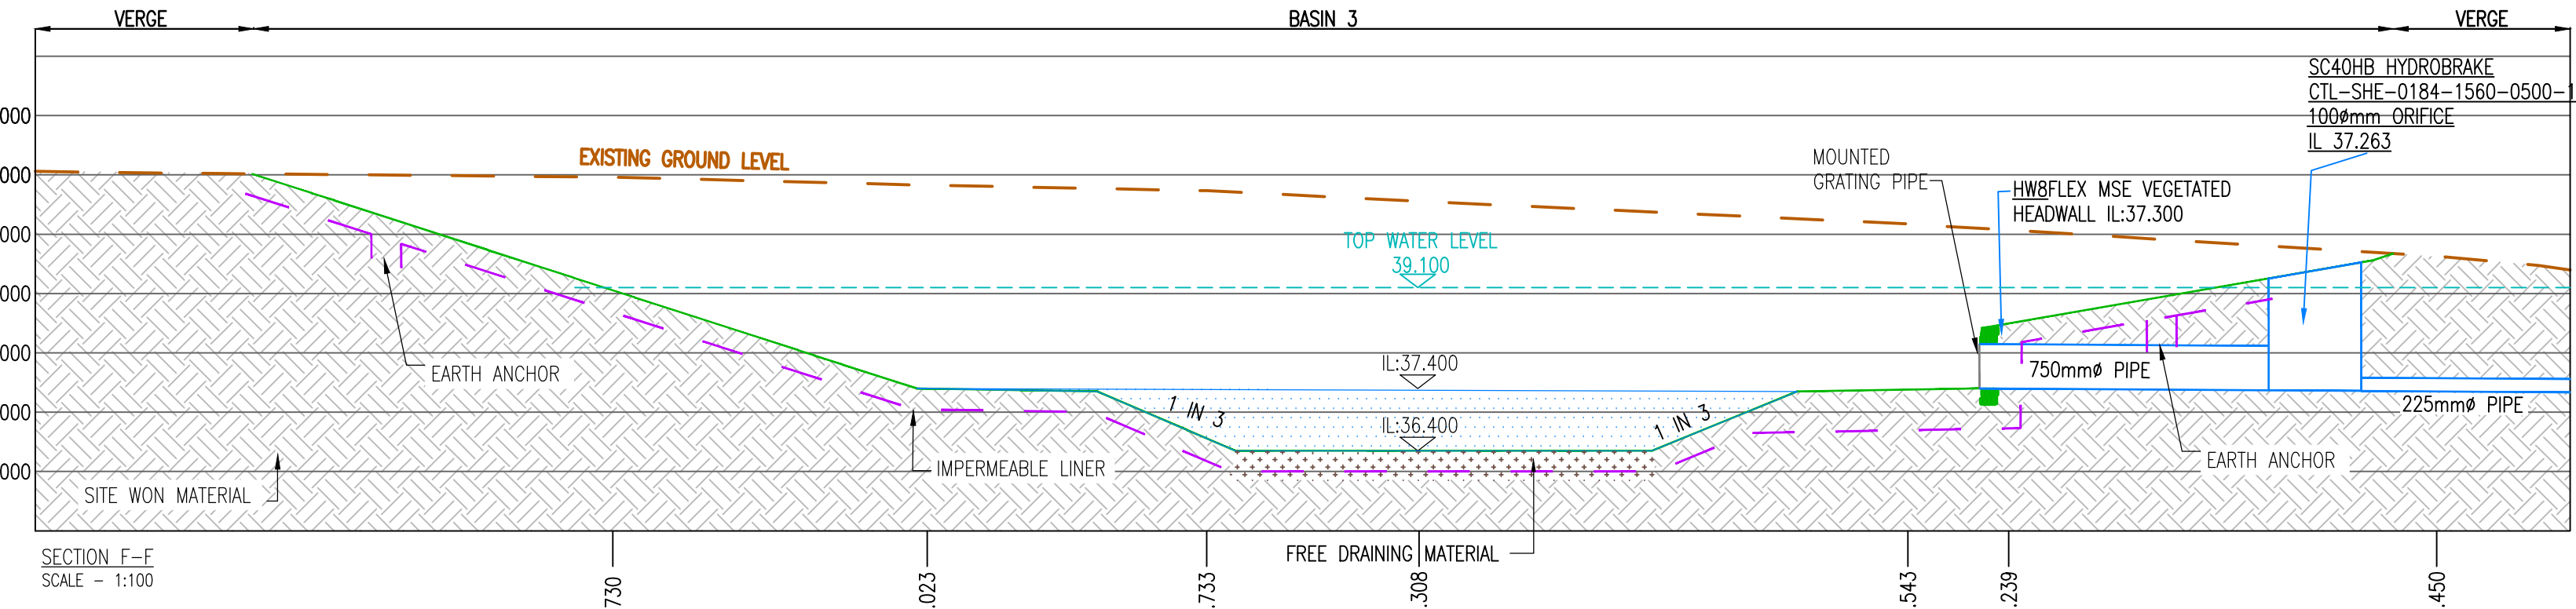
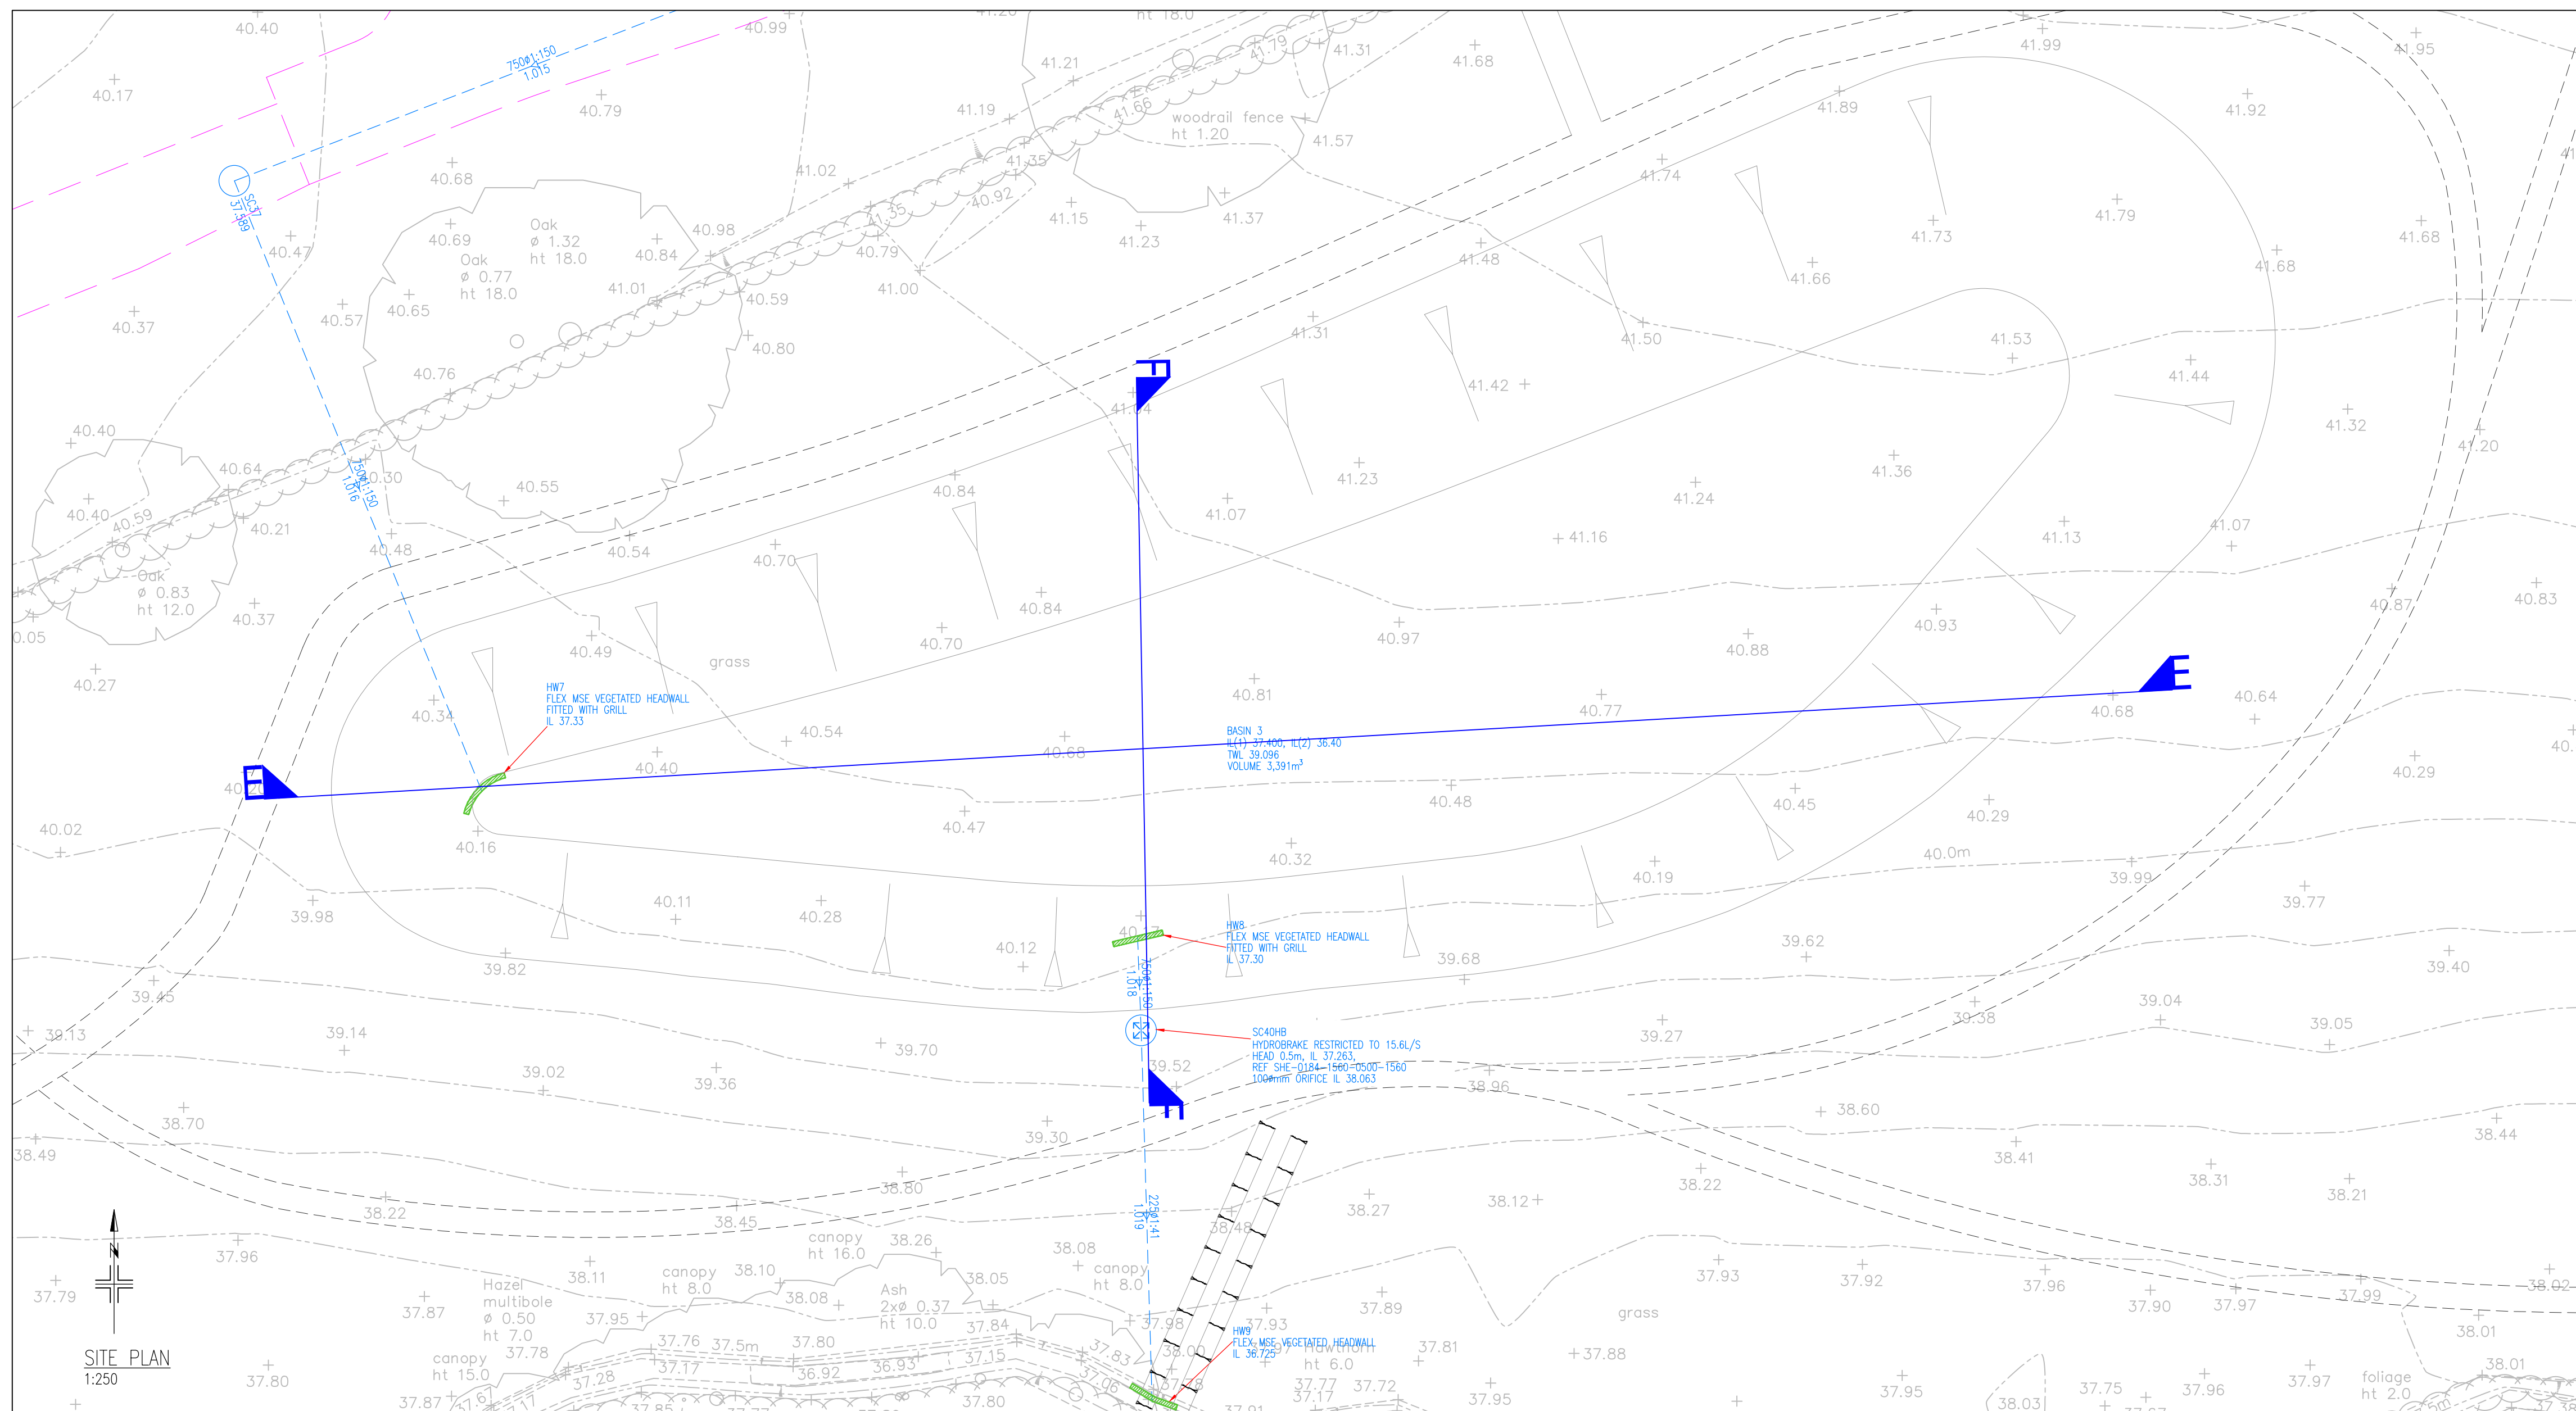
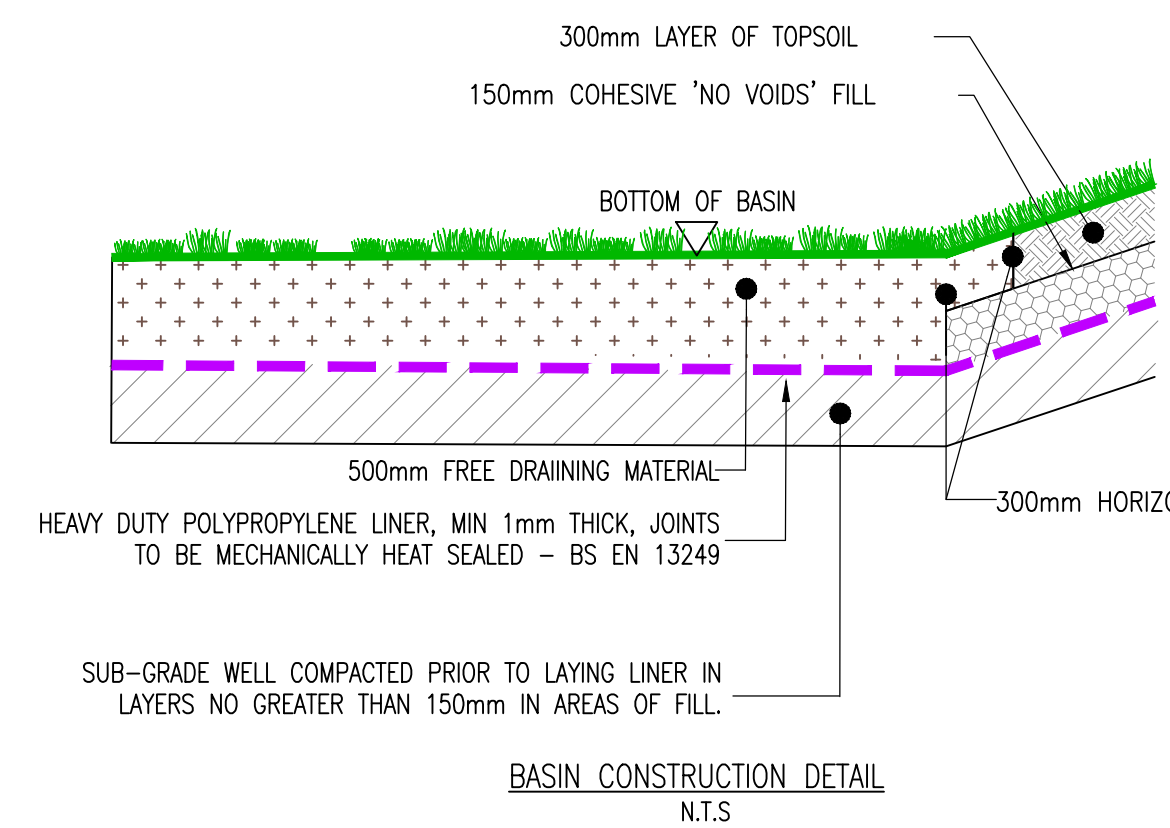


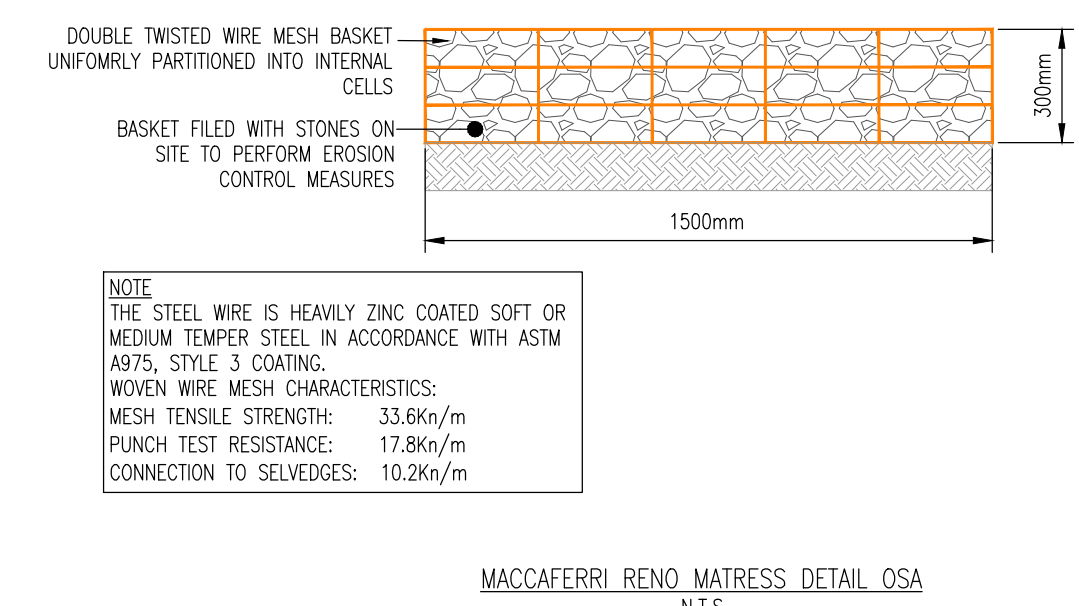

- ## GENERAL NOTES
1. DO NOT SCALE.
 2. THE CONTRACTOR IS TO CHECK AND VERIFY ALL BUILDINGS AND SITE CONDITIONS AND TO LOCATE, BEFORE WORK BEGINS, ON SITE. THE CONTRACTOR IS TO COMPLY IN ALL ASPECTS WITH THE CURRENT BUILDING LEGISLATION, BRITISH STANDARDS, BUILDING REGULATIONS ETC.
 3. ALL EXISTING STRUCTURES/STAIRWAYS/UNDERGIRDERS APPARATUS ADJACENT TO OR CROSSING PROPOSED EXCAVATIONS ARE TO BE CHECKED BY THE CONTRACTOR PRIOR TO STARTING WORK.
 4. ALL EXISTING STRUCTURES/STAIRWAYS/UNDERGIRDERS ARE TO BE CHECKED AGAINST ALL OTHER DRAWINGS, ENGINEERING DETAILS, SPECIFICATION AND ANY STRUCTURAL ENGINEERING CALCULATIONS AND APPROVED. IF ANY ANOMALY OR CONTRADICTION BETWEEN ANY OF THE ABOVE IS TO BE REPORTED.
 5. ALL EXISTING SLOPES TO BE SEEDS/ LIVED ASP OR IMPROVE SLOPE STABILITY.
 6. ALL HEADWALLS TO BE DESIGNED AND CHECKED BY FLEX MUSE TO CONSIDER ALL LOADS.
 7. FLEX MUSE HEADWALLS ARE TO BE INSTALLED AS PER MANUFACTURERS SPECIFICATION.
 8. ALL HEADWALLS ARE TO BE FITTED WITH SAFETY GRILLES.
 9. ALL HEADWALLS ARE TO BE FITTED WITH 1.1m HIGH TENSION POST AND RAIL SYSTEMS.
 10. FLEX MUSE TO BE DESIGNED BY MANUFACTURER.

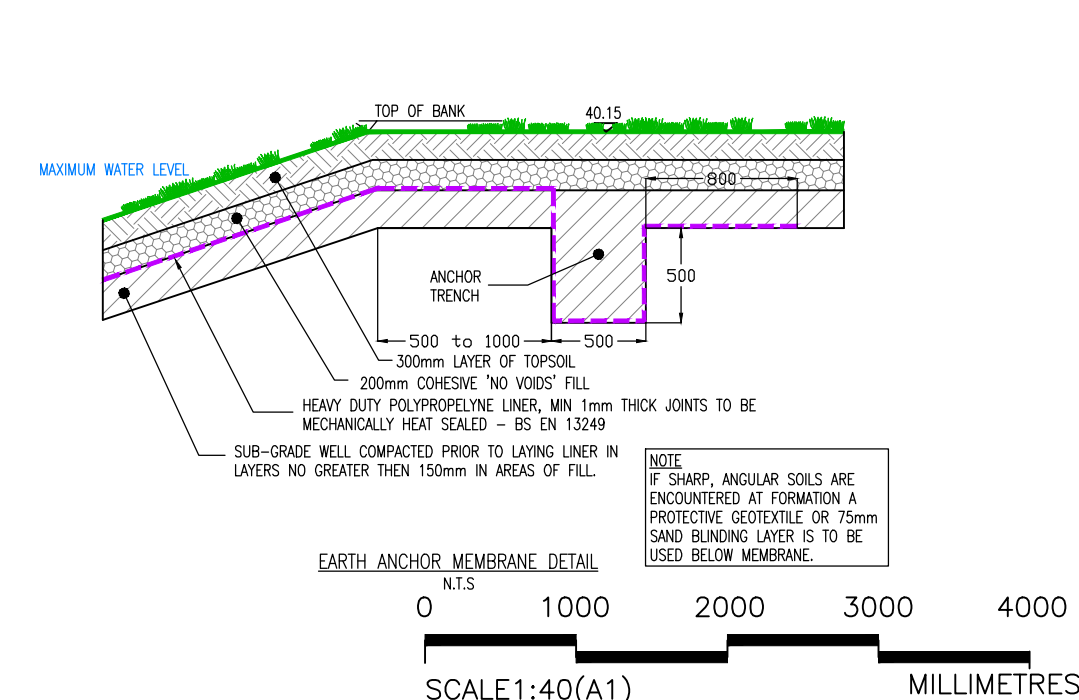

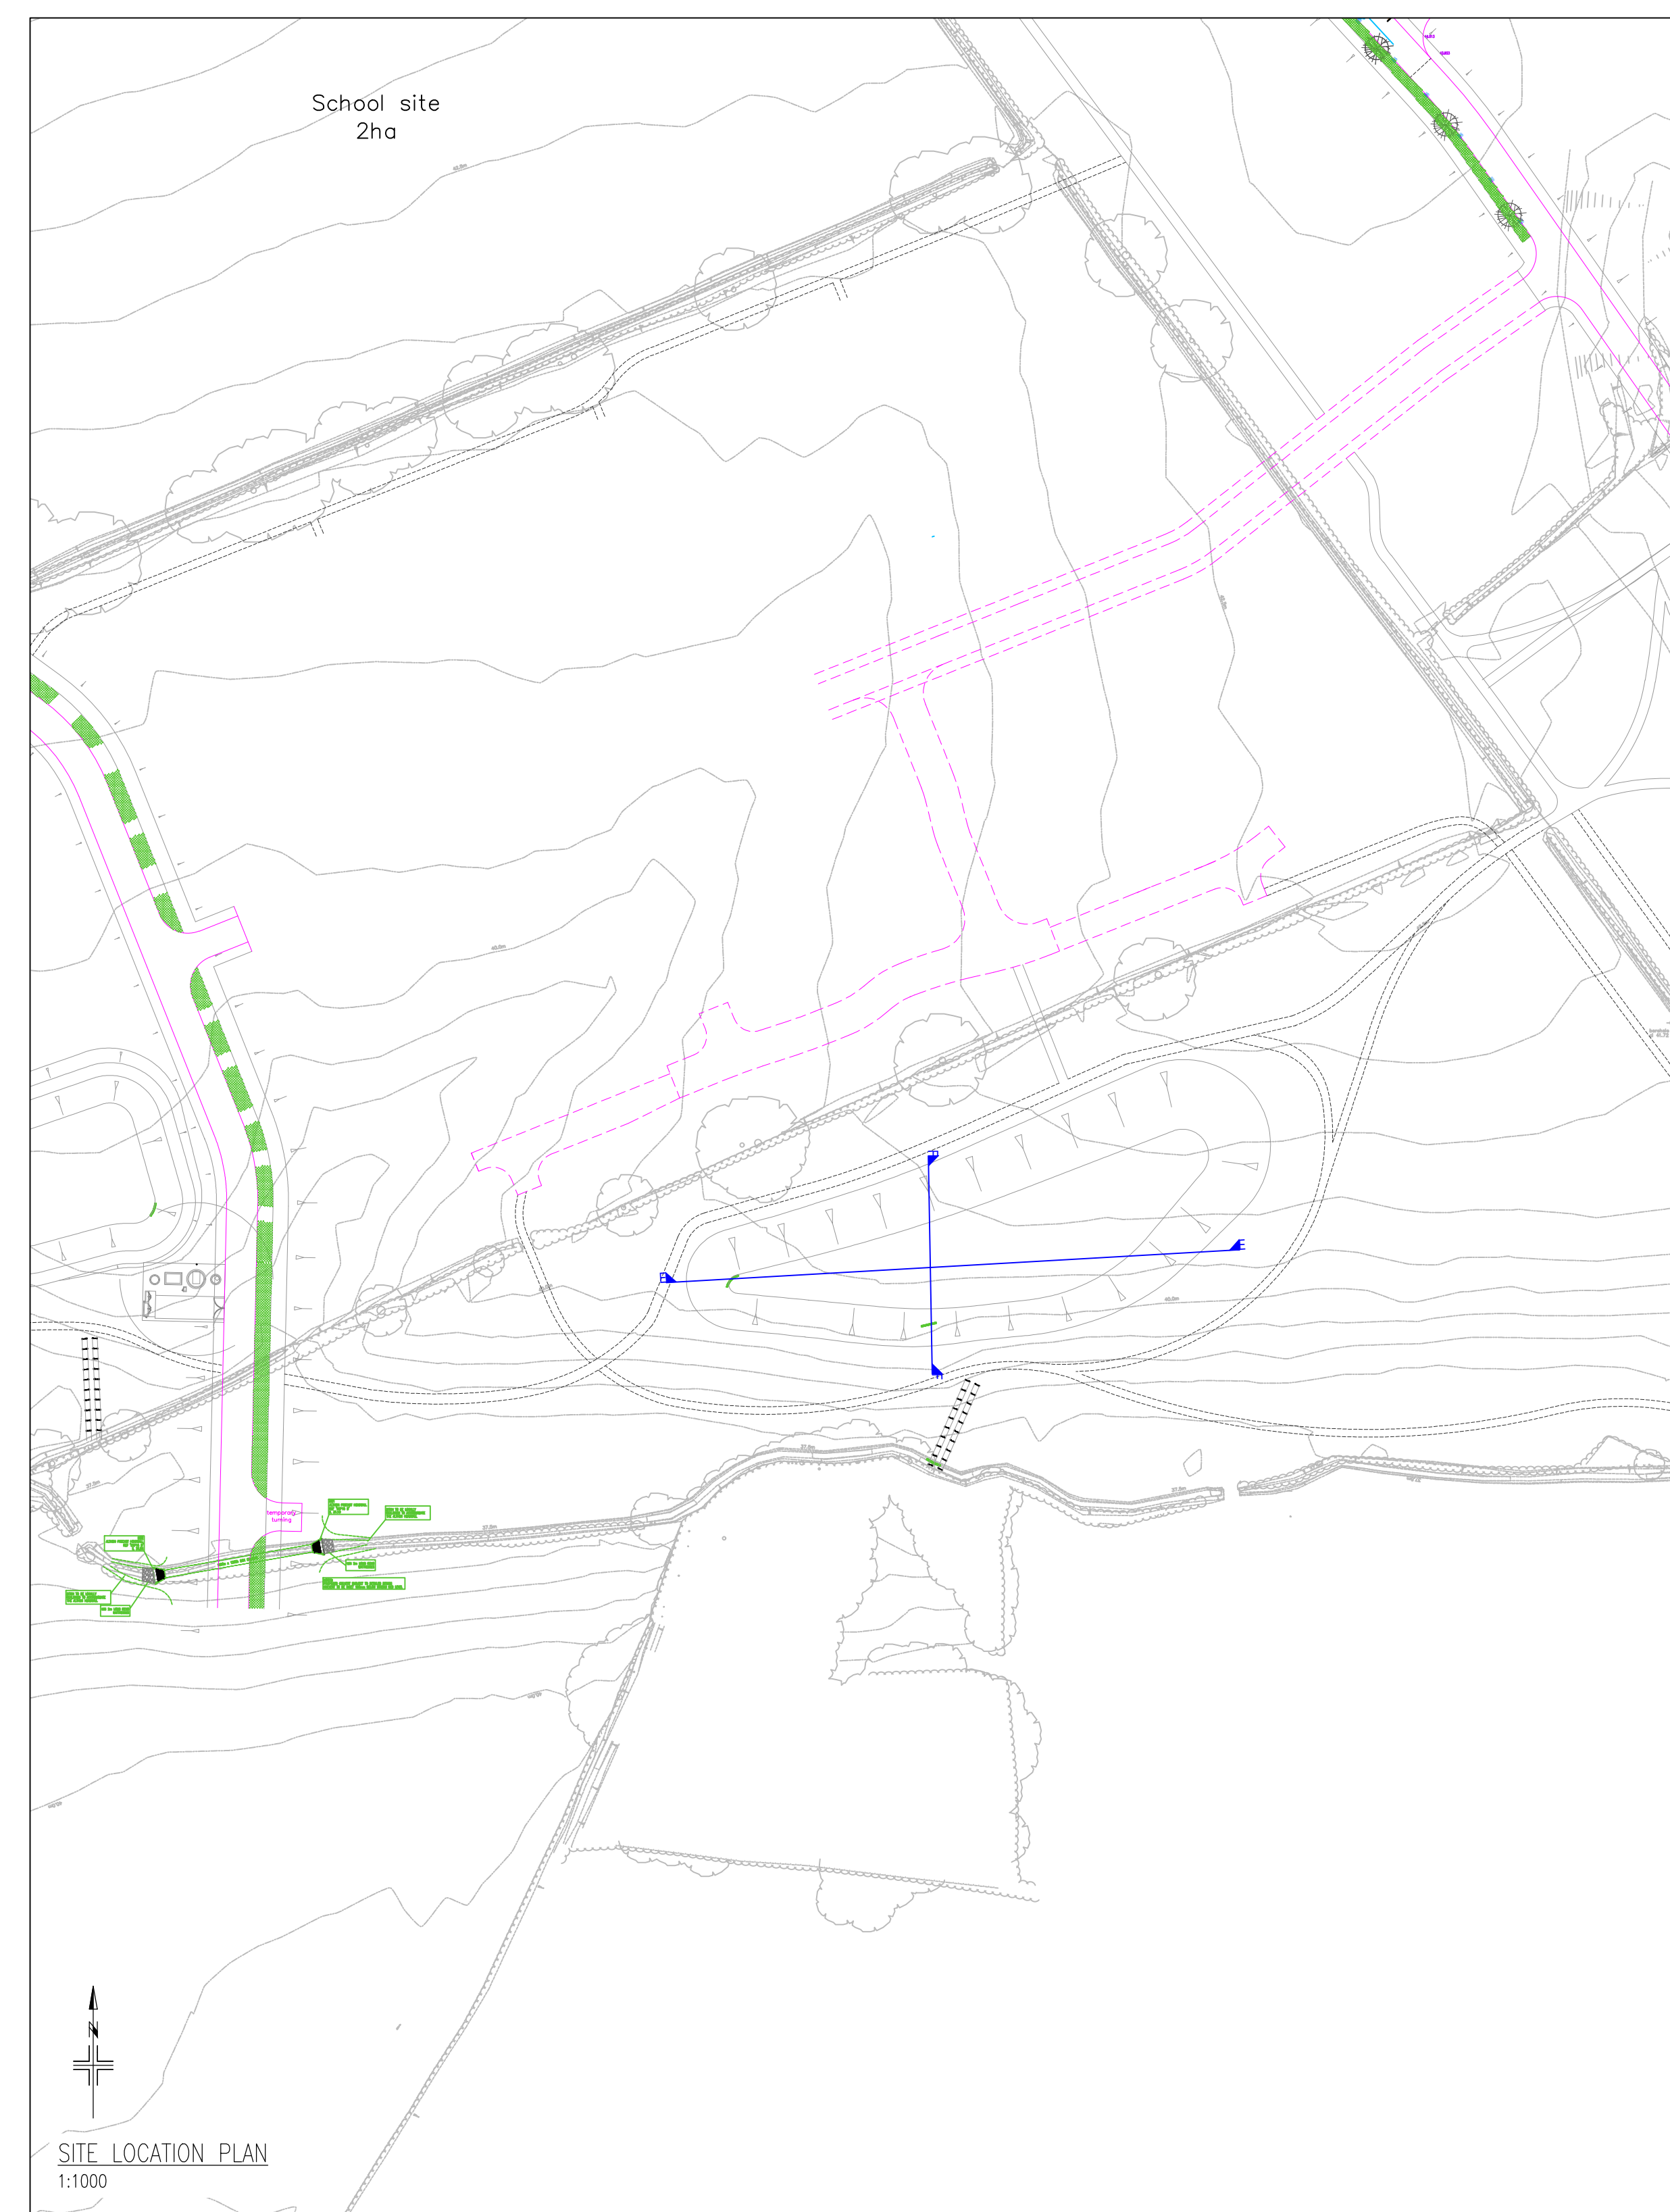

CDM

CONSTRUCTION OF LARGE 1:2 OR 1:3 BATTER SLOPES.

CONTRACTOR TO PRODUCE SUITABLE METHOD STATEMENT IN LINE WITH SPECIFICATION FOR HIGHWAY WORKS, SERIES 600 AND SEEK GEOTECHNICAL ADVICE

ADDITIONAL NOTE:

LINER TO BE CUT FLUSH TO THE PIPE SURFACE. BOTH LINE AND LINER TO BE TREATED WITH PRIMER BEFORE USING A COMPATIBLE PIPE SEALING MEMBRANE (EPDM PIPE SEAL OR FLASHING TAPE) WITH POLYMER SEALANT TO CREATE A WATERTIGHT SEAL. LINER MANUFACTURER TO CONFIRM SUITABLE PRODUCTS/ METHODOLOGY

Project	03.07.20 PLANNING		
Revised:			
Project	Blackmore Farm Melksham		
Client:			
Drawing:	Basin 3 Sections		
Scale:	AS SHOWN @A0	Date:	January 2026
Drawing No:	10466 - 206 - 03	Drawn by:	IF
		Reviewed by:	A
			
For Office Use: The Client Site / Use: Three Main Crocots Sited Area: 10.47m x 10.47m 1/2 Shurens Farm, Upper Basin, Portland LA D42 WAL 10.47m x 10.47m CP73 851 00 2048 071 www.phoenixdesignlandscaping.co.uk www.phoenixdesign.co.uk			
This drawing is the copyright of Phoenix Design Ltd. No liability will be accepted by amendments by others until the printed or digital format.			
Drawn/Status:	PLANNING		