
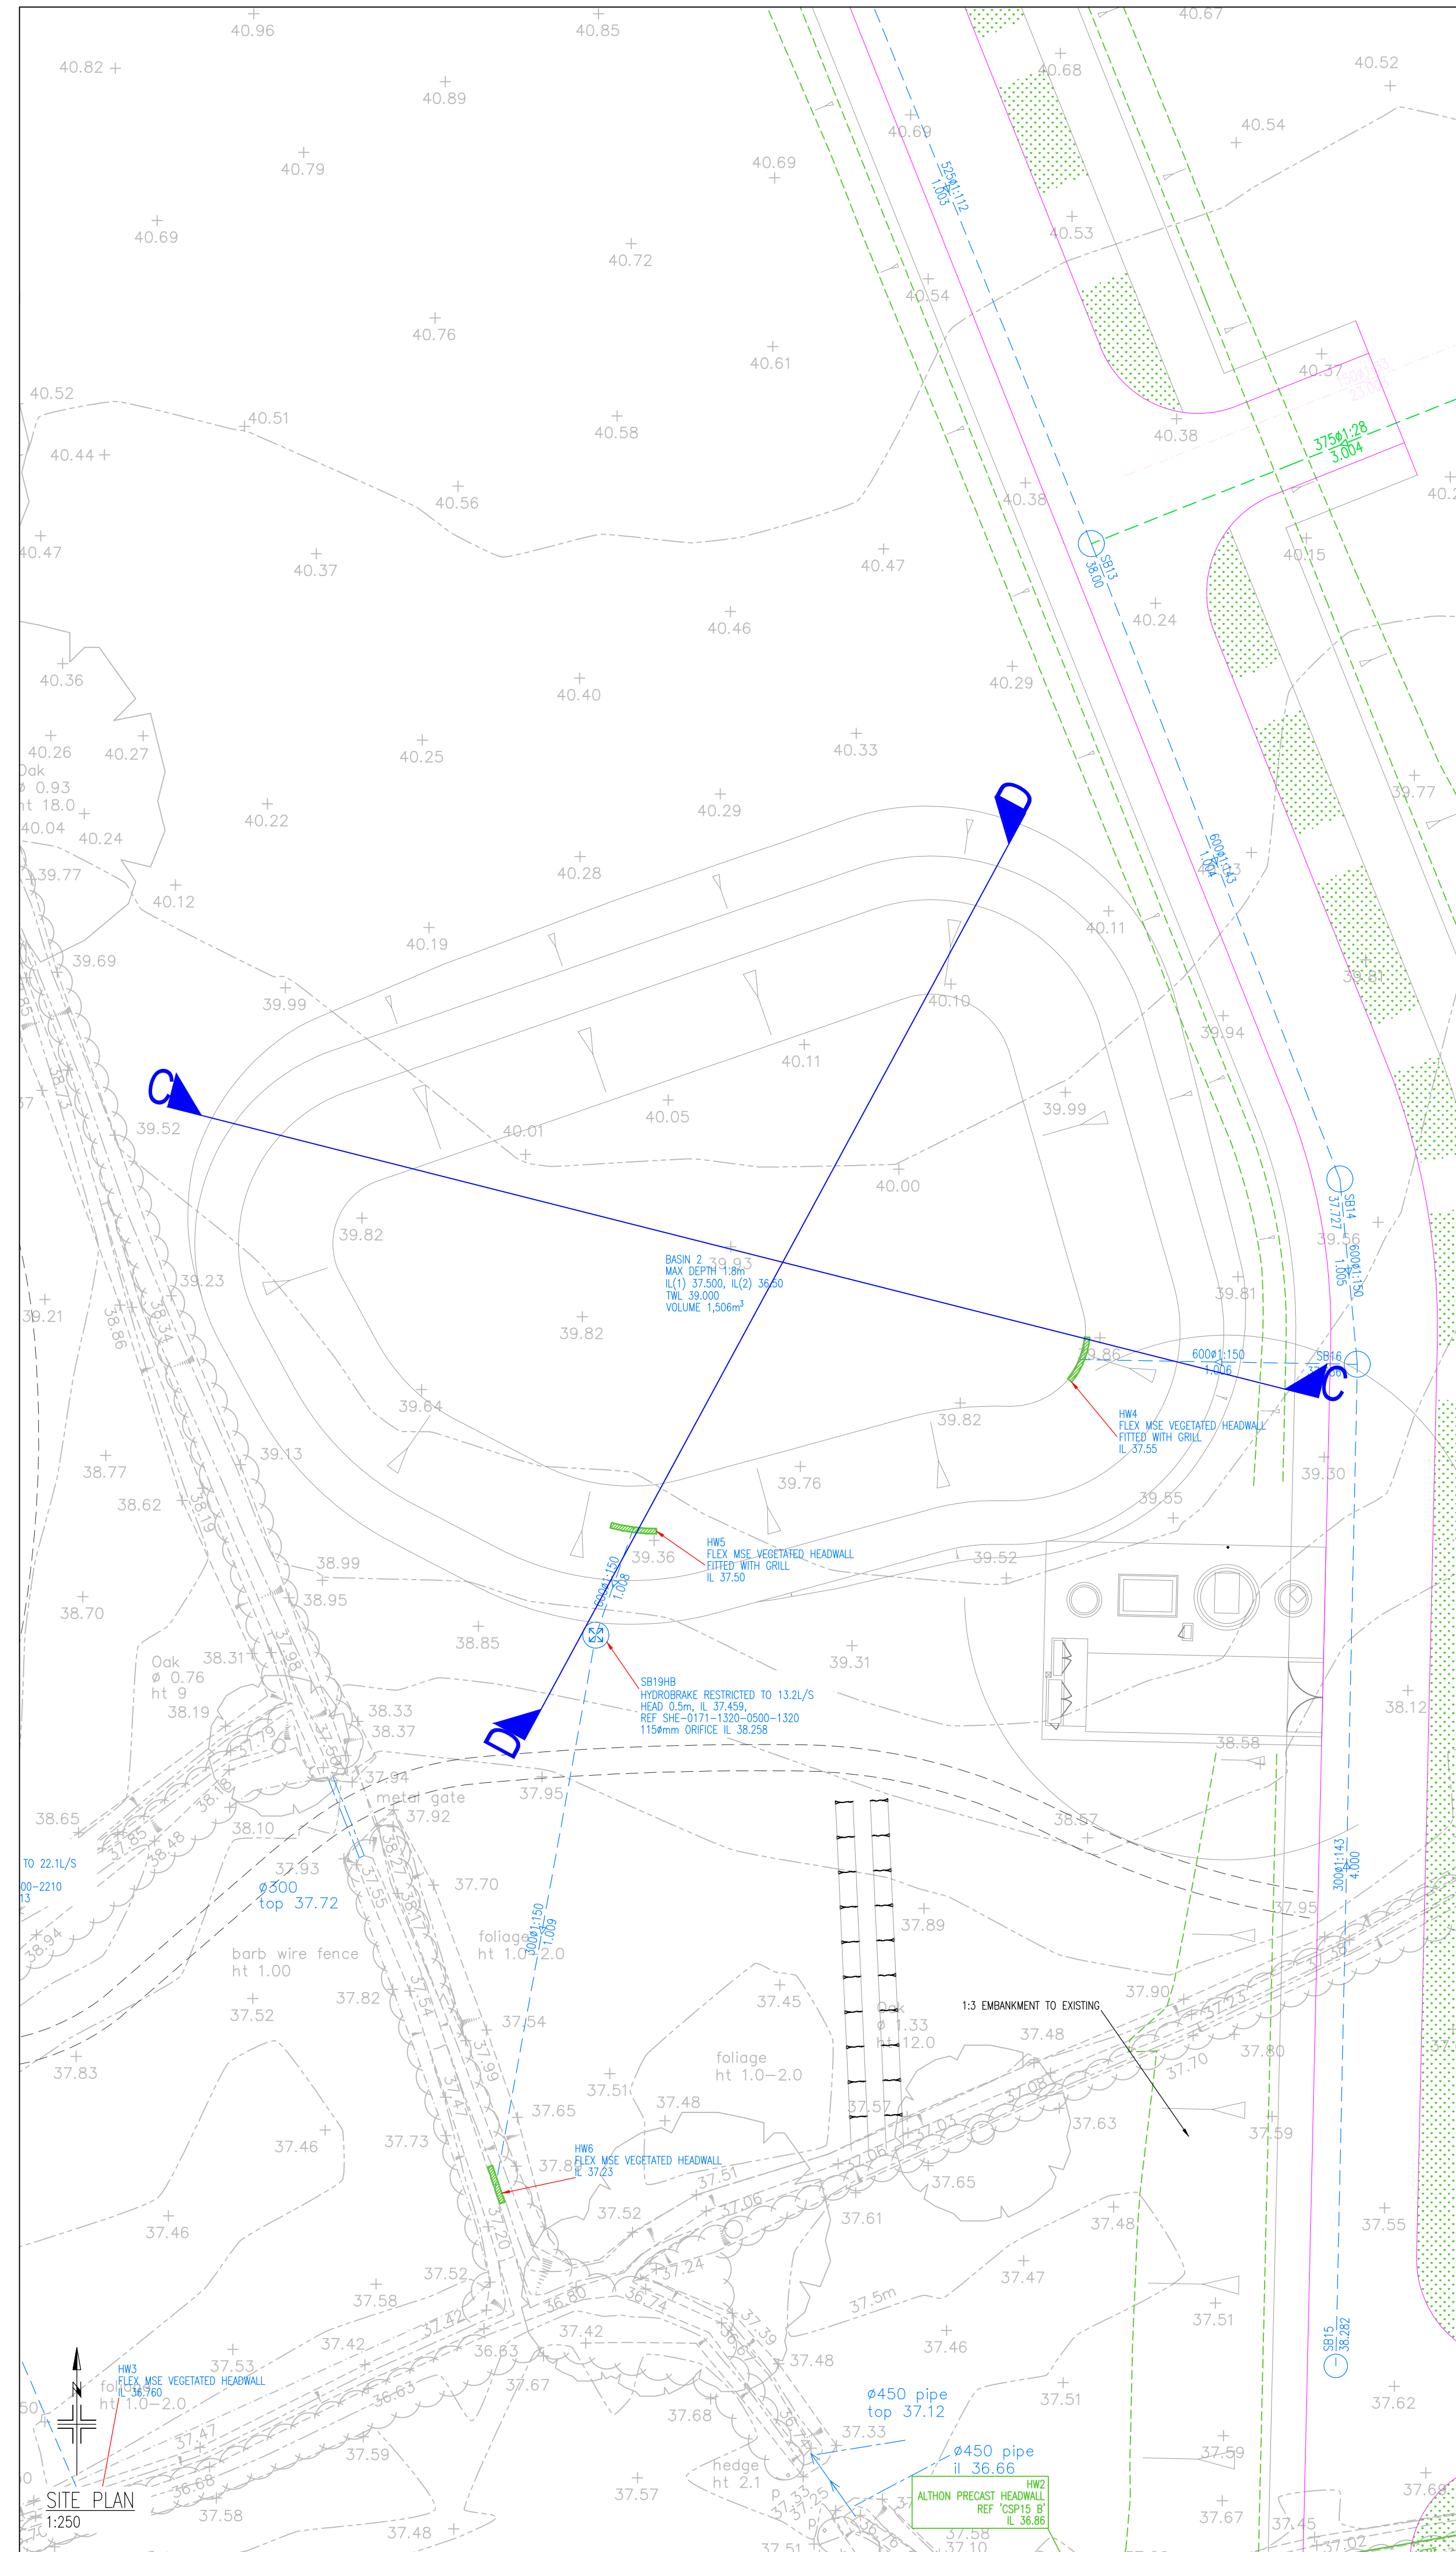
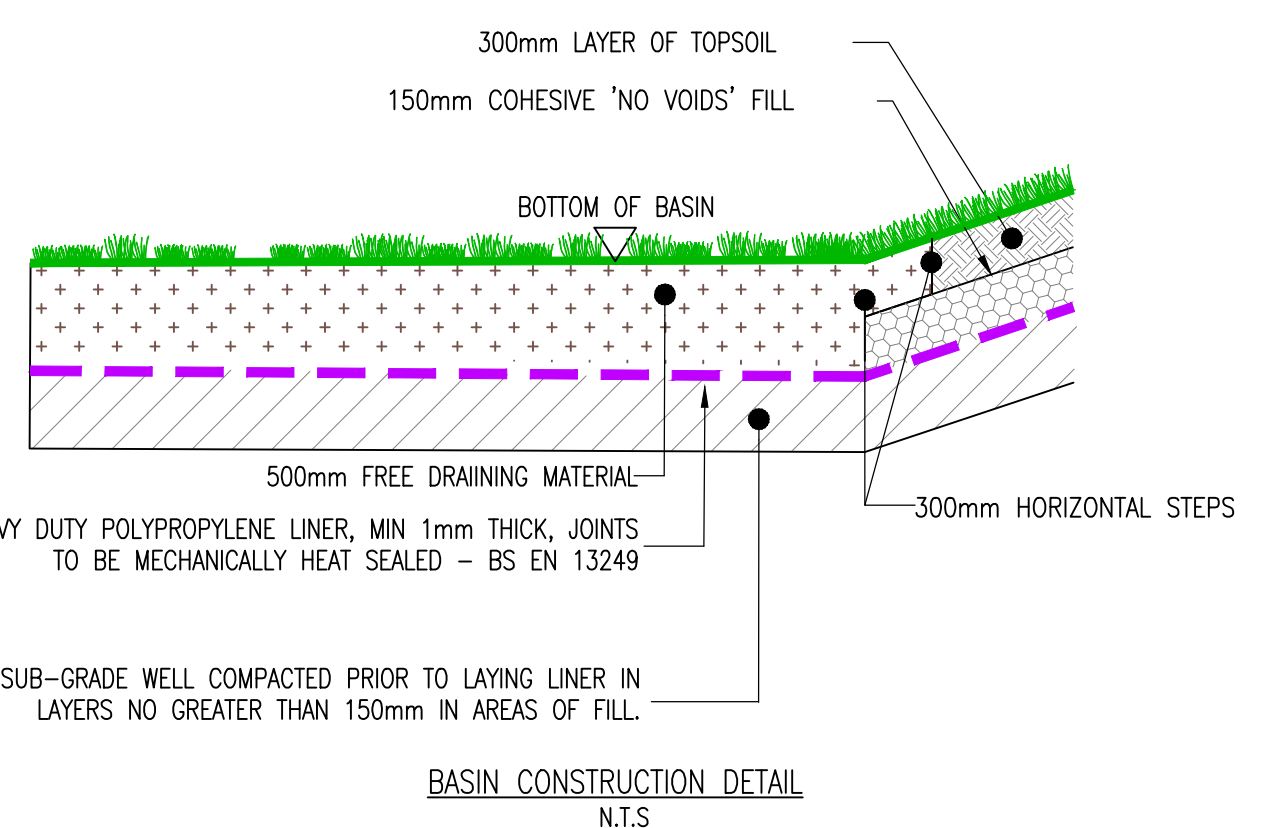
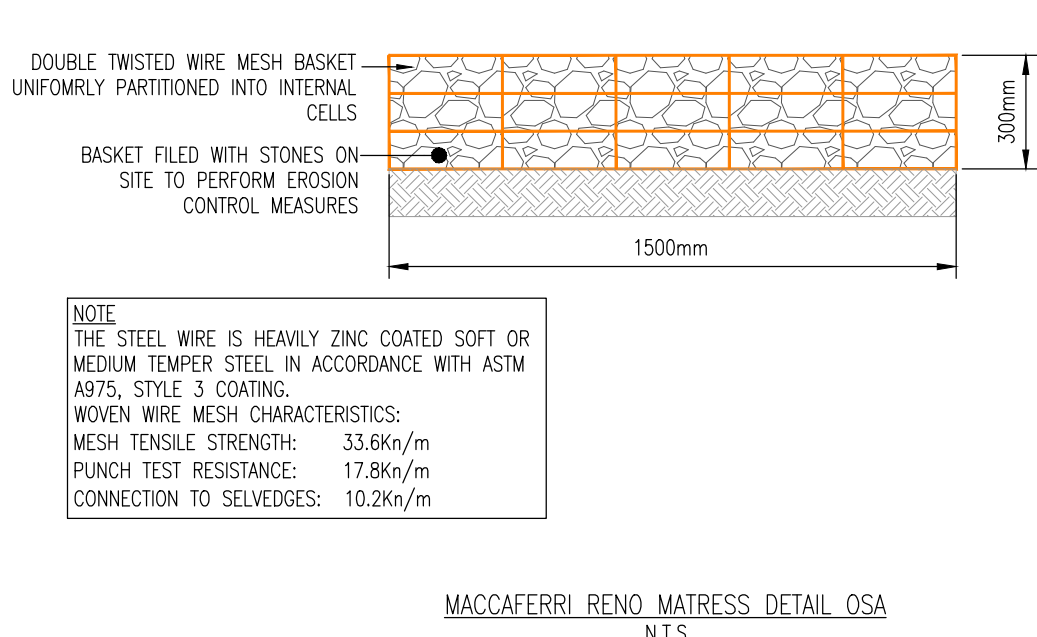
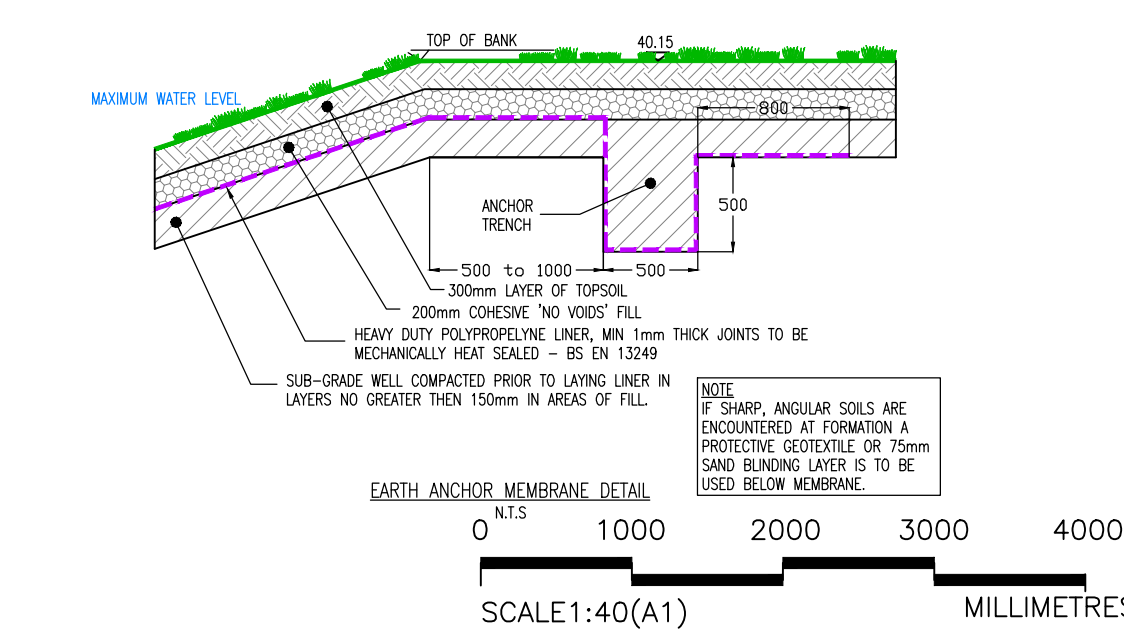
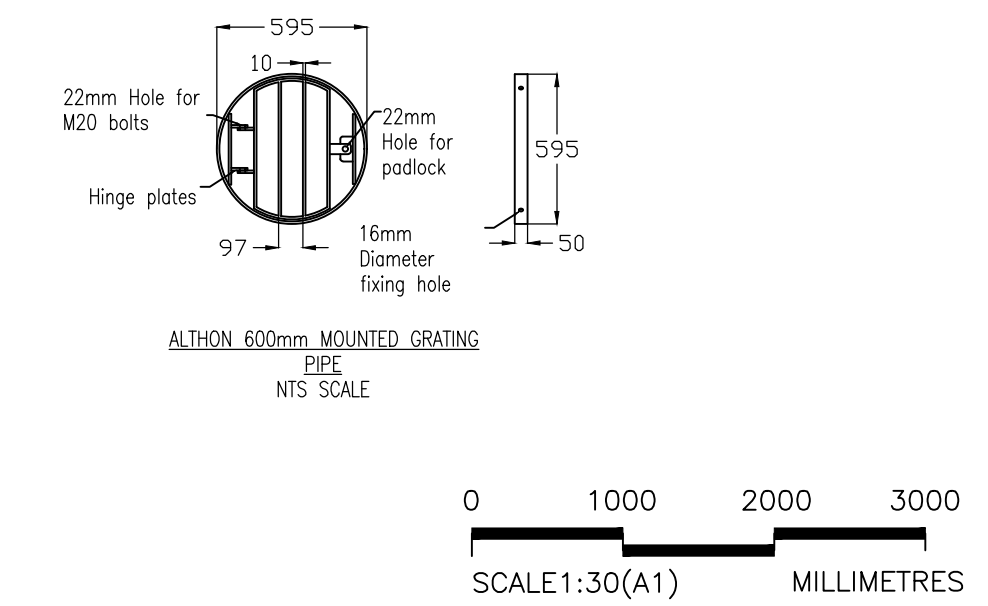
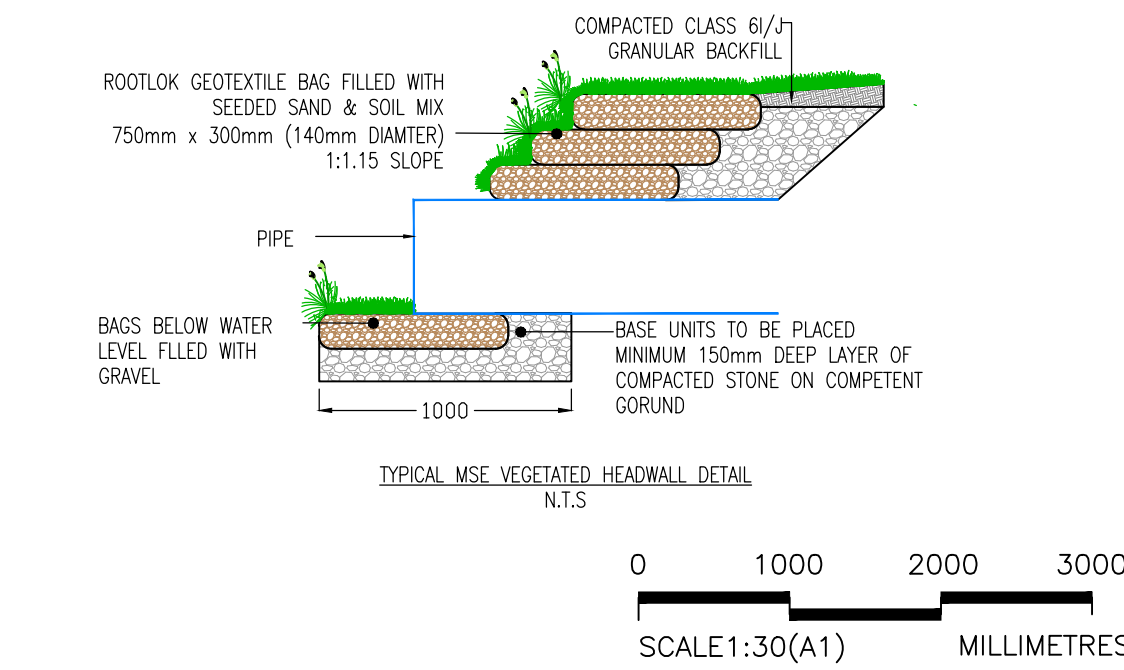
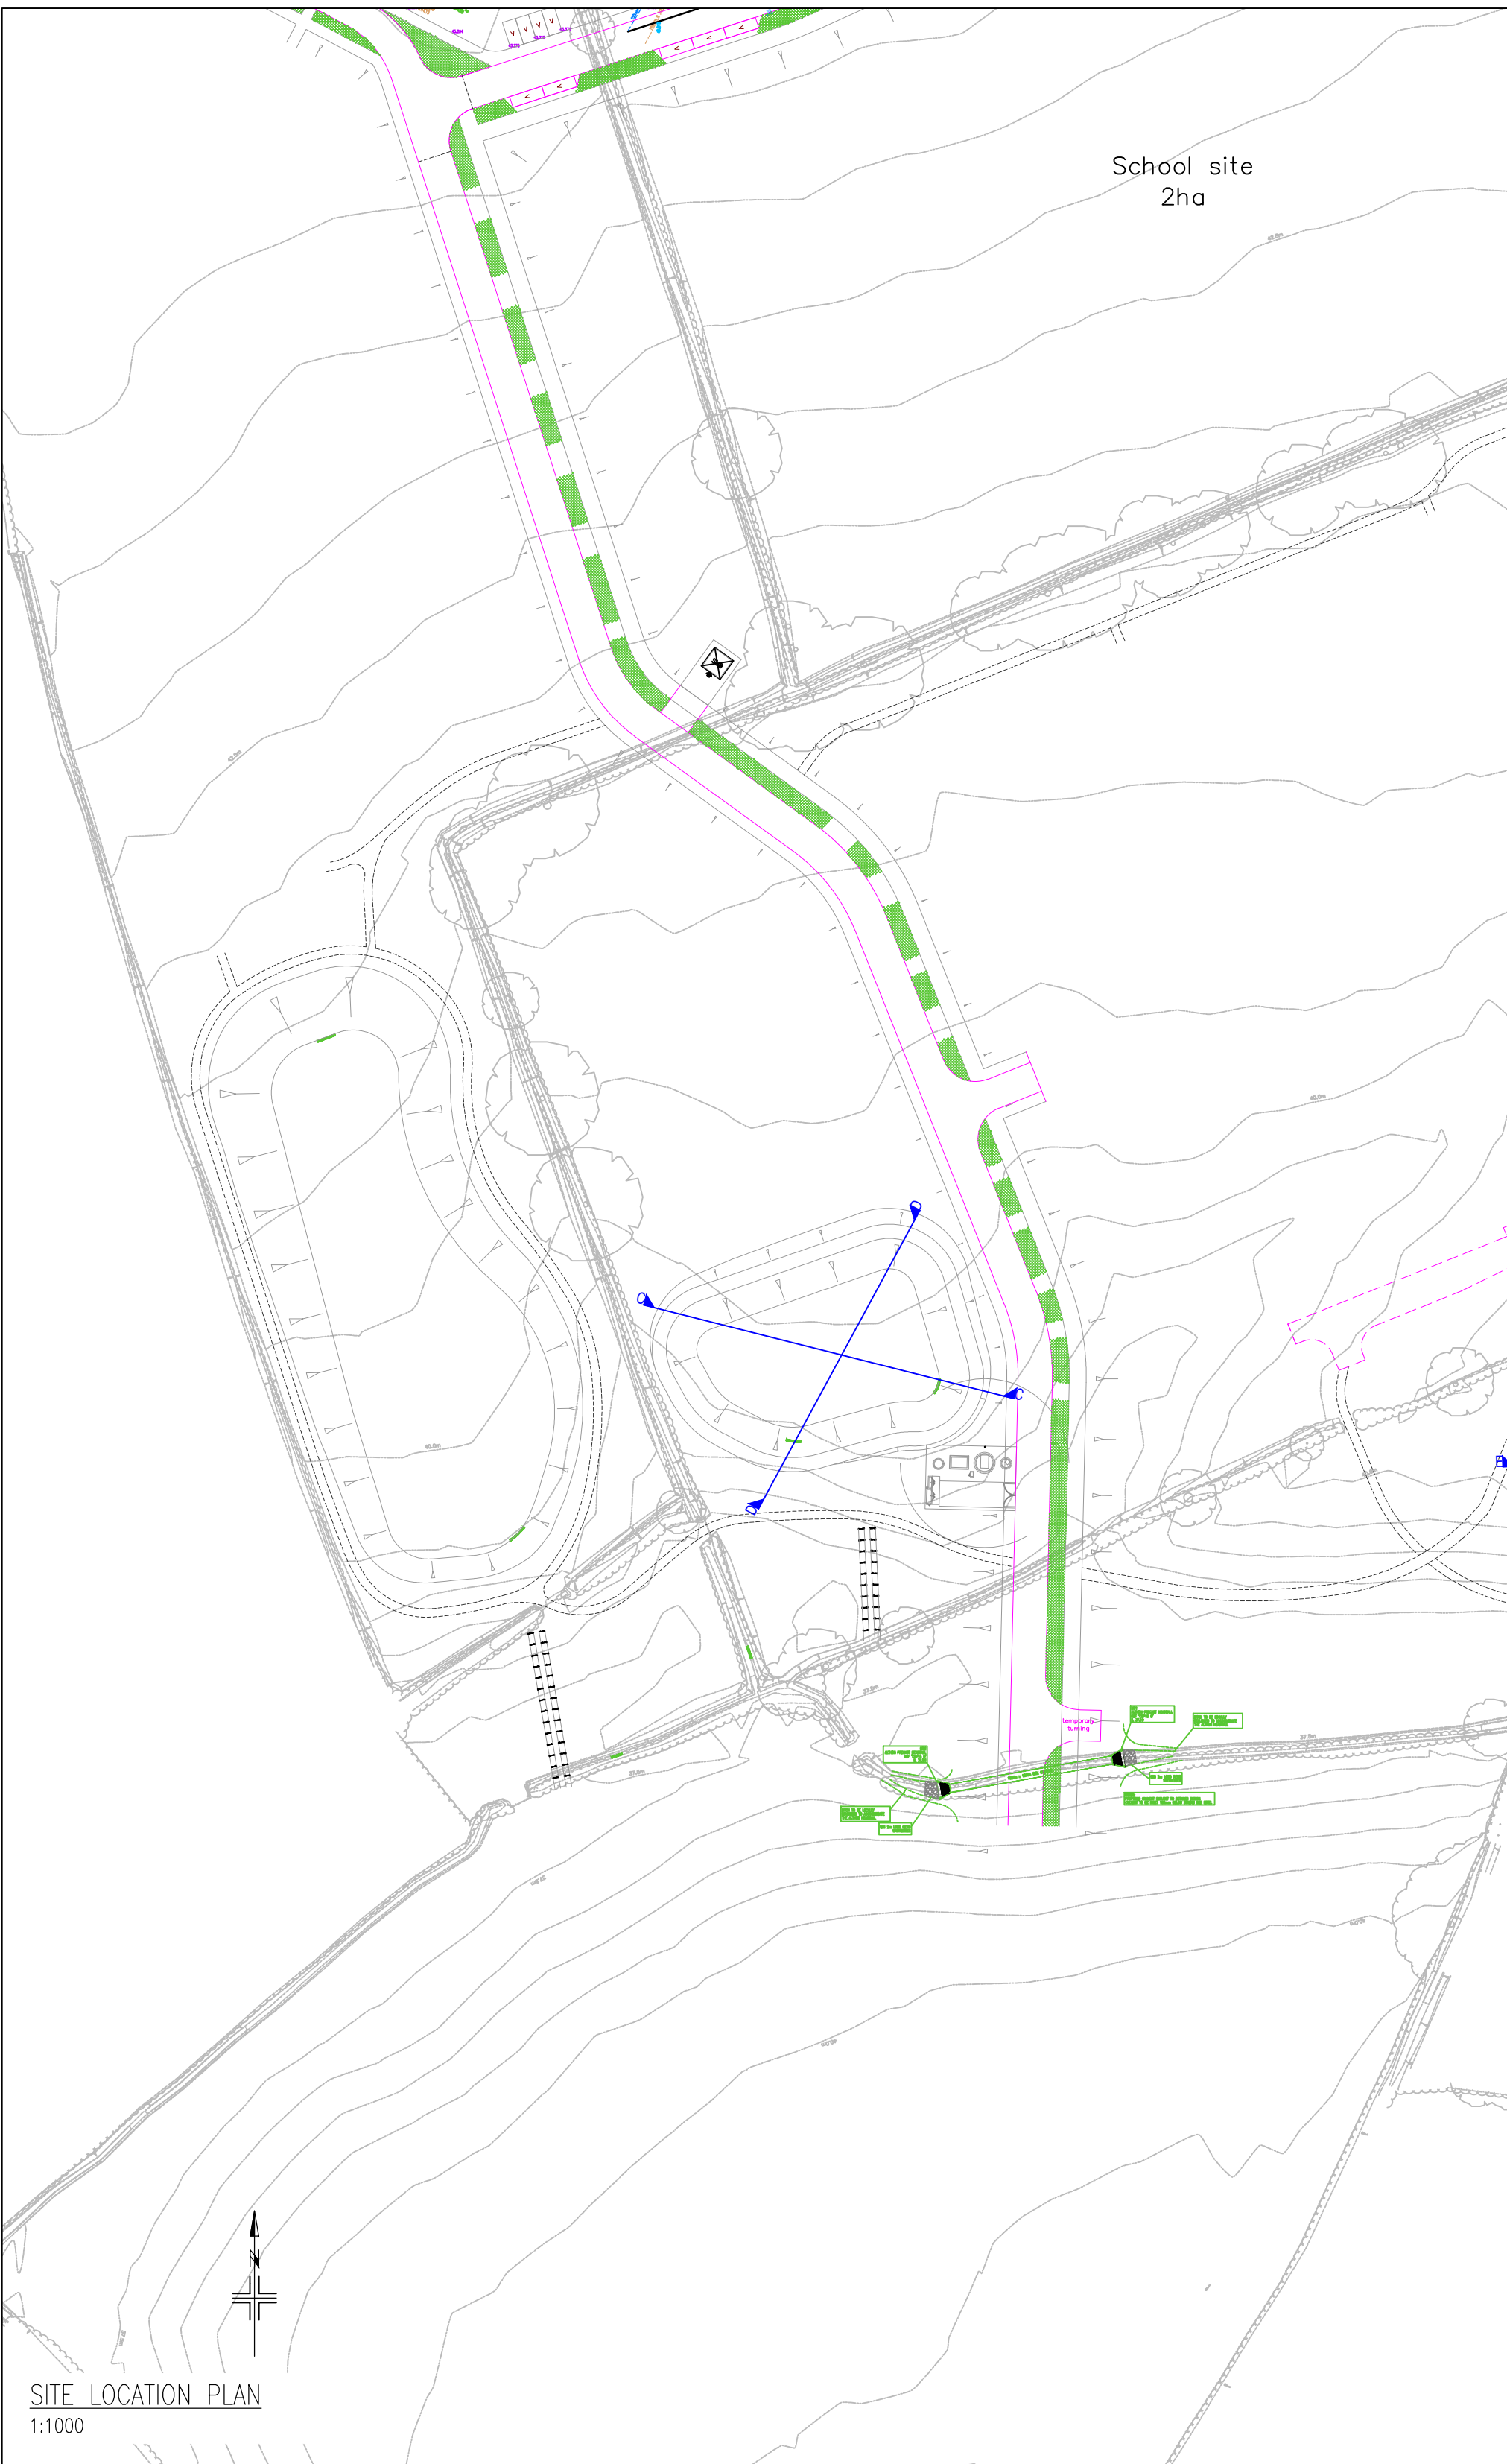
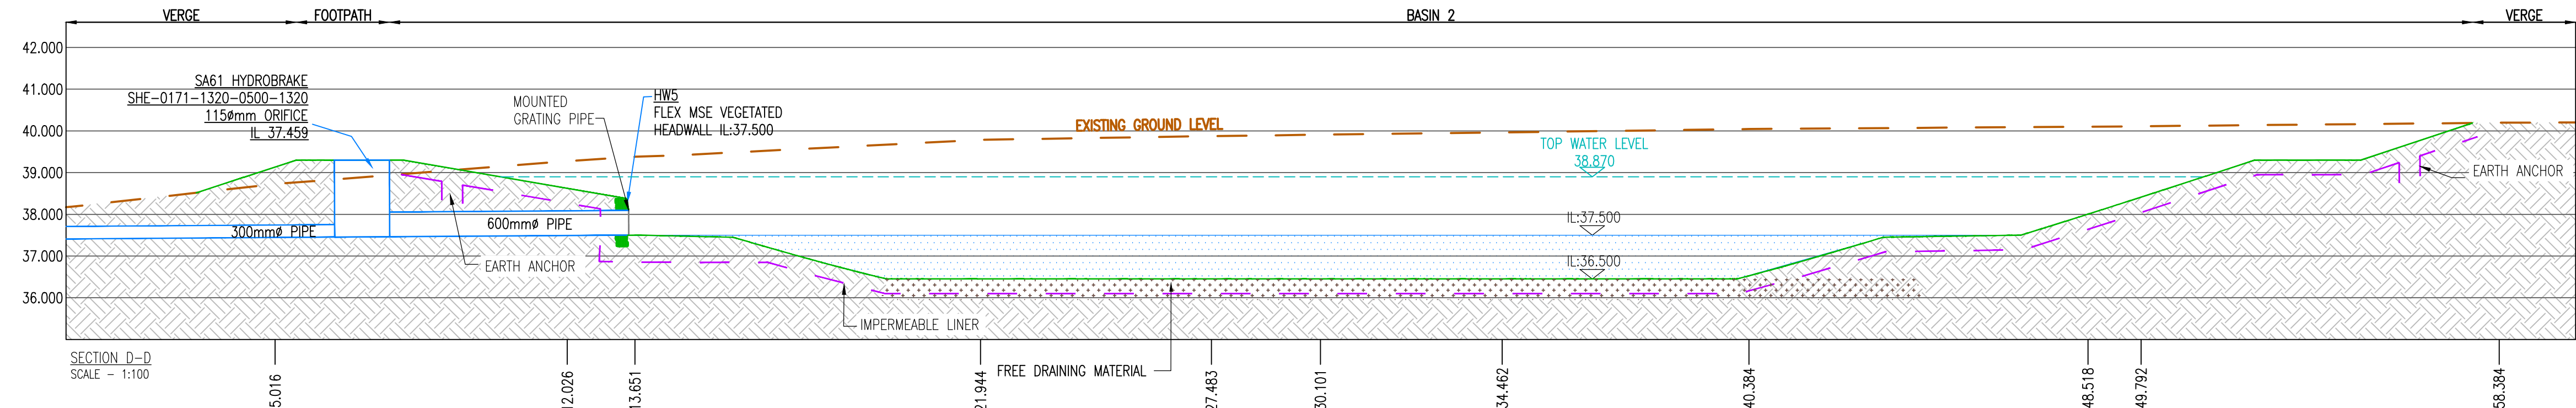


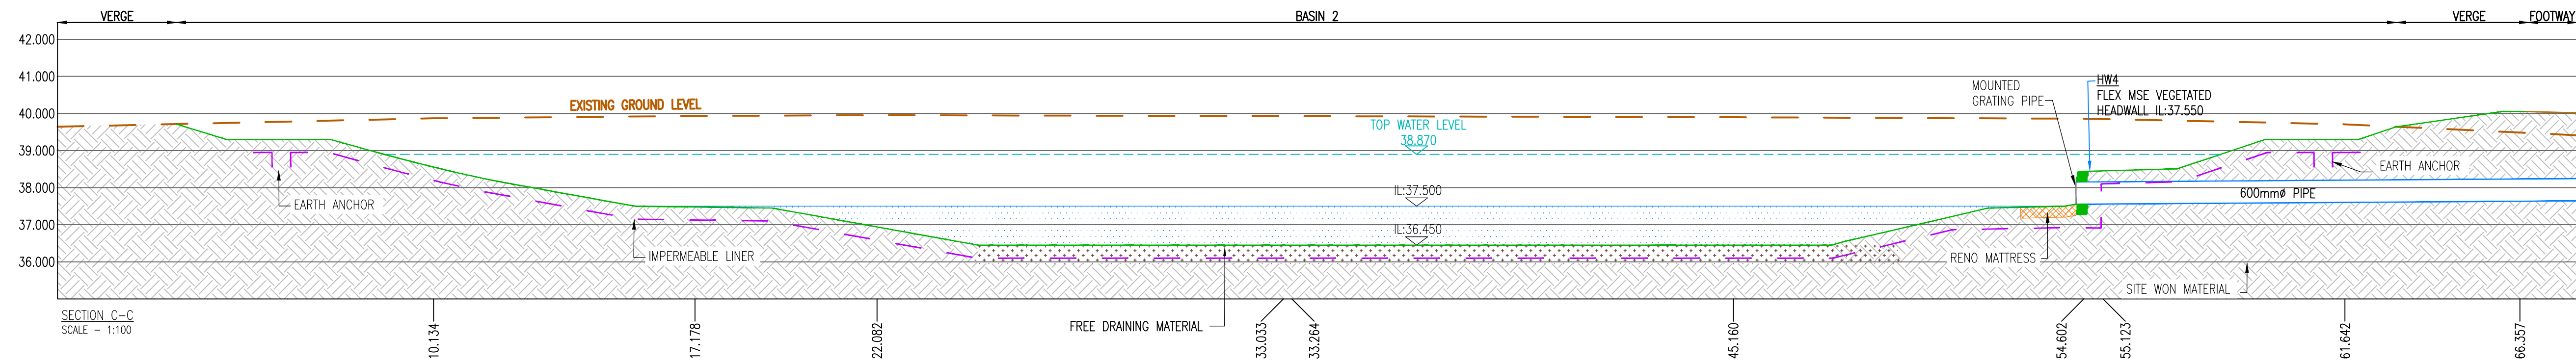

- GENERAL NOTES
- DO NOT SCALE
 - THE CONTRACTOR IS TO CHECK AND VERIFY ALL BUILDINGS AND SITE DIMENSIONS AND LEVELS, BEFORE WORKS START ON SITE. THE CONTRACTOR IS TO COMPLY IN ALL ASPECTS WITH THE CURRENT BUILDING LEGISLATION, BRITISH STANDARDS, BUILDING REGULATIONS ETC.
 - POSITIONS OF EXISTING SERVICES/STATUTORY UNDERTAKERS APPARATUS ADJACENT TO OR CROSSING PROPOSED EXCAVATIONS ARE TO BE CHECKED BY THE CONTRACTOR PRIOR TO STARTING WORK
 - THIS DRAWING IS TO BE READ IN CONJUNCTION WITH AND CHECKED AGAINST ALL OTHER DRAWINGS, ENGINEERING DETAILS, SPECIFICATION AND ANY STRUCTURAL, GEOTECHNICAL OR OTHER SPECIALIST DOCUMENT PROVIDED. ANY ANOMALY OR CONTRADICTION BETWEEN ANY OF THE ABOVE IS TO BE REPORTED.
 - ALL BATTER SLOPES TO BE SEEDED/ TURTLED ASAP TO IMPROVE SLOPE STABILITY
 - ALL HEADWALLS TO BE DESIGNED AND CHECKED BY FLEX MSE PRIOR TO CONSTRUCTION
 - FLEX MSE HEADWALLS ARE TO BE INSTALLED AS PER MANUFACTURES SPECIFICATION
 - ALL HEADWALLS ARE TO BE FITTED WITH SAFETY GRILLES
 - ALL HEADWALLS ARE TO BE FITTED WITH 1.1m HIGH TIMBER POST AND RAIL BARRIERS AT BACK AND SIDE
 - FLEX MSE TO BE DESIGNED BY MANUFACTURER

CDM

CONSTRUCTION OF LARGE 1:2 OR 1:3 BATTER SLOPES.

CONTRACTOR TO PRODUCE SUITABLE METHOD STATEMENT IN LINE WITH SPECIFICATION FOR HIGHWAY WORKS, SERIES 600 AND SEEK GEOTECHNICAL ADVICE

ADDITIONAL NOTE:
LINER TO BE CUT FLESH TO THE PIPE SURFACE, BOTH PIPE AND LINER TO BE TREATED WITH PRIMER BEFORE USING A COMPATIBLE PIPE SEALING MEMBRANE (EPDM PIPE SEAL OR FLASHING TAPE) WITH POLYMER SEALANT TO CREATE A WATERTIGHT SEAL. LINER MANUFACTURER TO CONFIRM SUITABLE PRODUCTS/ METHODOLOGY

01.07.26 PLANNING
Project: Blackmore Farm Melksham
Client: DAVID WILSON HOMES
Drawing: Basin 2 Sections
Scale: AS SHOWN @ A0 Date: January 2026 Drawn by: F
Drawing No: 10466 - 206 - 02 Rev: A

PHOENIX DESIGN
Partnership Ltd.
1st Floor Office Suite, The Old School House, South Parade, Bath, BA2 4AT, W. 01225 380003
email: enquiries@phoenixdesign.co.uk www.phoenixdesign.co.uk
This drawing is the copyright of Phoenix Design Partnership Ltd. No liability will be accepted for amendments to others in either the printed or digital format.
Dwg Status: PLANNING