


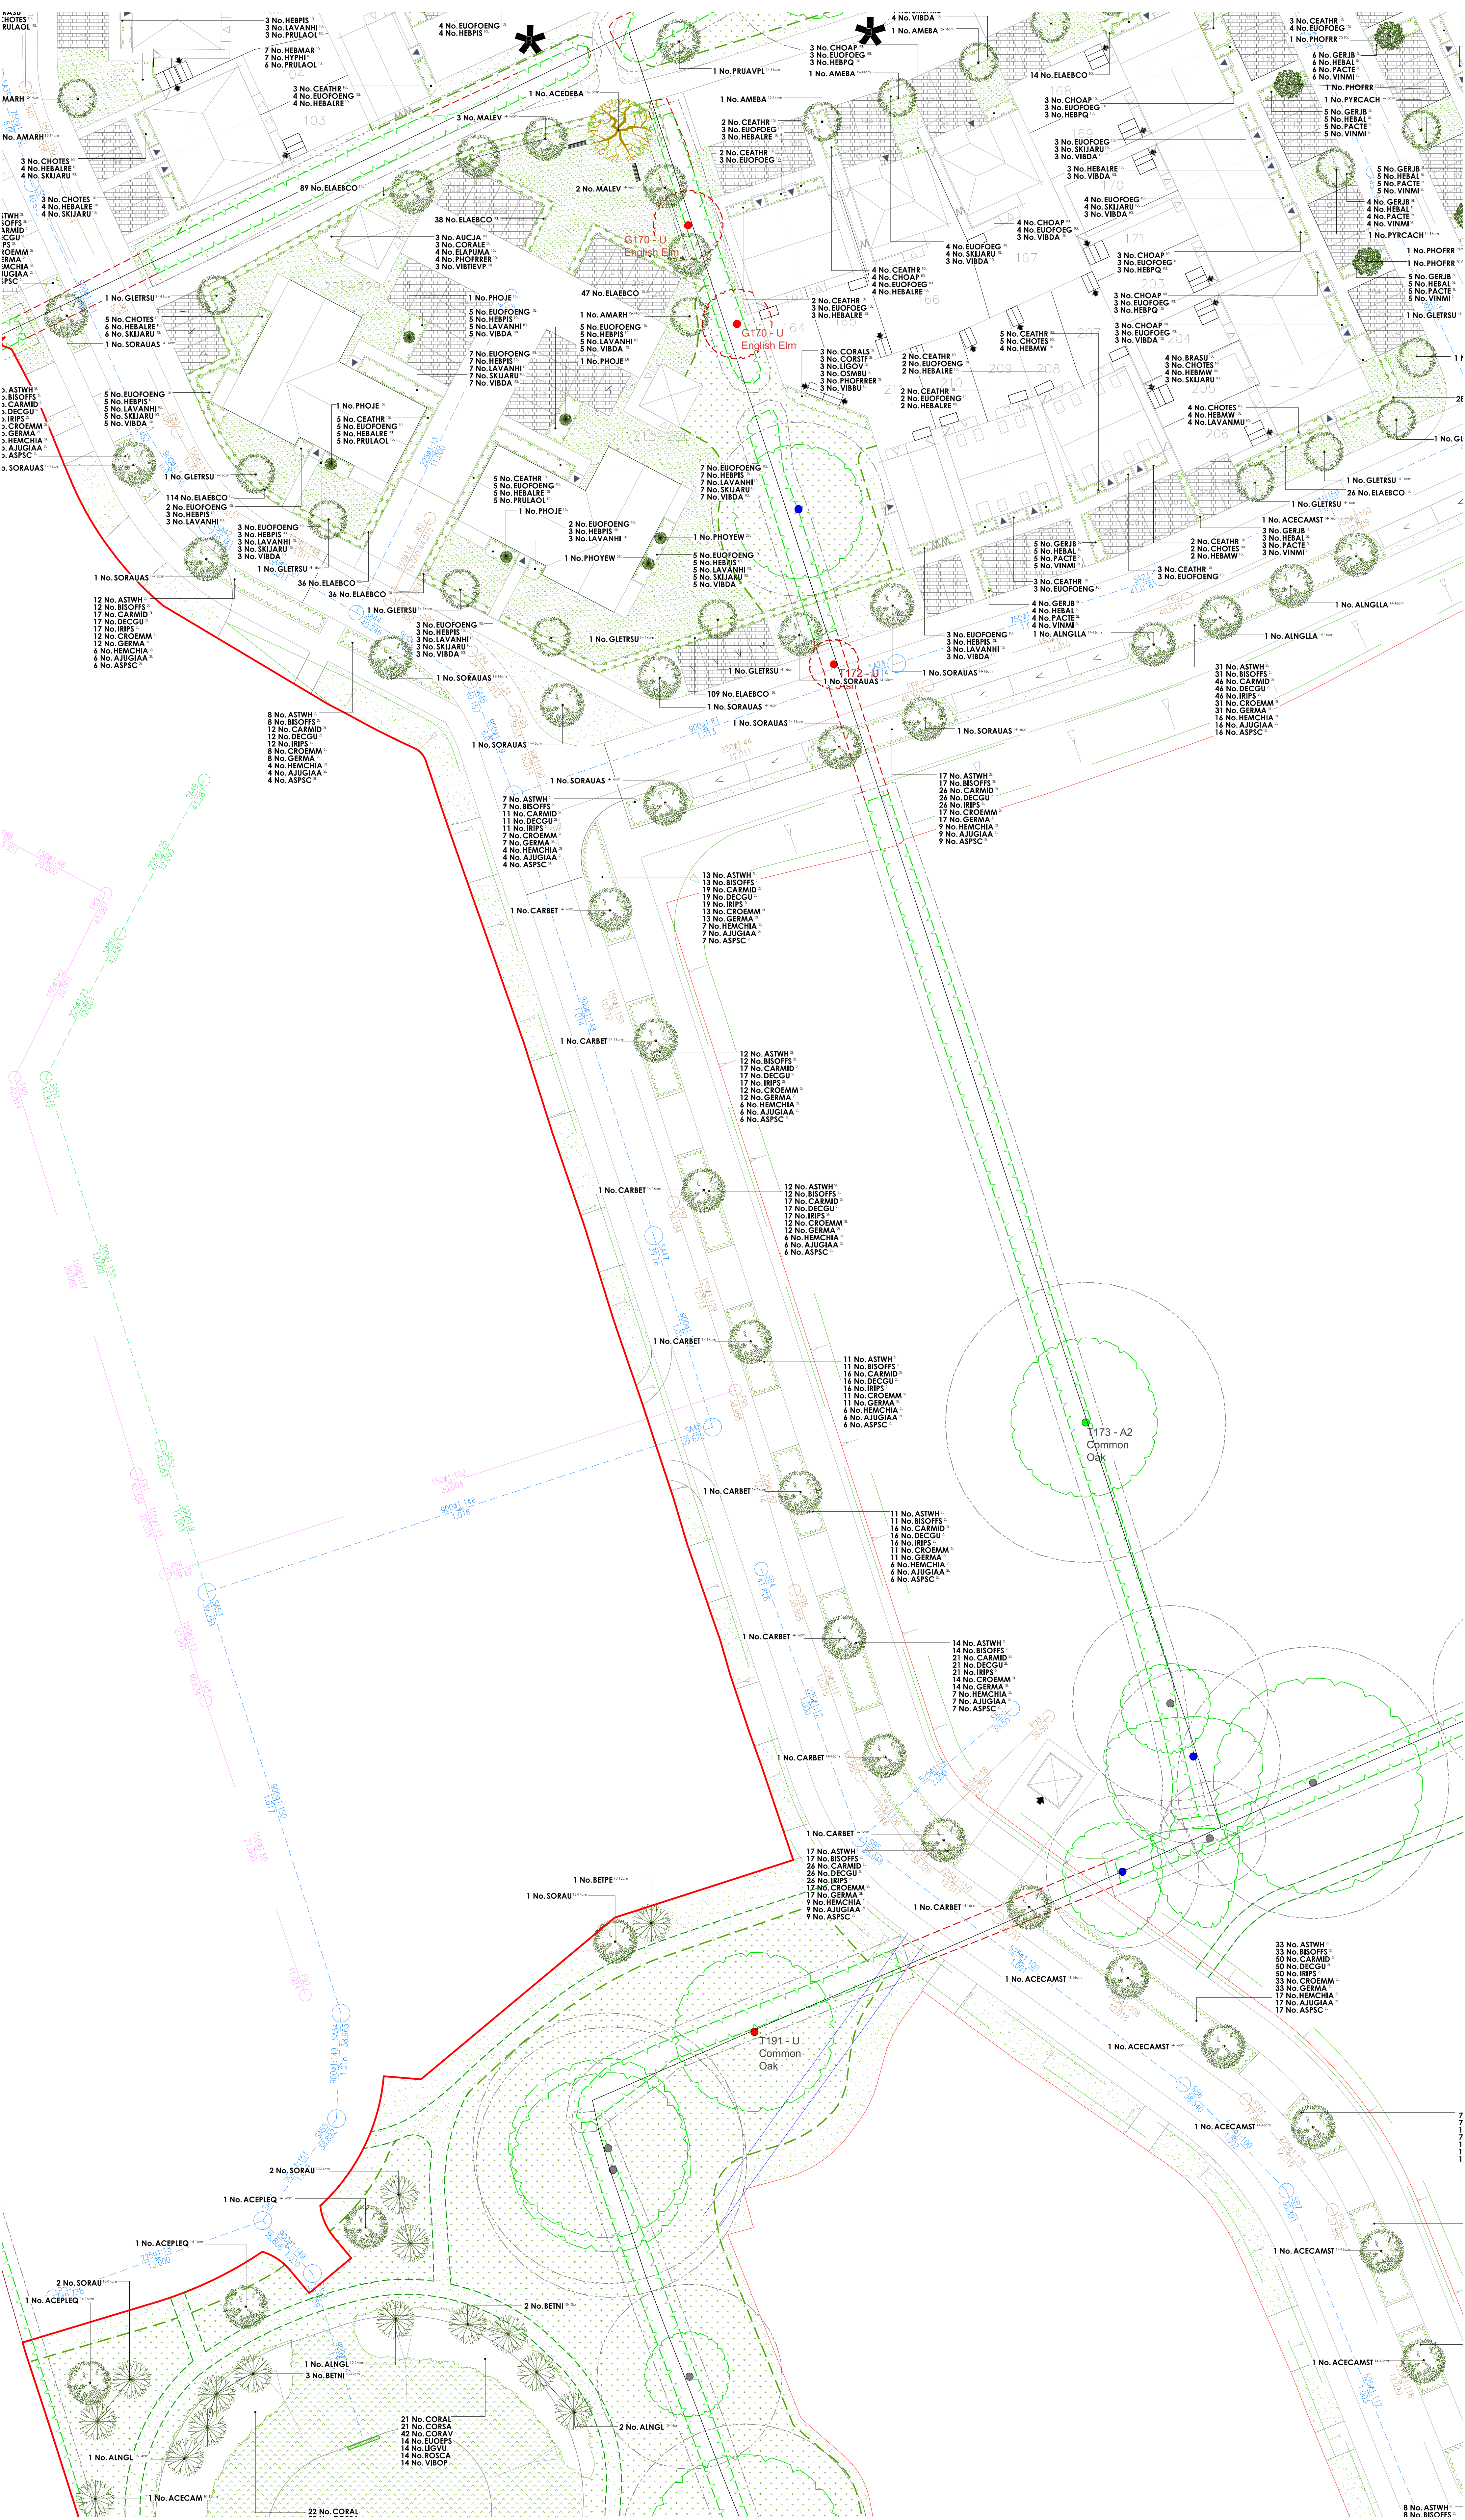

Key

- Existing vegetation & associated RPA to be retained.
- Existing vegetation to be retained.
- Existing vegetation to be removed.
- Timber Seal
Traction: 4.5m Seal (ref: BX17 4055), as supplied by Broxap (www.broxap.com), or similar approved.
- Metal Seal
Traction: 4.5m Seal (ref: BX17 4001) in colour black, as supplied by Broxap (www.broxap.com), or similar approved. To be roof fixed, supplied with ramps.
- Picnic bench
2m Land Picnic Bench (ref: BX17 4001) in colour black, as supplied by Broxap (www.broxap.com), or similar approved. To be roof fixed, supplied with ramps.
- Offer Bin
Daisy Standard Offer Bin 120 Litre (ref: BX45G 2550) in colour Jet Black RAL 9005, as supplied by Broxap (www.broxap.com), or similar approved. Bin to be labeled as accepting both refuse and dog waste.

Surface Treatments

- TM
2m wide tarmac path with standard pcc edge. (Colour: Black)
- BG
Self-Binding Gravel
1.5m & 2m wide self-binding gravel path with standard timber edge. (Colour: Buff)
- Mown Pathway

Boundary Treatments

- Timber Post & Rail Fence
1.2m high & 4m x 4m to be installed with 25mm x 25mm gauge wire mesh to 0.9m to prevent climbing.
- Maintenance Gate
3.6m wide x 1.2m high 5-bar timber field gate.
- Low Stone Wall
900mm high stone wall. See architects Enclosures Details drawing No. P25-297_02_04_A_01.

Plant Schedule

Trees - Plots

Abbr	Species	Supply	Size	Girth	Number			
AMAR	Amelanchier alba	HS2	300-425cm	12-14cm	19			
AMER	Amelanchier alba	HS2	300-425cm	12-14cm	10			
BETAC	Betula utilis jacquemontii	HS2	300-425cm	12-14cm	6			
CERAP	Cercis canadensis Forest Pansy	HS2	300-425cm	12-14cm	3			
IGULS	Ilex aquifolium	HS2	300-425cm	12-14cm	5			
AMAR	Amelanchier alba	HS2	425-600cm	14-16cm	10			
BETAC	Betula utilis jacquemontii	HS2	425-600cm	14-16cm	5			
GLTESU	Quercus petraea	HS2	425-600cm	14-16cm	26			
MALTY	Malus sylvestris	HS2	425-600cm	14-16cm	6			
PHYCACH	Prunus coccinea	HS2	425-600cm	14-16cm	4			
Total: 94								
Abbr	Species	Supply	Size	Girth	Number			
BETE	Betula pendula	HS2	250-300cm	8-10cm	7			
CARBT	Carpinus betulus	HS2	250-300cm	8-10cm	6			
MALTY	Malus sylvestris	HS2	250-300cm	8-10cm	2			
PRUAV	Prunus avium	HS2	250-300cm	8-10cm	4			
SORAU	Sorbus aucuparia	HS2	250-300cm	8-10cm	4			
ACECAM	Acer campestre	HS2	300-350cm	10-12cm	10			
ACEKIN	Acer platanoides 'Crimson King'	HS2	300-350cm	10-12cm	2			
ACELC	Acer platanoides	HS2	300-350cm	10-12cm	3			
BETNI	Betula nigra	HS2	300-350cm	10-12cm	16			
BETE	Betula pendula	HS2	300-350cm	10-12cm	13			
MAUD	Malus 'John Downii'	HS2	300-350cm	10-12cm	4			
MALTY	Malus sylvestris	HS2	300-350cm	10-12cm	4			
PRUAV	Prunus avium	HS2	300-350cm	10-12cm	11			
PRUPEA	Prunus avium 'Pied'	HS2	300-350cm	10-12cm	12			
SORAU	Sorbus aucuparia	HS2	300-350cm	10-12cm	4			
SORTO	Sorbus torminalis	HS2	300-350cm	10-12cm	4			
ACECAM	Acer campestre	HS2	300-425cm	12-14cm	7			
ALING	Alnus glutinosa	HS2	300-425cm	12-14cm	20			
CARBT	Carpinus betulus	HS2	300-425cm	12-14cm	8			
FAGSY	Fagus sylvatica	HS2	300-425cm	12-14cm	4			
QUPE	Quercus petraea	HS2	300-425cm	12-14cm	3			
QUERO	Quercus robur	HS2	300-425cm	12-14cm	10			
SALAL	Salix alba	HS2	300-425cm	12-14cm	2			
SORAU	Sorbus aucuparia	HS2	300-425cm	12-14cm	4			
SORAU	Sorbus aucuparia 'Cardinal Royal'	HS2	300-425cm	12-14cm	3			
SORTO	Sorbus torminalis	HS2	300-425cm	12-14cm	4			
ACECAM	Acer campestre 'Greenheart'	HS2	425-600cm	14-16cm	16			
ALING	Acer platanoides 'Emerald Queen'	HS2	425-600cm	14-16cm	11			
ALINGA	Alnus glutinosa 'Lucinda'	HS2	425-600cm	14-16cm	18			
BETAC	Betula utilis jacquemontii	HS2	425-600cm	14-16cm	5			
CARBT	Carpinus betulus	HS2	425-600cm	14-16cm	13			
CARBTFF	Carpinus betulus 'Trans Fontaine'	HS2	425-600cm	14-16cm	12			
COCOL	Corylus colurna	HS2	425-600cm	14-16cm	7			
JUGIE	Juglans regia	HS2	425-600cm	14-16cm	5			
MALE	Malus 'Evesley'	HS2	425-600cm	14-16cm	5			
PRUAV	Prunus avium 'Pied'	HS2	425-600cm	14-16cm	10			
QUERO	Quercus robur	HS2	425-600cm	14-16cm	11			
SORAU	Sorbus aucuparia 'Asplenifolia'	HS2	425-600cm	14-16cm	14			
TILCOGR	Tilia cordata 'Greenspire'	HS2	425-600cm	14-16cm	14			
ACECAM	Acer platanoides 'Debutant'	HS2	425-600cm	14-16cm	7			
ACEFRAS	Acer fraxinifolium 'Autumn Blaze'	HS2	425-600cm	14-16cm	14			
ACEFLEG	Acer platanoides 'Emerald Queen'	HS2	425-600cm	14-16cm	3			
QUPE	Quercus petraea	HS2	425-600cm	14-16cm	15			
TILCO	Tilia cordata	HS2	425-600cm	14-16cm	22			
TILCOA	Tilia cordata 'Ranchol'	HS2	425-600cm	14-16cm	3			
Total: 333								
Abbr	Species	Supply	Size	Girth	Number			
APPR	Apple Bramley	Std. Rootstock M25	200-300cm	8-10cm	21			
APPR	Apple 'Egremont Russet'	Std. Rootstock M25	200-300cm	8-10cm	9			
APPR	Apple 'Marlin Nonpareil'	Std. Rootstock M25	200-300cm	8-10cm	17			
APPR	Apple 'Worcester Pearmain'	Std. Rootstock M25	200-300cm	8-10cm	19			
PEADG	Pear 'Doyenne du Commerce'	Std. Rootstock Quince A	200-300cm	8-10cm	4			
PEAWB	Pear 'Worcester Black'	Std. Rootstock Quince A midsize	200-300cm	8-10cm	15			
PEAW	Pear 'Williams'	Std. Rootstock Quince A	200-300cm	8-10cm	4			
PLUVI	Plum 'Victoria'	Std. Rootstock St Julien A	200-300cm	8-10cm	1			
Total: 114								
Abbr	Species	Pot Size	Height	Habit	Number			
PHOAR	Phormium 'Amazing Red'	1L	80-100cm	Top Cm	3			
PHOJE	Phormium 'Jester'	1L	80-100cm	Top Cm	5			
PHOYEW	Phormium 'Yellow Wave'	2L	100-125cm	Top Cm	2			
PHOFER	Phoroxia x 'hazel Red Robin'	70-90L	250-300cm	HS2 12-14cm	4			
Total: 14								
Abbr	Species	Pot Size	Height	Habit	Density	Length	Number	
ELABV	Blaugrug ebbsingii 'Vivagel'	1L	80-100cm	Bushy	0.4C	30.3m	94	
ELABCO	Blaugrug ebbsingii 'Compacta'	1L	80-100cm	Bushy	0.4C	384.63m	977	
ELAB	Blaugrug x ebbsingii	1L	80-100cm	Bushy	0.4C	476.32m	1209	
PHOFER	Phoroxia x 'hazel Red Robin'	1L	60-80cm	Bushy	0.4C	88.19m	223	
Total: 987.42m Total: 2205								
Abbr	Species	Pot Size	Height	Habit	Density	Area	Number	
AUCIA	Aucuba japonica	1L	40-60cm	Bushy	0.8C	24.75m²	43	
BRASU	Brachyglottis 'Sunshine'	1L	40-60cm	Bushy	0.7C	92.02m²	221	
CEATH	Ceanothus thyrsiflorus repens	1L	40-60cm	Bushy	0.7C	105.51m²	243	
CHOAP	Choisy 'Adel' 'Pied'	1L	40-60cm	Bushy	0.7C	61.61m²	118	
CHOIE	Choisy 'terre de France'	1L	40-60cm	Bushy	0.7C	13.59m²	31	
CHOIES	Choisy 'terre de France'	1L	40-60cm	Bushy	0.7C	168.89m²	375	
CORAL	Cornus alba 'Variegata'	3L	40-60cm	Branched	0.8C	51.33m²	98	
ELAFUA	Elaeagnus pungens 'Maculata'	1L	80-100cm	Bushy	0.8C	38.21m²	48	
EUOPENG	Eucalyptus fortunei 'Emerald Y' Gold	1L	30-40cm	Bushy	0.7C	167.46m²	398	
EUOPENG	Eucalyptus fortunei 'Emerald Queen'	1L	30-40cm	Bushy	0.7C	167.46m²	398	
FATIA	Fatima japonica	1L	40-60cm	Bushy	0.8C	10.99m²	18	
GERIB	Geranium 'Johnson's Blue'	1L	40-60cm	Bushy	0.6C	45.07m²	142	
HEBMA	Hebe 'Magical'	1L	40-60cm	Bushy	0.7C	35.91m²	70	
HEBMA	Hebe 'Ves Windier'	1L	40-60cm	Bushy	0.7C	75.39m²	183	
HEBMA	Hebe 'Purple Queen'	1L	40-60cm	Bushy	0.7C	20.66m²	54	
HEBAL	Hebe abietifolia 'Red Edge'	1L	30-40cm	Bushy	0.7C	128.89m²	144	
HEBAL	Hebe pinguifolia 'Sutherland'	1L	30-40cm	Bushy	0.7C	165.43m²	395	
HYPI	Hypericum 'Hidcote'	1L	40-60cm	Bushy	0.7C	32.99m²	74	
LAVANHI	Lavandula angustifolia 'Hidcote'	1L	40-60cm	Bushy	0.7C	116.89m²	144	
LAVANHI	Lavandula angustifolia 'Hidcote'	1L	40-60cm	Bushy	0.7C	35.91m²	85	
FACTE	Facelia 'terre de France'	2L	20-30cm	Bushy	0.4C	45.87m²	144	
PHOFER	Phoroxia x 'hazel Red Robin'	1L	80-100cm	Bushy	0.8C	17.21m²	38	
PRUAV	Prunus laurocerasus 'Olio Luyken'	1L	40-60cm	Bushy	0.7C	114.78m²	274	
SKIAU	Skimmia japonica 'Rubra'	1L	40-60cm	Bushy	0.7C	75.69m²	181	
VIBU	Viburnum davidii	1L	40-60cm	Bushy	0.7C	81.24m²	19	
VIBU	Viburnum davidii	1L	40-60cm	Bushy	0.8C	10.33m²	20	
VINMI	Vincetoxicum	2L	20-30cm	Bushy	0.6C	40.17m²	126	
Total: 1819.81m² Total: 4376								
Abbr	Species	Pot Size	Height	Habit	Density	Area	Number	
CORAL	Cornus alba 'Sibirica'	3L	40-60cm	Branched	0.9C	121.11m²	17	
CORAT	Cornus alba 'Sibirica'	3L	40-60cm	Branched	0.9C	121.11m²	17	
IGUOV	Ilex aquifolium	3L	40-60cm	Bushy	0.9C	121.11m²	17	
OSMU	Osmunda cinnamomea	3L	40-60cm	Bushy	0.9C	121.11m²	17	
PHOFER	Phoroxia x 'hazel Red Robin'	3L	40-60cm	Bushy	0.9C	161.59m²	21	
VIBU	Viburnum burkwoodii	3L	40-60cm	Bushy	0.9C	161.59m²	21	
Total: 80.74m² Total: 110								
Abbr	Species	Pot Size	Height	Habit	Density	Area	Number	
AUGIA	Alyx repens 'Coffin's Giant'	2L	Full Pot	0.5C	89.91m²	386		
ASPC	Asplenium scolopendrium	2L	Full Pot	0.5C	89.91m²	386		
ASTHI	Aster 'White'	2L	Full Pot	0.5C	171.79m²	727		
BISOP	Bistorta officinalis 'Superba'	2L	Full Pot	0.5C	171.79m²	713		
CARMID	Carex monarda 'Ice Dance'	2L	Full Pot	0.5C	261.77m²	1072		
CROAM	Crocus 'Emily Henderson'	2L	Full Pot	0.5C	163.77m²	676		
DEGHI	Deschampsia cespitosa 'Goldstar'	2L	Full Pot	0.5C	261.77m²	1072		
GERMA	Geranium macranthum	2L	Full Pot	0.5C	175.79m²	727		
HINCHA	Hemerocallis 'Golden Chimes'	2L	Full Pot	0.5C	81.89m²	349		
IRPS	Isotria medeoloides	2L	Well Rooted	0.5C	245.67m²	1004		
Total: 1717.92m² Total: 7112								
Abbr	Species	Supply	Height	Density	Mix %	Length	Number	
CORSA	Cornus sanguinea	11-1: 3 Bks	60-80cm	0.4C	Double Staggered at 0.4m offset	10%	25.71m	133
CRAMON	Crataegus monogyna	11-1: 3 Bks	60-80cm	0.4C	Double Staggered at 0.4m offset	35%	89.93m	455
EUOPUS	Eucalyptus europaeus	11-1: 3 Bks	60-80cm	0.4C	Double Staggered at 0.4m offset	10%	25.71m	133
LEAQ	Ilex aquifolium	2L: 3 Bks	40-60cm	0.4C	Double Staggered at 0.4m offset	15%	38.54m	199
IGUOV	Ilex aquifolium	11-1: 3 Bks	60-80cm	0.4C	Double Staggered at 0.4m offset	15%	38.54m	199
ROSCA	Rosa carolina	11-1: 3 Bks	60-80cm	0.4C	Double Staggered at 0.4m offset	15%	38.54m	199
VIBOP	Viburnum opulus	11-1: 3 Bks	60-80cm	0.4C	Double Staggered at 0.4m offset	10%	25.71m	133
Total: 254.97m Total: 1320								
Abbr	Species	Supply	Height	Mix %	Density	Area	Number	
CORAL	Cornus alba	11-1: 3 Bks	60-80cm	15%	1C	133.11m²	136	
CORSA	Cornus sanguinea	11-1: 3 Bks BR	60-80cm	15%	1C	133.11m²	136	
CORAV	Cornus ovata	11-1: 3 Bks BR	60-80cm	35%	1C	266.18m²	270	
EUOPUS	Eucalyptus europaeus	11-1: 3 Bks BR	60-80cm	10%	1C	88.74m²	91	
IGUOV	Ilex aquifolium	11-1: 3 Bks BR	60-80cm	10%	1C	88.74m²	91	
ROSCA	Rosa carolina	11-1: 3 Bks BR	60-80cm	10%	1C	88.74m²	91	
VIBOP	Viburnum opulus	11-1: 3 Bks BR	60-80cm	10%	1C	88.74m²	91	
Total: 887.34m² Total: 906								
Abbr	Species	Supply	Height	Mix %	Density	Area	Number	
CORSA	Cornus sanguinea	11-1: 3 Bks BR	60-80cm	15%	1C	60.45m²	61	
CORAV	Cornus ovata	11-1: 3 Bks BR	60-80cm	35%	1C	141.66m²	142	
EUOPUS	Eucalyptus europaeus	11-1: 3 Bks BR	60-80cm	10%	1C	40.36m²	41	
LEAQ	Ilex aquifolium	2L: 3 Bks	40-60cm	15%	1C	60.45m²	61	
IGUOV	Ilex aquifolium	11-1: 3 Bks BR	60-80cm	10%	1C	20.15m²	21	
ROSCA	Rosa carolina	11-1: 3 Bks BR	60-80cm	10%	1C	40.36m²	41	
VIBOP	Viburnum opulus	11-1: 3 Bks BR	60-80cm	10%	1C	40.36m²	41	
Total: 403.01m² Total: 408								
Abbr	Species	Supply	Height	Mix %	Density	Area	Number	
ACECAM	Acer campestre	11-1: 3 Bks	60-80cm	15%	2C	196.71m²	51	
BETE	Betula pendula	11-1: 3 Bks	60-100cm	15%	2C	196.71m²	51	
CARBT	Carpinus betulus	11-1: 3 Bks	60-100cm	7%	2C	91.89m²	26	
CORAV	Cornus ovata	11-1: 3 Bks	60-80cm	15%	2C	196.71m²	51	
CRAMON	Crataegus monogyna	11-1: 3 Bks	60-80cm	10%	2C	131.14m²	35	
LEAQ	Ilex aquifolium	2L: 3 Bks	40-60cm	10%	2C	131.14m²	35	
MALTY	Malus sylvestris	11-1: 3 Bks	60-80cm	5%	2C	65.57m²	19	
PRUAV	Prunus avium	11-1: 3 Bks	60-100cm	15%	2C	196.71m²	51	
SORAU	Sorbus aucuparia	11-1: 3 Bks	60-80cm	8%	2C	104.11m²	28	
Total: 1311.41m² Total: 347								

Drawing to be read in conjunction with GL2543 SP 01 Landscape Specification.

Location Plan

Rev	Date	Notes</
-----	------	---------