
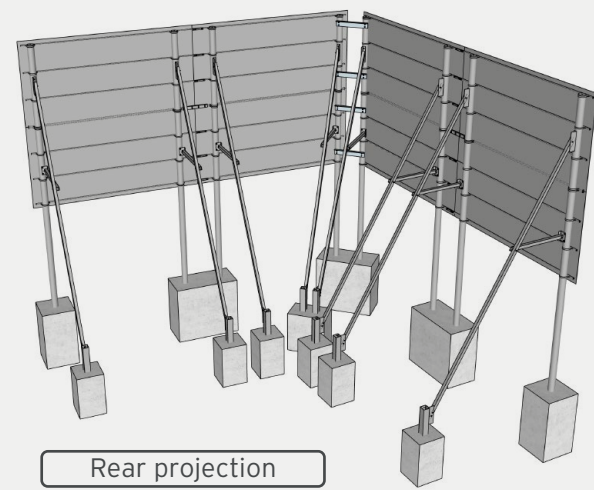
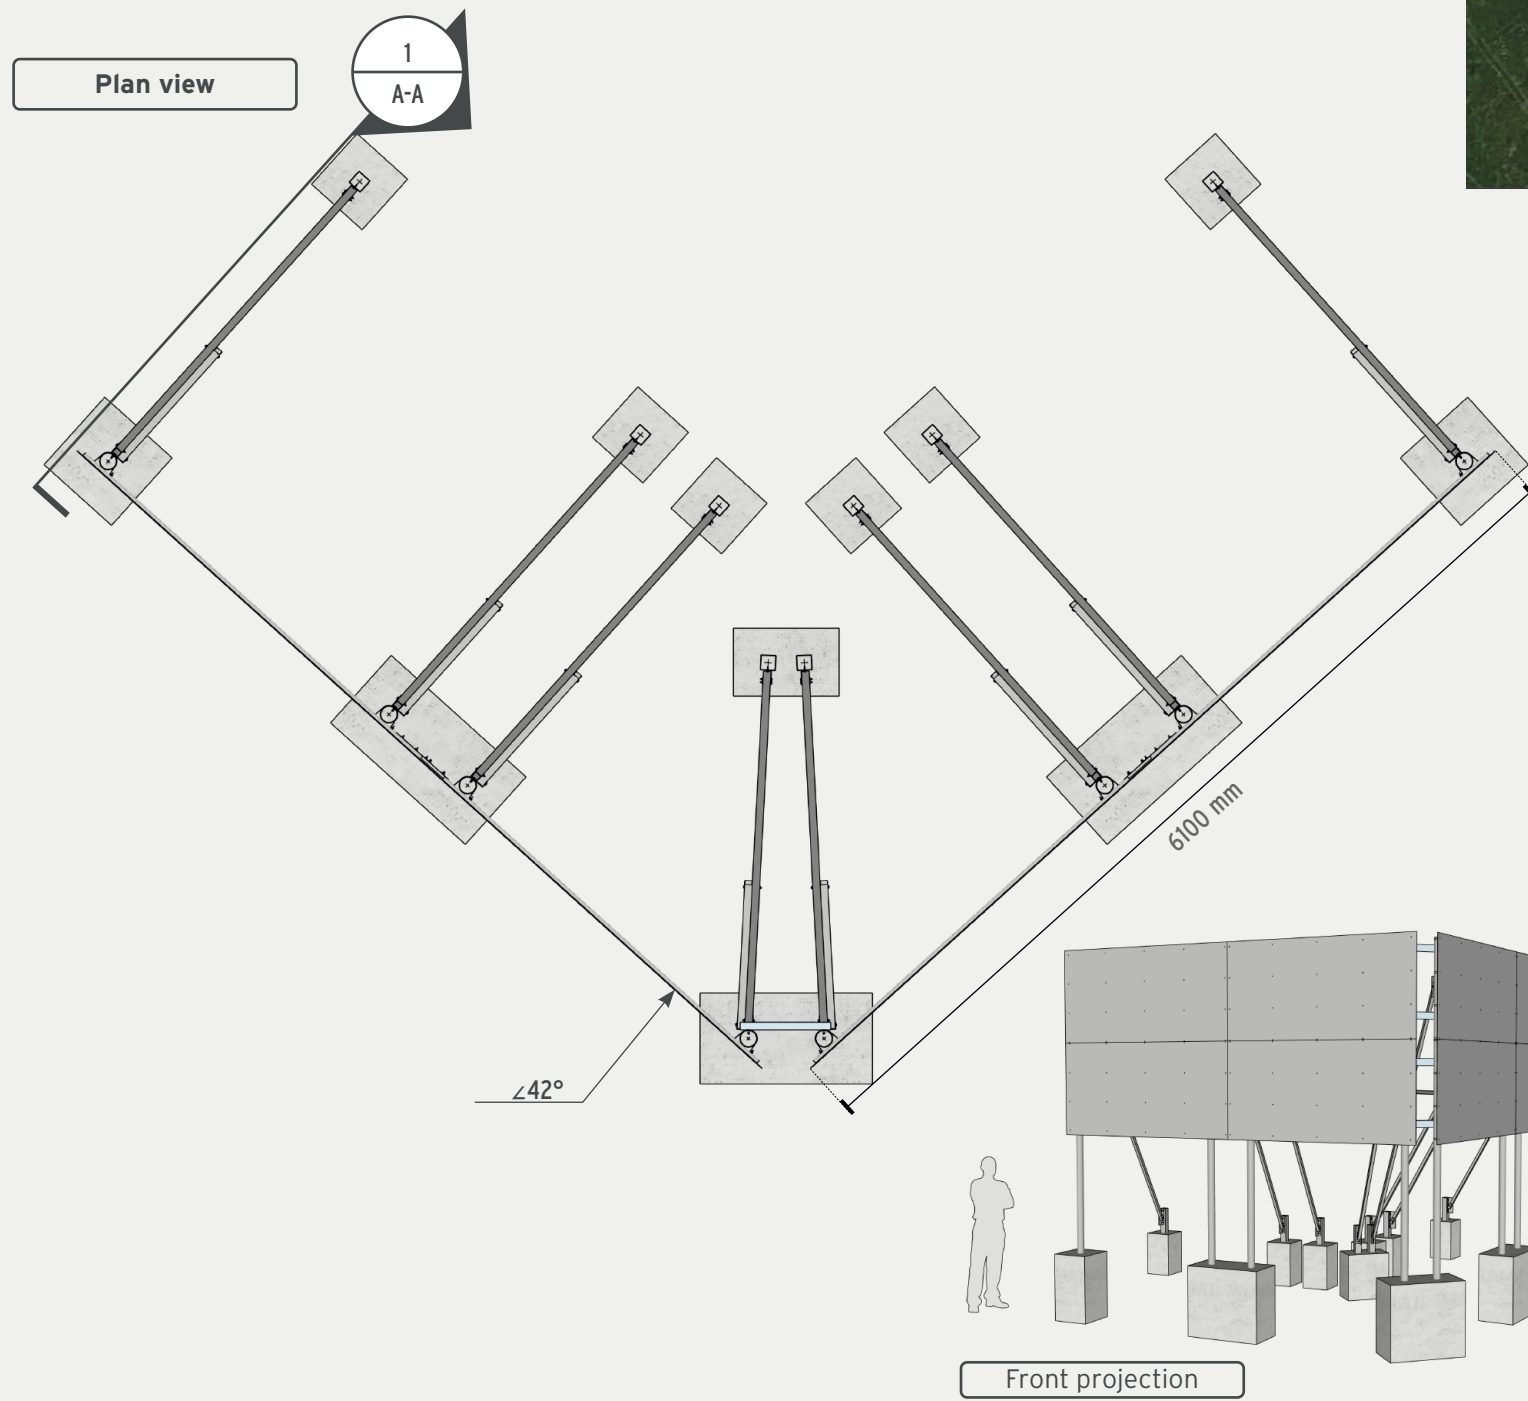
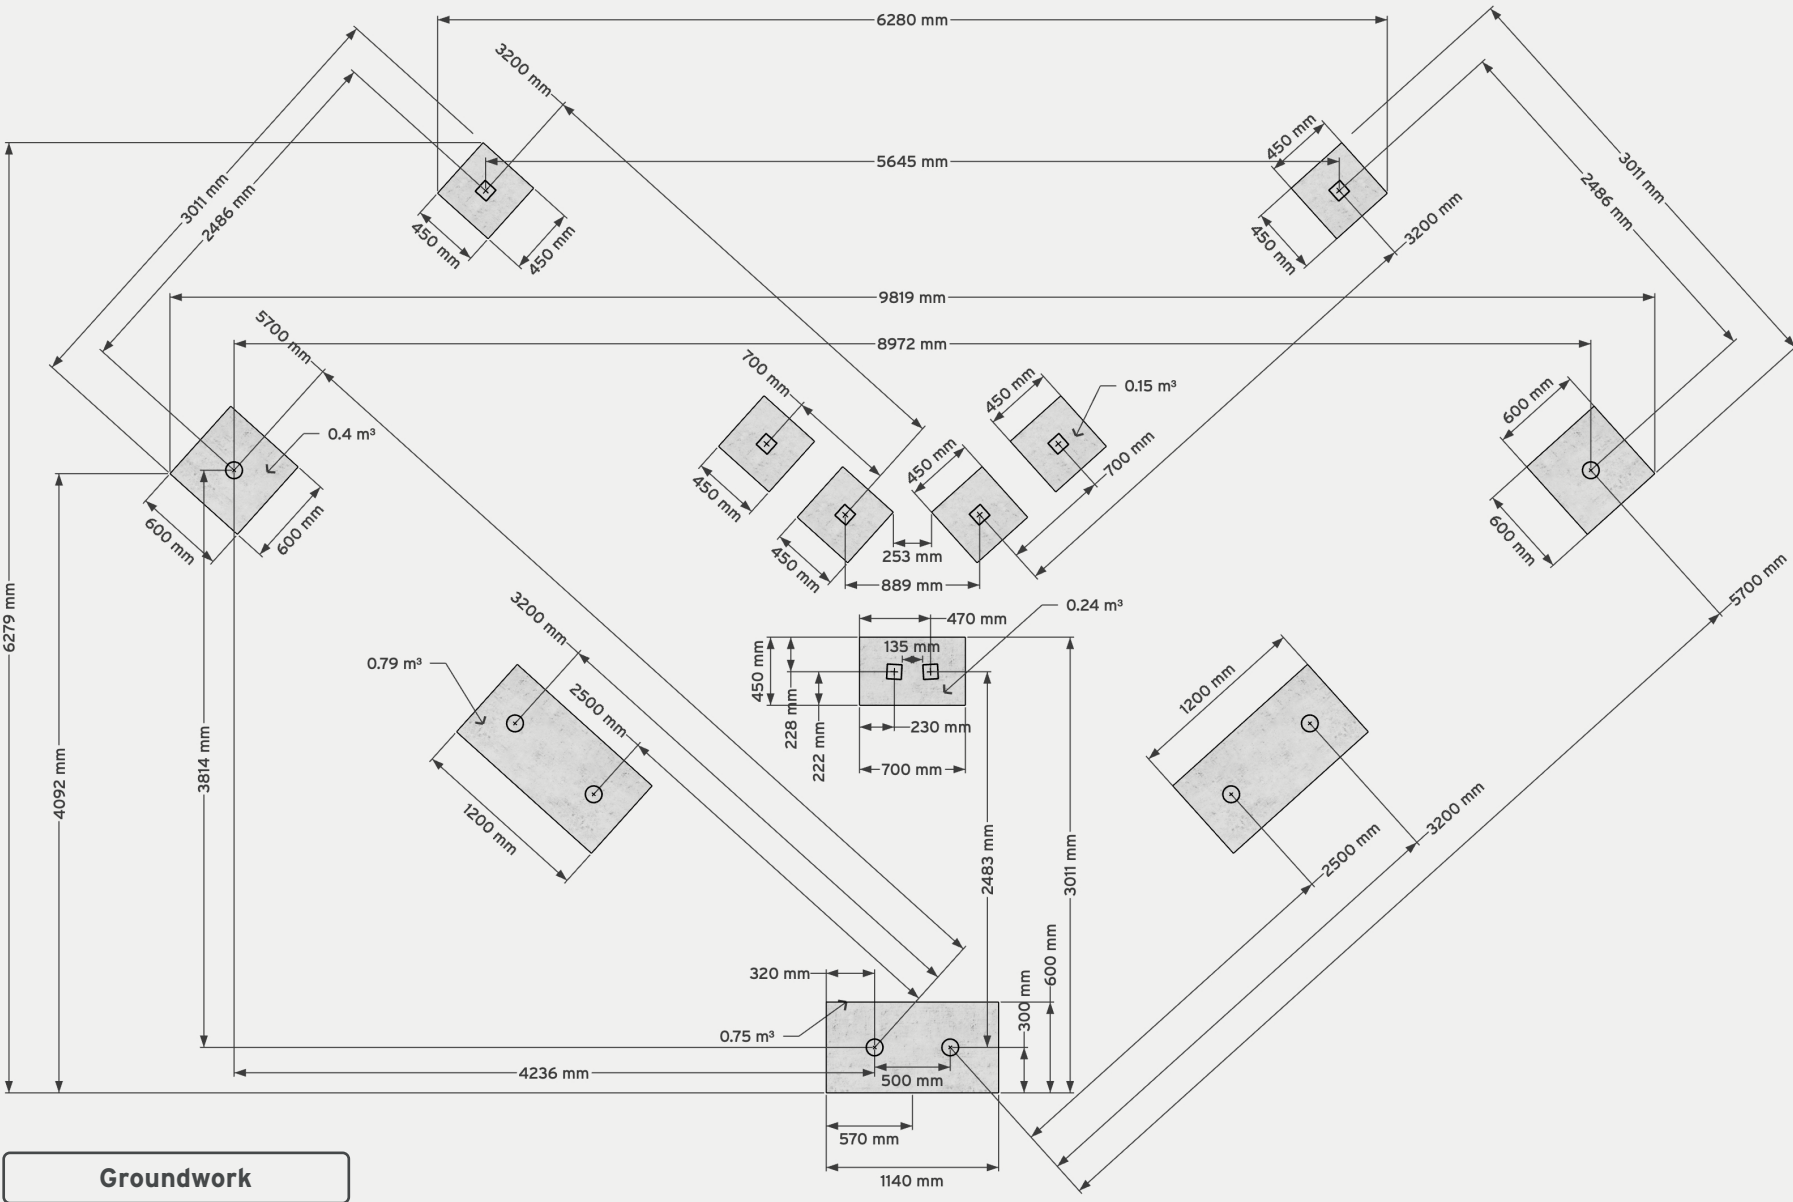
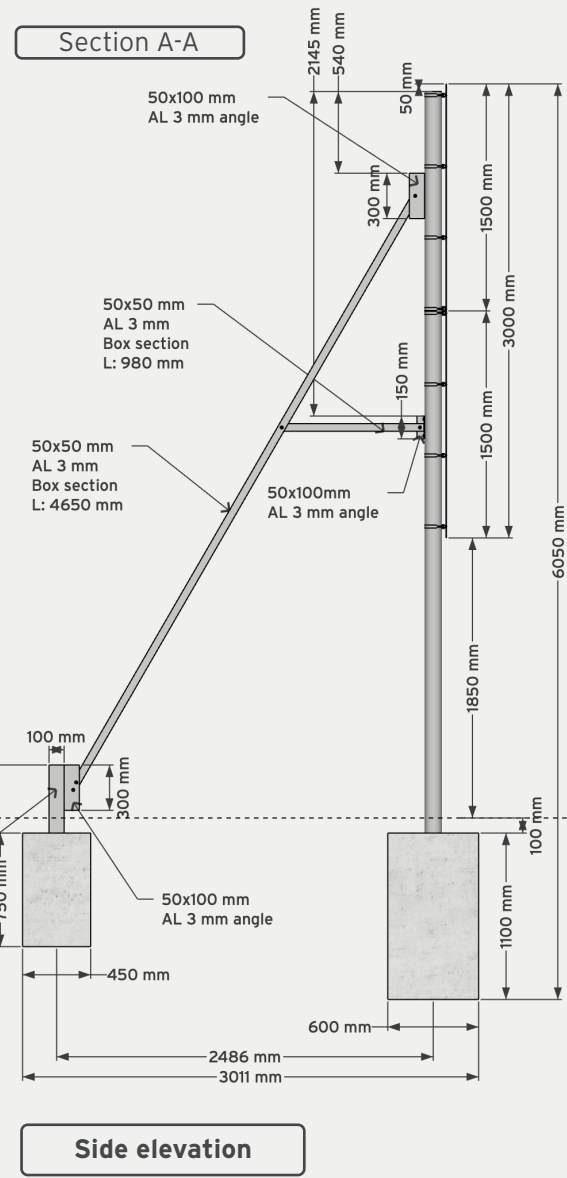


SCALE: 1:50 at A2

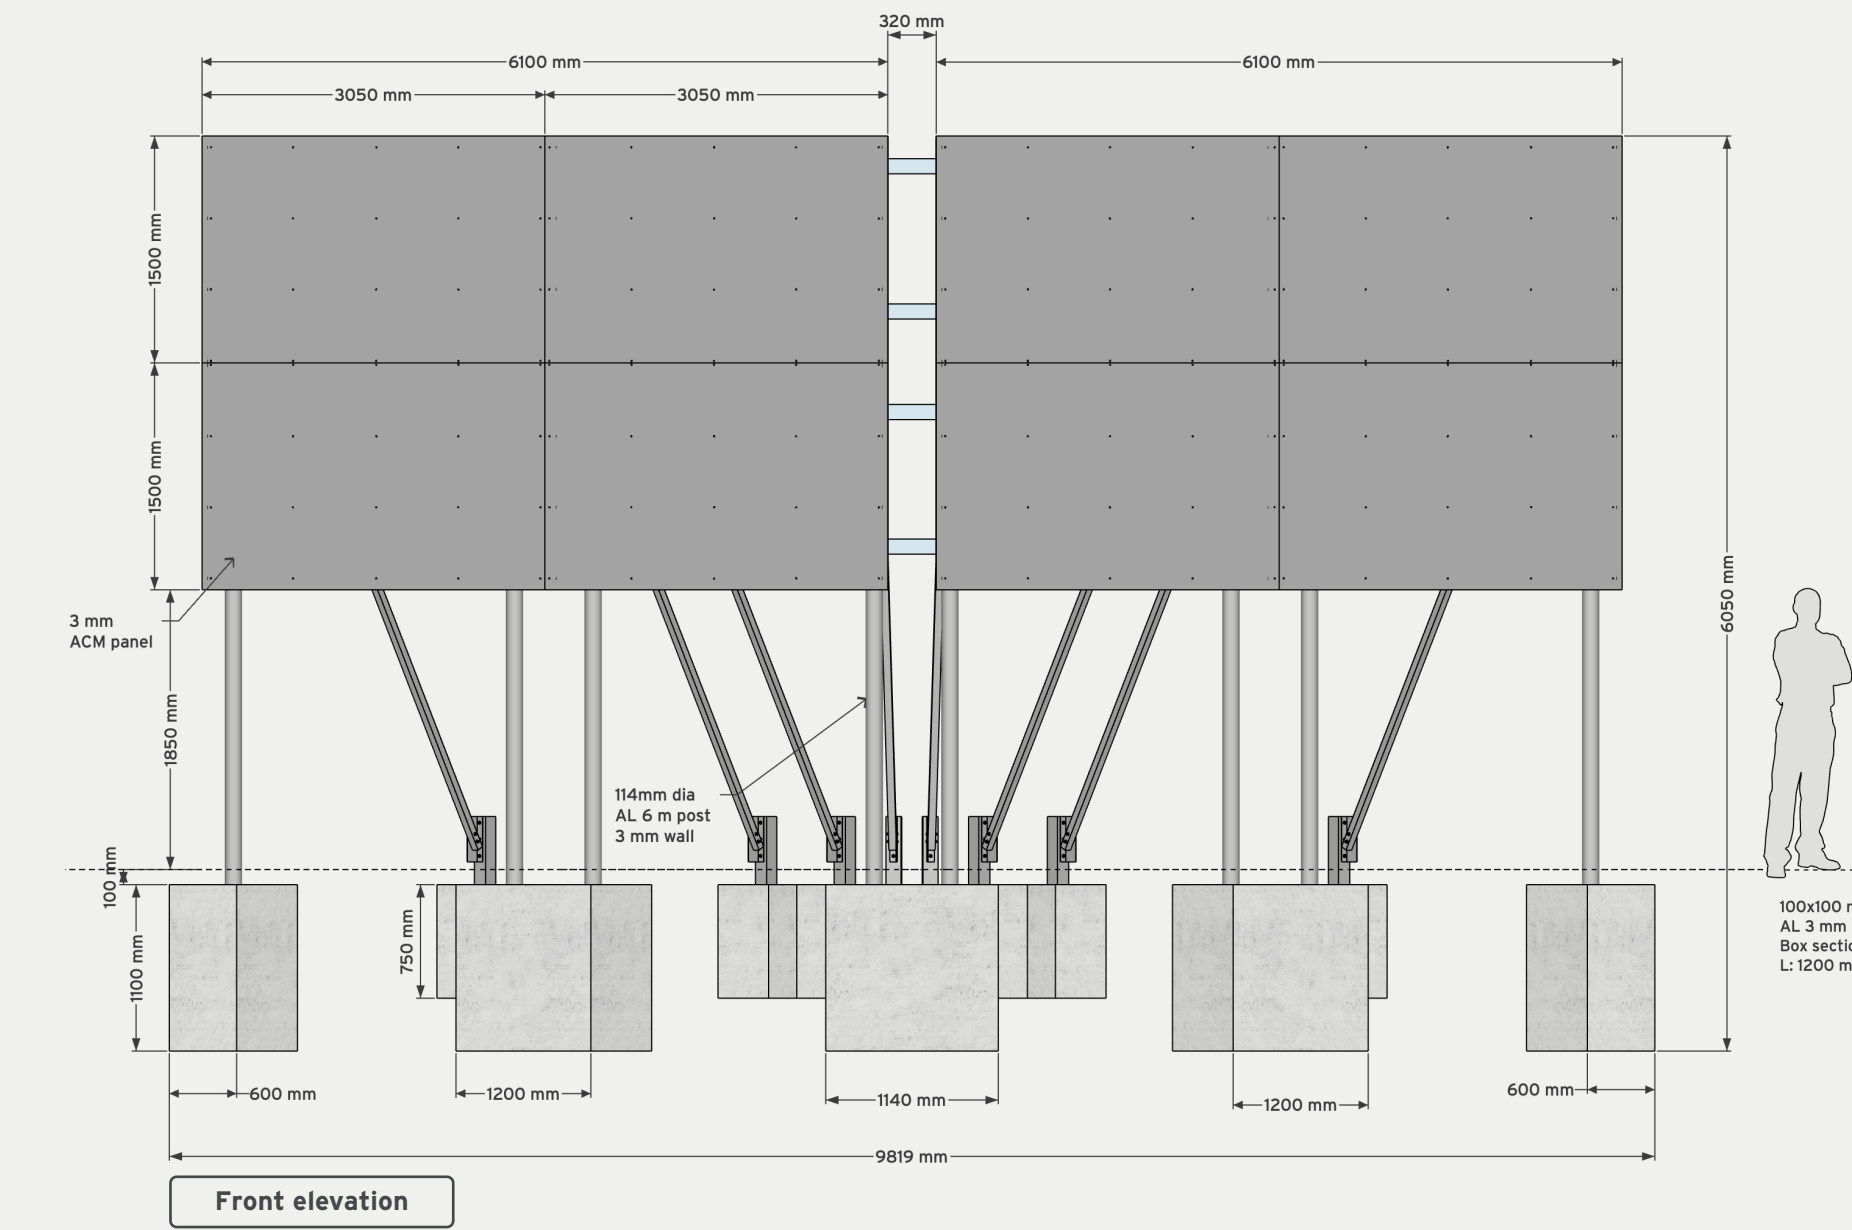

Component 1 - Qty 1

Billboard type sign (V-formation).
Size 6100x3000 mm / x8 114 mm diameter 6 m aluminium posts in White finish / Support Bracing Strut system / ACM digital print panels (3050x1500x3 mm). The printed ACM panels are to be coated in UV varnish / All necessary fittings and manufacturing parts.
Fitting location/instructions:
To be fitted in the location of Item 1.

Visual not to scale



Please note: The layout shown is for design purposes only and may not reflect final manufacture colours, all Pantone® references will be matched as closely as possible. By approving this form you agree that you accept this artwork as correct and final. It also signifies that you are happy for us to proceed with the manufacturing of the goods as per this artwork. We reserve the right to charge an additional cost for any alterations to artwork or finished items requested after we receive approval to proceed. Charges may be applied for multiple proofs.

Copyright: The included designs and illustrations are intended solely for, and should only be used by, those to whom this design specification is addressed. The contents are strictly private and confidential. Any form of reproduction, dissemination, copying, disclosure, modification or distribution is strictly prohibited without the prior written consent of Eco Signs Ltd (Company Number: 07434195) whose registered address is Eco Signs Ltd, Unit 11 Euroway Industrial Estate, Swindon, Wiltshire SN5 8YW. t:01793 230230 e: hello@ecosigns.co.uk w: ecosigns.co.uk