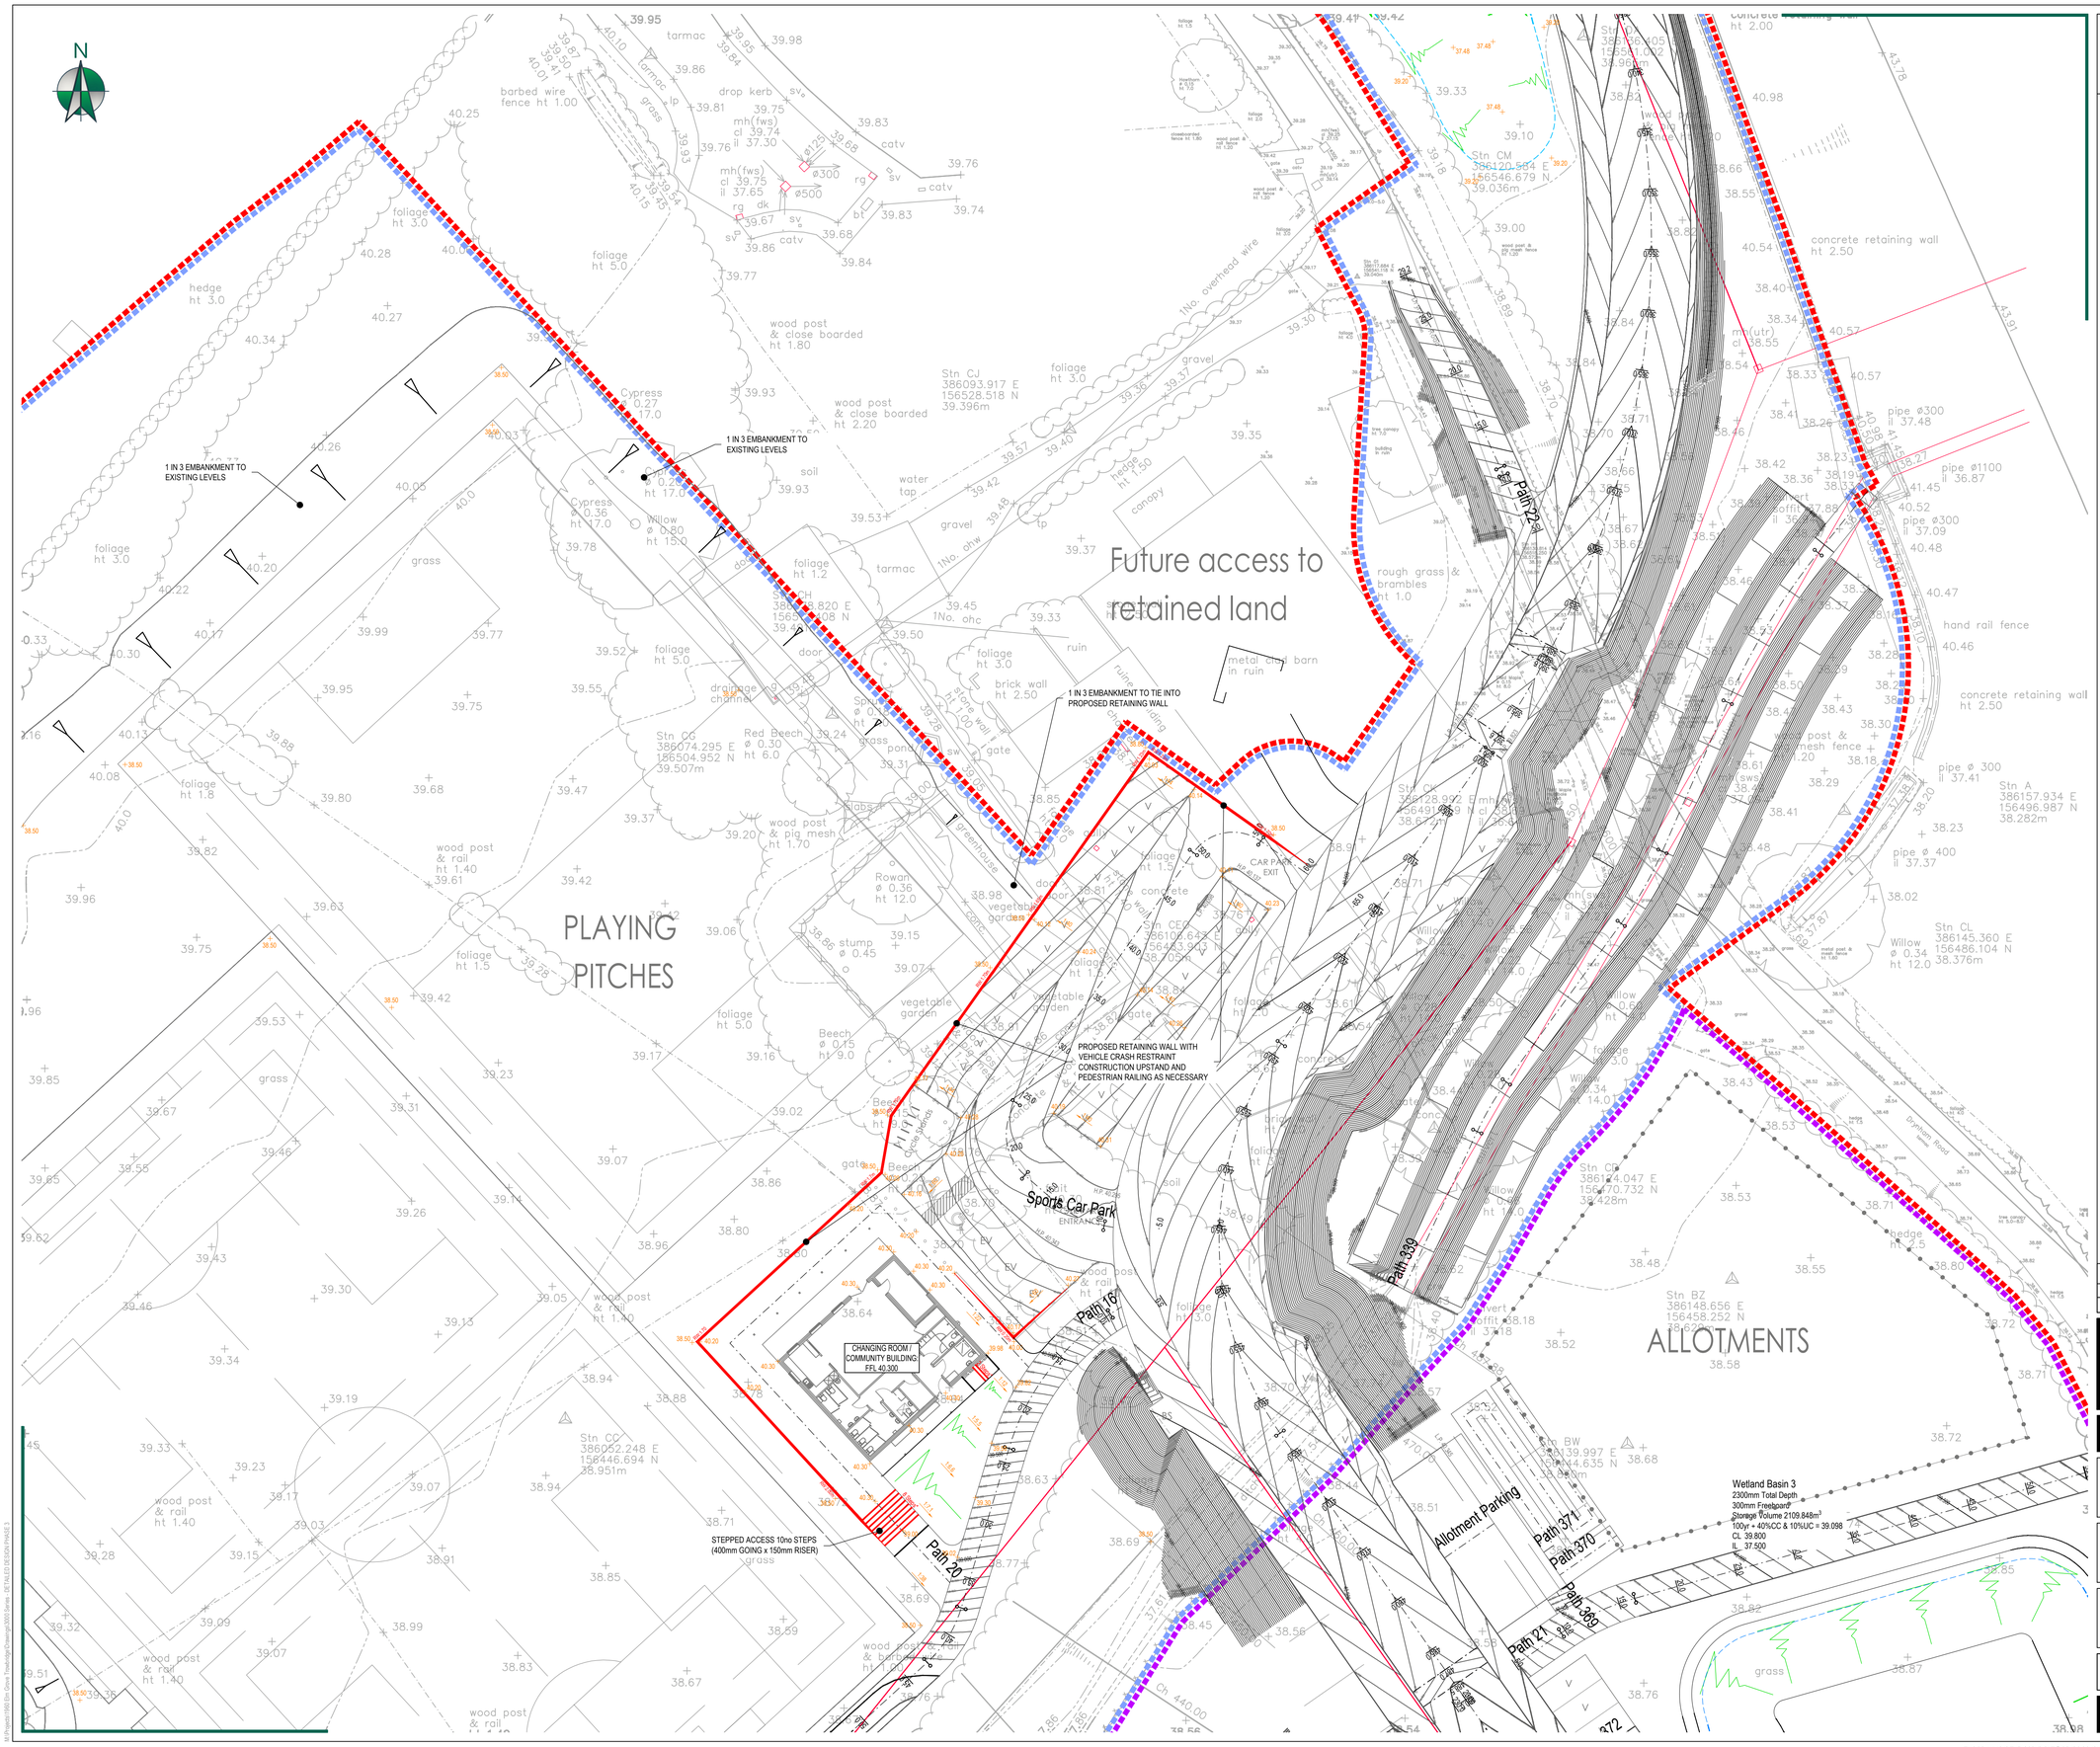
N
1 IN 3 EMBANKMENT TO EXISTING LEVELS
1 IN 3 EMBANKMENT TO EXISTING LEVELS
1 IN 3 EMBANKMENT TO TIE INTO PROPOSED RETAINING WALL
PROPOSED RETAINING WALL WITH VEHICLE CRASH RESTRAINT CONSTRUCTION UPSTAND AND PEDESTRIAN RAILING AS NECESSARY
STEPPED ACCESS 10no STEPS (400mm GOING x 150mm RISER)
CHANGING ROOM / COMMUNITY BUILDING FFL 40.300
Future access to retained land
PLAYING PITCHES
ALLOTMENTS
Sports Car Park
CAR PARK EXIT
Allotment Parking
Wetland Basin 3
2300mm Total Depth
300mm Freeboard
Storage Volume 2109.848m³
100yr + 40%CC & 10%UC = 39.098
CL 39.800
IL 37.500
Path 22
Path 339
Path 16
Path 20
Path 21
Path 369
Path 370
Path 371
concrete retaining wall ht 2.50
hand rail fence
pipe ø300 il 37.48
pipe ø1100 il 36.87
pipe ø300 il 37.09
pipe ø 300 il 37.41
pipe ø 400 il 37.37
Stn A 386157.934 E 156496.987 N 38.282m
Stn CL 386145.360 E 156486.104 N 38.376m
Stn CM 386120.984 E 156546.679 N 39.036m
Stn CJ 386093.917 E 156528.518 N 39.396m
Stn CC 386074.295 E 156504.952 N 39.507m
Stn CO 386052.248 E 156446.694 N 38.951m
Stn BZ 386148.656 E 156458.252 N 38.428m
Stn BW 386139.997 E 156444.635 N 38.580m
Stn CE 386106.642 E 156433.893 N 38.005m
Stn CG 386128.992 E 156491.000 N 38.672m
Stn CH 386108.820 E 156508.508 N 39.496m
Stn CI 386114.047 E 156470.732 N 38.428m
Stn CD 386120.405 E 156561.002 N 39.950m
Stn RI 386157.934 E 156496.987 N 38.282m
Stn RJ 386145.360 E 156486.104 N 38.376m
Stn RK 386120.984 E 156546.679 N 39.036m
Stn RL 386120.405 E 156561.002 N 39.950m
Stn RM 386139.997 E 156444.635 N 38.580m
Stn RN 386148.656 E 156458.252 N 38.428m
