


HW
24/6/2026

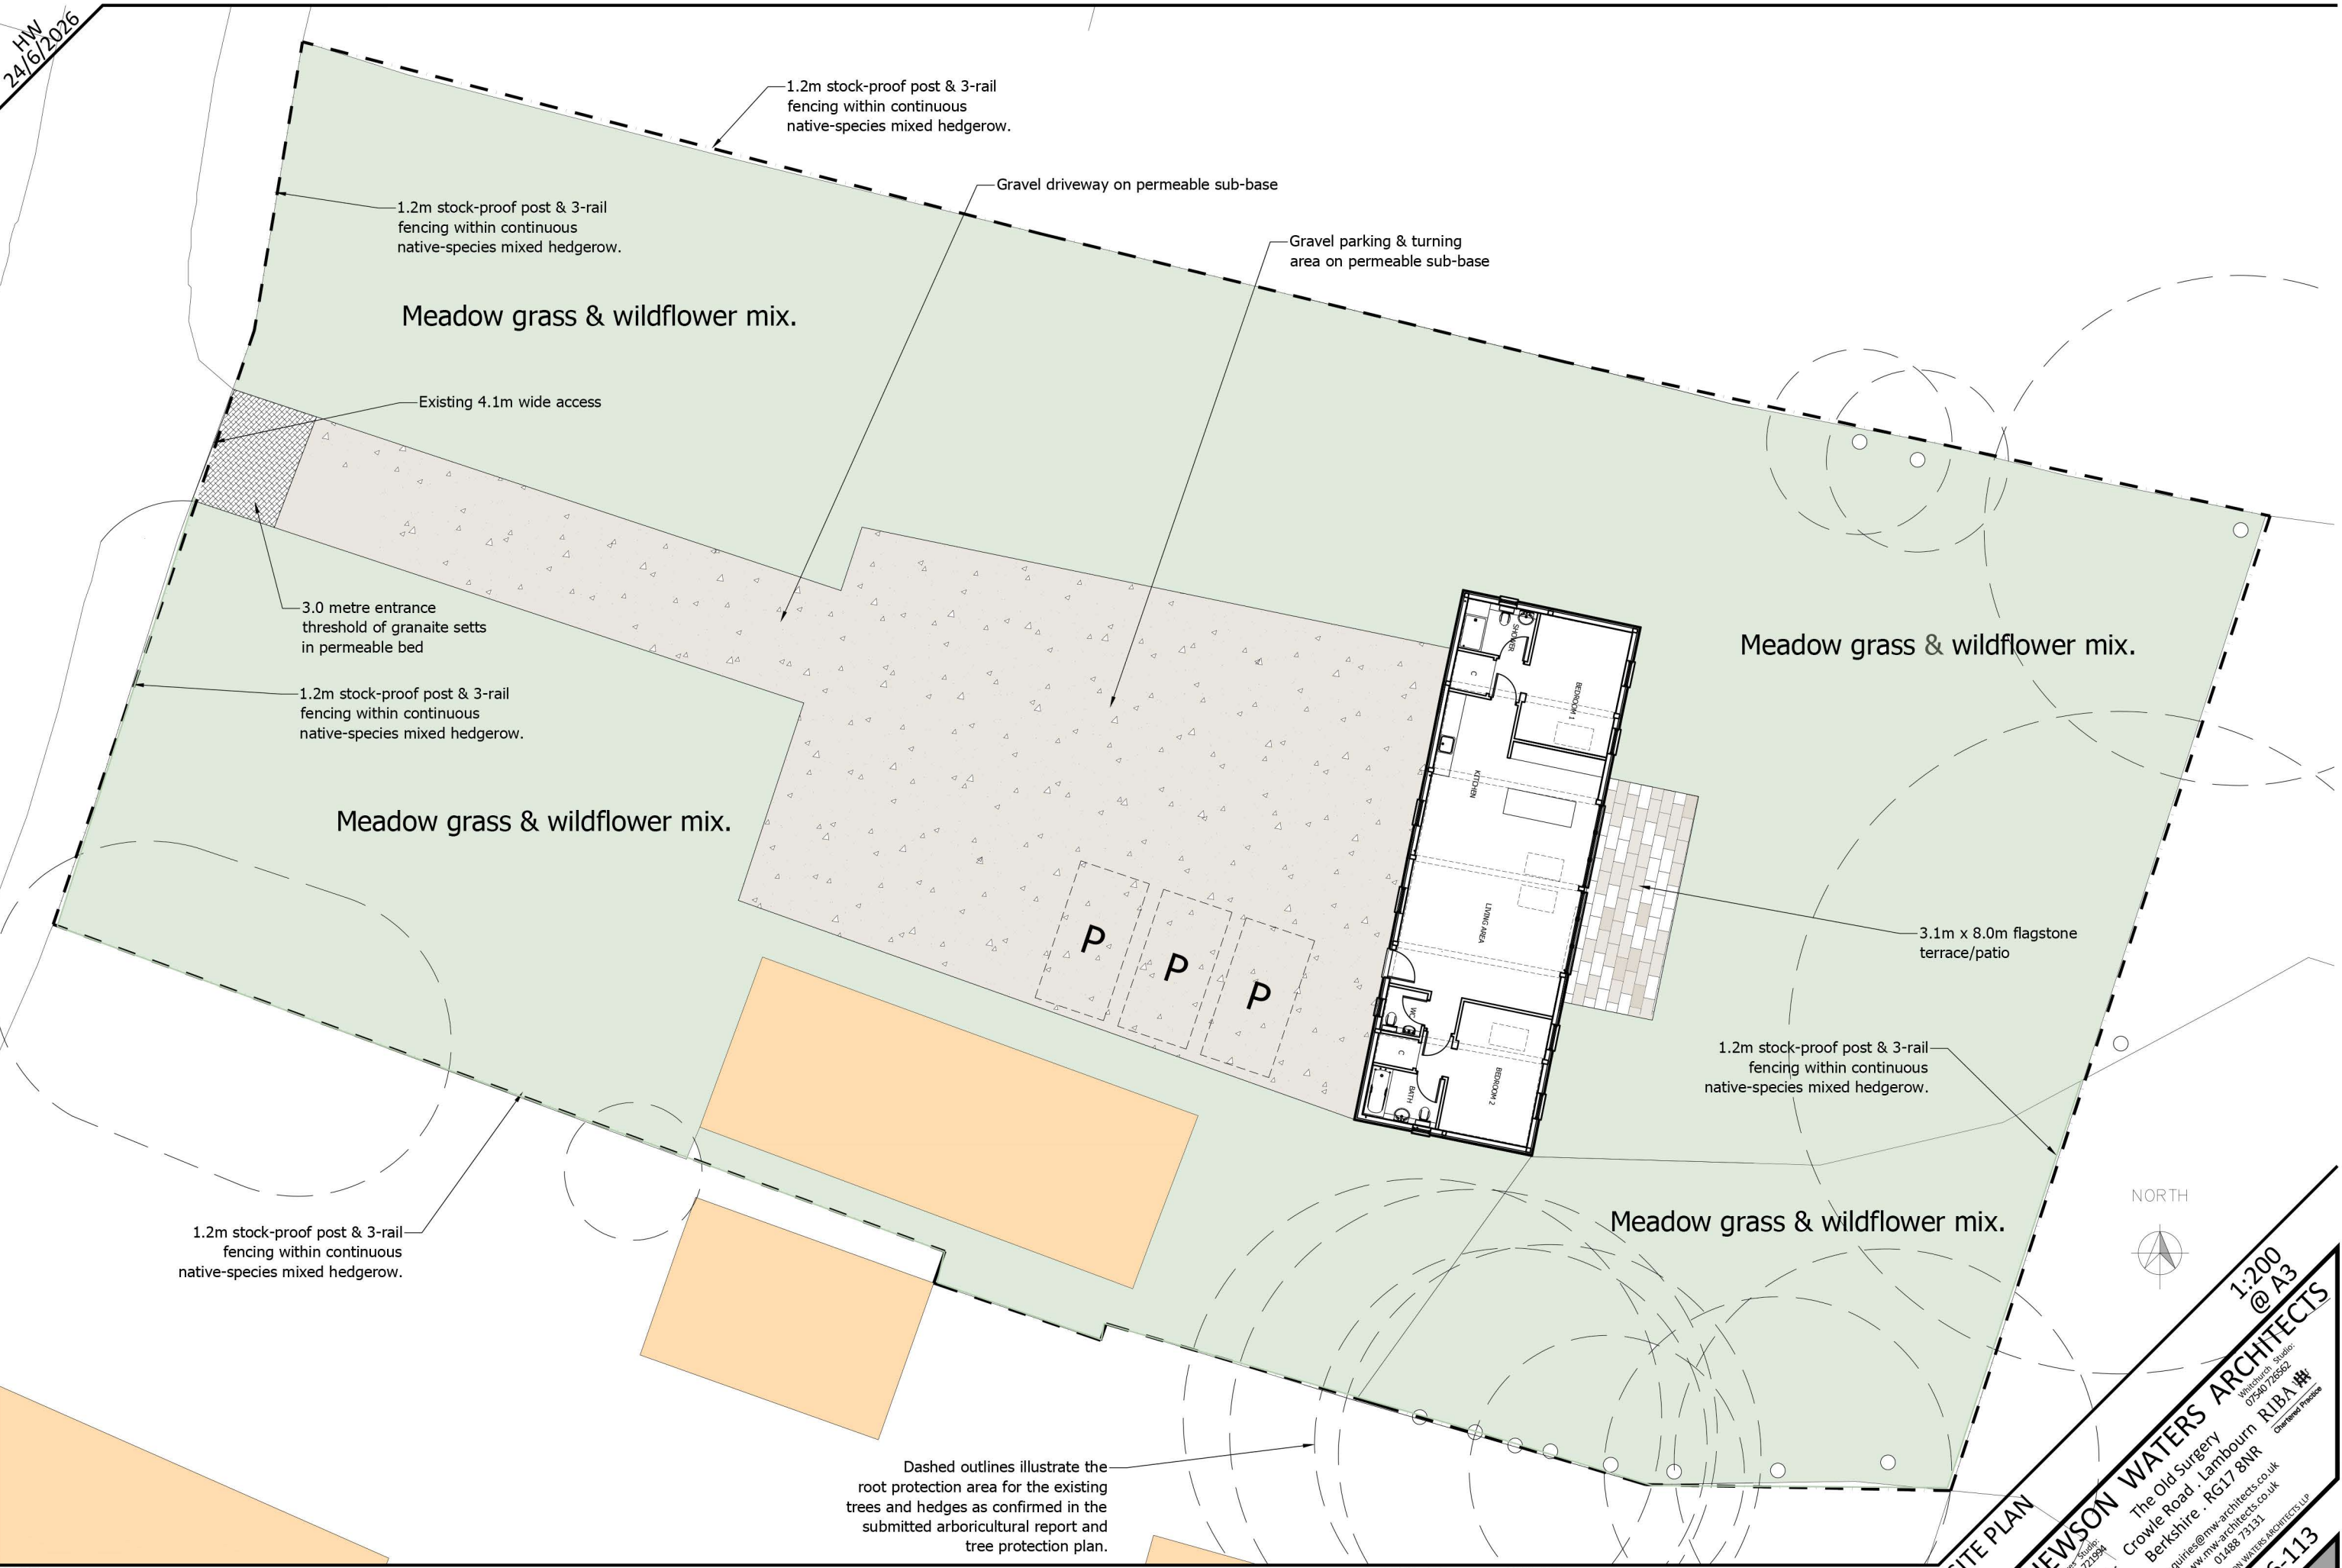

PROJECT

The Goat Barn, Baydon Manor, Marridge Hill. Marlborough. SN8 2HG

REVISION	DATE	AMENDMENTS

SCALE BAR - 1:200

0 2 4 6 8 10m

SITE PLAN

MATHEWSON WATERS ARCHITECTS

1:200 @ A3

The Old Surgery
Crowle Road, Lambourn
Berkshire, RG17 8NR

enquiries@mw-architects.co.uk
www.mw-architects.co.uk

01488 73131

24006-113

© MATHEWSON WATERS ARCHITECTS LLP

01380 721594

01340 715502

RIBA

Chartered Practice

ALL FIGURED DIMENSIONS ARE TO BE TAKEN IN PREFERENCE TO SCALED DIMENSIONS AND ANY INACCURACIES ARE TO BE REPORTED TO THE ARCHITECT. DIMENSIONS TO BE CHECKED ON SITE BEFORE ANY WORK IS PUT IN HAND OR PREFABRICATED. COPYRIGHT OF THIS DRAWING IS RETAINED BY THE ARCHITECT AND IT MUST NOT BE REPRODUCED WITHOUT THEIR WRITTEN CONSENT.