

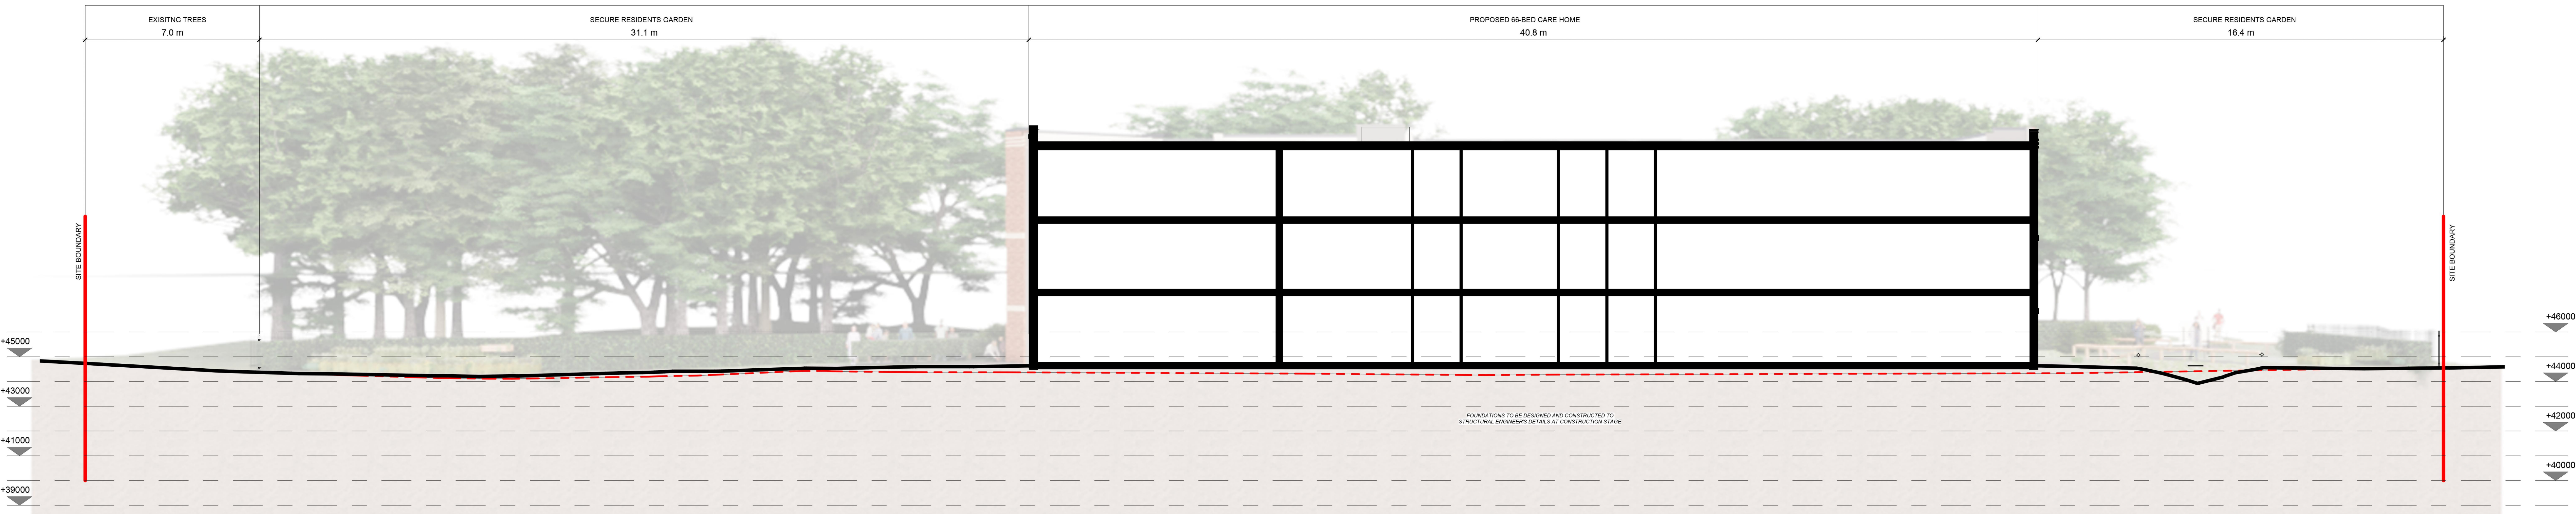


--- EXISTING GROUND LEVEL
— PROPOSED GROUND LEVEL

KEY PLAN

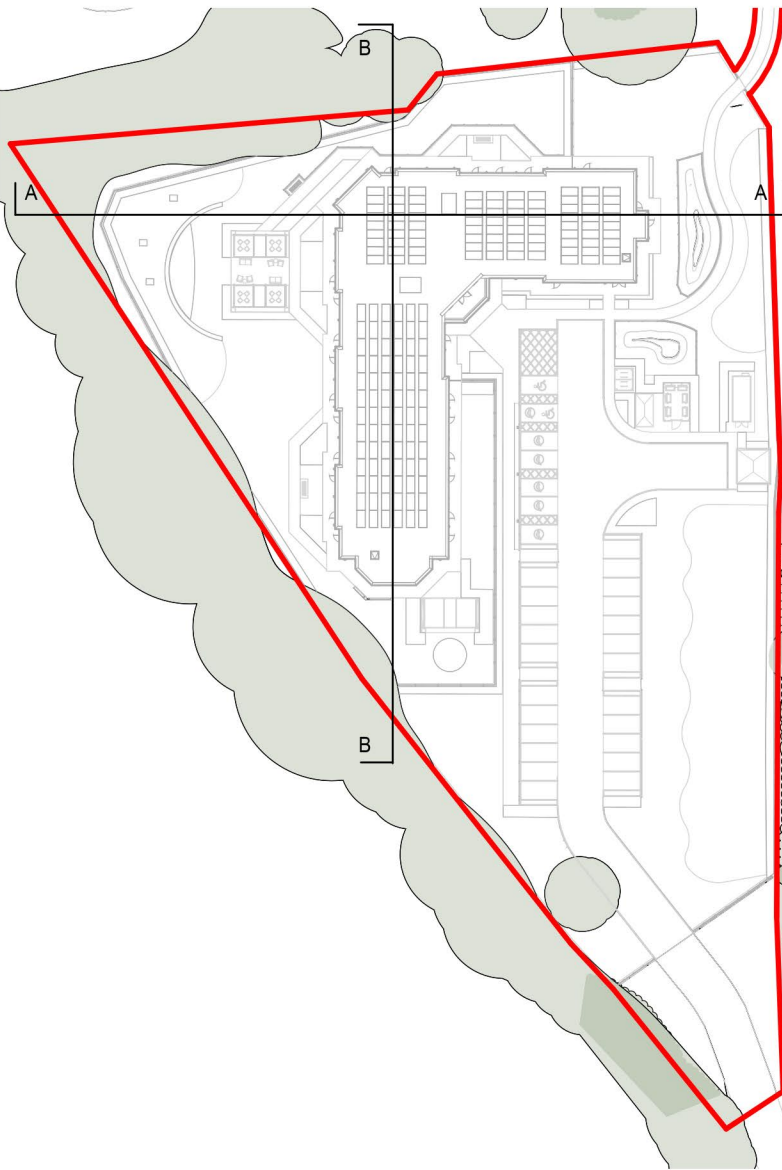

Section A
1 : 100

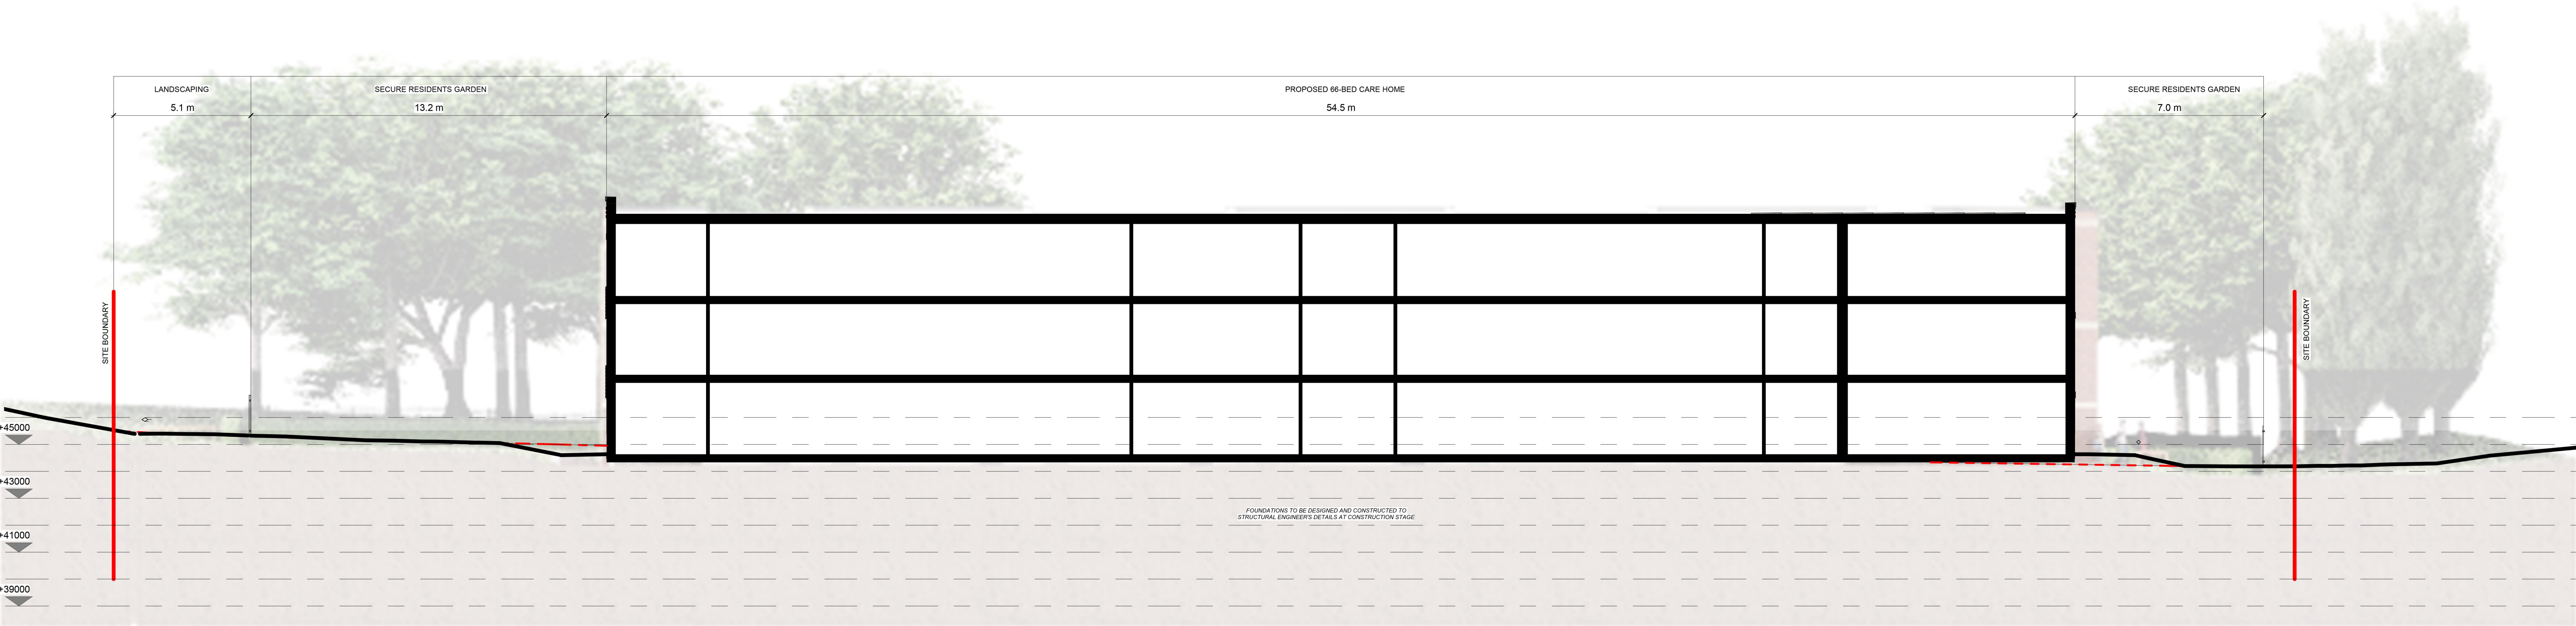

Section B
1 : 100

LNT Construction

Unit 2, Helios 47, Isabella Road, Garforth, Leeds, LS25 2DY
Tel: 0113 385 3850

PROJECT

LAND OFF TOWCESTER ROAD
TROWBRIDGE
BA14 0FY

TITLE

PROPOSED SITE SECTIONS

SCALE

As indicated @ A0

DWG NUMBER

BA14 0FY - A-07

DATE

19/06/2026 10:52:04

DRAWN

AOA

REVIEWED

L-JL

STATUS

FOR PLANNING APPROVAL

REVISION

