





Enhance Survey, (c) Crown Copyright 2021. All rights reserved. Licence number 100026432

NTS

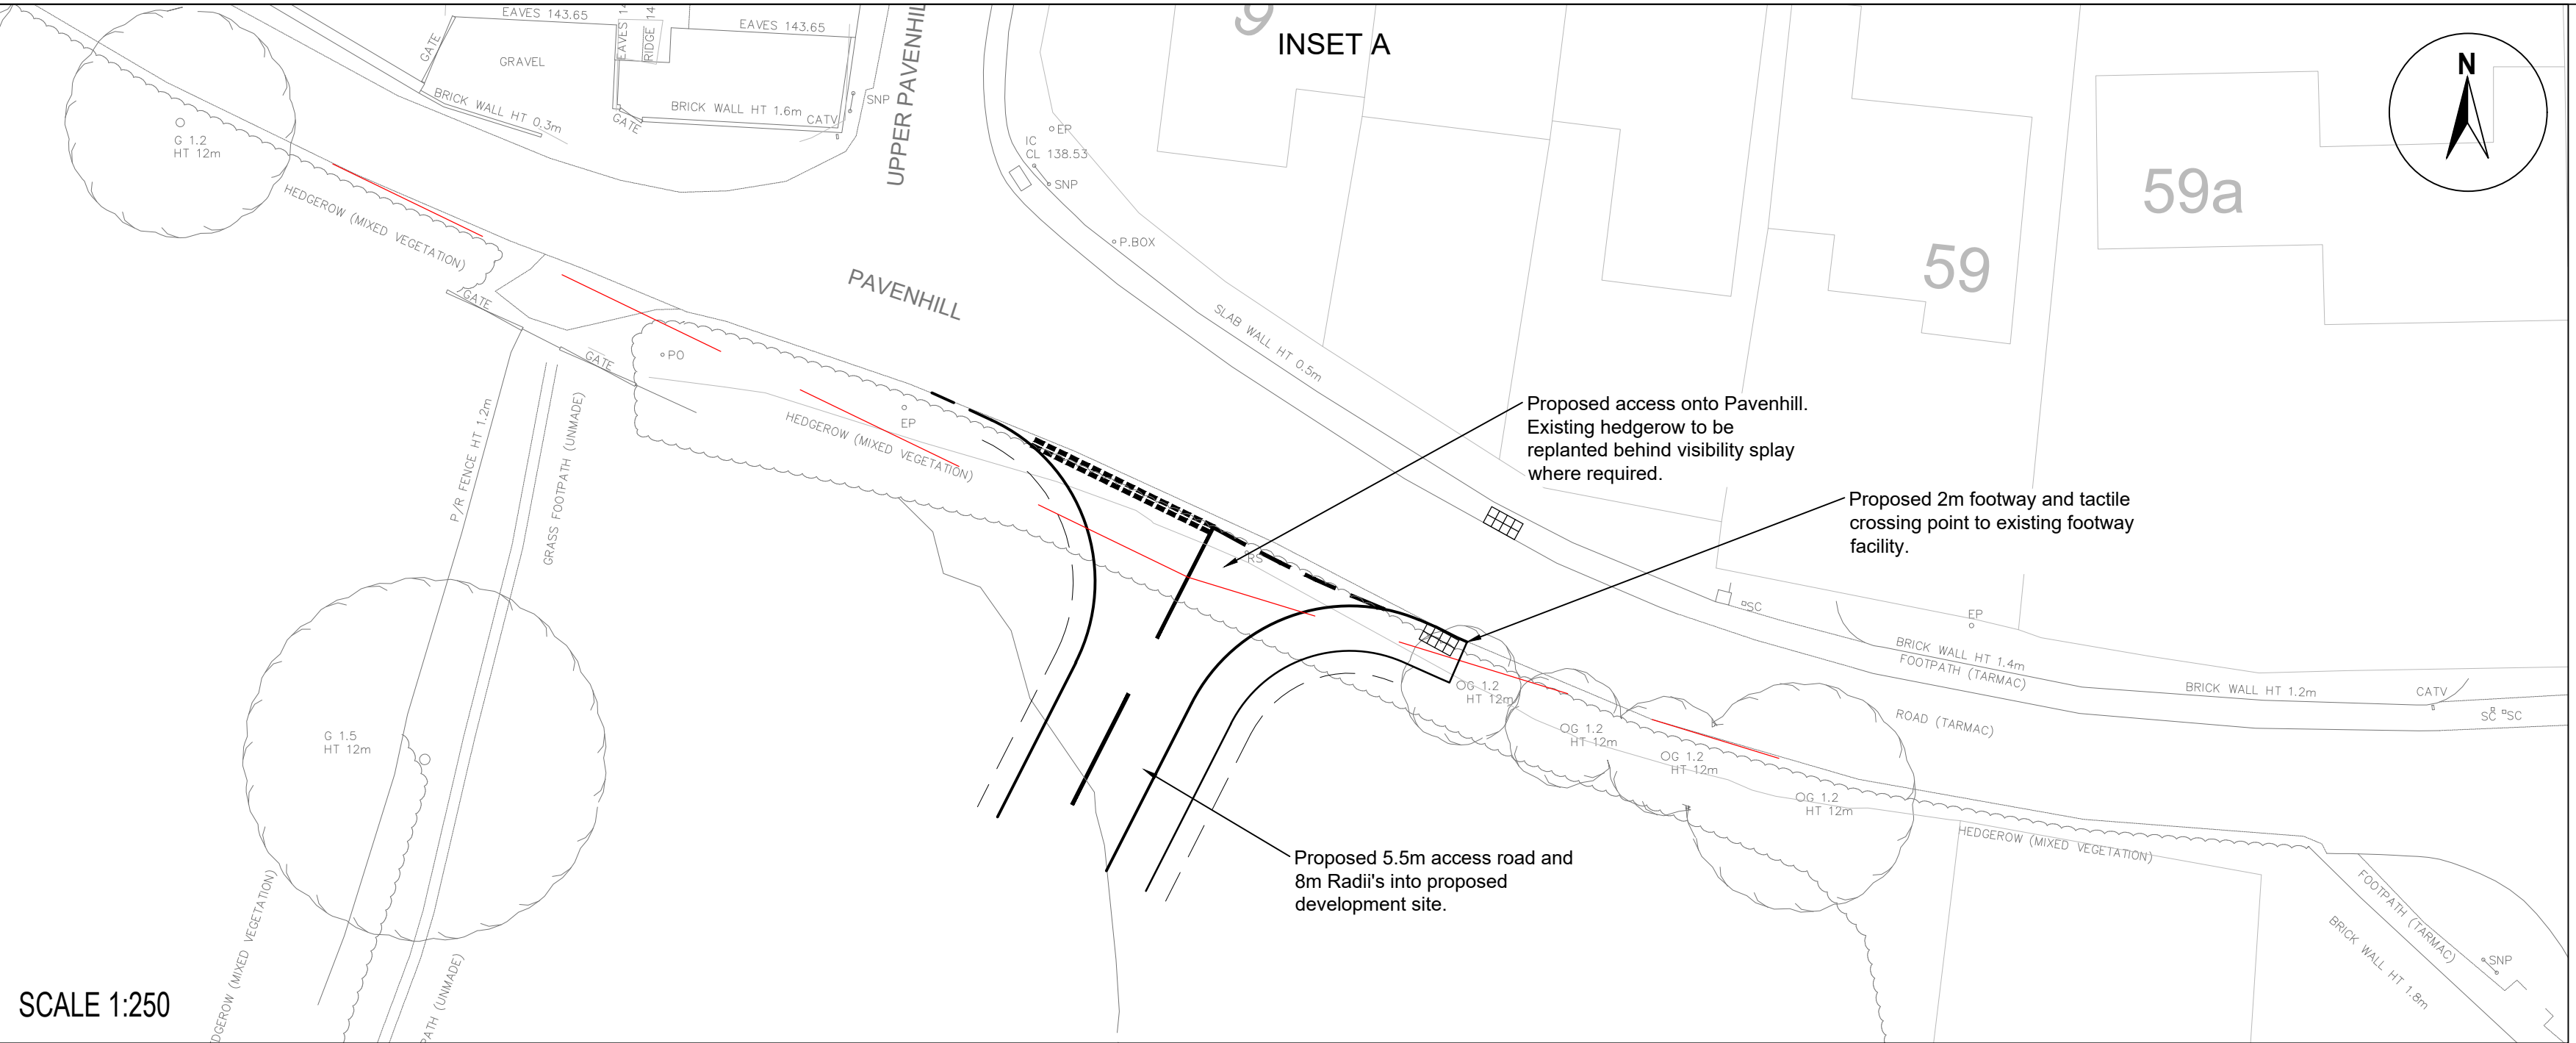

SCALE 1:250

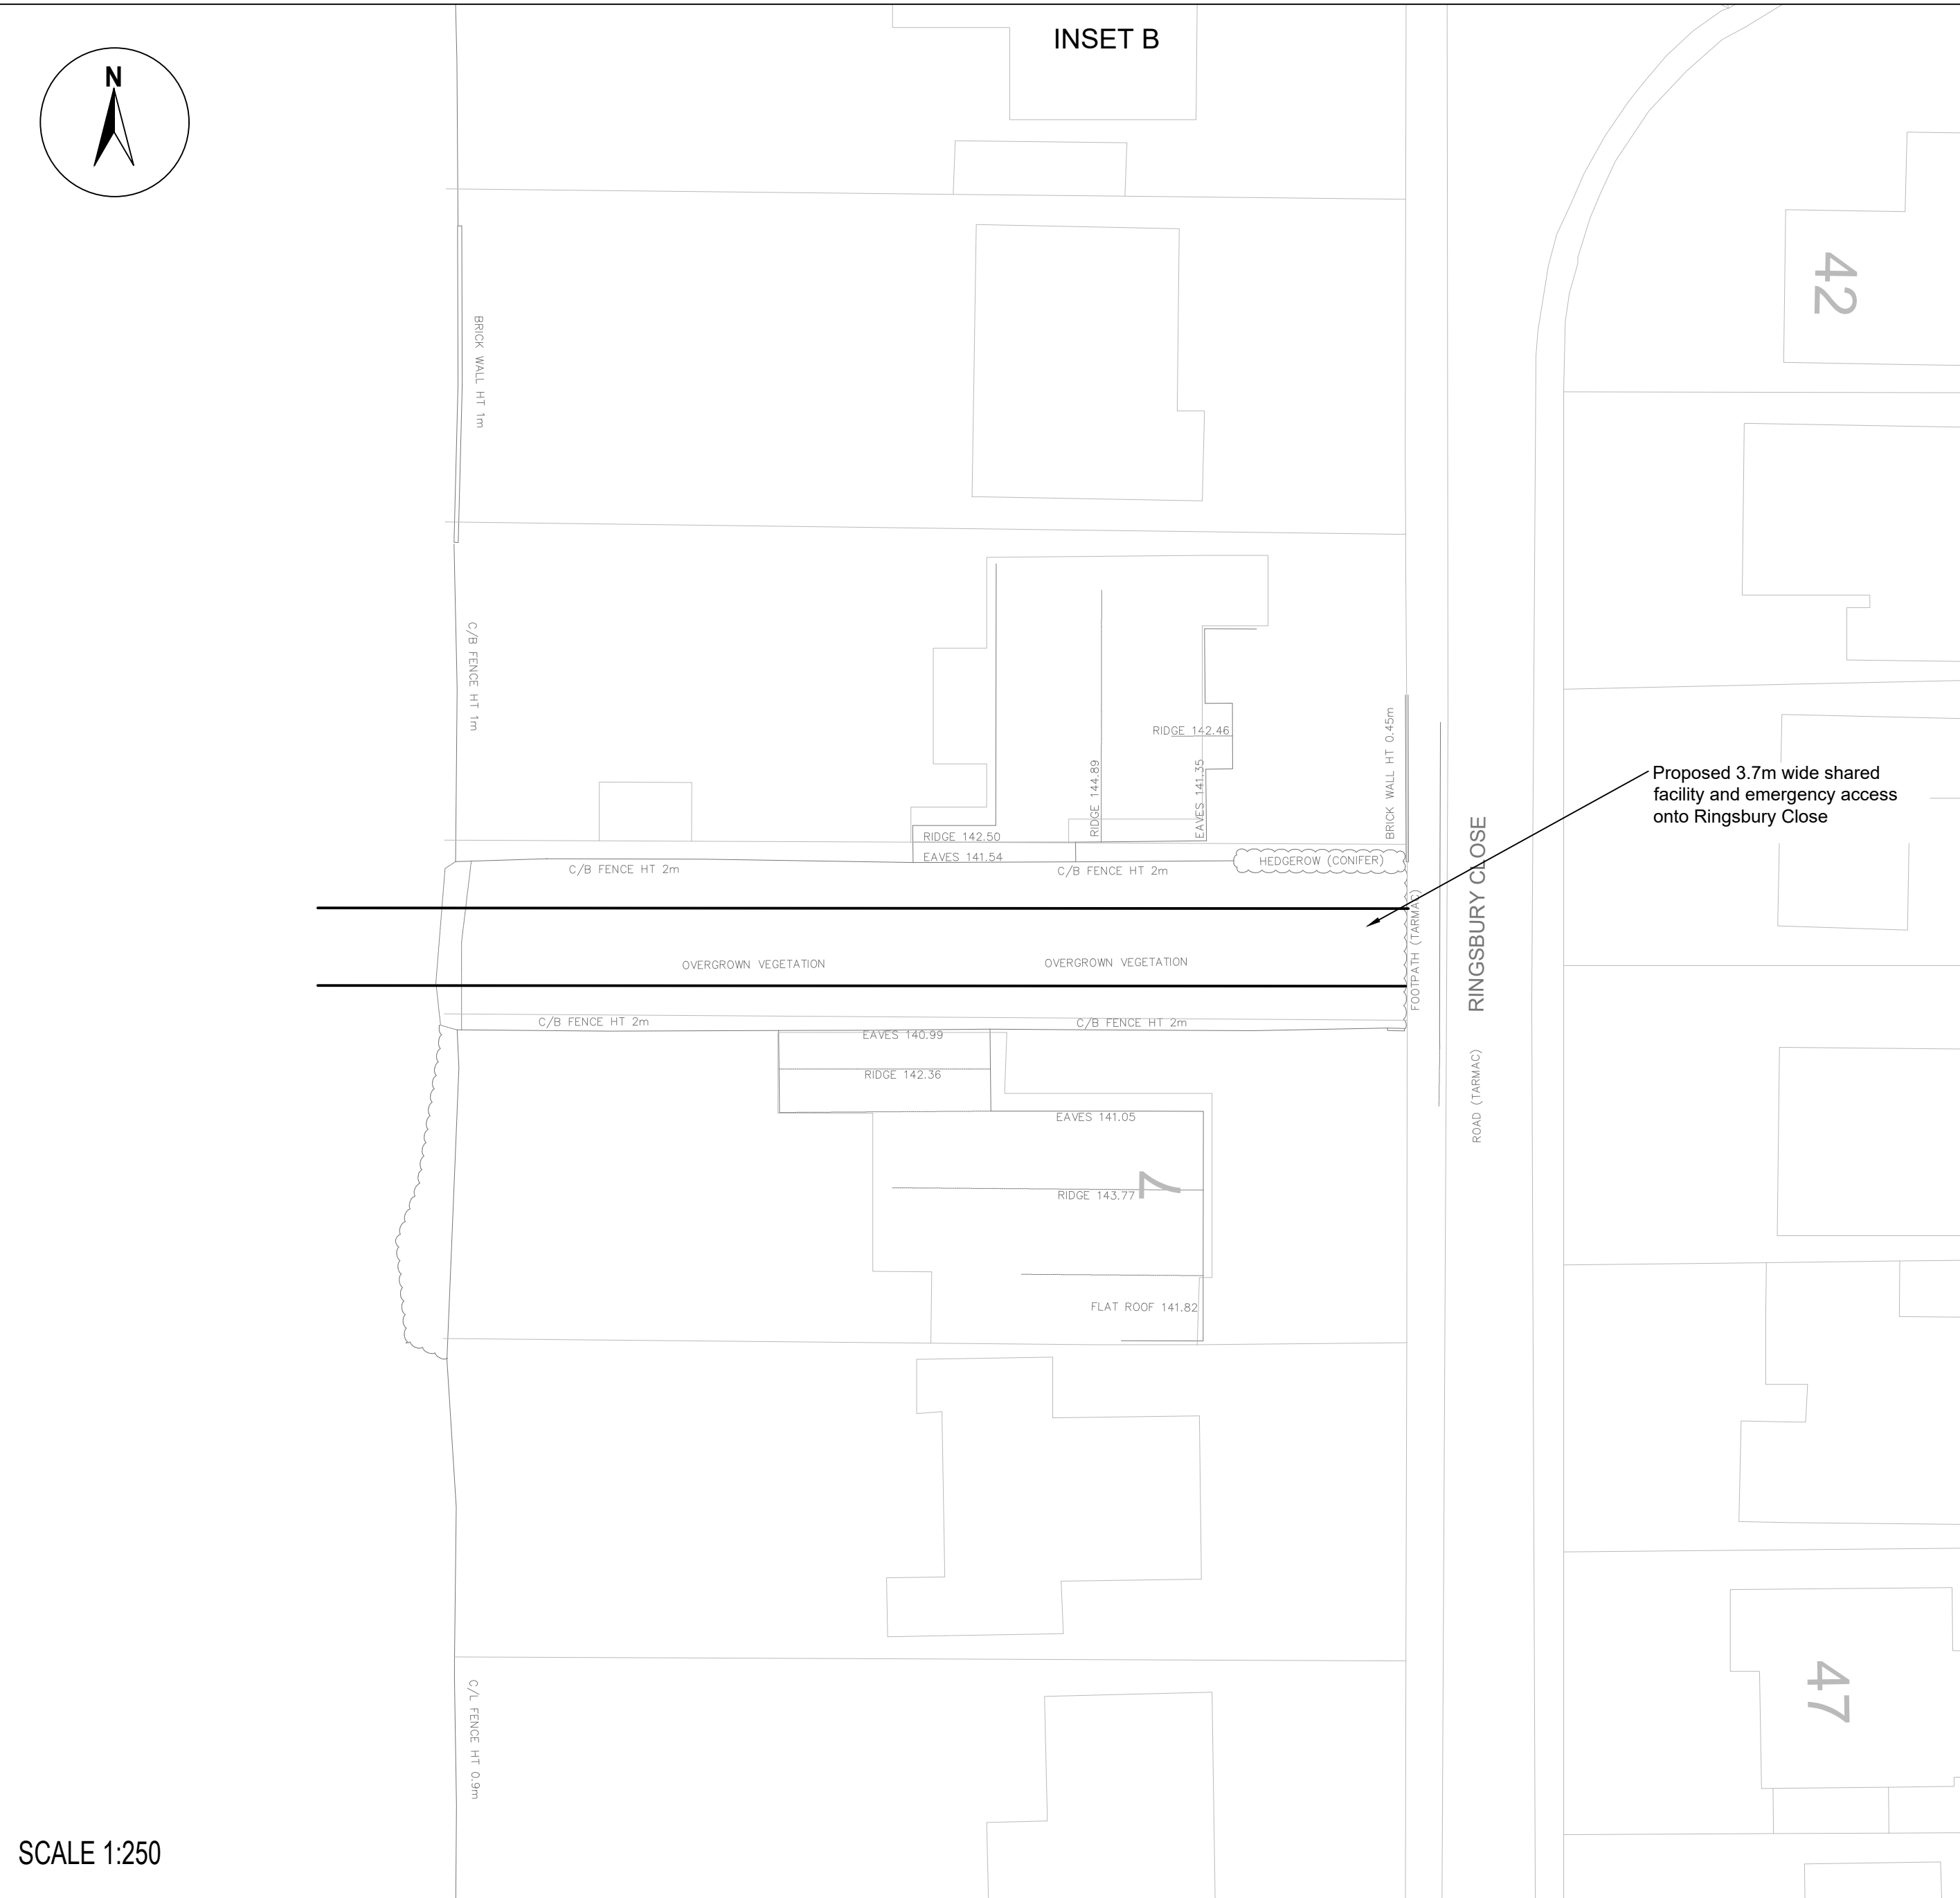

SCALE 1:250

- KEY**
- 2.4m x 43m visibility splay (or tangential)
 - Land ownership boundary

DESIGN INFORMATION

Road speed speed 30mph
Design based on Manual for Streets

NOTES

- Do not scale from this drawing.
- All dimensions are in metres unless otherwise stated.
- Drawing is based upon Topographical survey undertaken by others. Badingham cannot accept responsibility for any inaccuracies.

Rev	Description	Dm	Chk	Date
REVISIONS				
Badingham Transport Planning Road Safety Highways Concept Consult Construct www.badinghamuk.com				
Project Land South of Pavenhill, Purton				
Client Castlewood Properties Ventures Ltd				
Title Proposed Access Design				
Status FOR INFORMATION				
Scale As Shown @ A1	Date Aug '21	Drawn TS	Checked AS	
Job No 0970	Drawing No 0970-001	Revision -		