SOUTH PAVENHILL FARM
PURTON

CYCLE & PEDESTRIAN KEY

- Adoptable Street
- Pedestrian Routes
- 3.7m Shared Footpath / Cycleway
- Bicycle Storage Shed (Rear Garden)
- Garage/ Bicycle Storage
- Public Right of Way Footpath

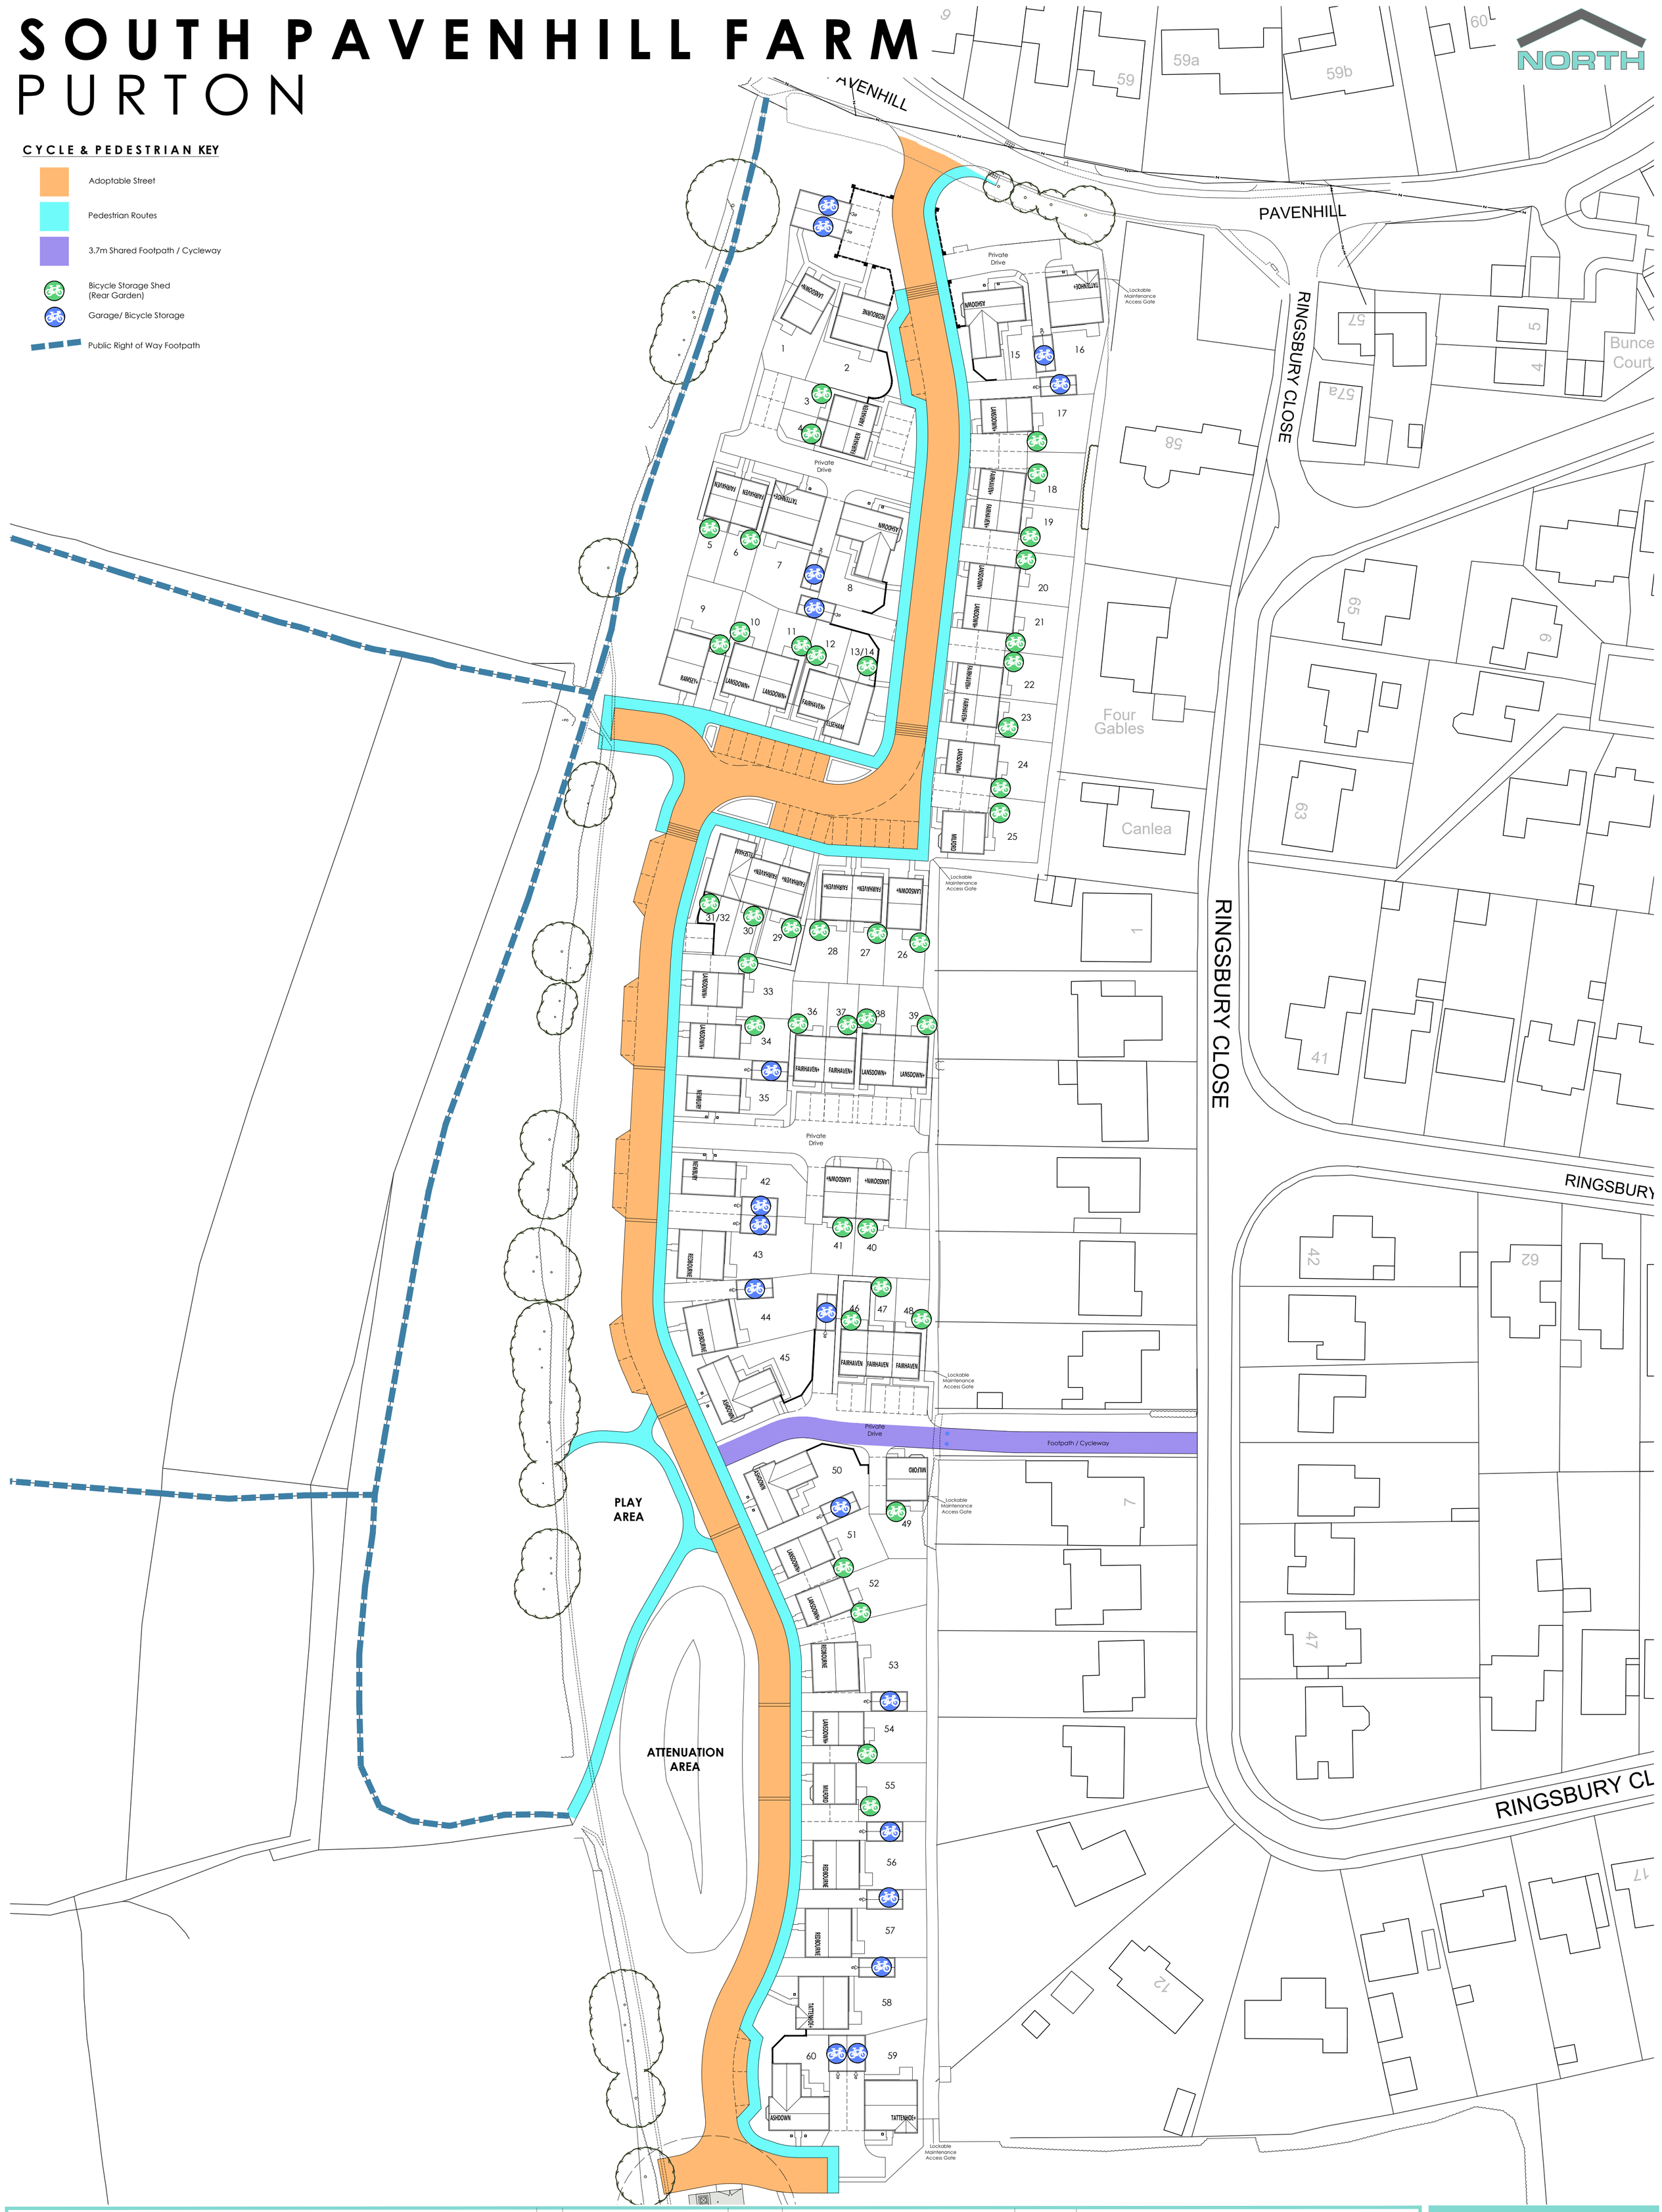

Check dimensions before use and notify Think Urban Design Ltd. of any discrepancies immediately. Contractors, subcontractors and suppliers must verify all dimensions supplied on the drawings and on site before commencing works. Check the contents of this drawing and any tabular information before ordering materials.
© Think Urban Design Ltd.

Scale 1:500

0 10 20 50

LOVELL HOMES

Lovell Homes, Unit 5, Cae Gwyrdd, Greenmeadow Business Park, Tongwynlais, Cardiff CF15 7AB Telephone: 02920 811888

REV	AMENDMENT DESCRIPTION	DATE

DRG TITLE: CYCLE & PEDESTRIAN LAYOUT

REVISION: /

CLIENT: **LOVELL HOMES - CARDIFF**

SCALE 1:500@A1

DRAWN PVCT/TU

DATE 15.06.26

DRAWING NO. PURT/26/04/11

THINK URBAN DESIGN
Architecture & Civil Engineering
Quest House, St Mellons Business Park, Fortran Road, Cardiff CF3 0EY
02922 520219
info@thinkurban.design
www.thinkurban.design

thinkurban