

SOUTH PAVENHILL FARM
PURTON




Accommodation Schedule						
House Type	Storey	Bed Space	Area (sqft)	Area (m2)	Total Number	Total Area (sqft)
Affordable Rent						
1B2P - Esham	2	1	673	62.53	4	2692
2B4P - Fairhaven+	2	2	755	70.11	5	3775
3B5P - Lansdown+	2	3	936	86.94	4	3744
4B6P - Ramsey+	2	4	1233	114.58	1	1233
Sub Total				14	11444	1063
Shared Ownership						
2B4P - Fairhaven+	2	2	755	70.11	6	4530
3B5P - Lansdown+	2	3	936	86.94	4	3744
Sub Total				10	8274	768
Site Area Summary						
Total No. of Units				24		
Total Sales Area Coverage Sq/Ft				19718		
Total Sales Area Coverage Sq/M				1831		

AFFORDABLE HOUSING KEY

Affordable Housing - Requirement

- Affordable
- Low Cost Home Ownership

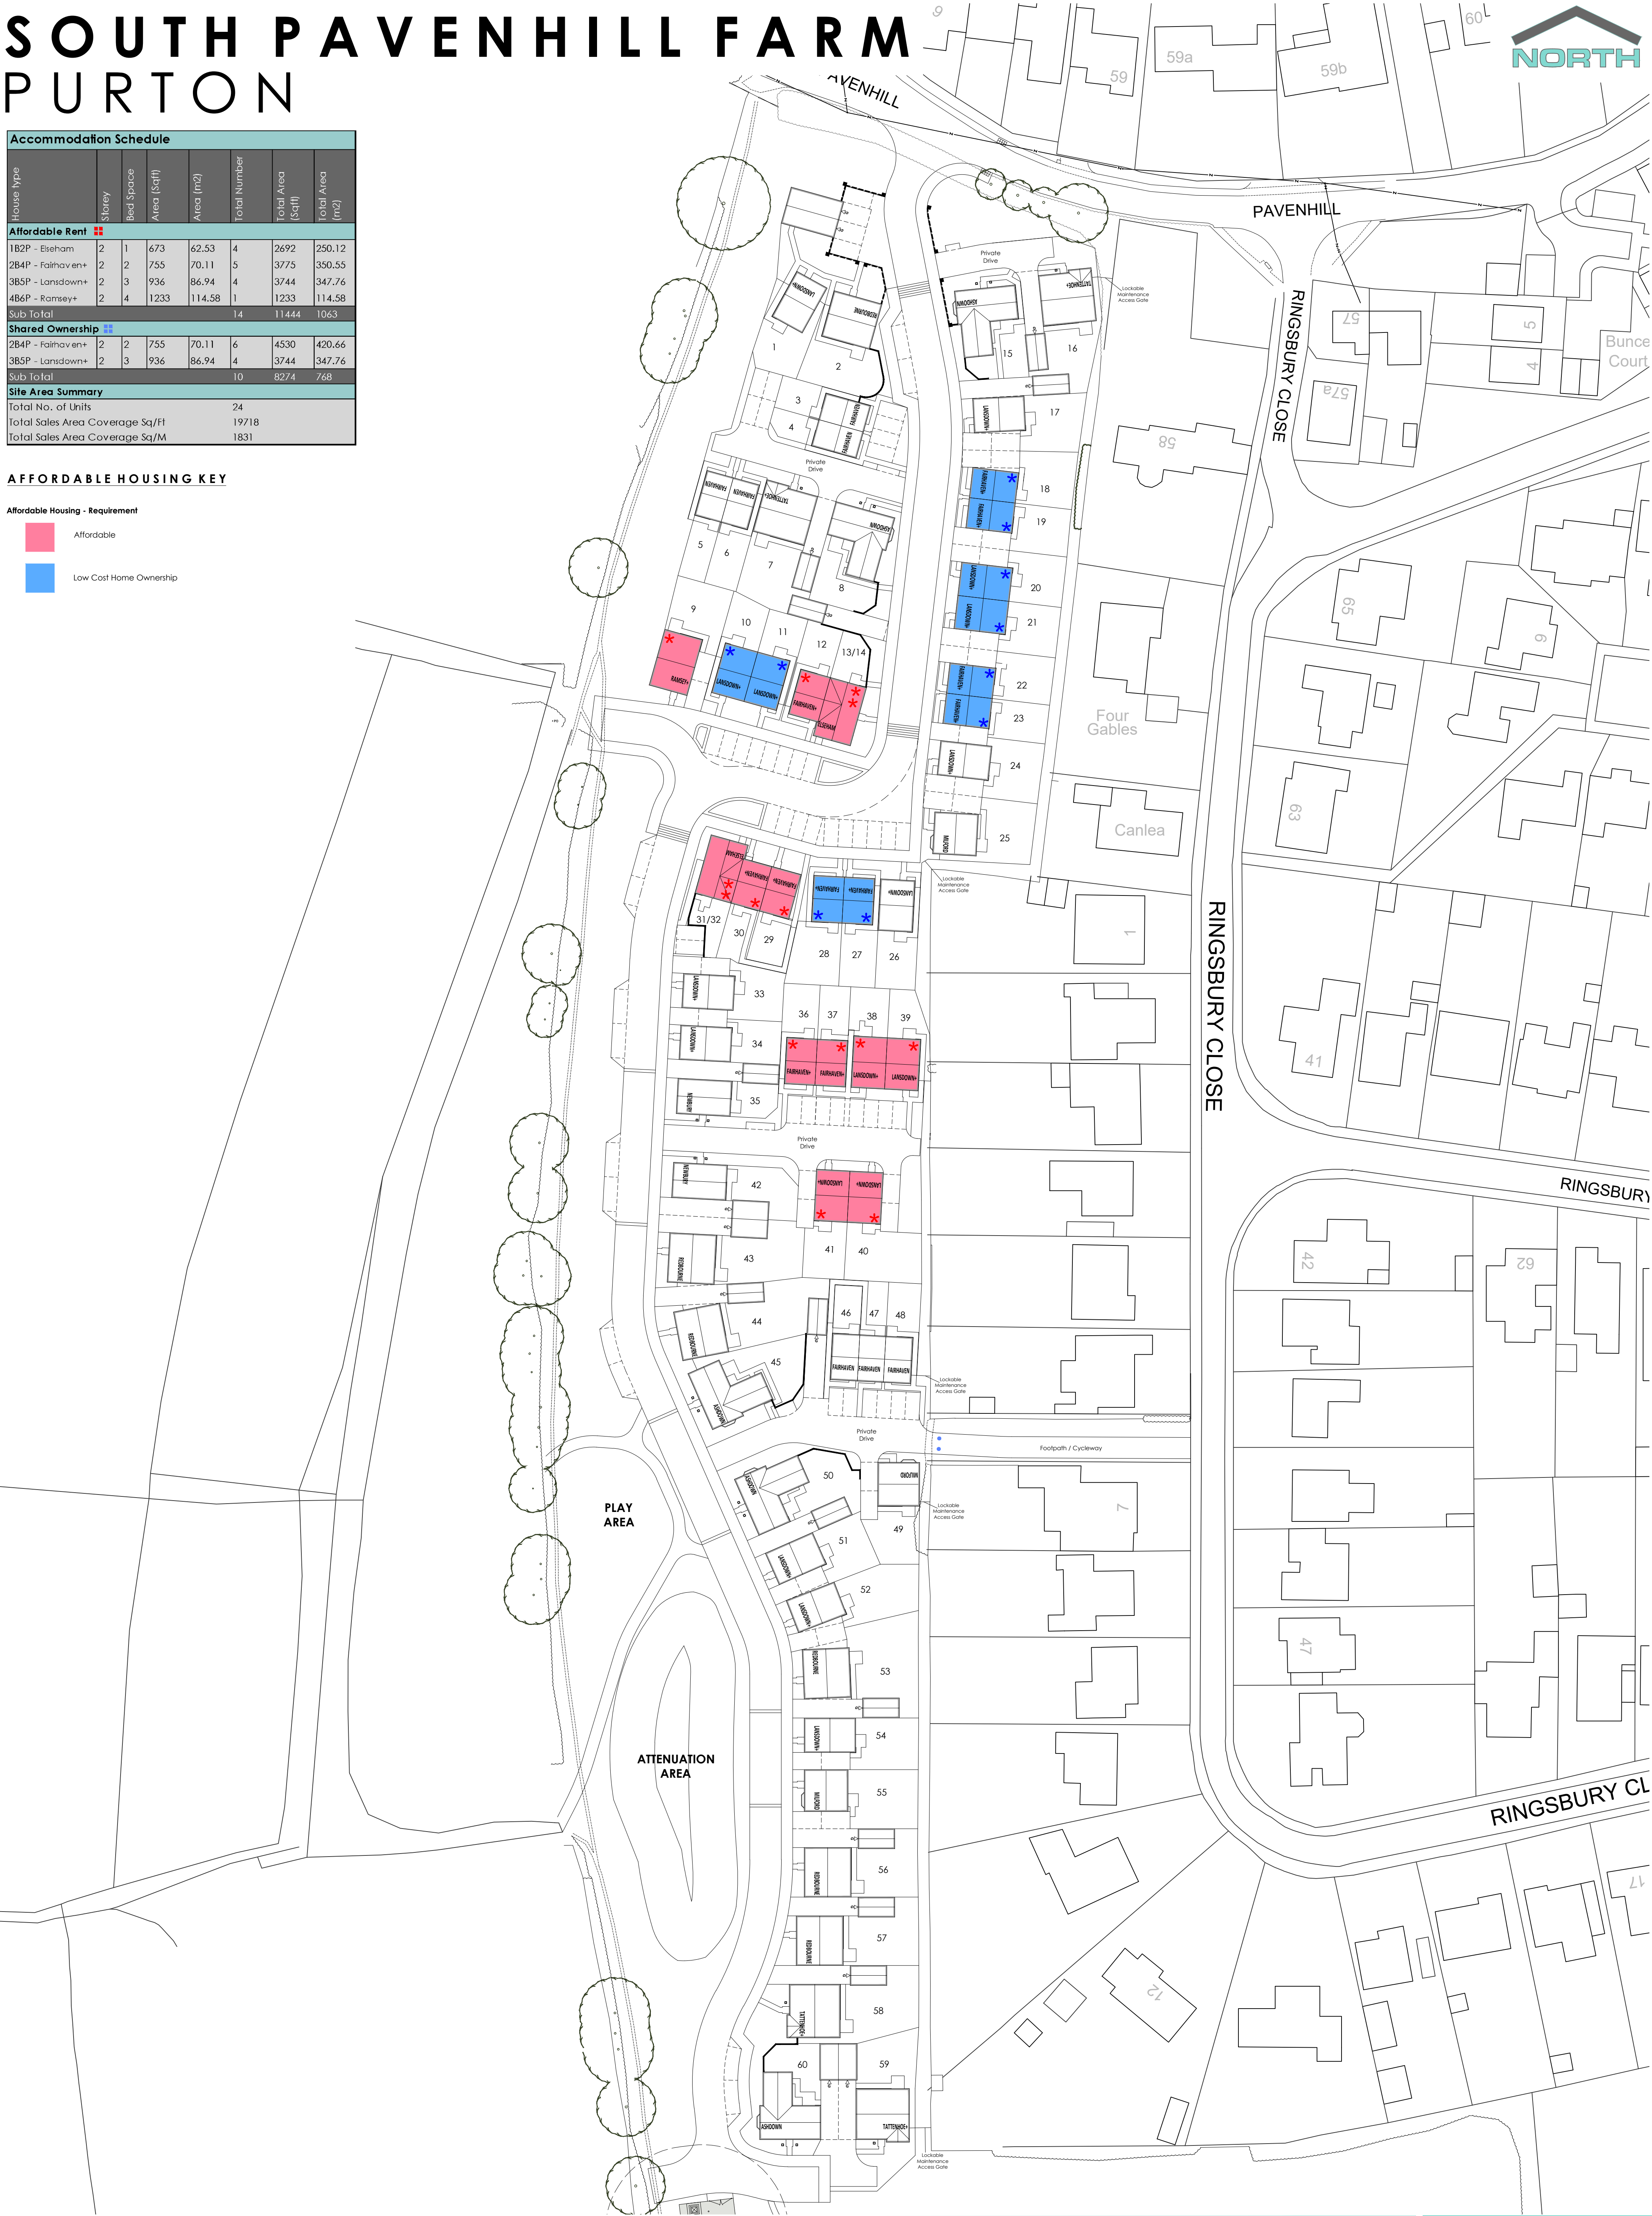

Check dimensions before use and notify Think Urban Design Ltd of any discrepancies immediately. Contractors, subcontractors and suppliers must verify all dimensions supplied on the drawings and on site before commencing work. Check the contents of this drawing and any tabular information before ordering materials. © Think Urban Design Ltd.

Scale 1:500

LOVELL HOMES

Lovell Homes, Unit 5, Cae Gwyrdd, Greenmeadow Business Park, Tongwynlais, Cardiff CF15 7AB Telephone: 02920 811888

REV	AMENDMENT DESCRIPTION	DATE

DRG TITLE
AFFORDABLE HOUSING LAYOUT

SCALE 1:500@A1
DRAWN PVCT/TU
DATE 15.06.26

DRAWING NO.
PURT/26/04/06

REVISION
/

CLIENT
LOVELL HOMES - CARDIFF

THINK URBAN DESIGN
Architecture & Civil Engineering

Quest House, 51 Mellons Business Park, Fortran Road, Cardiff CF3 0EY
02922 520219
info@thinkurban.design
www.thinkurban.design

thinkurban