


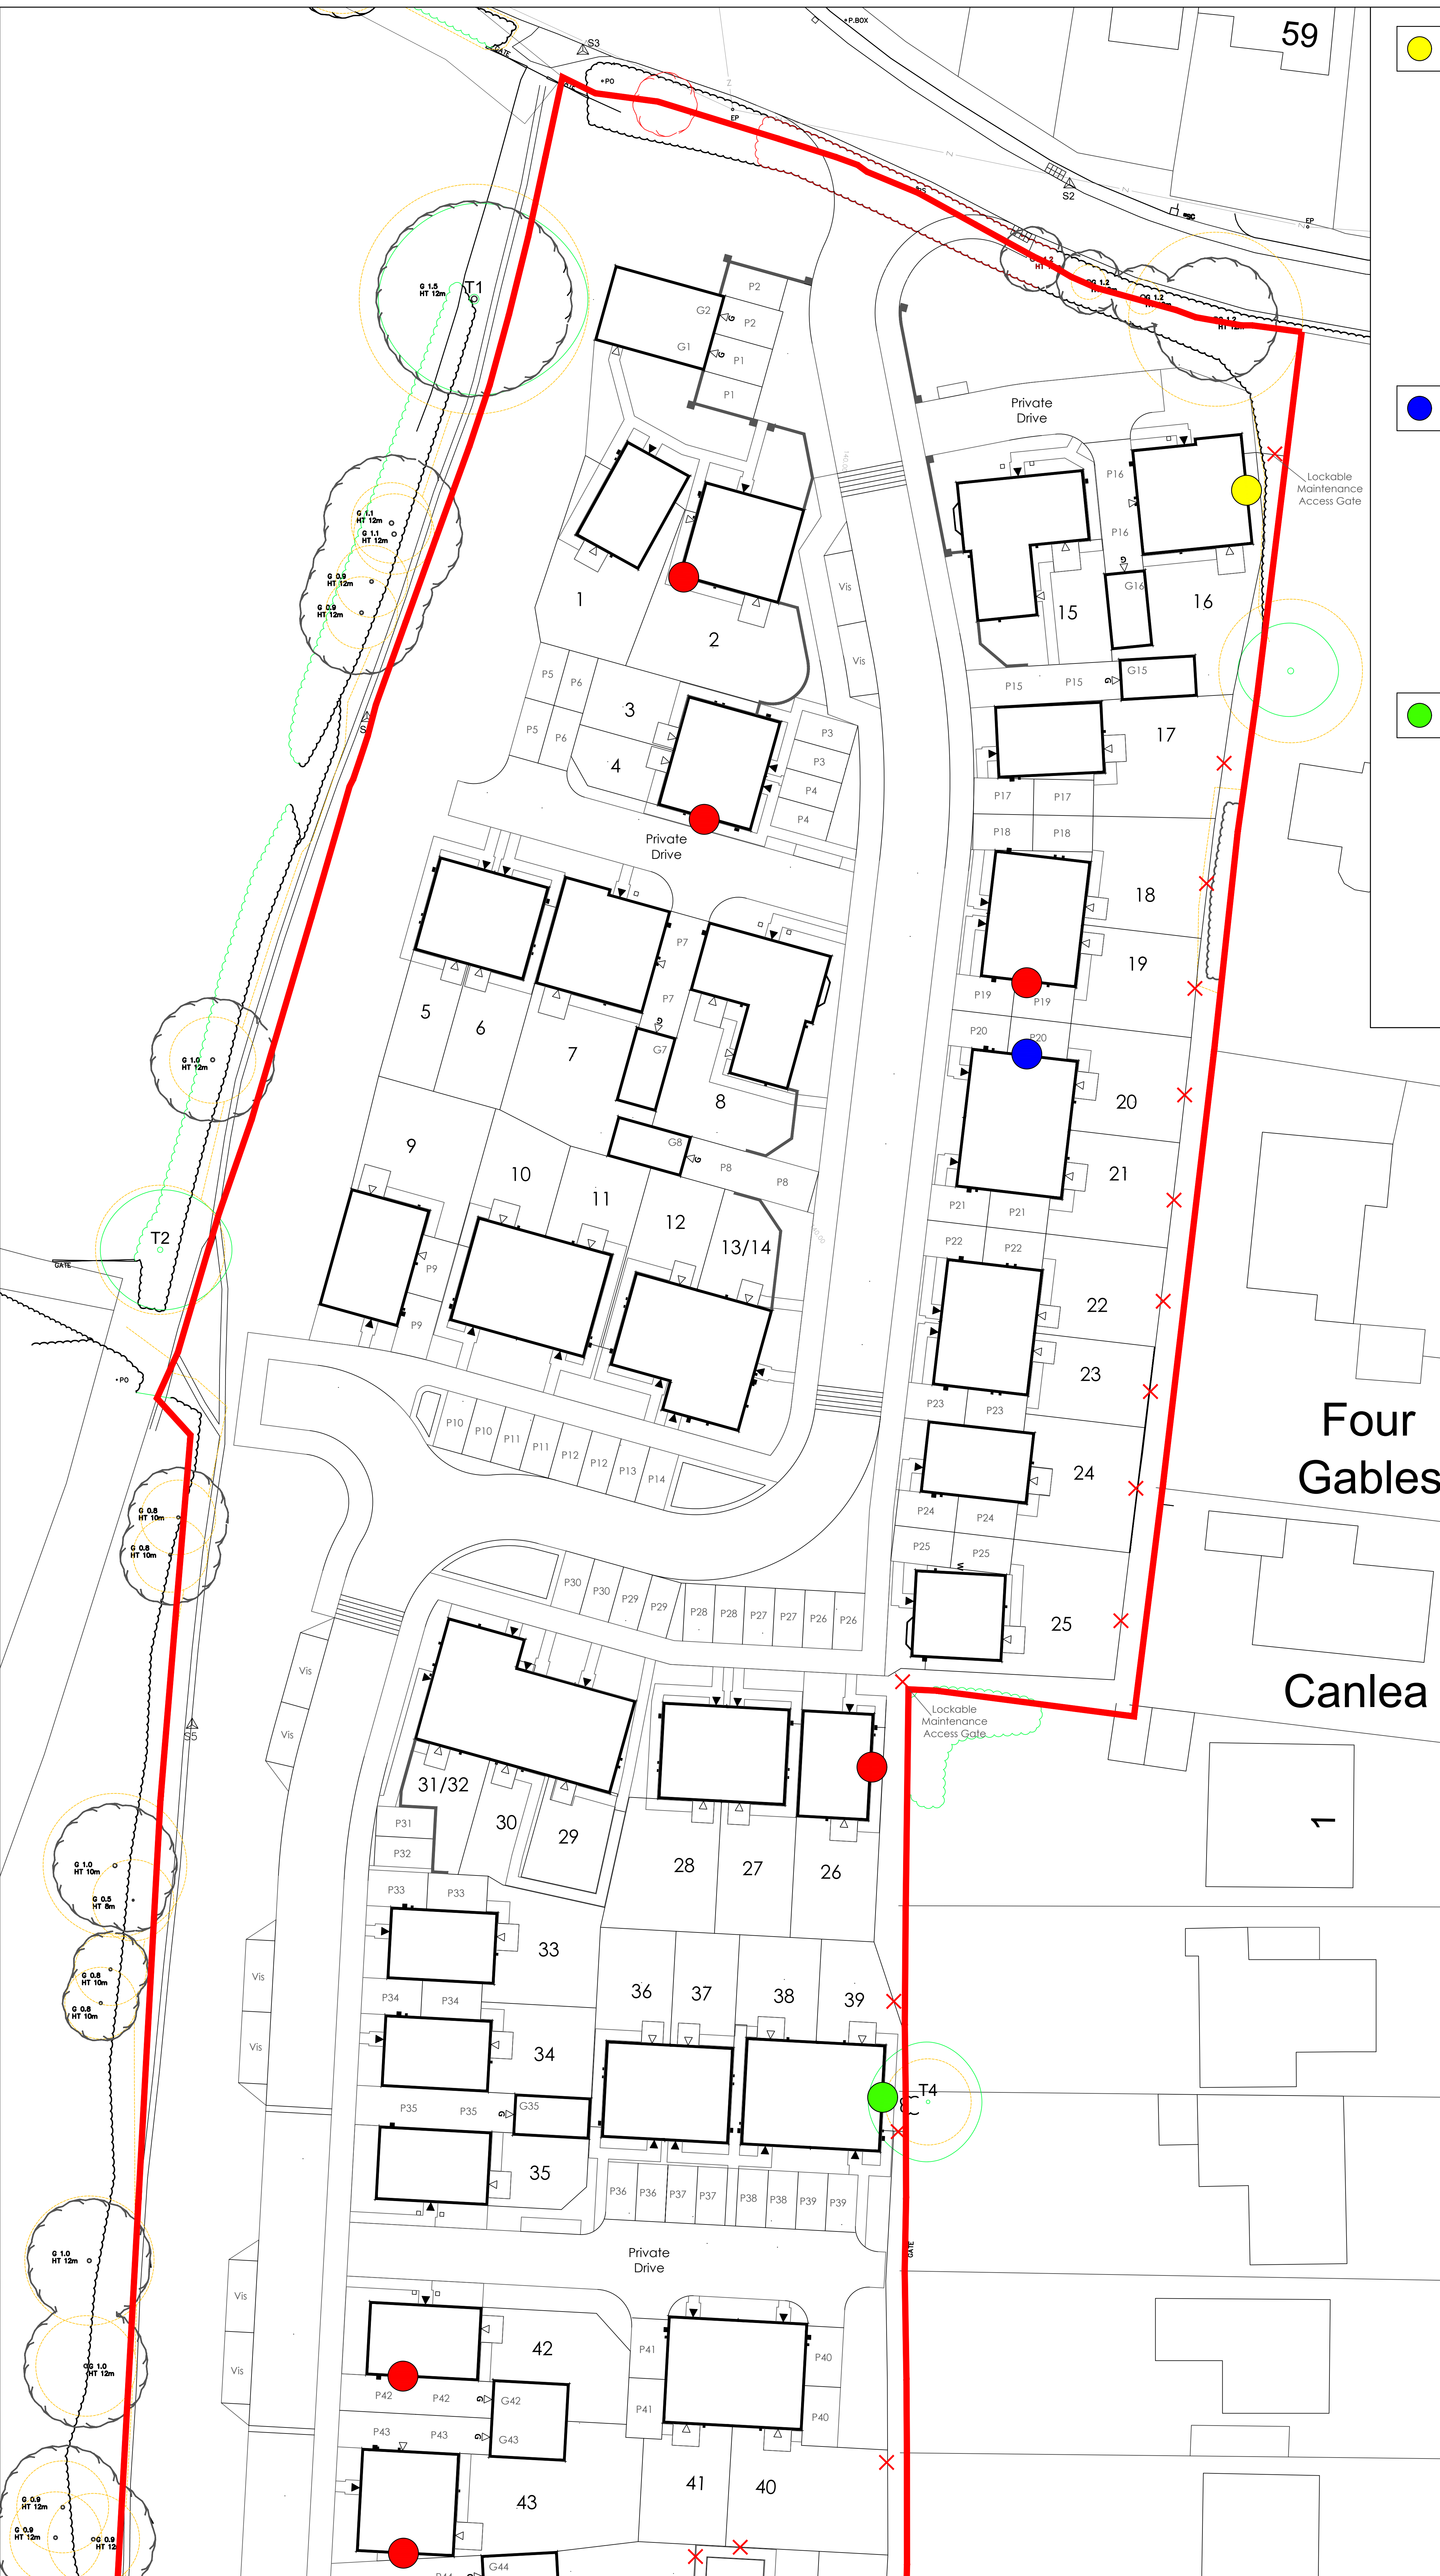

Total. 6No. Vivara Pro WoodStone® Build-in Open Nest Box (or similar approved)

Specification:

Width: 22cm

Height: 17cm

Depth: 18cm

Material: certified sustainable WoodStone®

Weight: 4.4 kg

*Boxes should be installed at least 3m above ground level, preferably high up on a wall just beneath the roof edge or eaves. Positioned away from windows, doorways and external lighting to provide a clear flight path to the boxes.



Total. 10No. Beaumaris WoodStone® Bat Box (or similar approved)

Specification:

Midi

Dimensions: 40 x 29 x 7 cm (H x W x D)

Weight: 4.4 kg

Maxi

Dimensions: 50 x 38 x 7 cm (H x W x D)

Weight: 8 kg

*Boxes should be installed at least 3m above ground level, preferably high up on a wall just beneath the roof edge or eaves. Positioned away from windows, doorways and external lighting to provide a clear flight path to the boxes.



Total. 2No. Vivaro Pro WoodStone® House Sparrow Nest Box (or similar approved)

Specification

Single Chamber:

Dimensions: 21 x 29 x 16 cm (H x W x D)

Weight: 7.25 kg

*Boxes should be installed between 3m and 6m above ground level and be positioned away from windows, doorways and external lighting to provide a clear flight path to the boxes.



Total. 2No. WoodStone® Swift Facade Nest Box (or similar approved)

Specification:

Width: 440mm

Height: 270mm

Depth: 270mm

Material: Certified sustainable Woodstone®

Colour: Grey

*Boxes should be installed 5m above the ground, ideally tightly under the eaves or near the roof apex, level and be positioned away from windows, doorways and external lighting to provide a clear flight path to the boxes.




Hedgehog access holes

(Aperture: 13cm x 13cm at ground level) in proposed timber fencing or proposed brick walling.

Each hedgehog hole is to have hedgehog hole sign attached above.

Please note: hedgehog gaps between boundaries with changes in level greater than a certain drop would not be required.

See below Typical Hedgehog Highway Detail by Lovell (9000-23NHT-9021 S2 P01, Oct 2025)

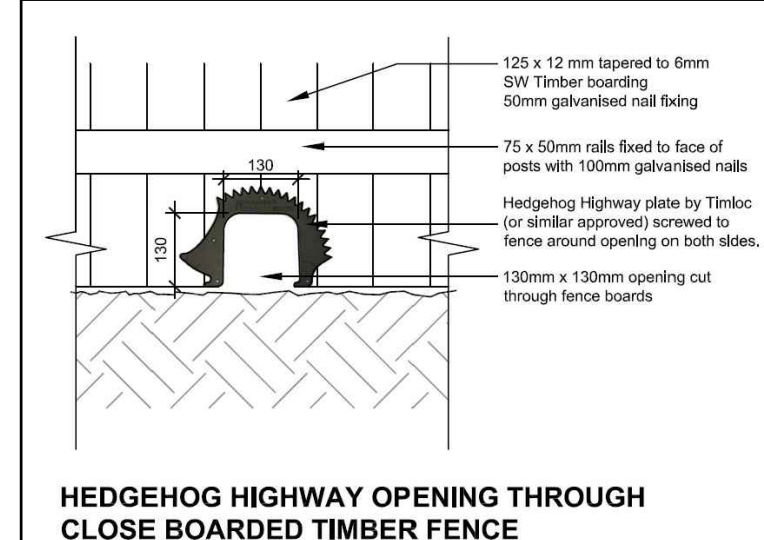

HEDGEHOG HIGHWAY OPENING THROUGH CLOSE BOARDED TIMBER FENCE

Key:

Site Boundary

ASCERTA
LANDSCAPE TREES | ECOLOGY

t: 0845 463 4404
e: info@landscapetreeseecology.com
www.landscapetreeseecology.com

CLIENT:
Lovell

PROJECT:
South Pavenhill Farm

DRAWING TITLE:
Bird and Bat Box Scheme (Sheet 1 of 2)

SCALE:
1:200 @A0

DATE:
09/07/2026


DRAWN BY:
DC

CHECKED BY:
CN

DRAWING No:
P1464.21.L10

REV:
A

A	Minor amendments	CN	09/07/26
REV	DESCRIPTION	BY	DATE

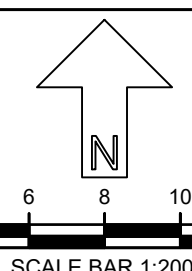

SCALE BAR 1:200

0 1 2 3 4 5 6 7 8 9 10 11 12 13 14 15 16


ALL COORDINATES RELATED TO LOCAL GRID LOCATED TO OS NG BY BEST FIT TO DETAIL, EXTRACTED FROM OS DIGITAL DATA.

DO NOT SCALE

© This drawing, including the design and technical information contained on it, is the property of Ascerta.

The drawing may only be used for the specific purpose for which it has been intended and may not be reproduced or copied without prior permission.

C:\Users\44771\OneDrive - Ascerta\Server\All Jobs\1464.21 South Pavenhill Farm, Purton, Swindon SN5 4FH\03 Working\01 CAD_Drawings\1464.21.L10.L11 RevA Bird and Bat Box Scheme

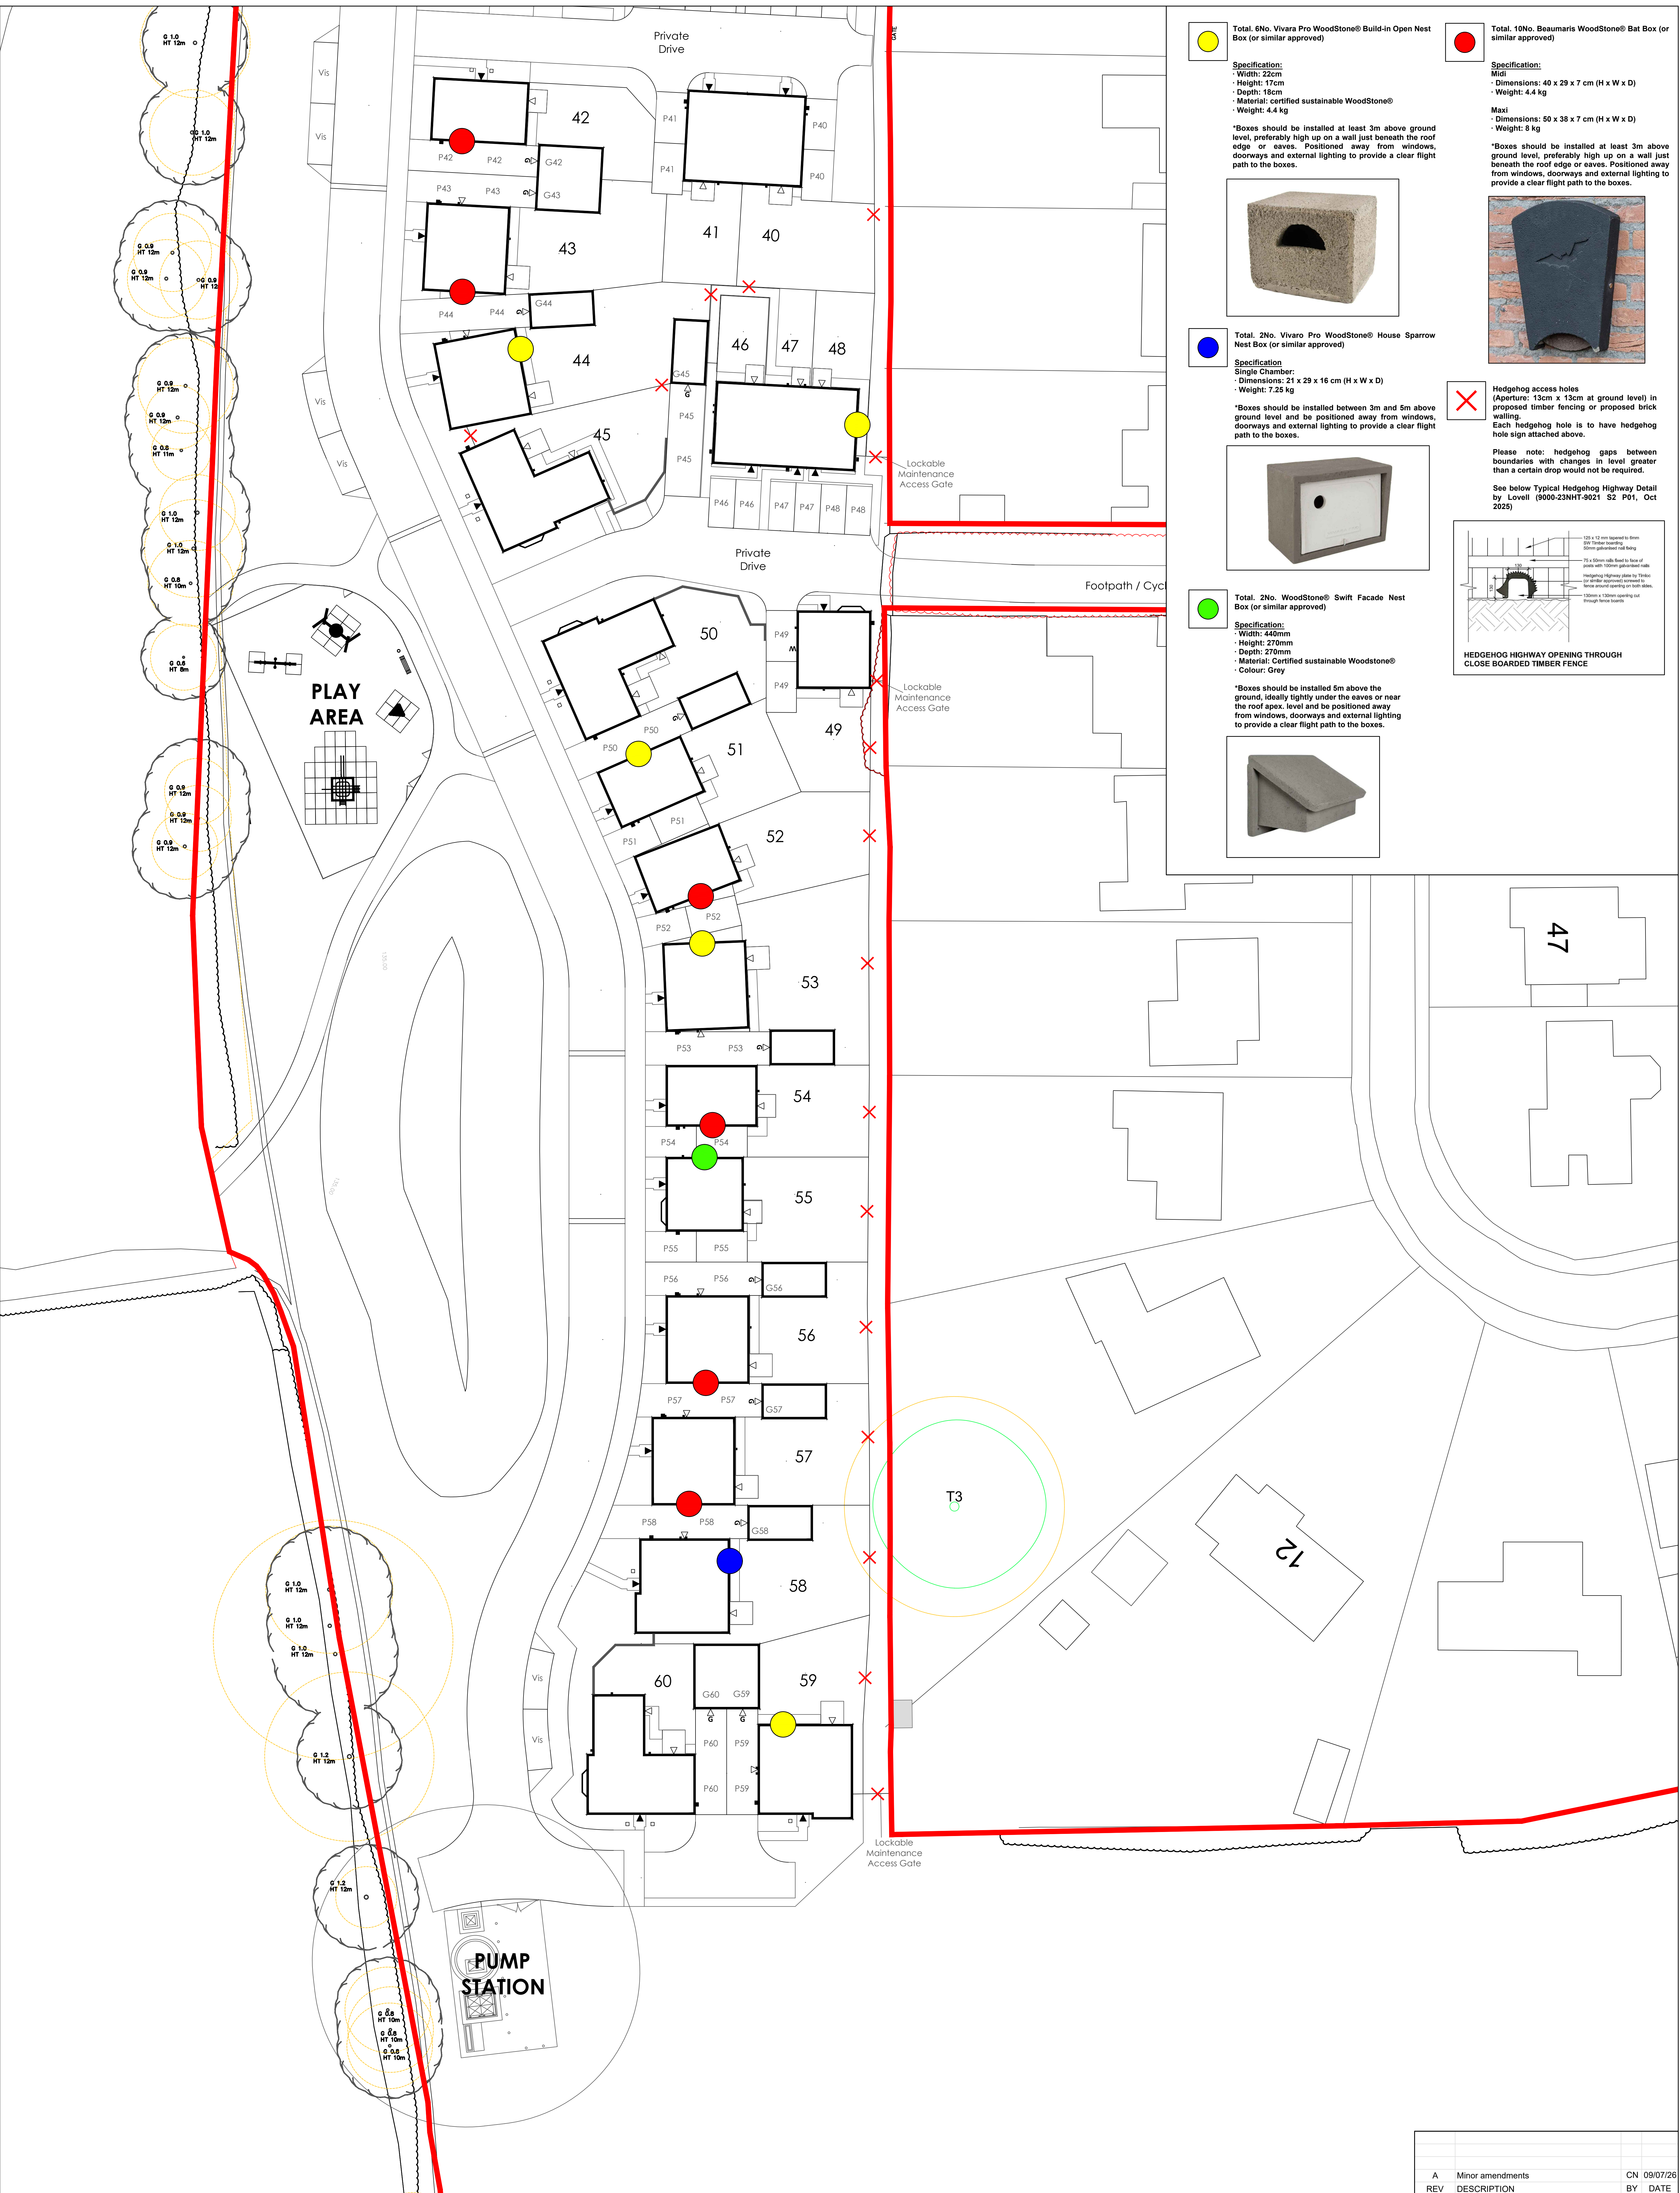

Total: 6No. Vivara Pro WoodStone® Build-in Open Nest Box (or similar approved)

Specification:

- Width: 22cm
- Height: 17cm
- Depth: 18cm
- Material: certified sustainable WoodStone®
- Weight: 4.4 kg

*Boxes should be installed at least 3m above ground level, preferably high up on a wall just beneath the roof edge or eaves. Positioned away from windows, doorways and external lighting to provide a clear flight path to the boxes.



Total: 10No. Beaumaris WoodStone® Bat Box (or similar approved)

Specification:

Mini

- Dimensions: 40 x 29 x 7 cm (H x W x D)
- Weight: 4.4 kg

Maxi

- Dimensions: 50 x 38 x 7 cm (H x W x D)
- Weight: 8 kg

*Boxes should be installed at least 3m above ground level, preferably high up on a wall just beneath the roof edge or eaves. Positioned away from windows, doorways and external lighting to provide a clear flight path to the boxes.



Total: 2No. Vivaro Pro WoodStone® House Sparrow Nest Box (or similar approved)

Specification

Single Chamber:

- Dimensions: 21 x 29 x 16 cm (H x W x D)
- Weight: 7.25 kg

*Boxes should be installed between 3m and 6m above ground level and be positioned away from windows, doorways and external lighting to provide a clear flight path to the boxes.



Total: 2No. WoodStone® Swift Facade Nest Box (or similar approved)

Specification:

- Width: 440mm
- Height: 270mm
- Depth: 270mm
- Material: Certified sustainable Woodstone®
- Colour: Grey

*Boxes should be installed 5m above the ground, ideally tightly under the eaves or near the roof apex, level and be positioned away from windows, doorways and external lighting to provide a clear flight path to the boxes.




Hedgehog access holes

(Aperture: 13cm x 13cm at ground level) in proposed timber fencing or proposed brick walling.

Each hedgehog hole is to have hedgehog hole sign attached above.

Please note: hedgehog gaps between boundaries with changes in level greater than a certain drop would not be required.

See below Typical Hedgehog Highway Detail by Lovell (9000-23NHT-9021 S2 P01, Oct 2025)

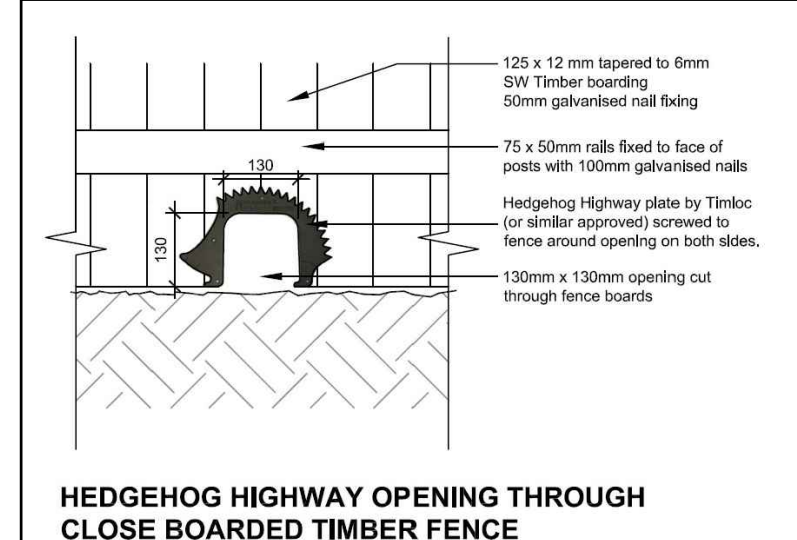

ASCERTA
LANDSCAPE | TREES | ECOLOGY

t: 0845 463 4404
e: info@landscapetreeseecology.com
www.landscapetreeseecology.com

CLIENT:
Lovell

PROJECT:
South Pavenhill Farm

DRAWING TITLE:
Bird and Bat Box Scheme (Sheet 2 of 2)

SCALE:
1:200 @A0

DATE:
09/07/2026


DRAWN BY:
DC

CHKD BY:
CN

REV:
A

P1464.21.L11

Key:

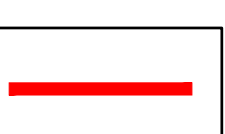 Site Boundary

REV	DESCRIPTION	BY	DATE
A	Minor amendments	CN	09/07/26

DO NOT SCALE

ALL COORDINATES RELATED TO LOCAL GRID LOCATED TO OS NG BY BEST FIT TO DETAIL, EXTRACTED FROM OS DIGITAL DATA.

This drawing, including the design and technical information contained on it, is the property of Ascerta.

The drawing may only be used for the specific purpose for which it has been intended and may not be reproduced or copied without prior permission.

C:\Users\44771\OneDrive - Ascerta\Server\All Jobs\1464.21 South Pavenhill Farm, Purton, Swindon SN5 4FH\03 Working\01 CAD Drawings\1464.21.L10-L11 RevA Bird and Bat Box Scheme