


Northern section

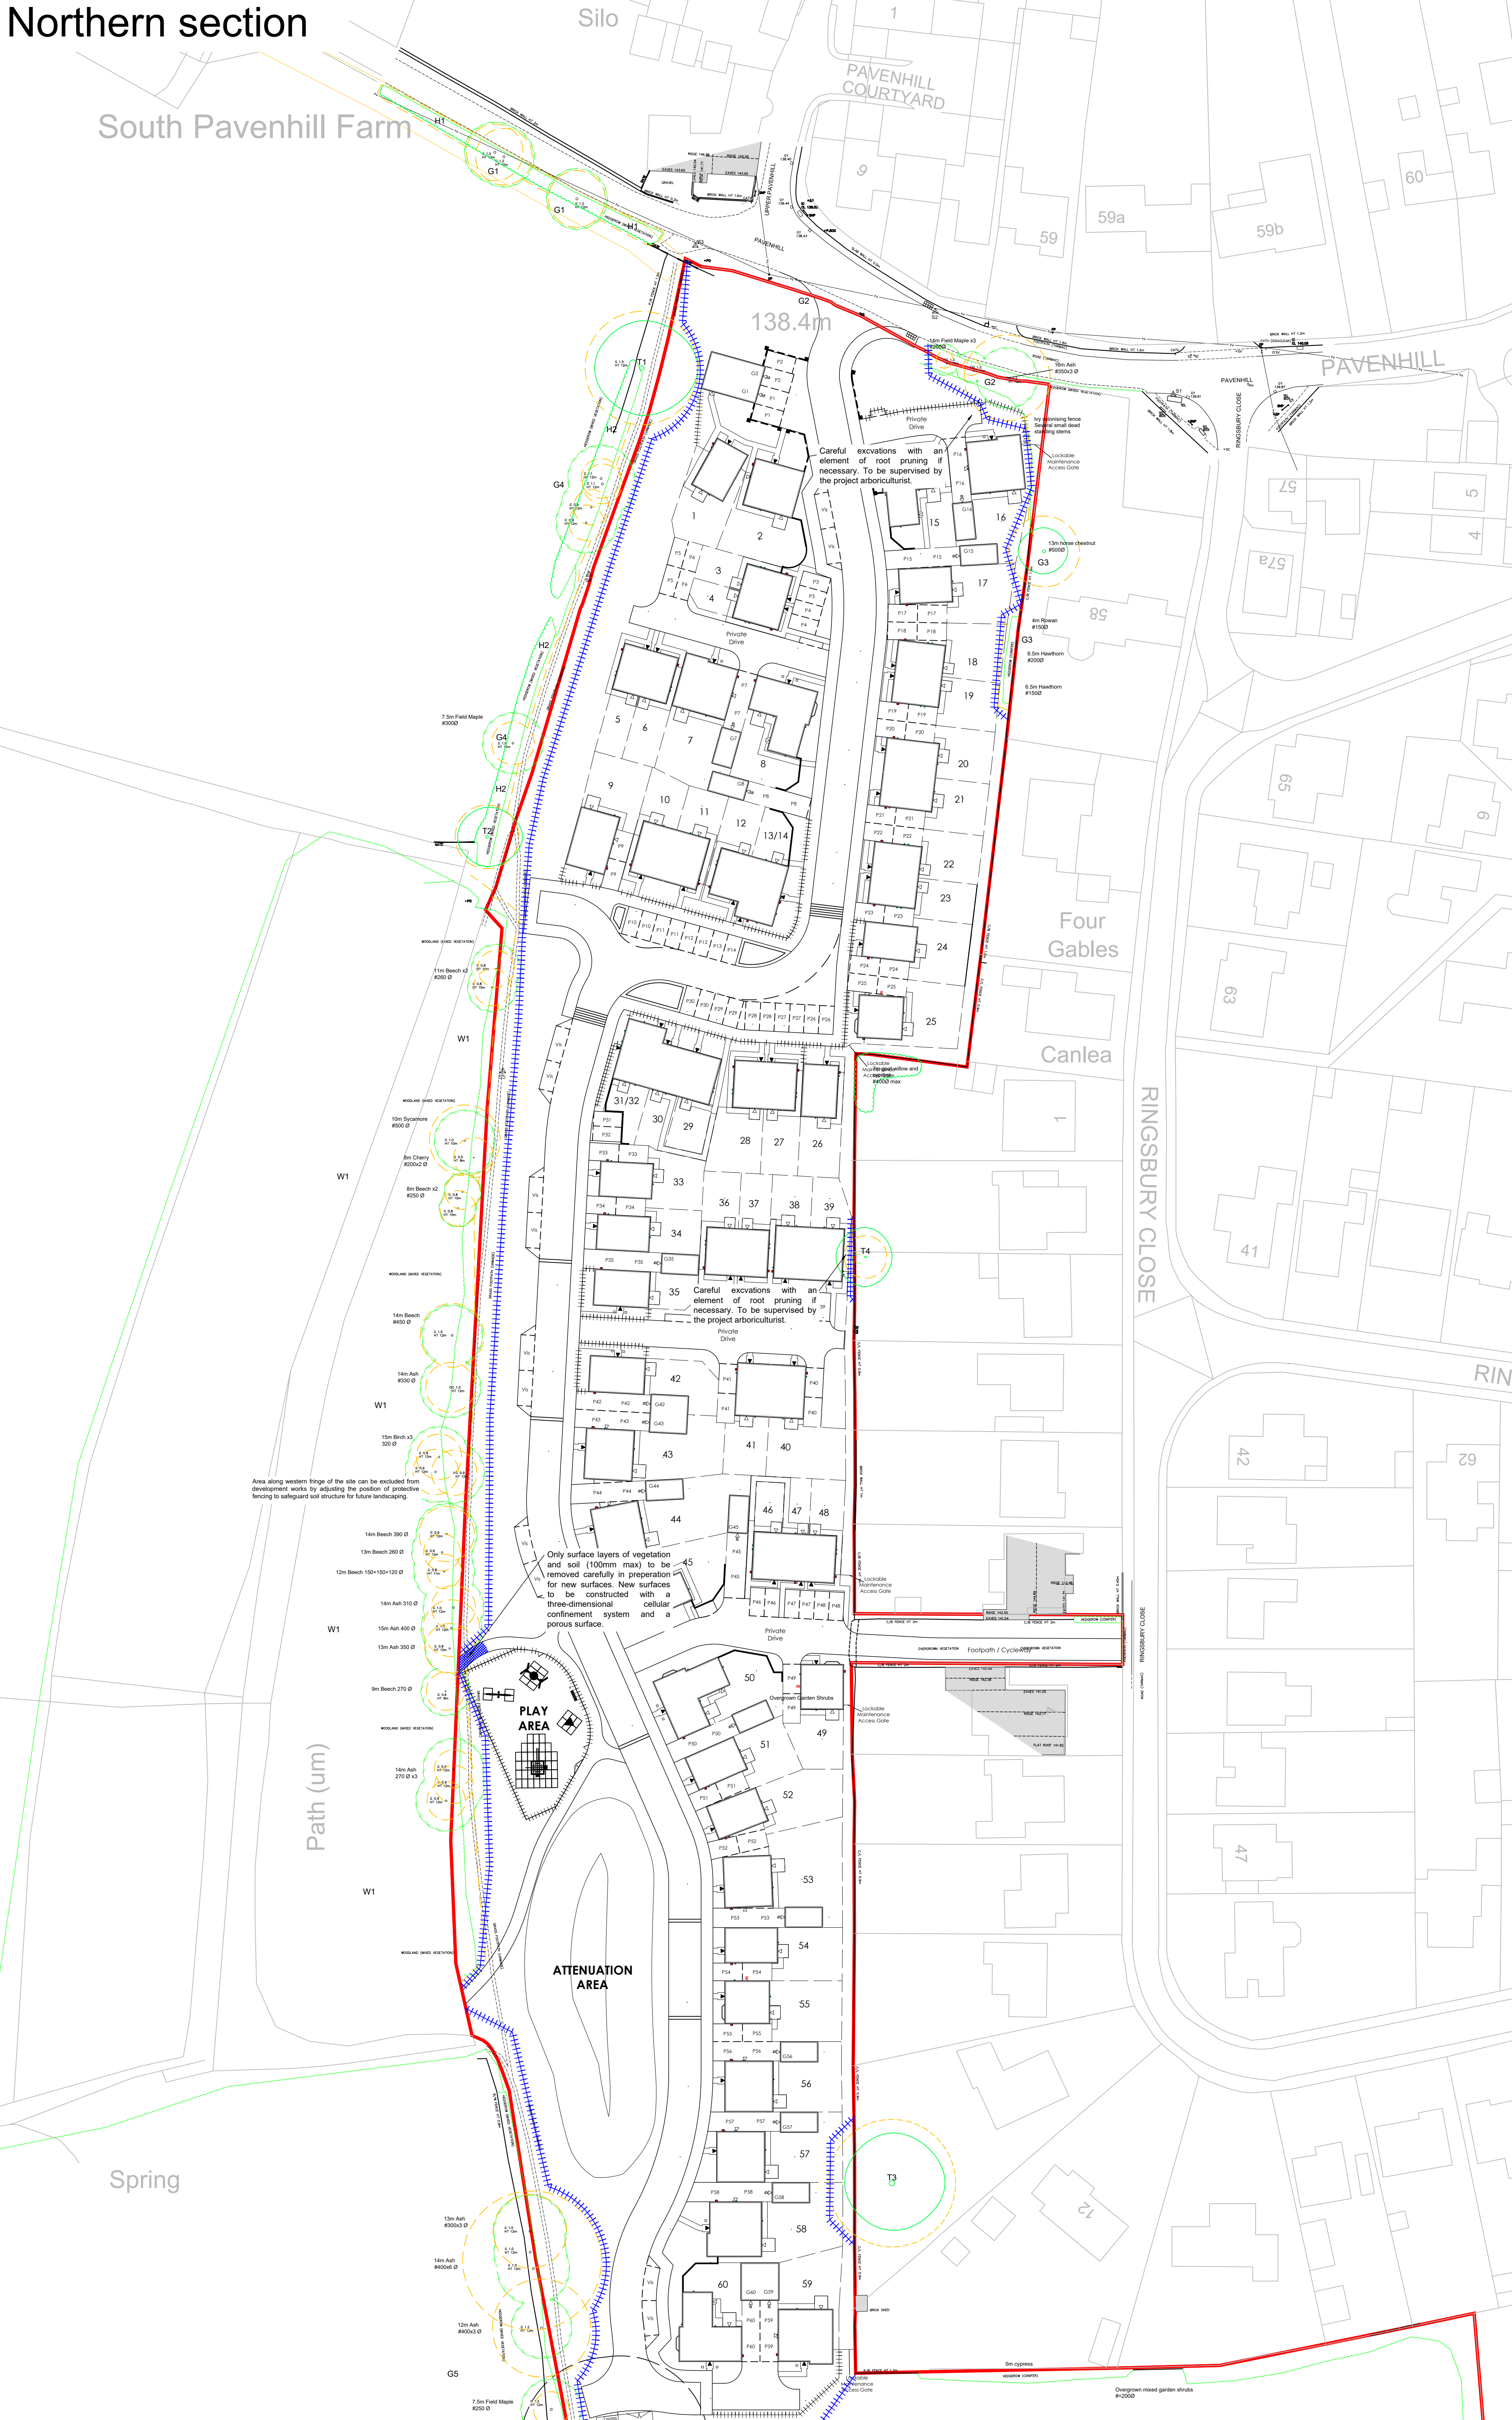

Southern section



DO NOT SCALE

ALL COORDINATES RELATED TO LOCAL GRID LOCATED TO OS NG BY BEST FIT TO DETAIL EXTRACTED FROM OS DIGITAL DATA

© This drawing, including the design and technical information contained on it, is the property of Ascerta. The drawing may only be used for the specific purpose for which it has been intended and may not be reproduced or copied without prior permission.

KEY

- Existing tree to be retained
- Existing hedgerow to be retained
- Extent of Root Protection Area for retained trees in accordance with BS5837:2012 *Trees in relation to design, demolition and construction - Recommendations*
- Proposed location of protective fencing - see inset for type / construction detail

BS5837:2012
Figure 3 Examples of above-ground stabilising systems

a) Stabilizer strut with base plate secured by ground pins

b) Stabilizer strut mounted on block tray

ASCERTA
LANDSCAPE | TREES | ECOLOGY

t: 0845 463 4404
e: info@landscapetreescology.com
www.landscapetreescology.com

CLIENT: Castlewood Properties Ventures
PROJECT: South Pavenhill Farm, Purton, Swindon, SN5 4FH

DRAWING TITLE: Tree Constraints & Draft Protection Drawing

SCALE: 1:500 @ A0
DRAWN BY: KP
CHKD BY: CP
DATE: 18/05/2026
P: 1464.21.02

DRAWING No: REV: A