


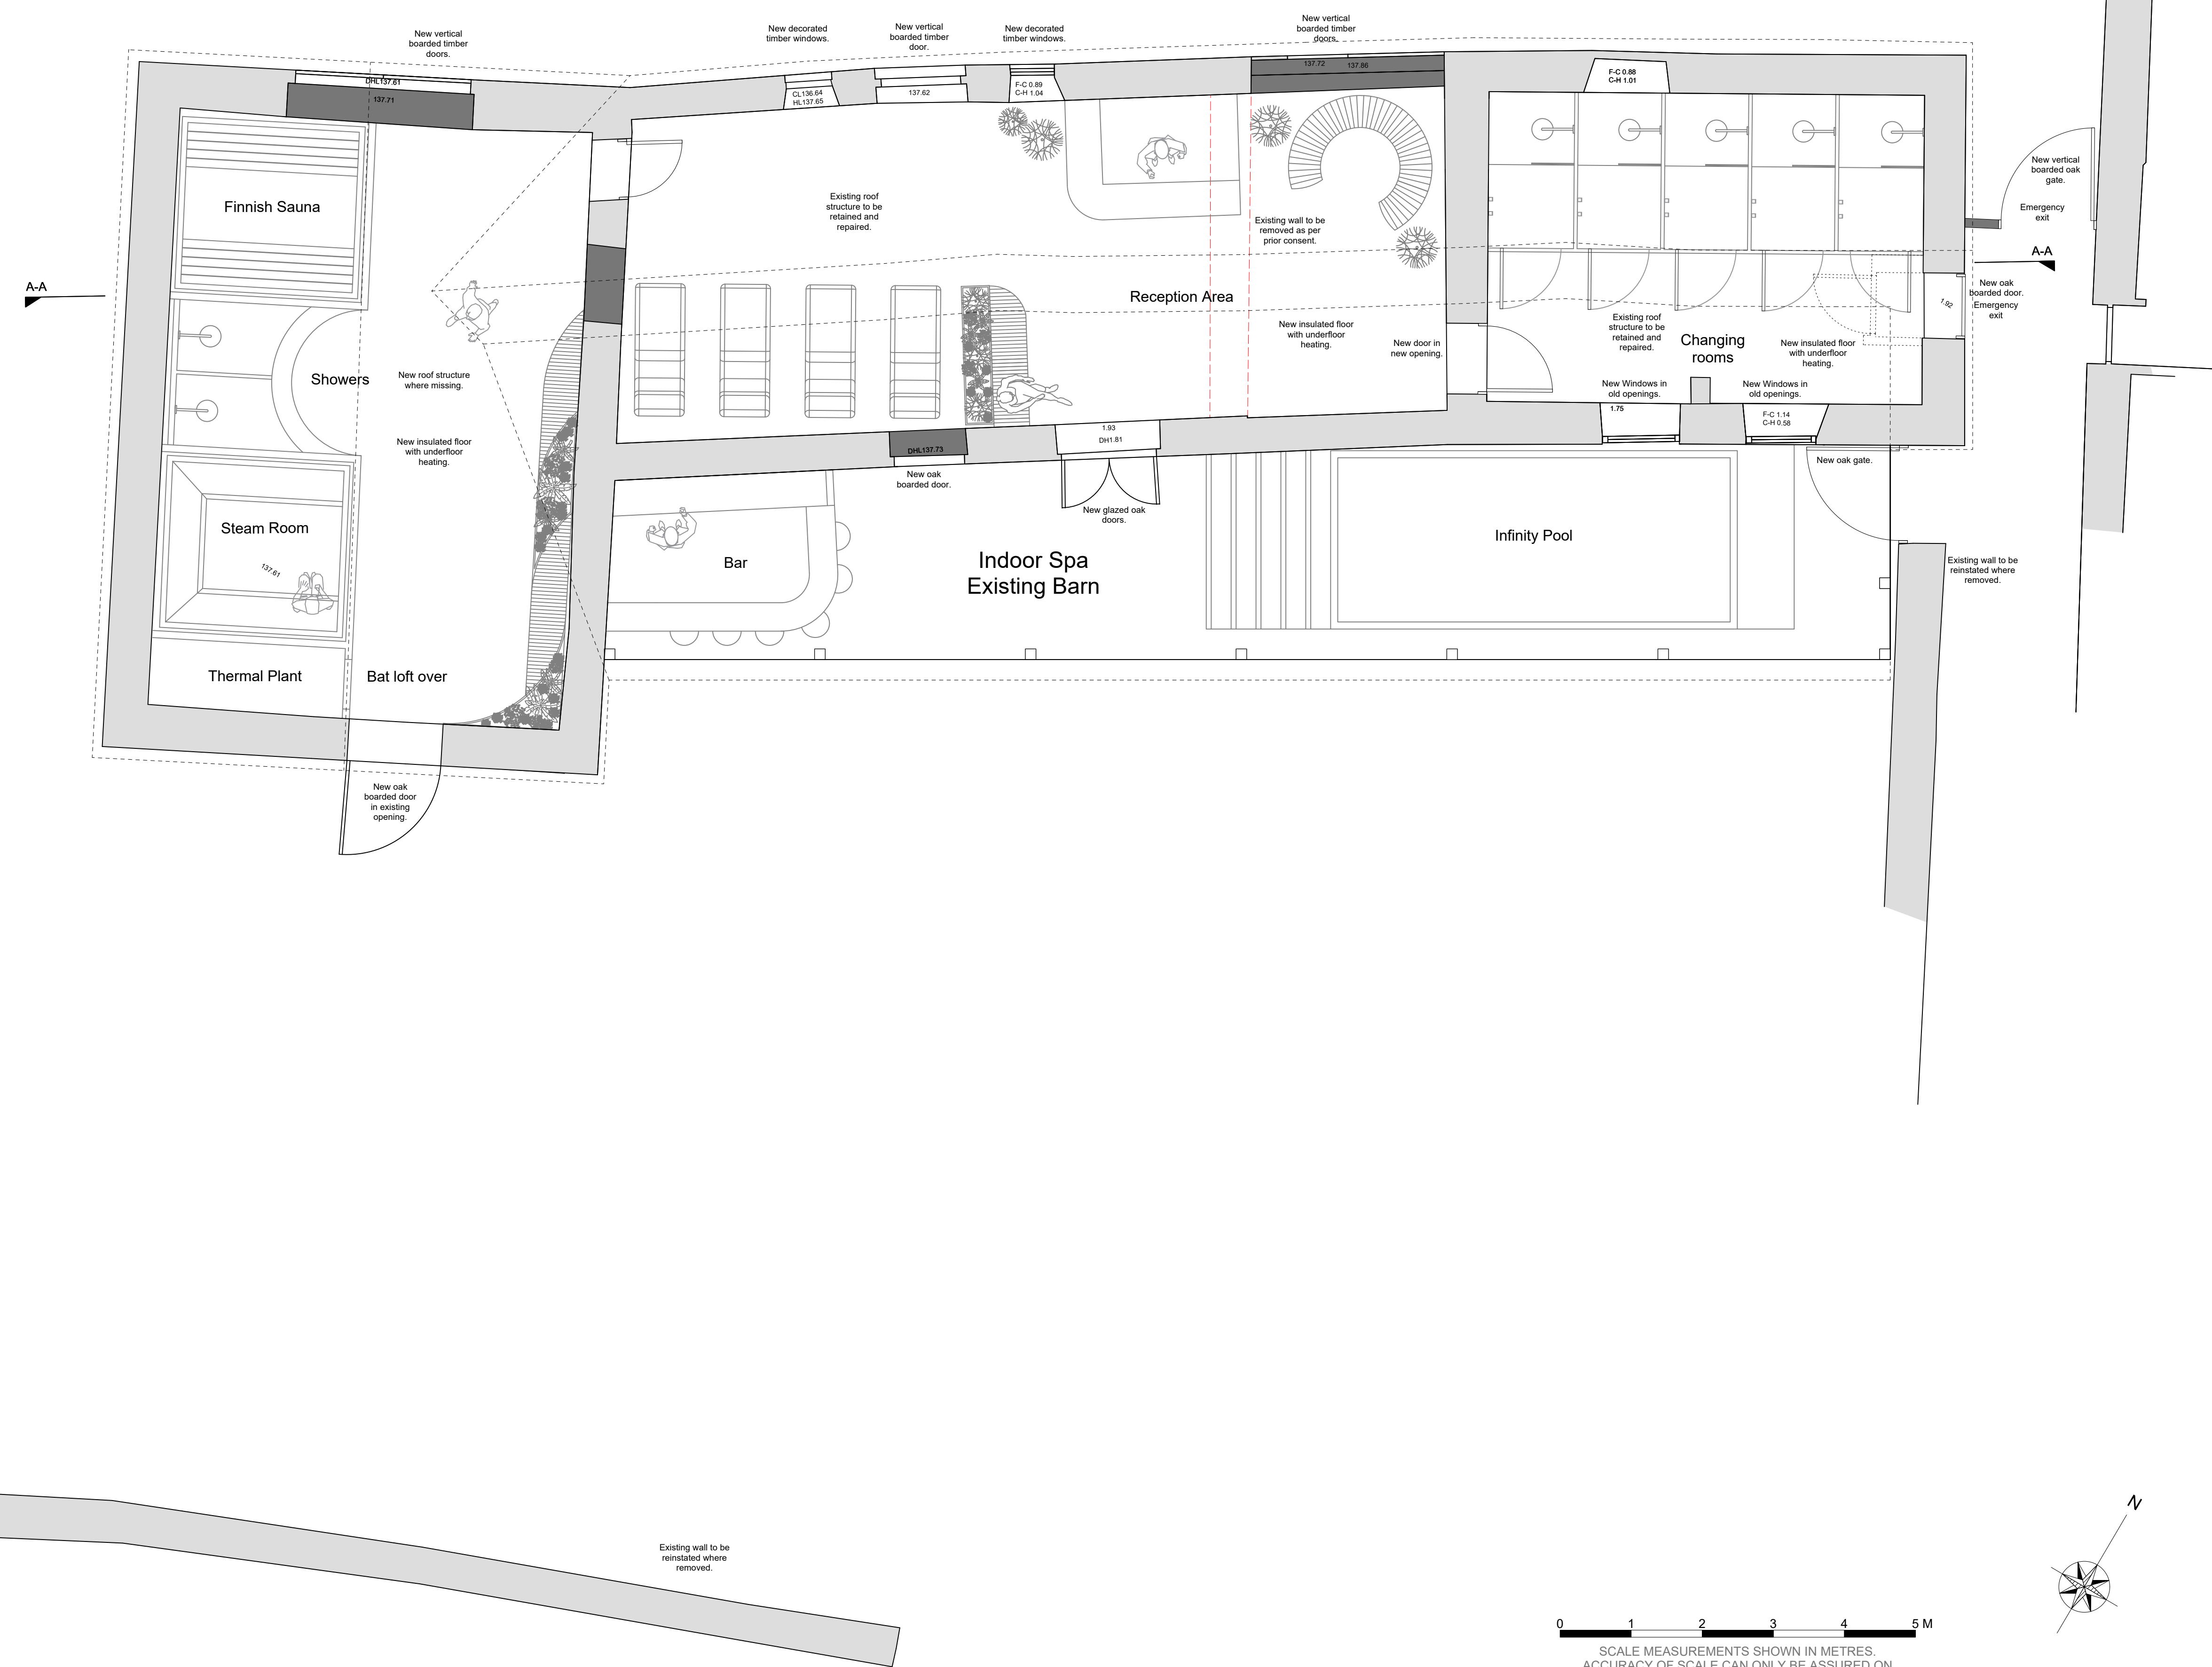

PLANNING NOTES
-
DEMOLITION NOTES
-
CONSTRUCTION NOTES
-All dimensions must be checked on site and not scaled from this drawing
MAINTENANCE NOTES
-

Revisions		
A	23-02-26	Bat loft added.
B	22-06-26	Extension removed.

VERITY & BEVERLEY

ARCHITECTS DESIGNERS

The Coach House | 4 The Chipping | Tetbury | Glos. | GL8 8ET
Telephone 01666 503516 | www.verity-beverley.co.uk

HOLFORD ARMS,
KNOCKDOWN

ALTERATIONS

BARN PLAN
AS PROPOSED

Scale: 1:50	25.1598/23
Date: Oct 2025	
Drawn: DLS	
Size: A1	Revision
	A B

0 1 2 3 4 5 M
SCALE MEASUREMENTS SHOWN IN METRES.
ACCURACY OF SCALE CAN ONLY BE ASSURED ON
PROPERLY CALIBRATED MACHINERY

