


Coate Lane Devizes

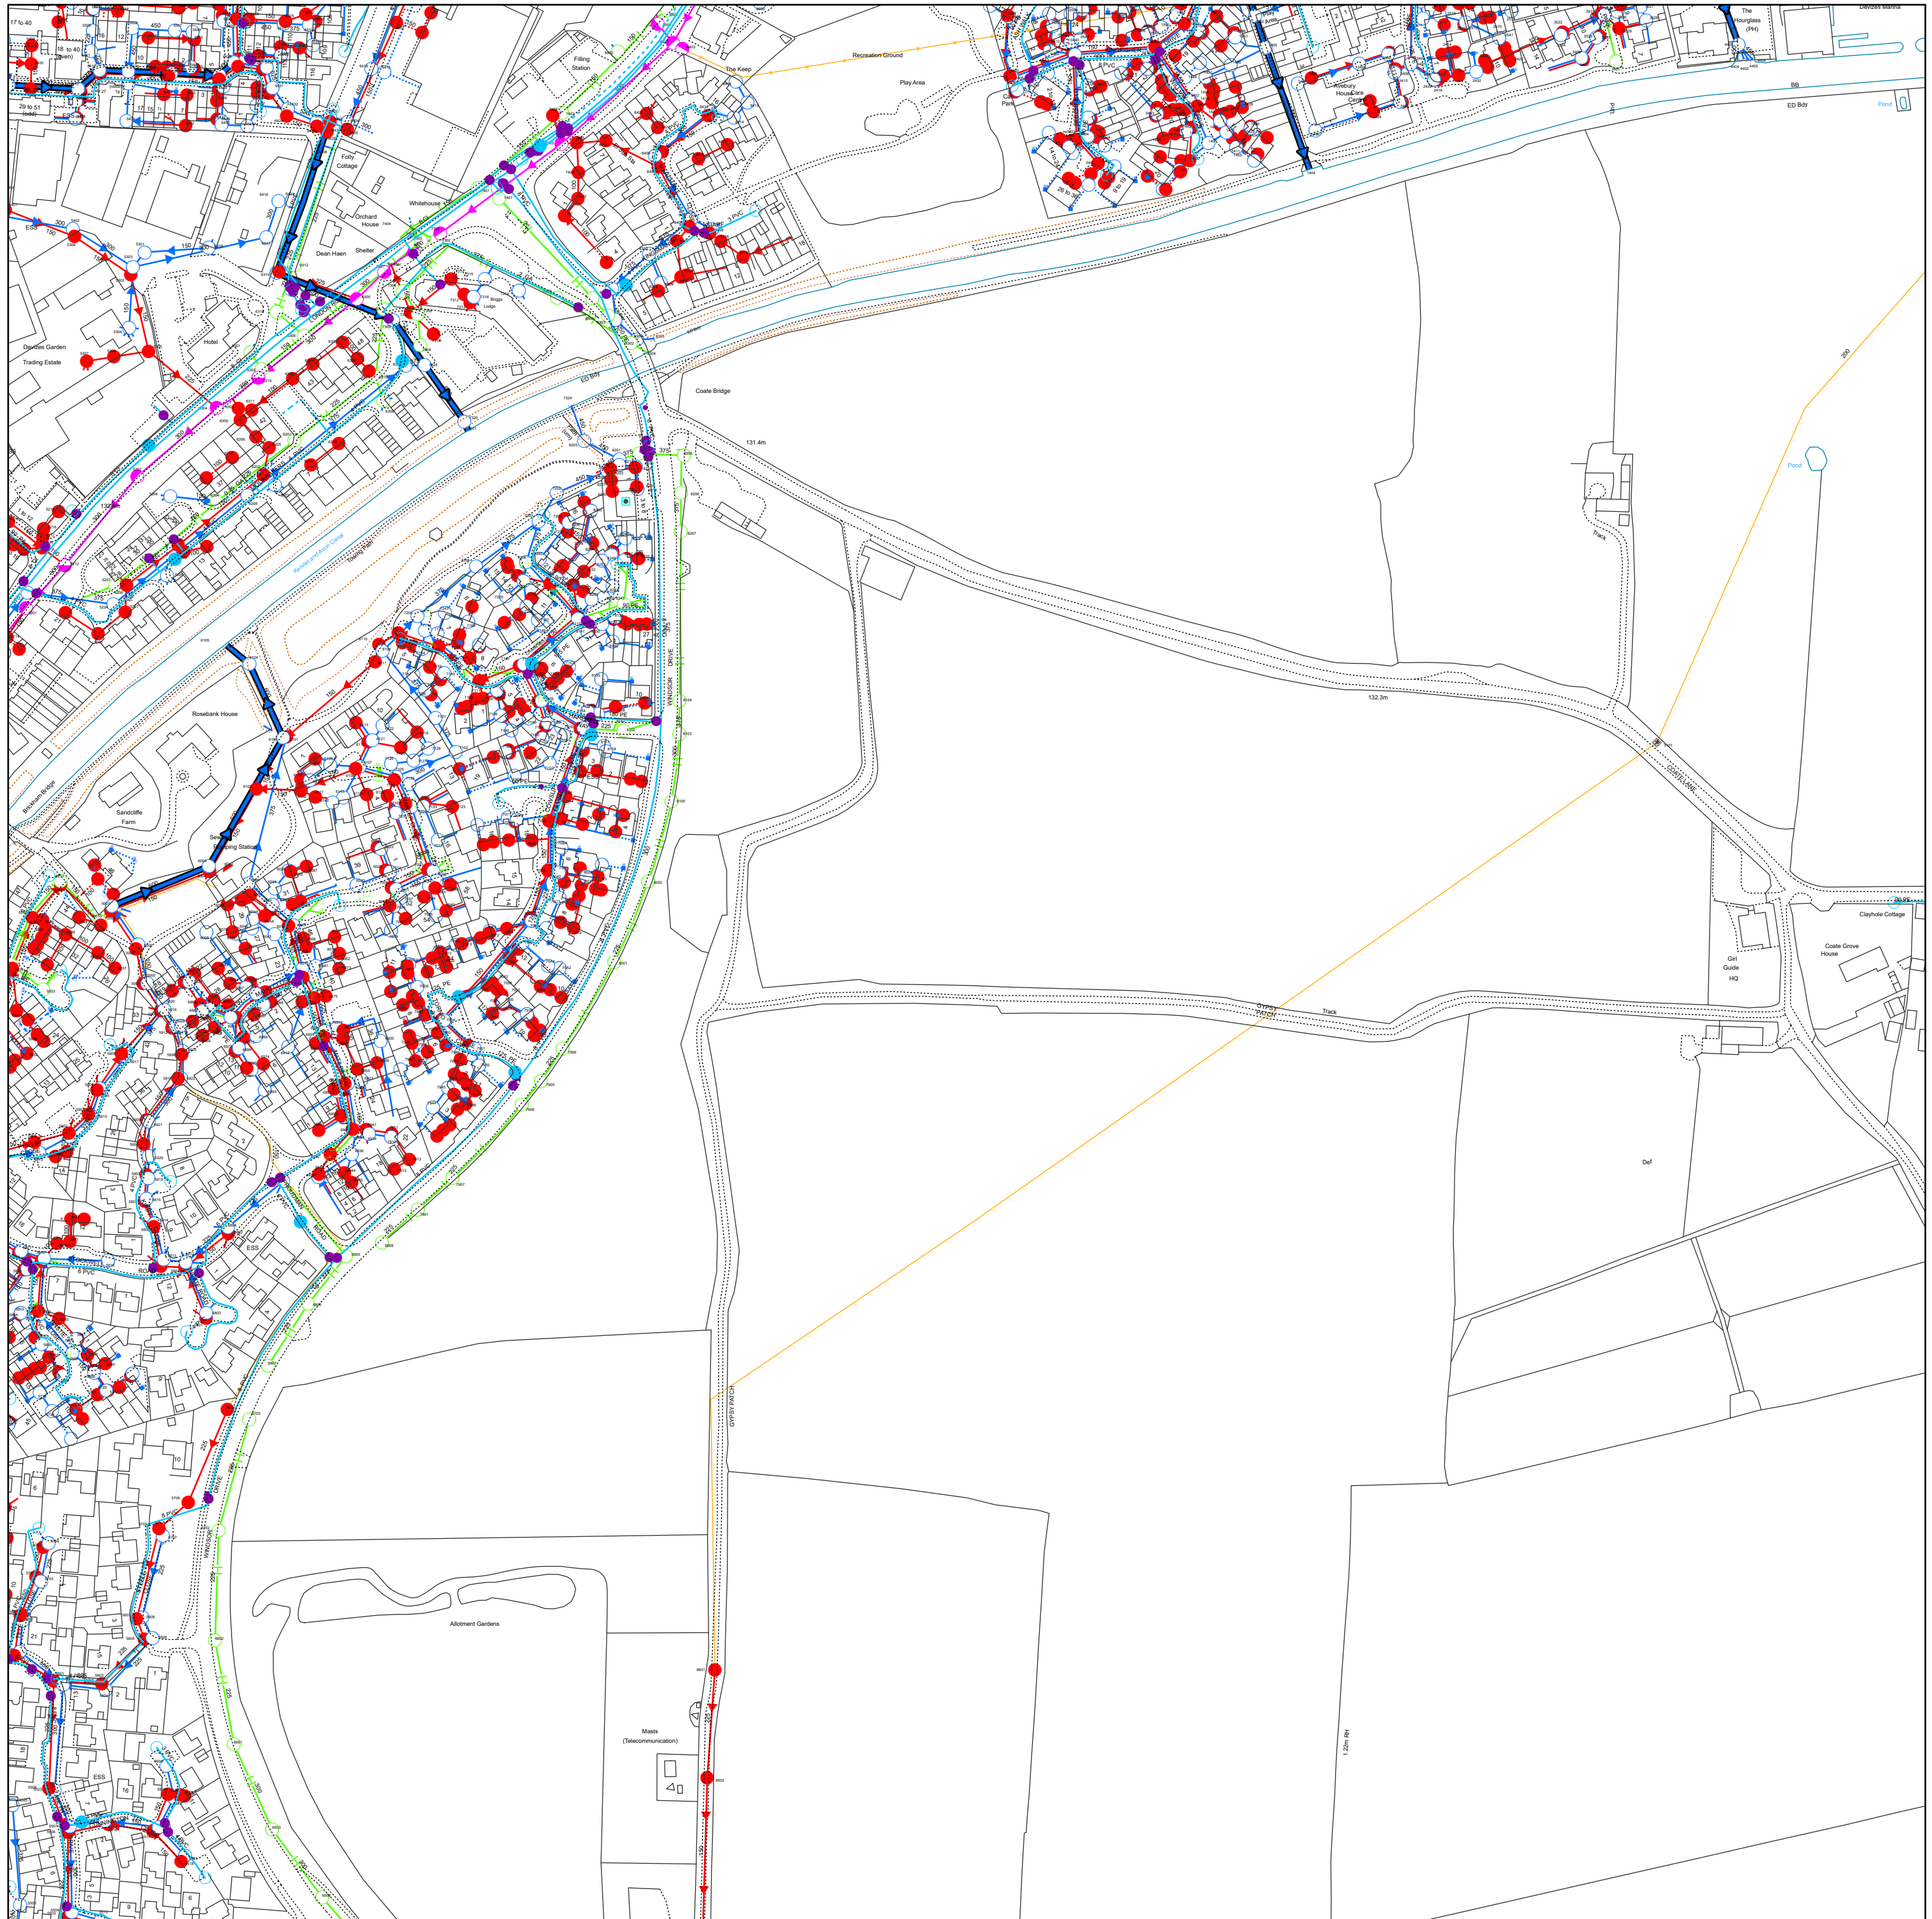

Reproduced from the Ordnance Survey map with the permission of the Controller of His Majesty's Stationery Office. © Crown copyright and database rights (2025) OS AC0000848304

WATER MAINS	SEWERS	STRATEGIC	PUBLIC	PRIVATE	SECTION 104	OTHER WESSEX PIPES	NON-WESSEX / UNKNOWN
Distribution	Foul					Rising Mains	Private Rising Mains
Washout	Surface					Standby Rising Mains	Culverted Watercourse
Raw Water	Combined					Effluent Disposal	Highway Drain
Abandoned	Abandoned					Overflow	Use Unknown
Private						Syphon	Status Unknown
FITTINGS							
Hydrant	Colours generally indicate the use of the sewer/drain (i.e Red - Foul, Dark Blue - Surface, Magenta - Combined/Dual Use, Light Green - Highway Drain, Mid Green - Overflow).						
Other	Some styles of line and symbol are shown on the key in sample/typical colours.						
	STRUCTURES						
	Manhole - Foul						
	Manhole - Surface						
	Manhole - Combined						
	Inlet						
	Outfall						
	Lamphole						
	Bifurcation - Foul						
	Bifurcation - Surface						
	Bifurcation - Combined						
	Combined Sewage Overflow						
	Pumping Station - Surface						
	Pumping Stn - Foul/Combined						
	Gully						
	Vent Column						
	Rodding Eye						
	Catchpit						
	Flushing Chamber						
	Soakaway						
	Non Return Valve						
	Air Valve						
	Hatch Box						
	X Washout						
	OTHER STRUCTURES						
	Chamber						
	Tunnel						
	Interceptor						
	Attenuation Tank						
	Storage Tank						
	Wessex Water YTL GROUP						
	Date:	10/04/2025					
	Centre:	402000E, 162020N					
	Scale:	1:2,500 (when printed at A2 size)					
	N						
	E						
	S						
	W						