



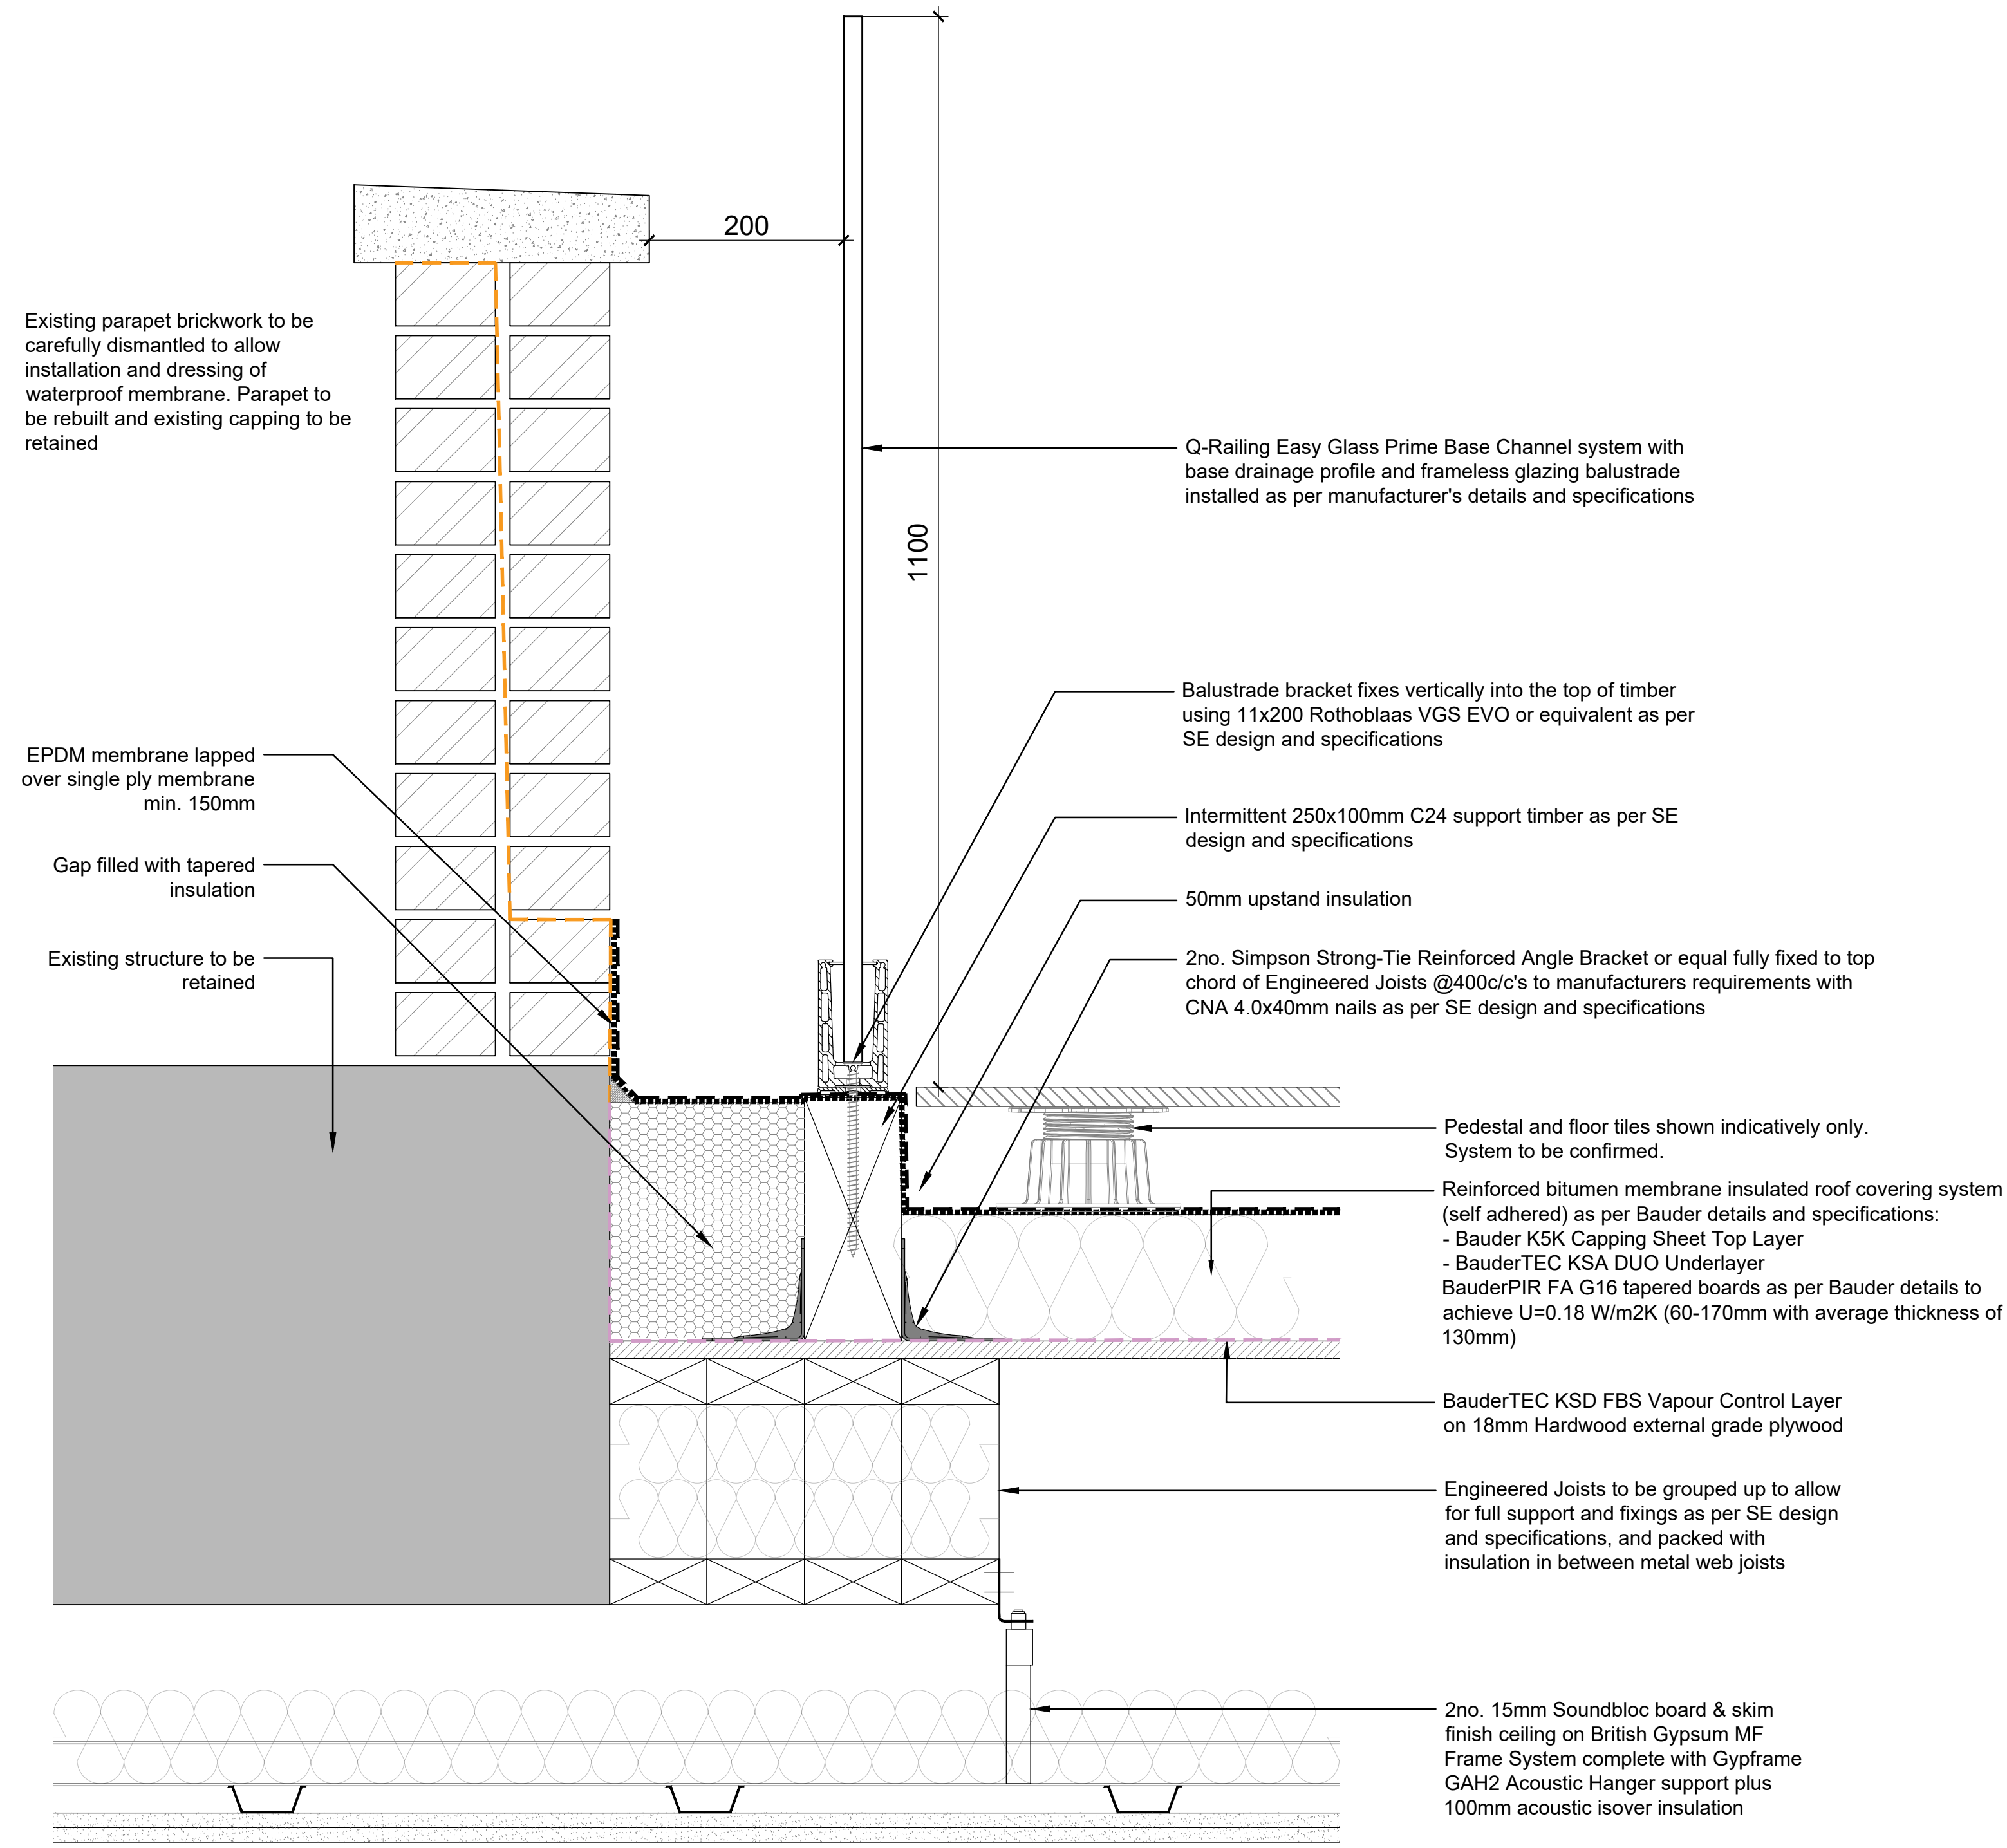

1 Glazed Balustrade Detail
1:5

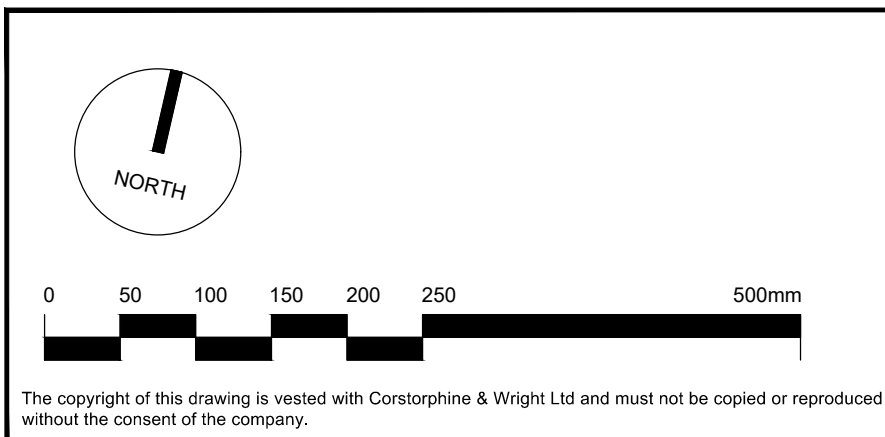

Rev.	Description	Date	Drw.	Chk.

Client Larasian Ltd				Corstorphine & Wright Fordingbridge Studio 27 Glasshouse Studios, Fryern Court Road, Burslem, Fordingbridge SP6 1QX 01425 655 900 corstorphine-wright.com 				
Project Cathedral Hotel Salisbury								
Drawing Title Construction Details Glazed Balustrade				Drawing No. 23007-0410		Revision P-01		
Drawing Status PLANNING				Drawn SM	Checked MS	Paper Size A1	Scale 1:5	Date 06.07.26