

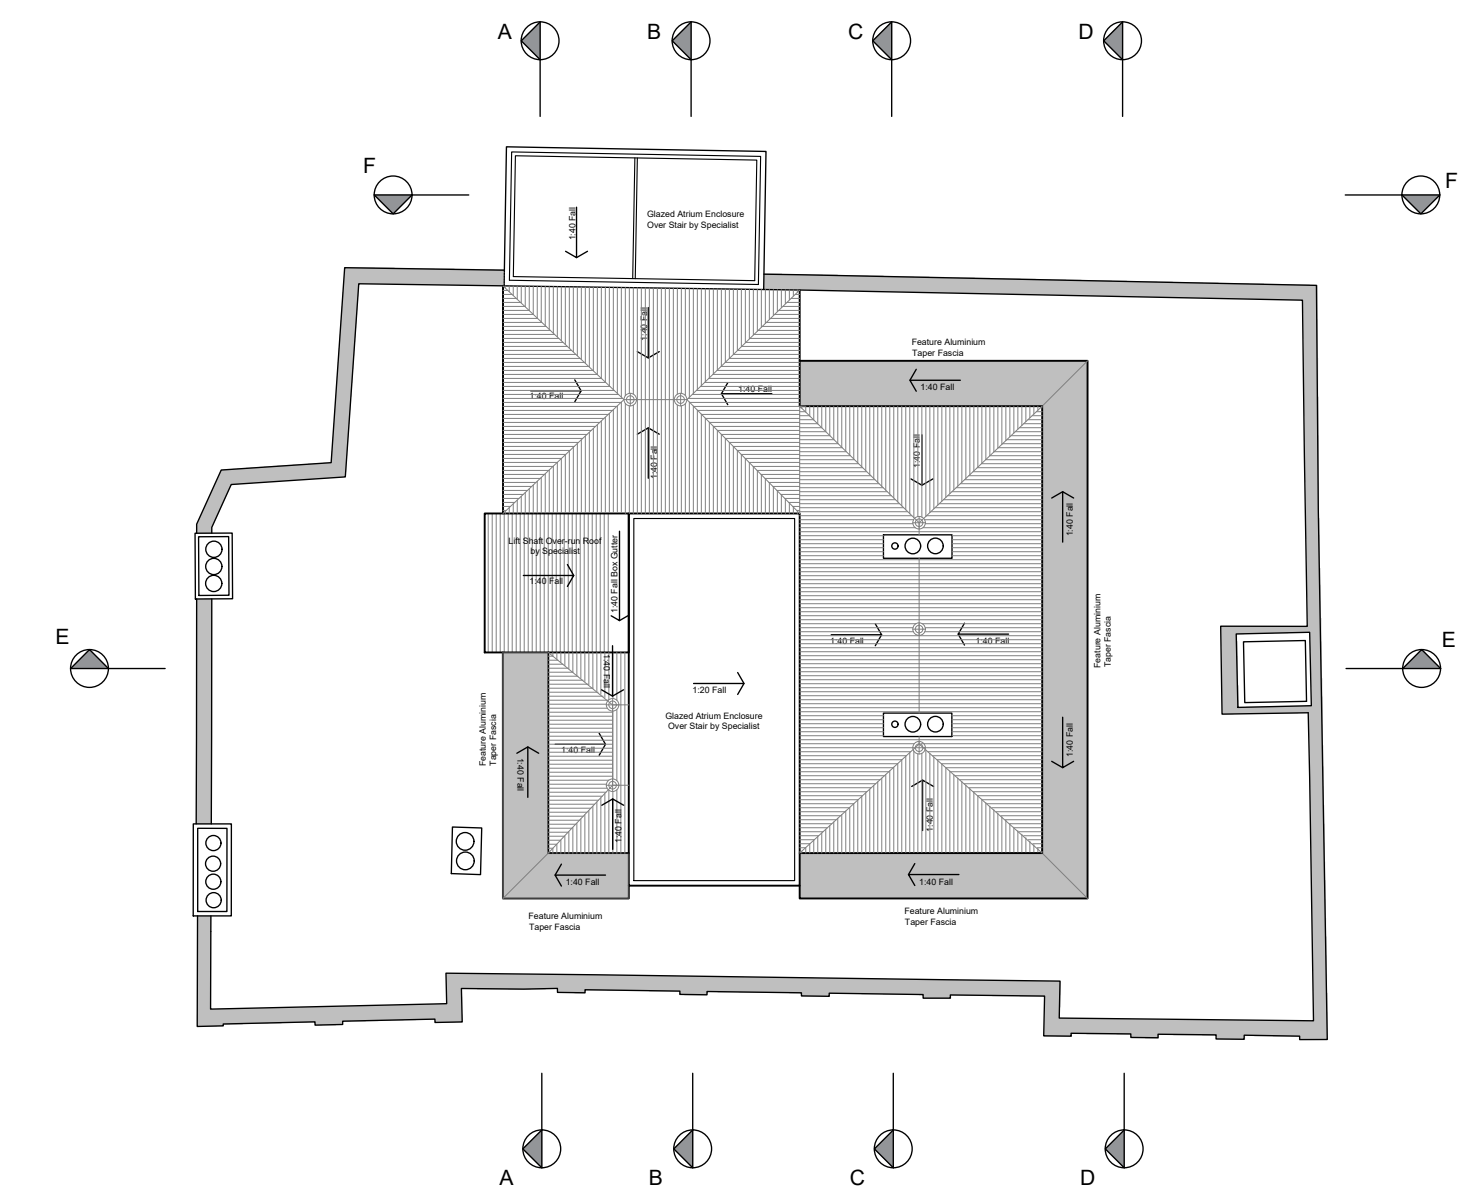


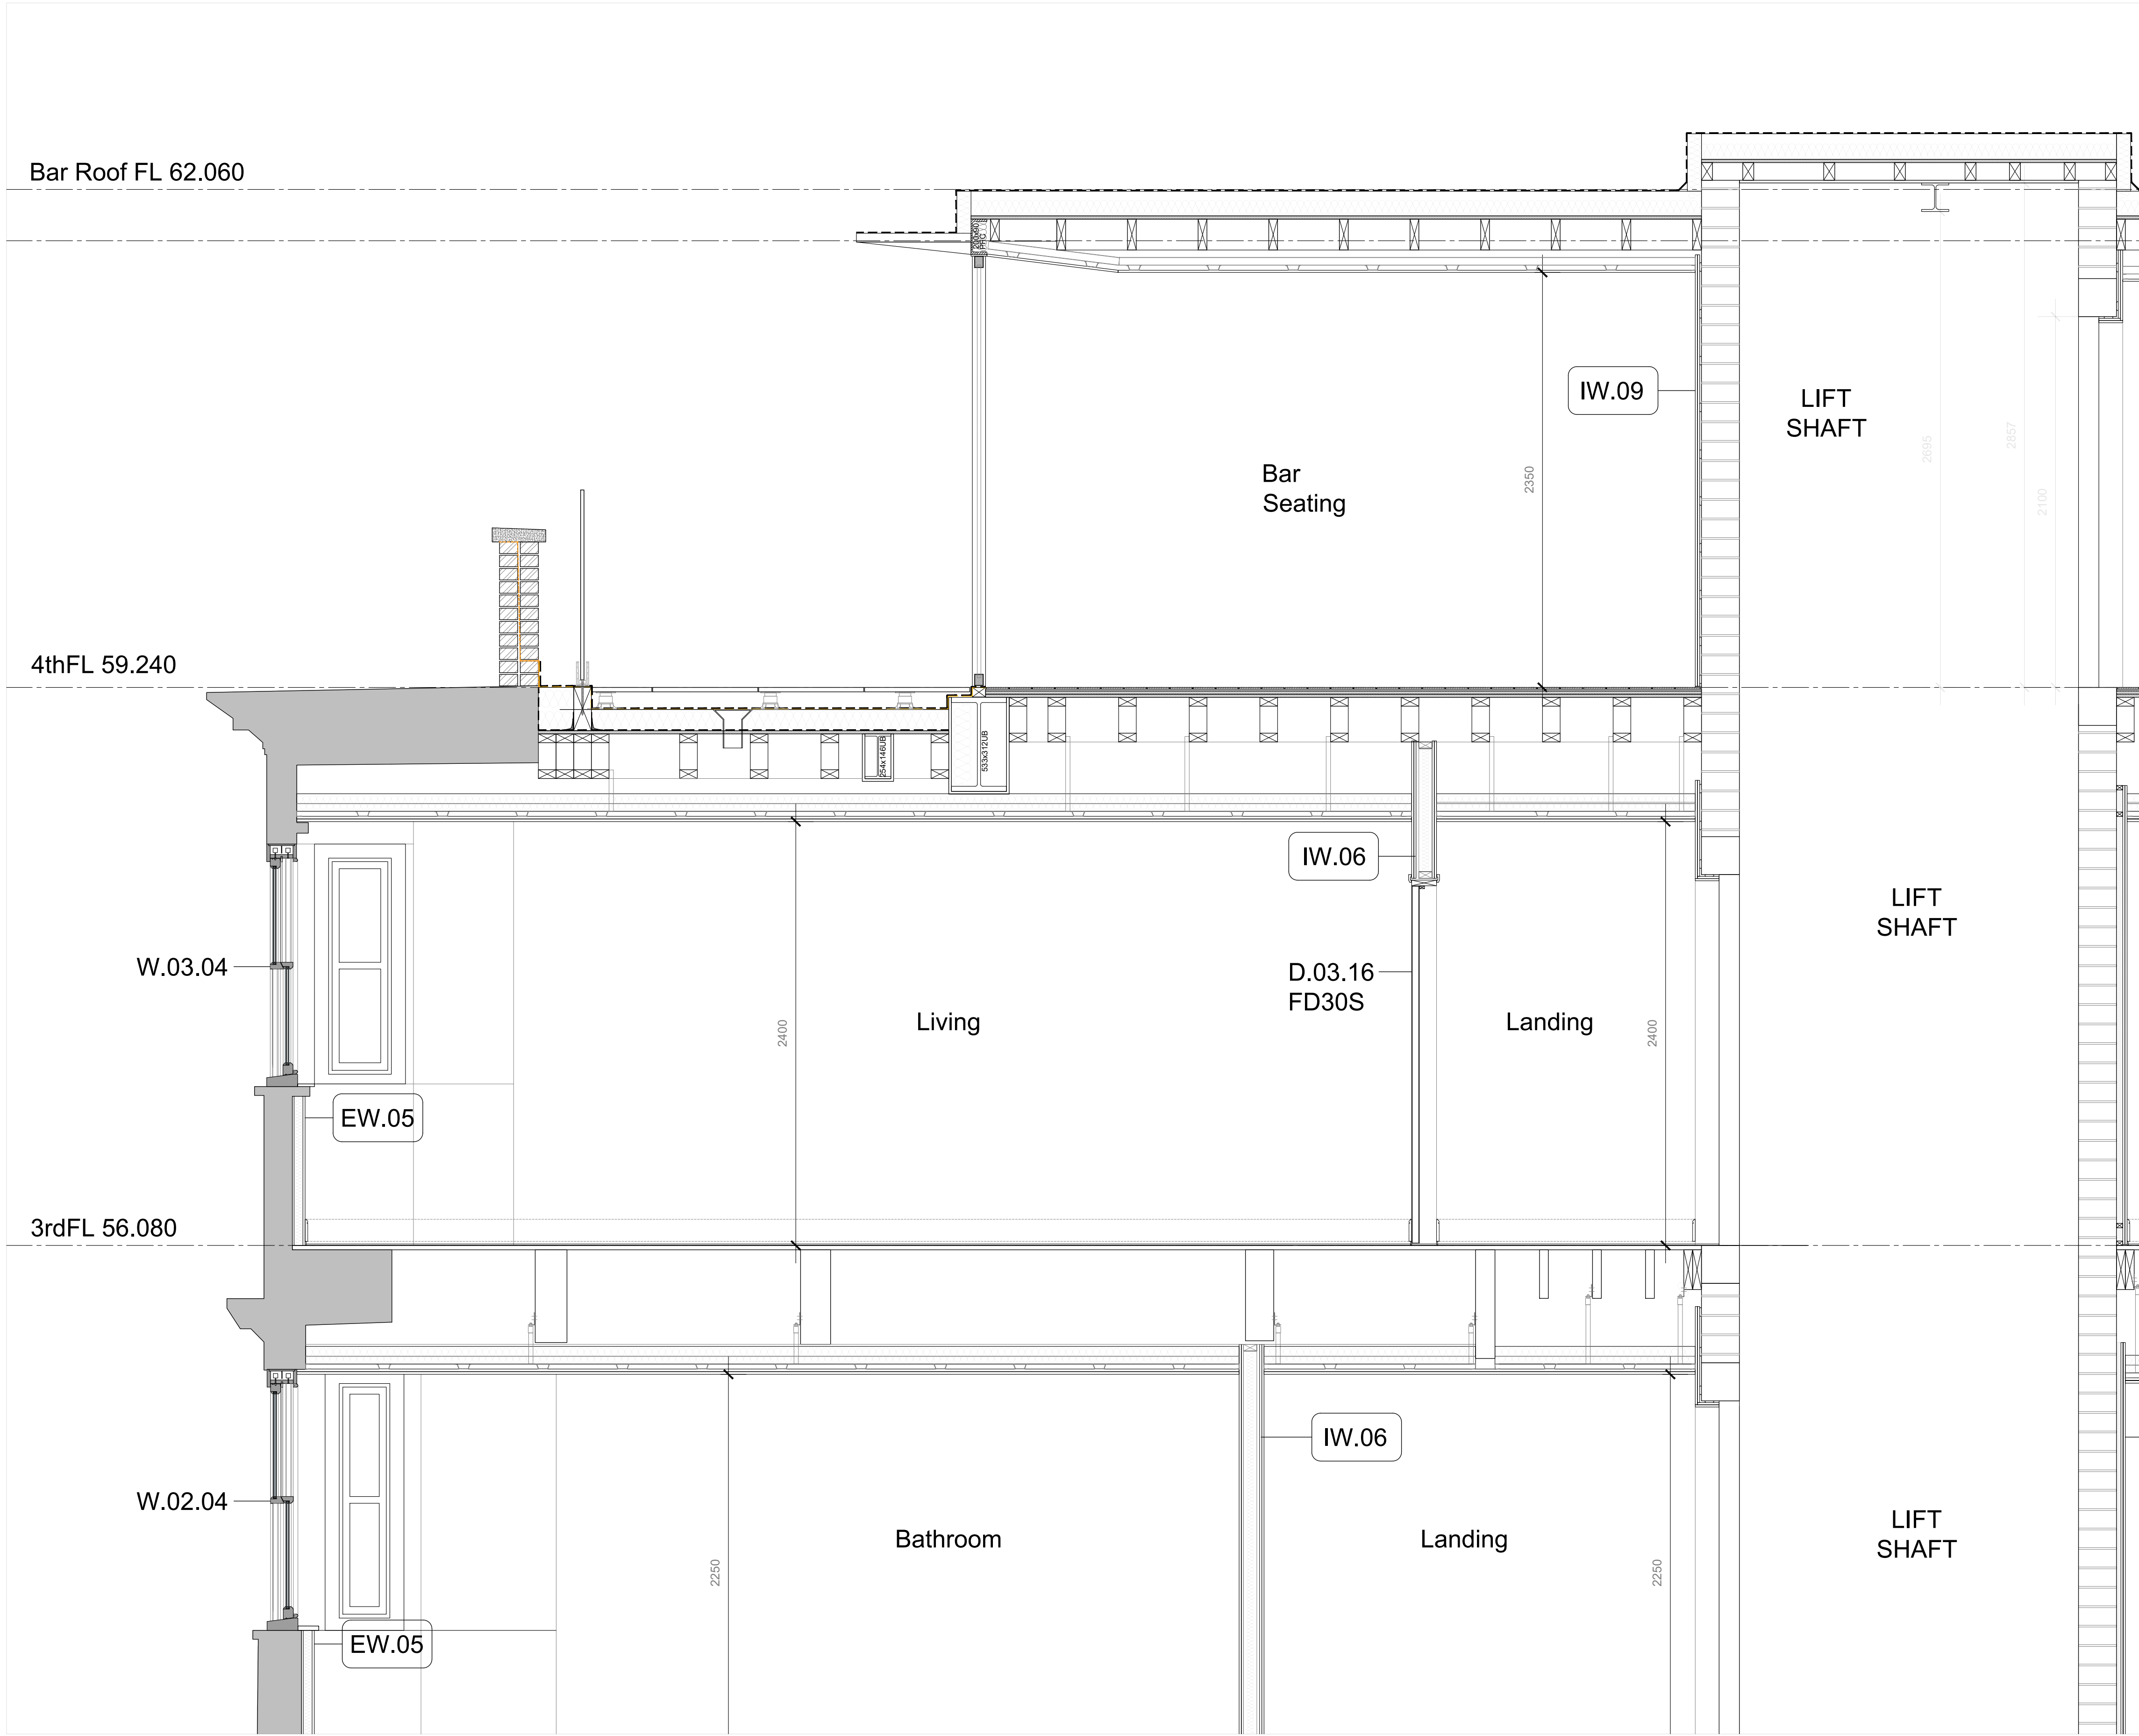

2 Fourth Floor Plan - Section key
1:150

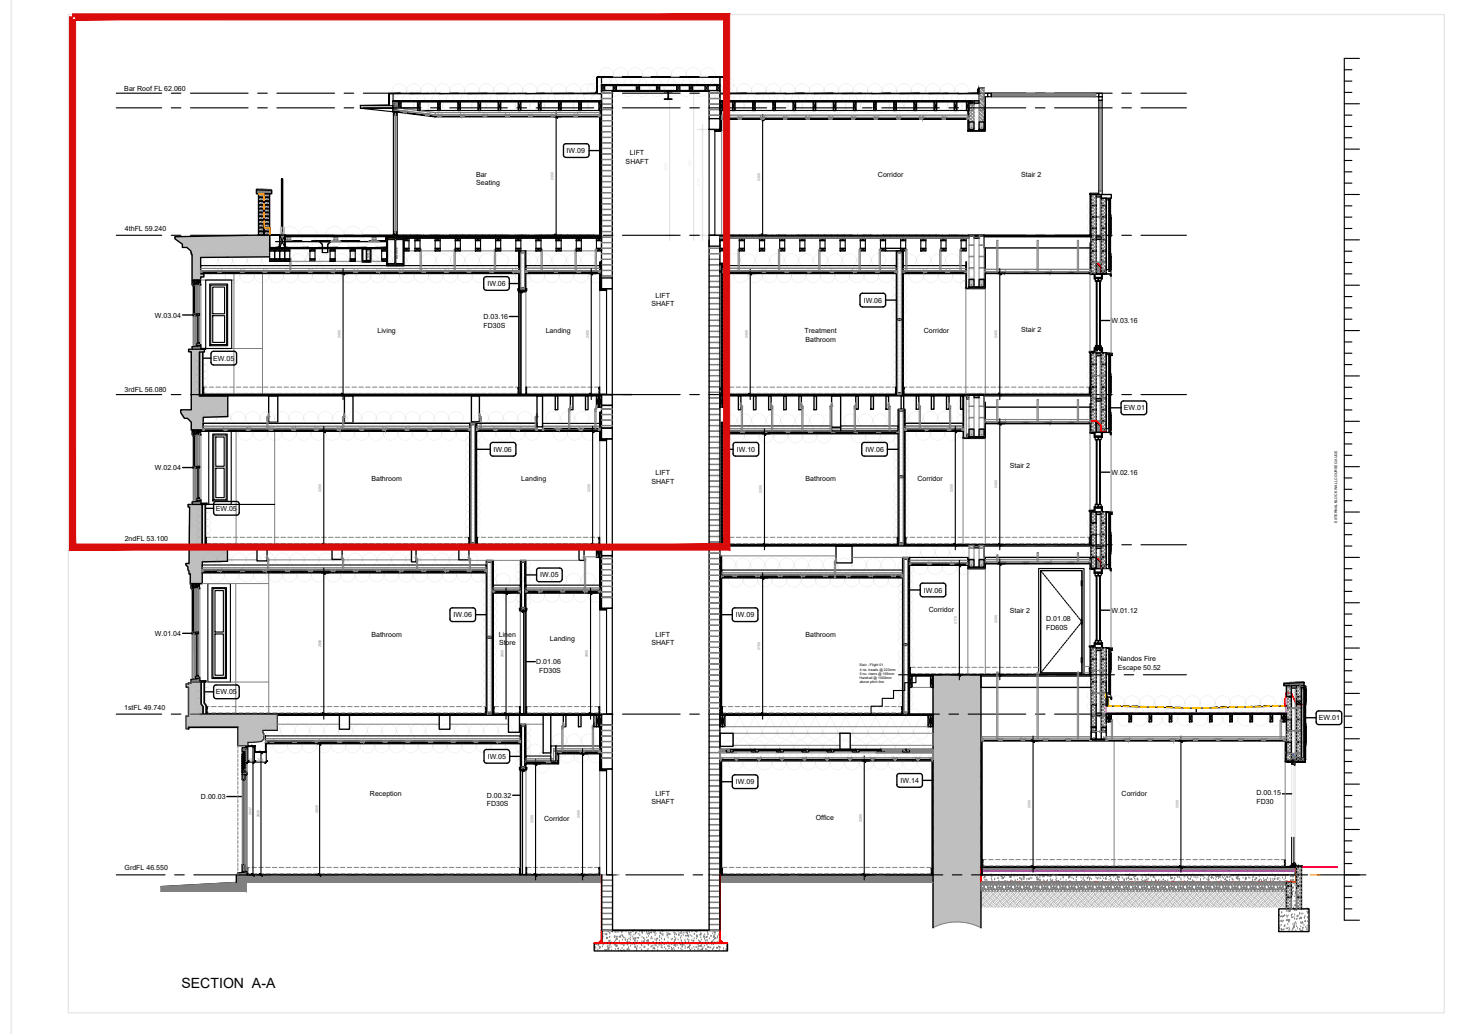

3 Section A-A - Section Key
1:150

1 Rooftop Bar - Detailed Section A-A
1:20