


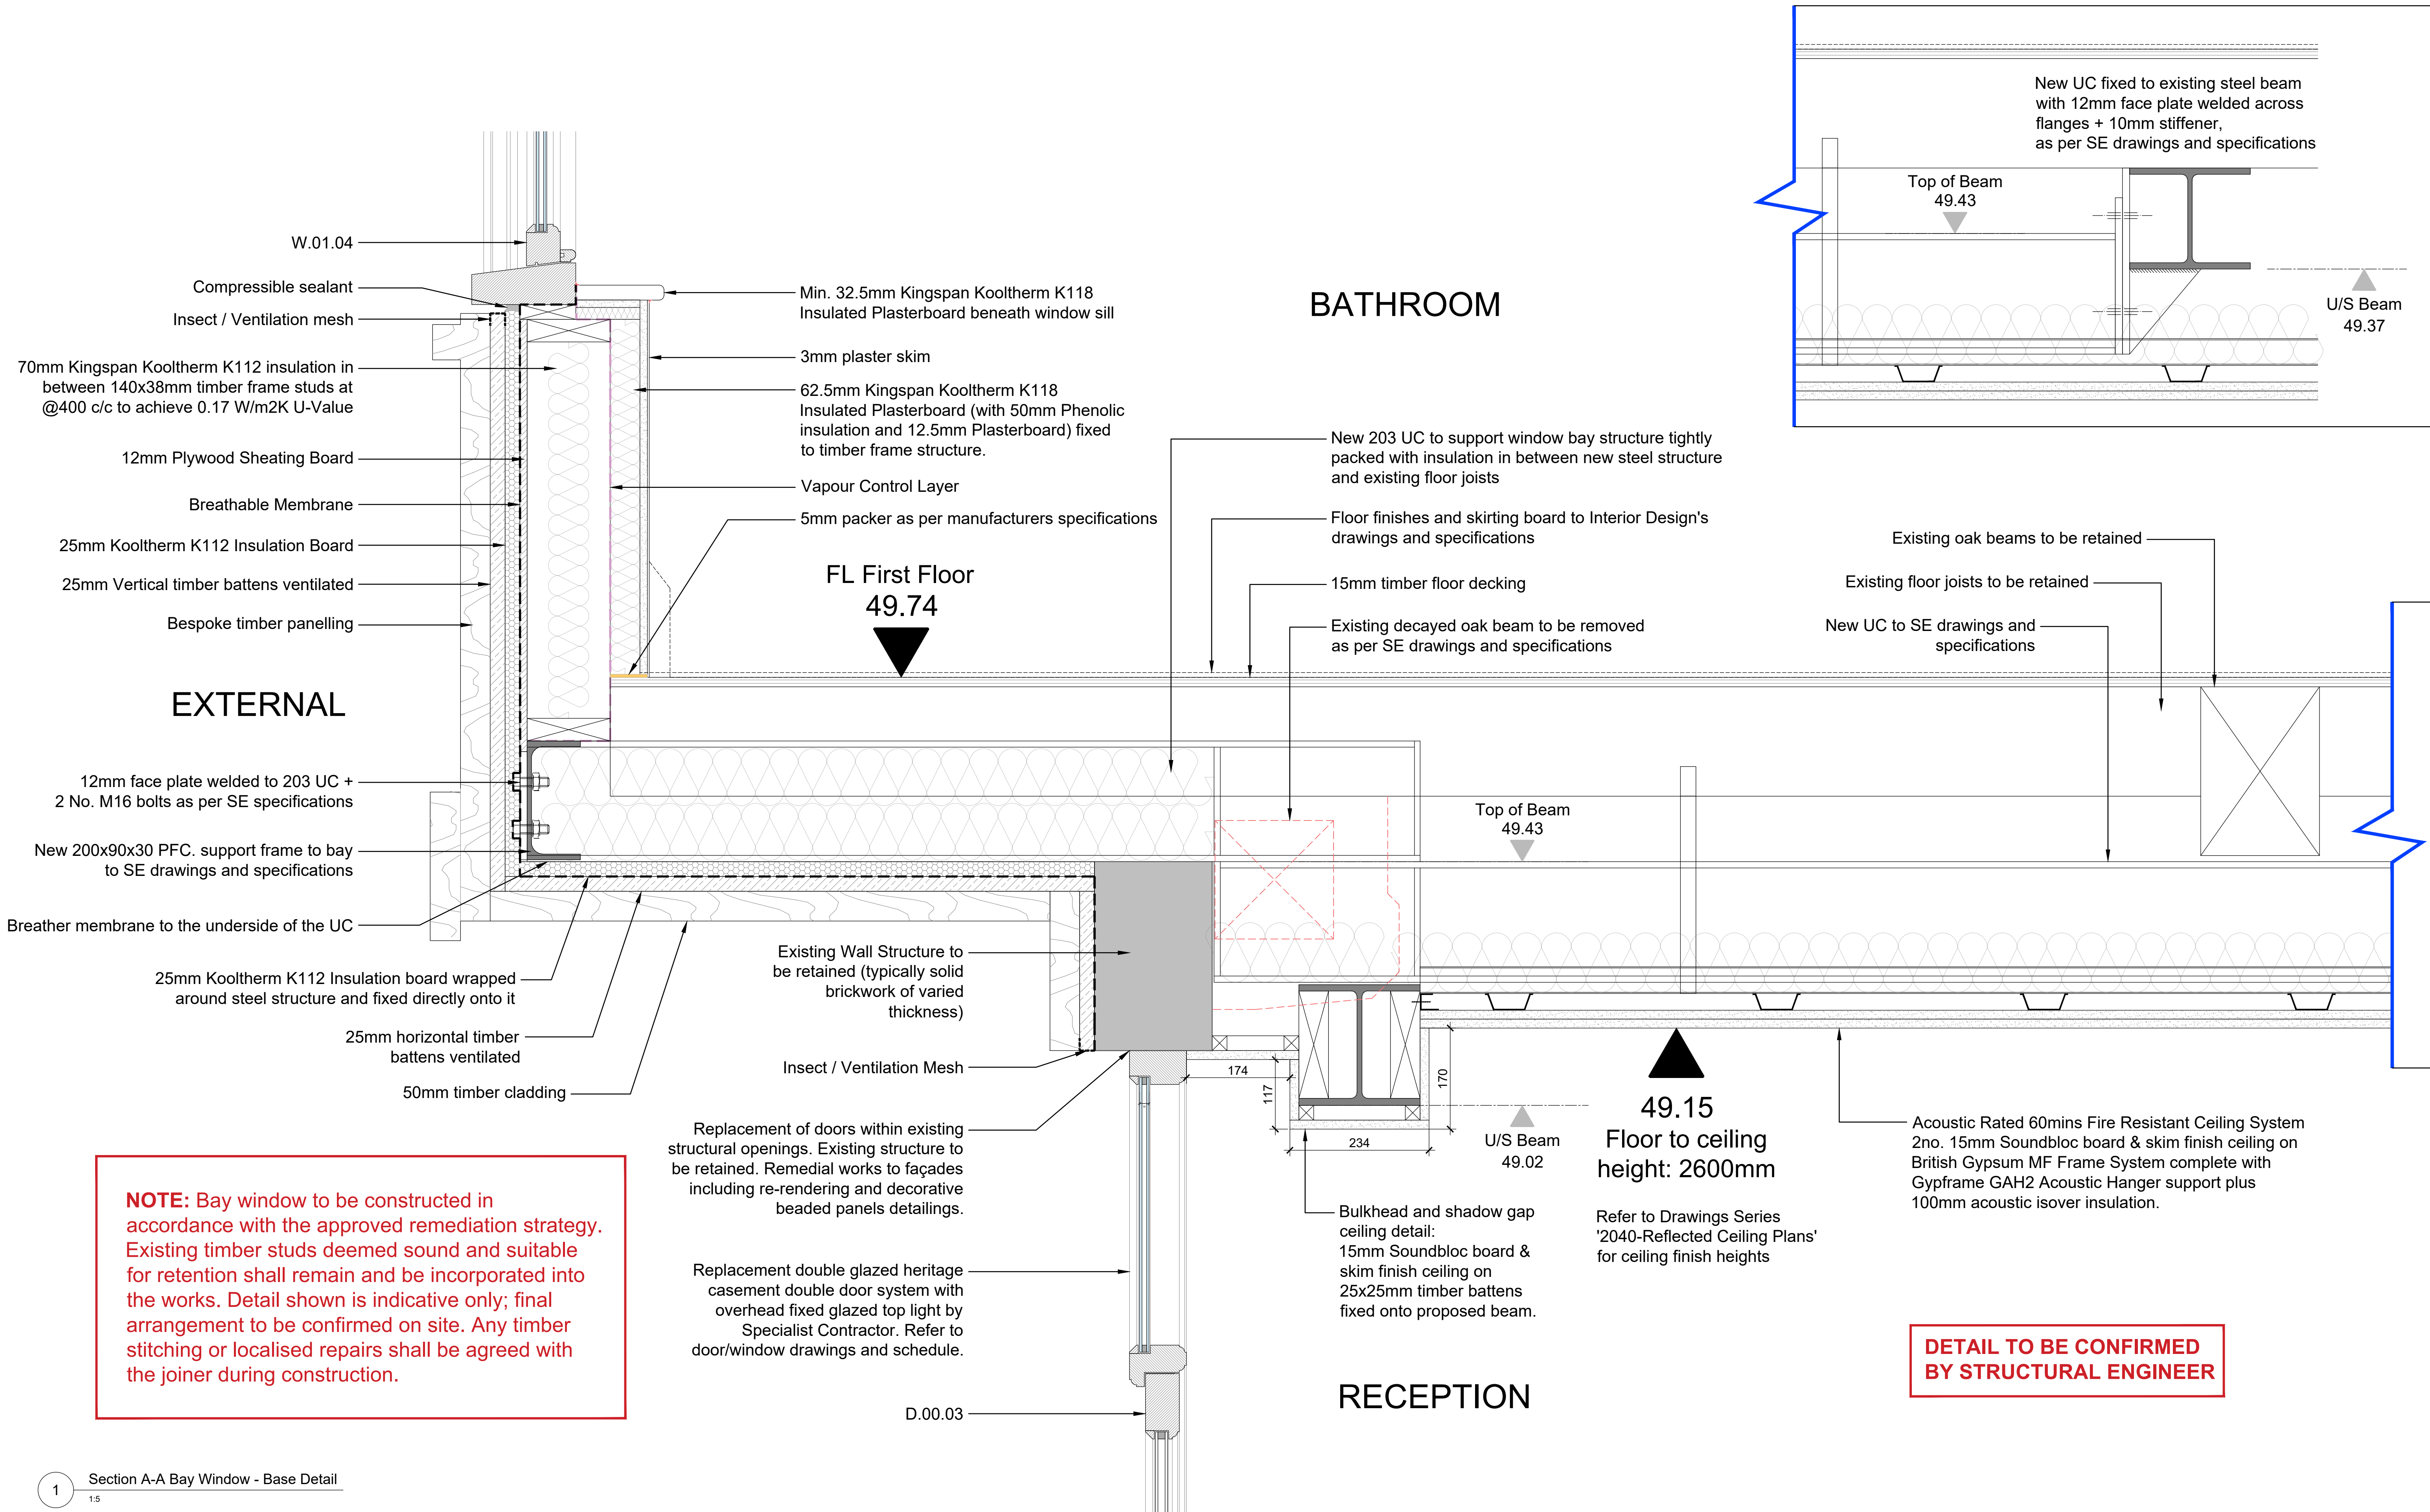

1 Section A-A Bay Window - Base Detail
1:5

<