


NOTE: Bay window to be constructed in accordance with the approved remediation strategy. Existing timber studs deemed sound and suitable for retention shall remain and be incorporated into the works. Detail shown is indicative only; final arrangement to be confirmed on site. Any timber stitching or localised repairs shall be agreed with the joiner during construction.

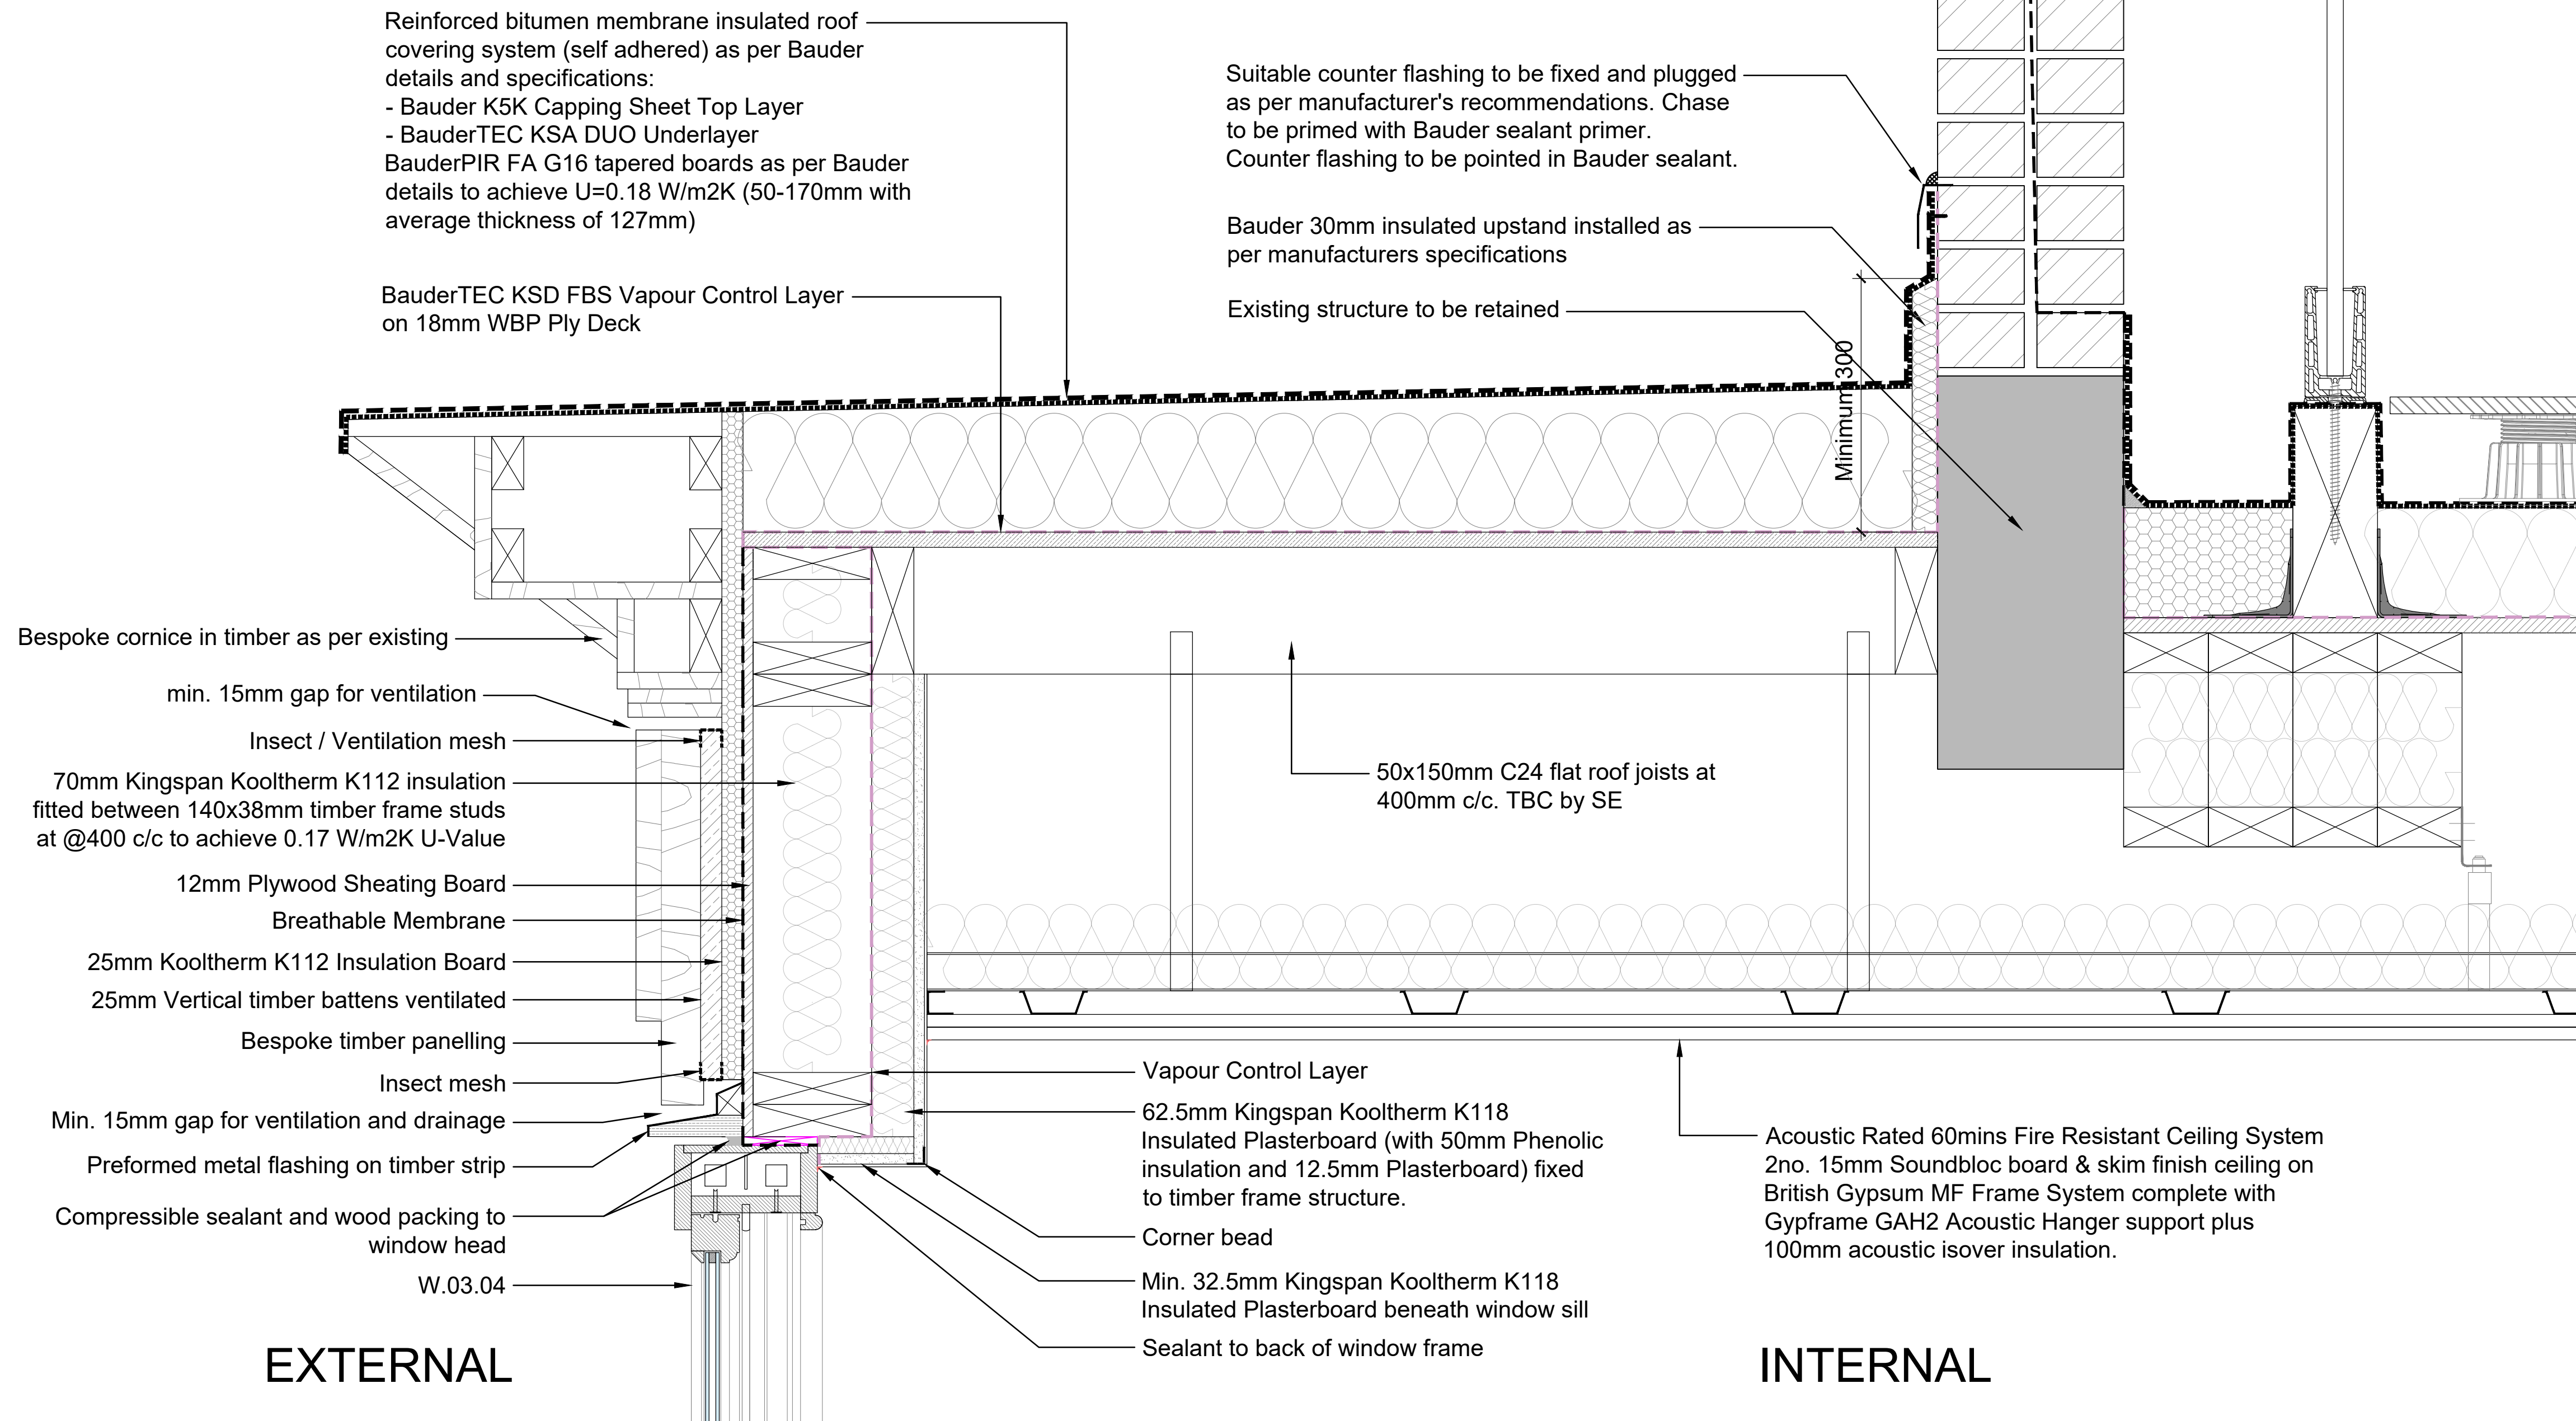

1

Section A-A Bay Window - Roof Detail

1:5



The copyright of this drawing is vested with Corstorphine & Wright Ltd and must not be copied or reproduced without the consent of the company.

Rev.	Description	Date	Drw.	Chk.
------	-------------	------	------	------

Client
Larasian Ltd

Project
Cathedral Hotel
Salisbury

Drawing Title
Section A-A_Bay Window
Roof Detail

Drawing Status
Planning

Corstorphine & Wright

Fordingbridge Studio
27 Glasshouse Studios, Fryern Court Road, Bургate, Fordingbridge SP6 1QX
01425 655 906

corstorphine-wright.com

Drawing No.
23007-0414

Drawn	Checked	Paper Size	Scale
NT	MS	A1	1:5

Revision

P-01

Date
09.07.26