



NOTES: —
All dimensions to be verified on site by Main Contractor before the start of any shop drawings or work whatsoever either on their own behalf or that of sub-contractors.
Report any discrepancies to the Contract Administrator at once.
This drawing is to be read with all relevant Architect's and Engineer's drawings and other relevant information.
© Funlab Ltd

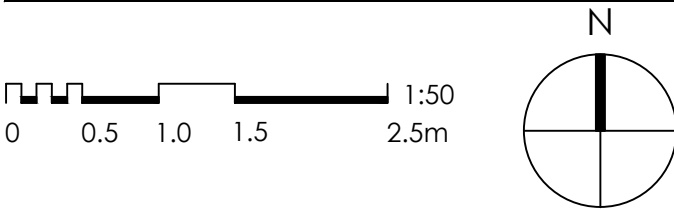

- LEGEND**
- Existing wall/structure
 - To be demolished
 - New structure

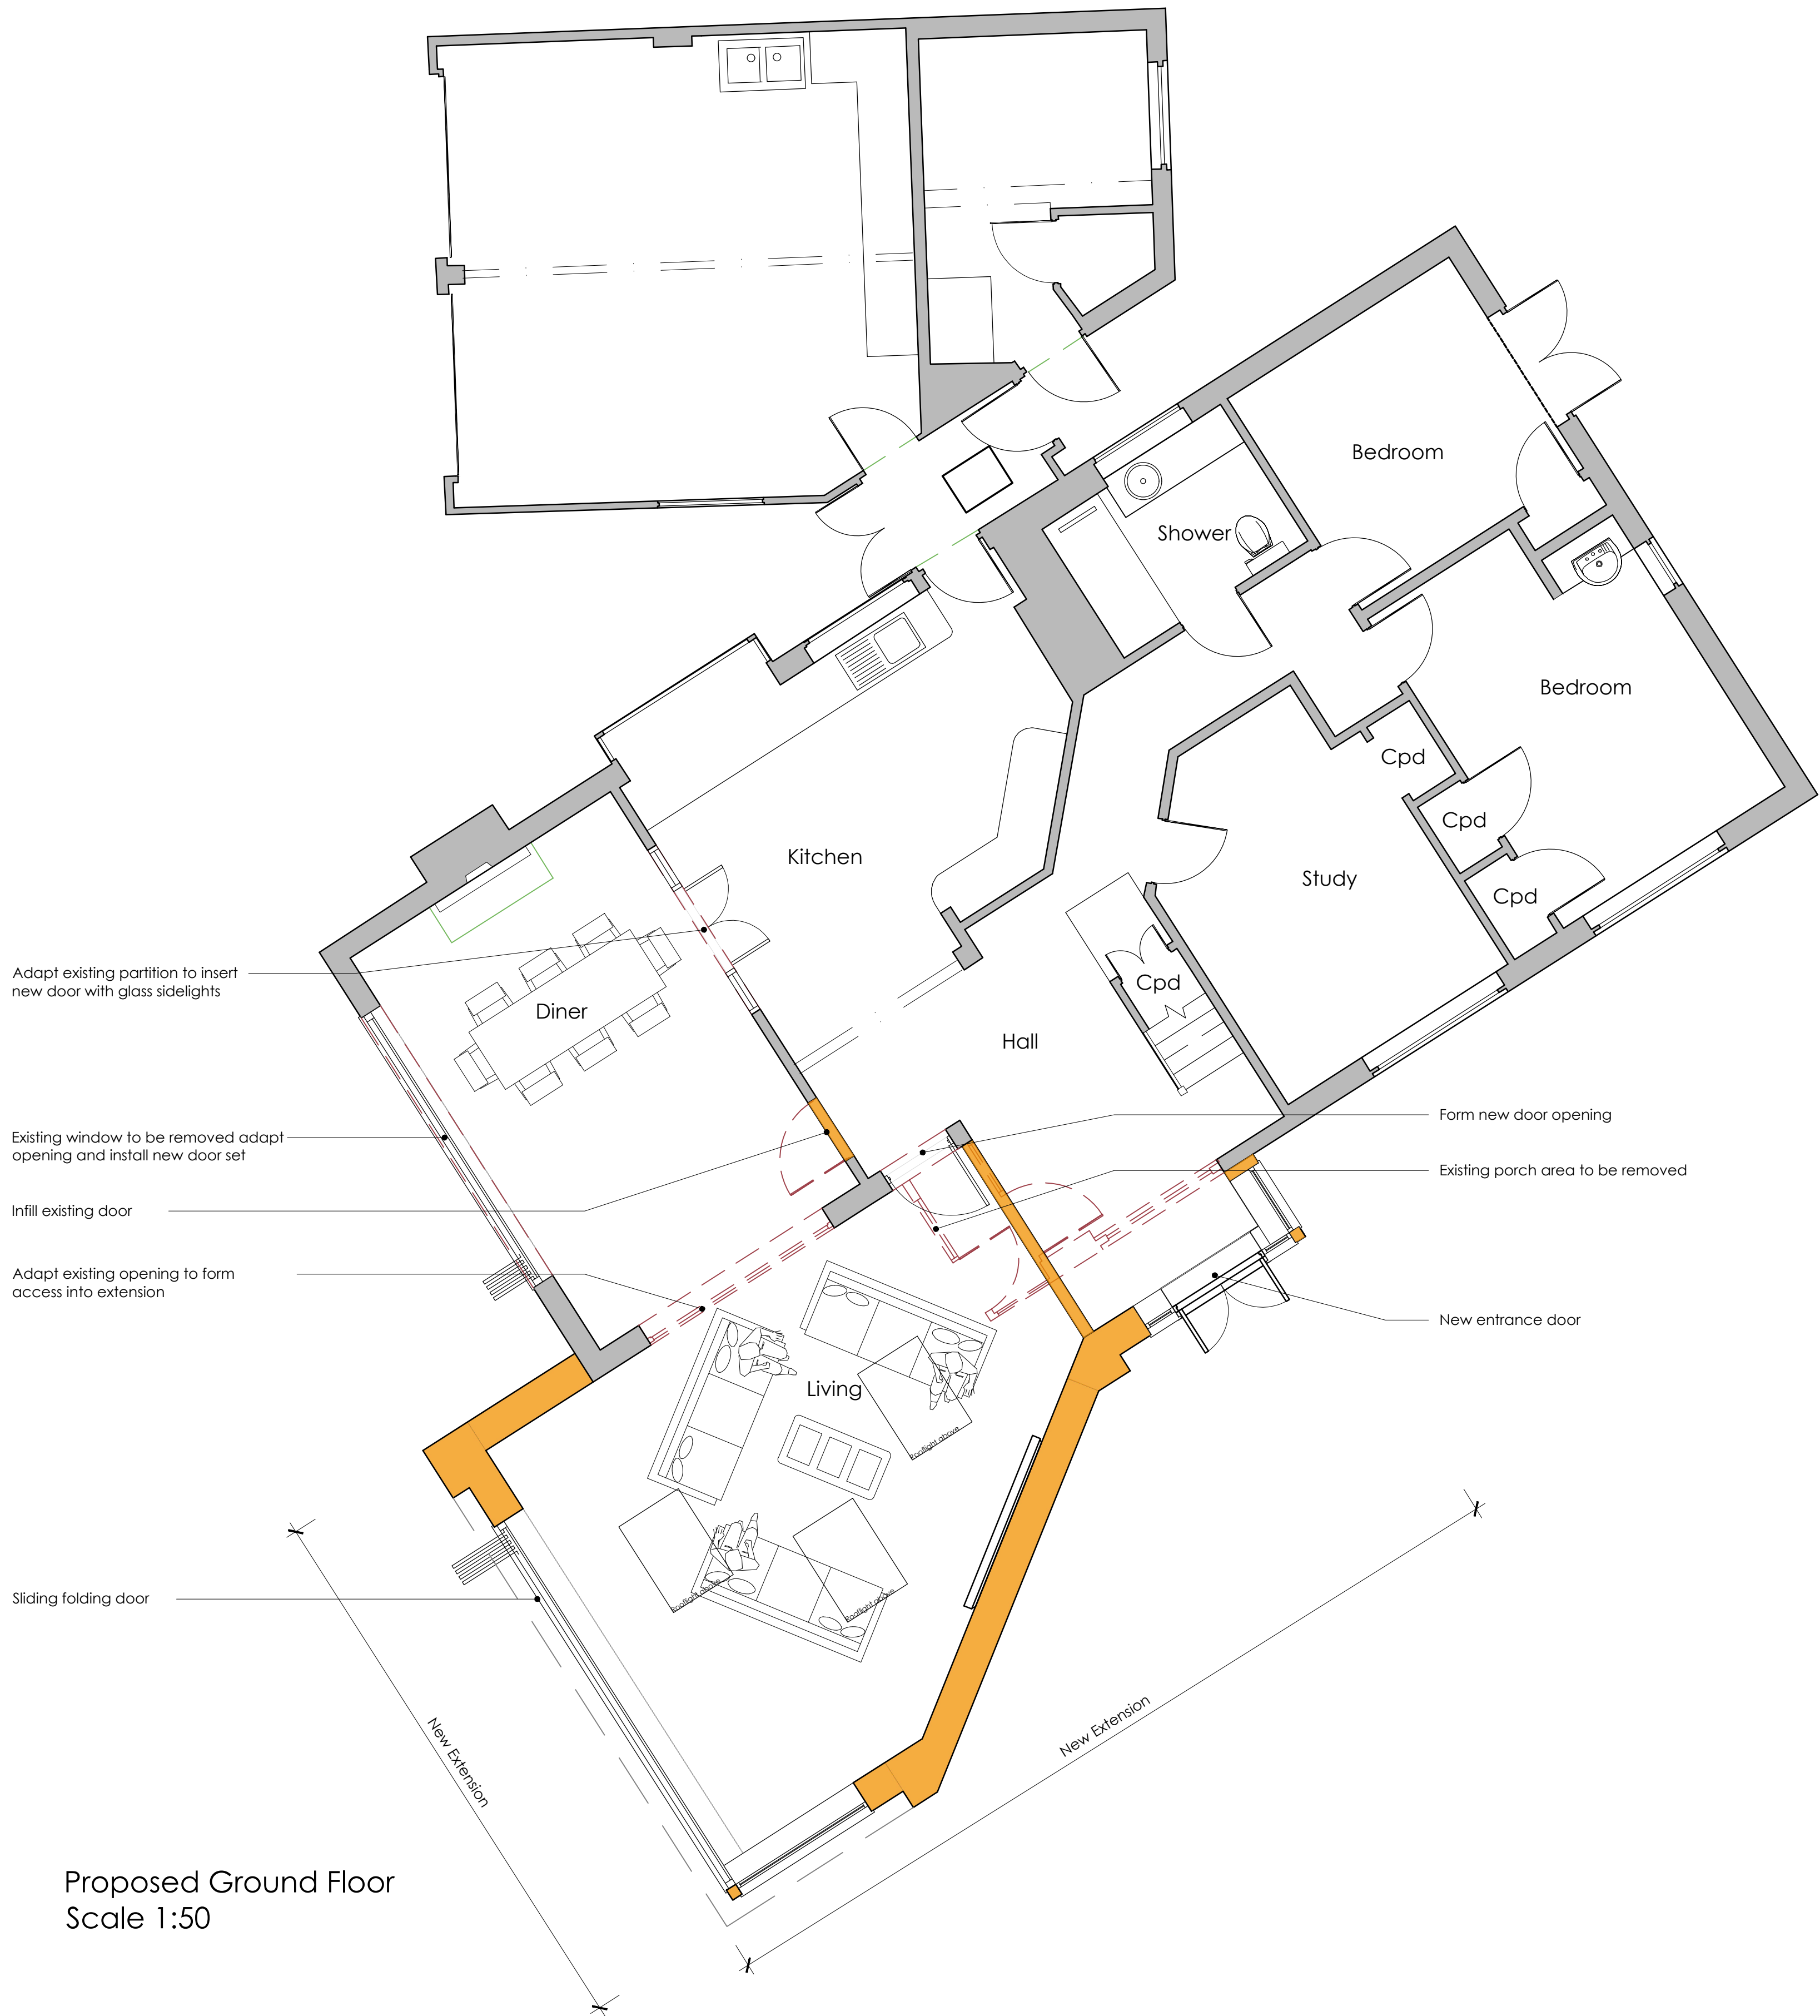

Proposed Ground Floor
Scale 1:50

A	Stage/Status Changed	LH	08/07/26
Rev	Description	By	Date

STAGE: —
PLANNING

Fun:lab.
space.place.make

a: 17 Foundry Barton, Frome, Somerset, BA11 3HX
e: hi@funlabdesign.co.uk
i: www.funlabdesign.co.uk

CLIENT: —
S Gill

SITE: —
**2 Broadmead, Corsham
Wiltshire, SN13 9AN**

DRAWING: —
Proposed Ground Floor

SCALE: — 1:50 at A1	DATE: — 28/05/26	BY: — LH	CHECKED: — xx
PROJECT REF: — 26-1082	DRAWING No.: — 200	REVISION: — A	