



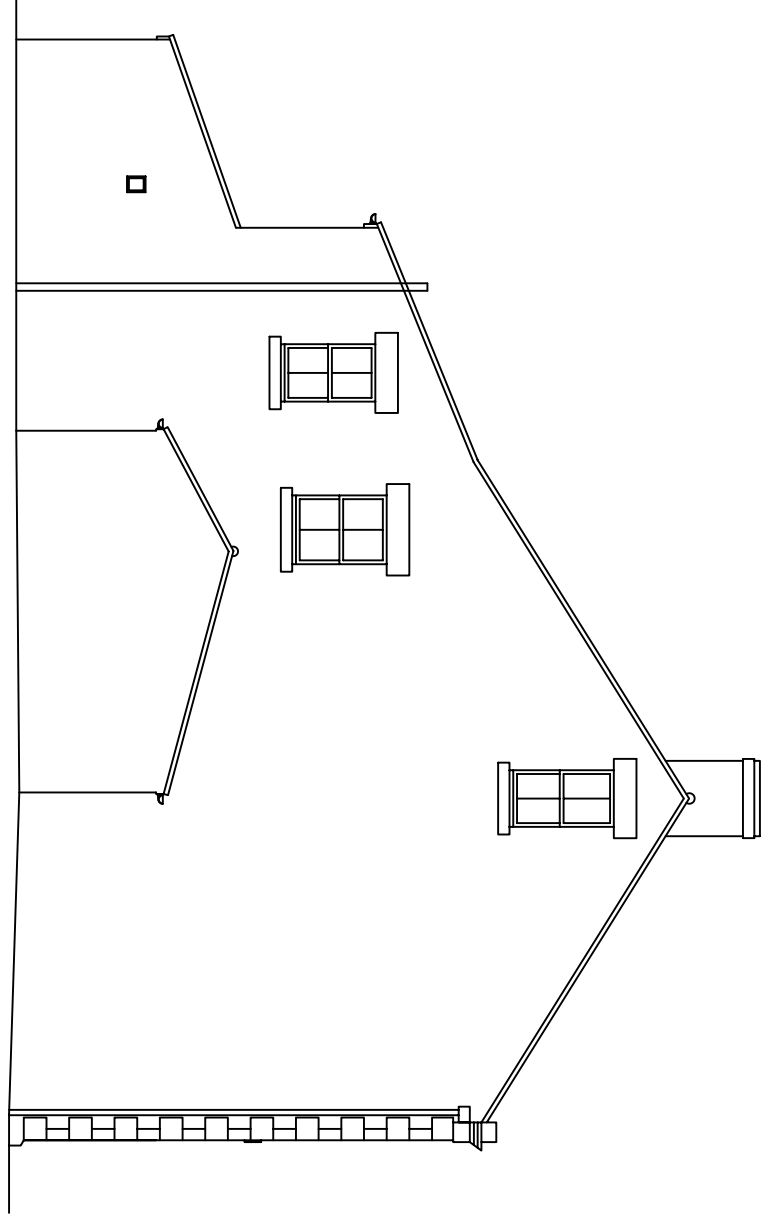


Existing Front (North-West) Elevation 1:100

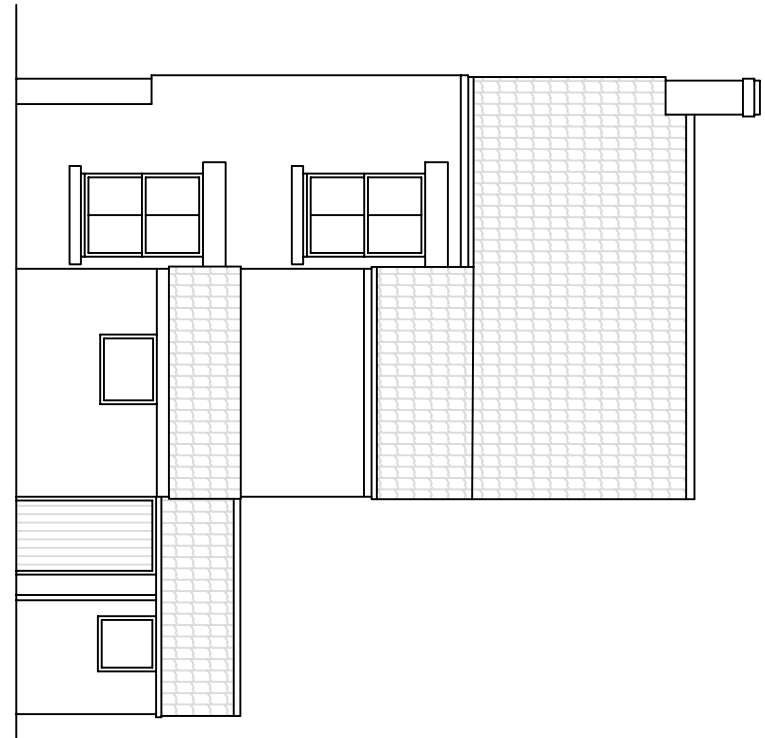


Existing Side (North-East) Elevation 1:100




Existing Rear (South-East) Elevation 1:100

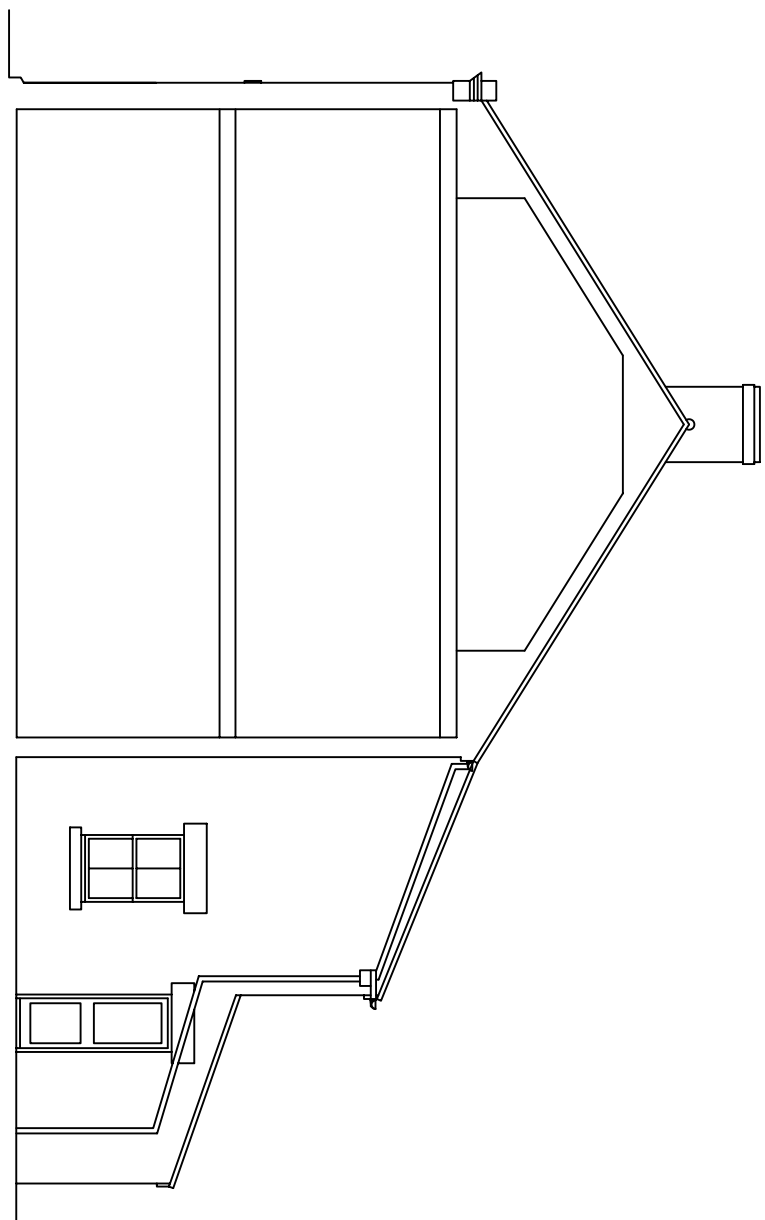


Existing Side (South-West) Elevation 1:100

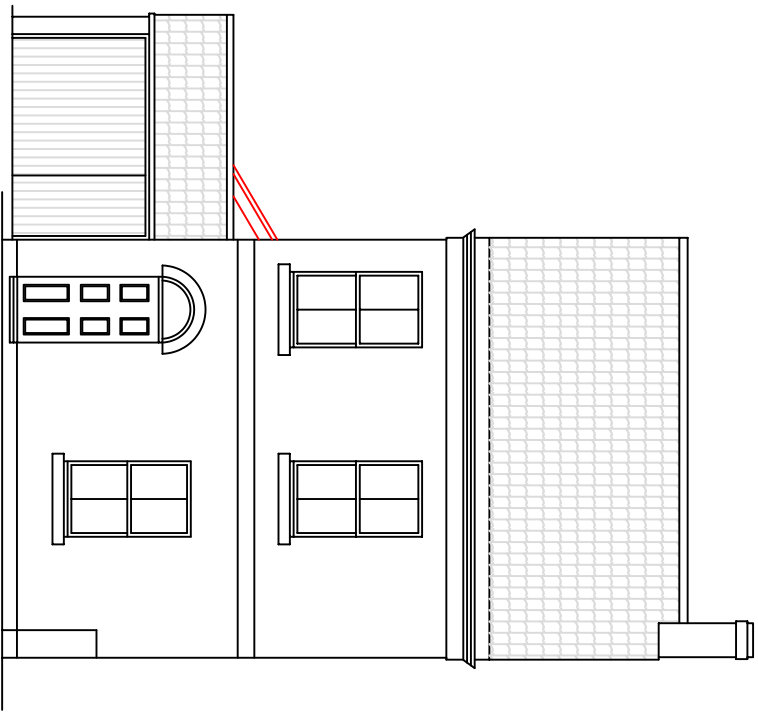


Proposed Front (North-West) Elevation 1:100

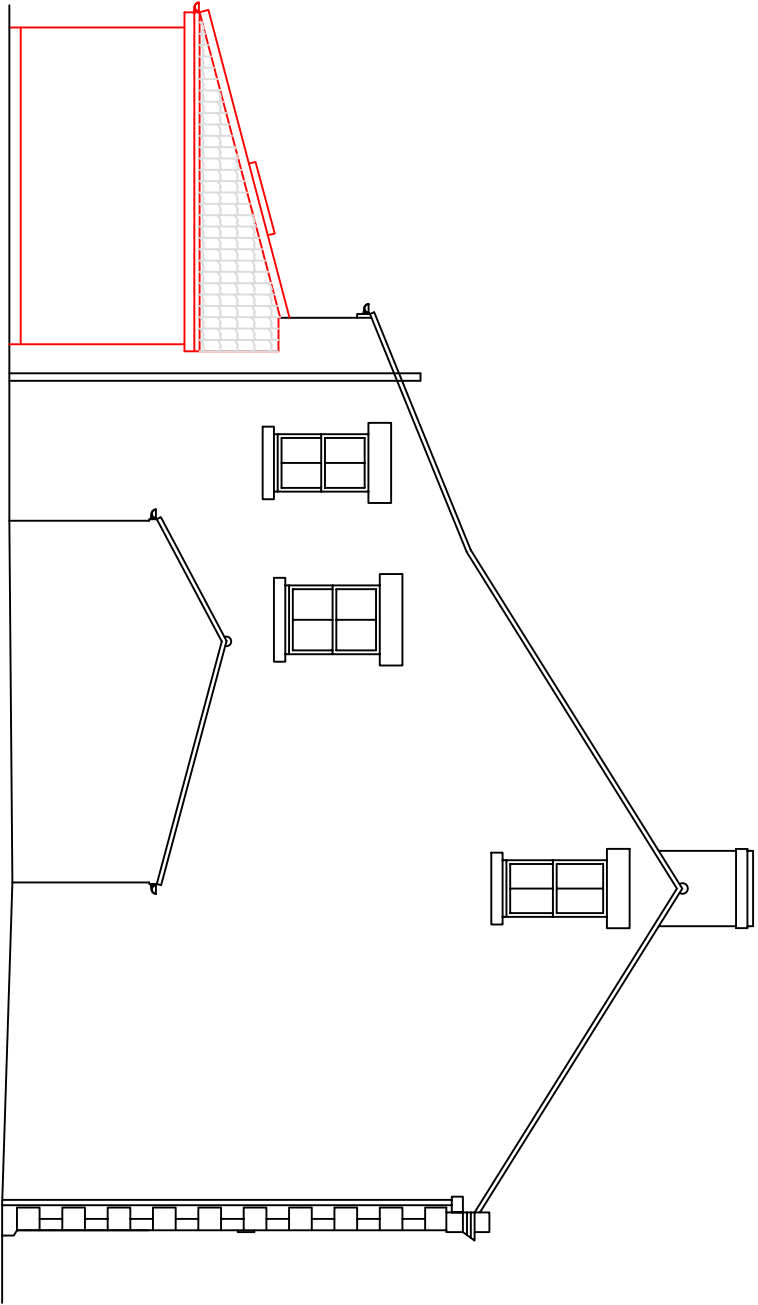

Proposed Side (North-East) Elevation 1:100

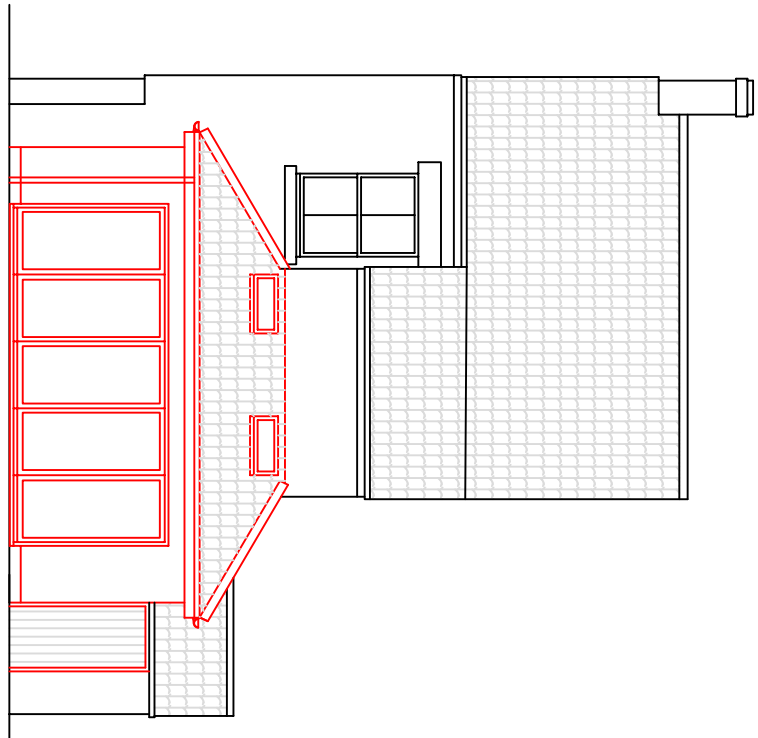


Proposed Rear (South-East) Elevation 1:100


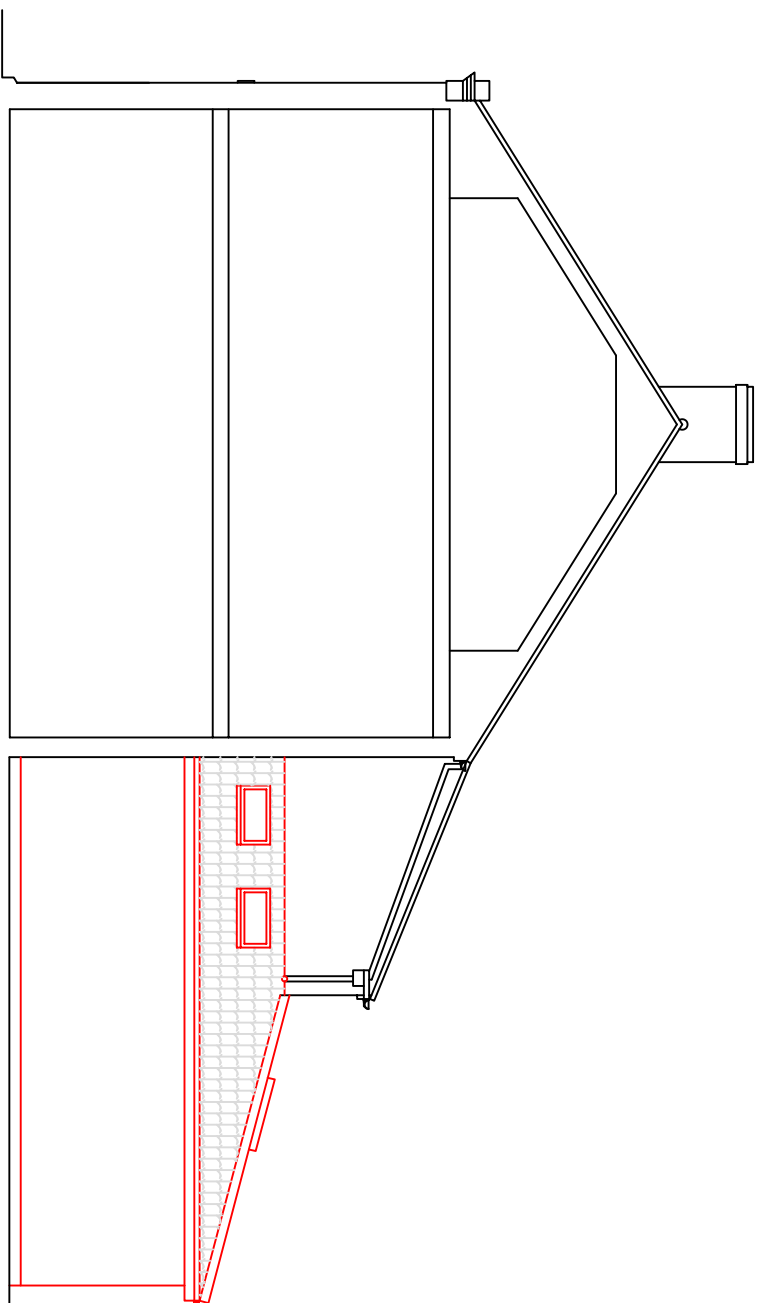


Proposed Side (South-West) Elevation 1:100


Building Materials:-
Walls - Red brick
Roof - Redland asphalt, through coloured tiles
Windows & Doors - White upvc
Rainwater Goods - Upvc

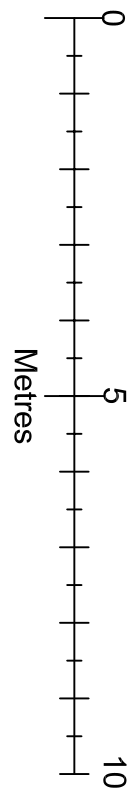

Location Plan 1:1250

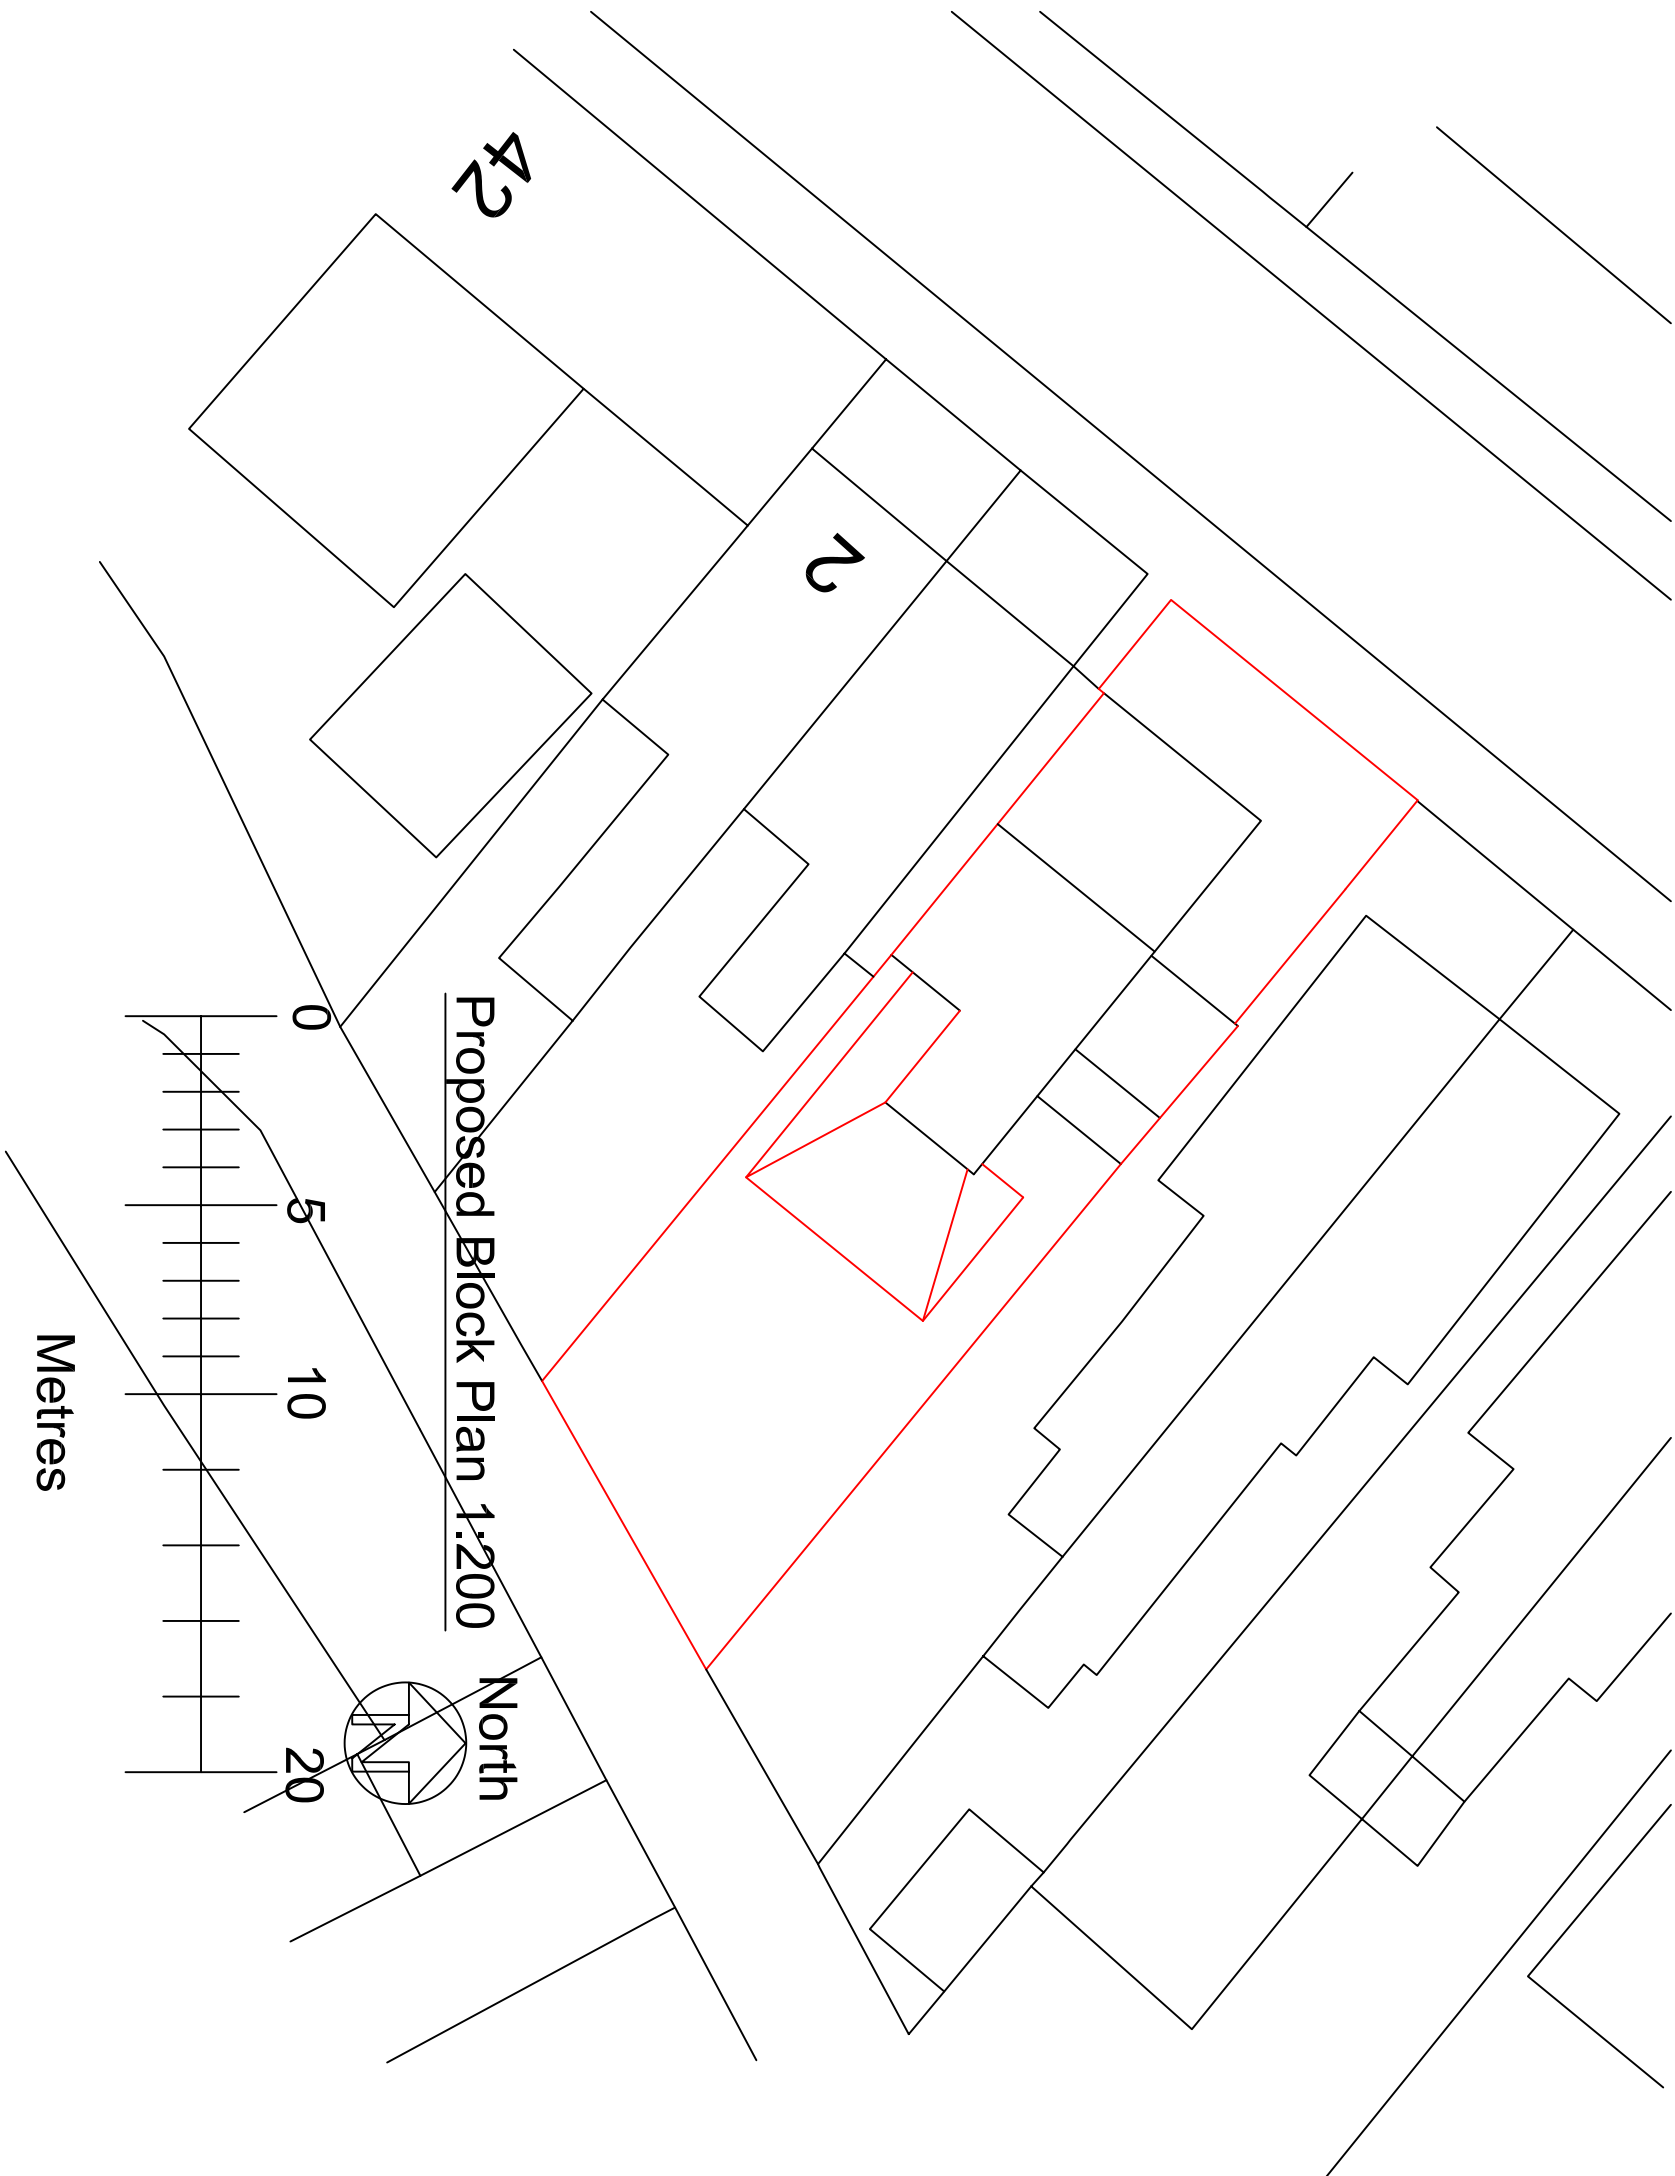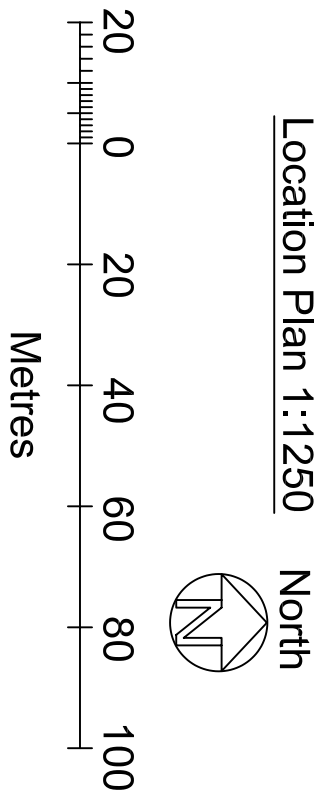

Proposed Block Plan 1:200

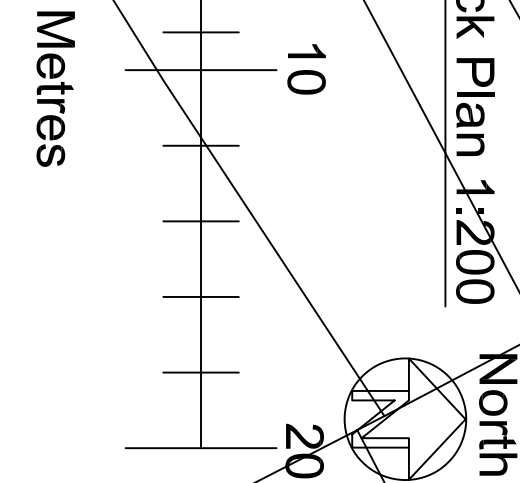

Drawn by	A Harlow & Son 01225 938329		
Proposed Single Storey Rear Extension for			
Mr D Ranger at			
6 Eastbourne Road			
Trowbridge			
Wiltshire			
BA14 7HN			
A1 Papersize			
Scale	1:100, 1:200, 1:1250		
Date	10th July 2026		
Drawing No AH2026/55			
Sheet 1 of 2			