

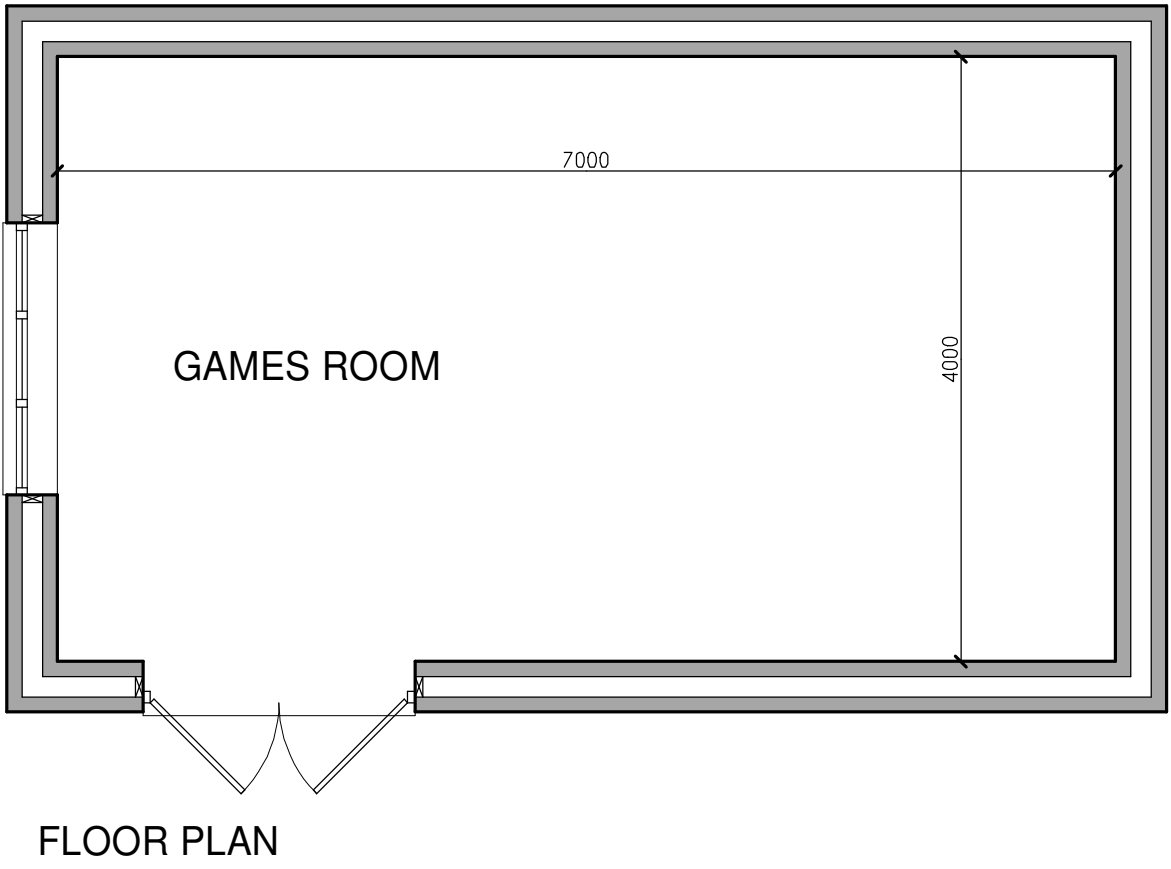
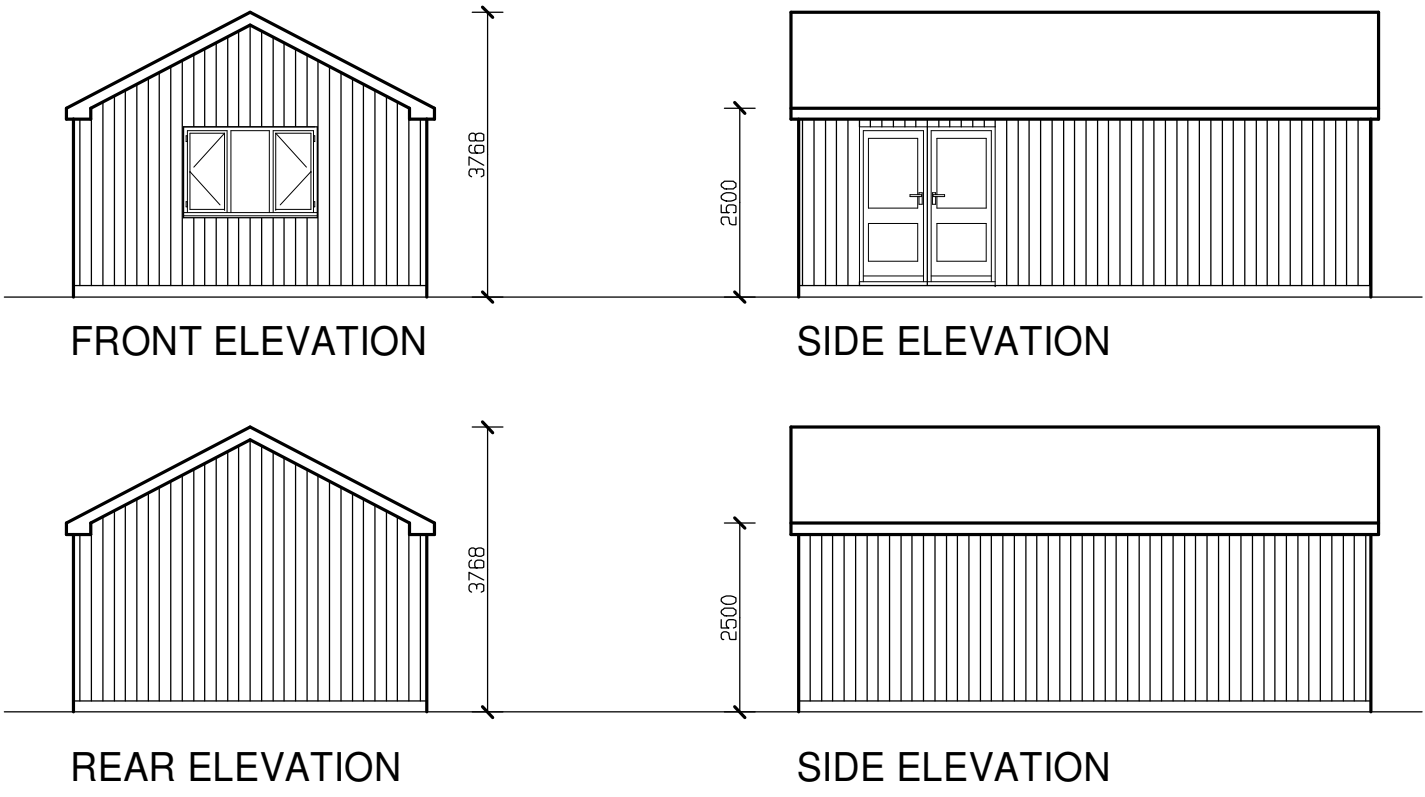


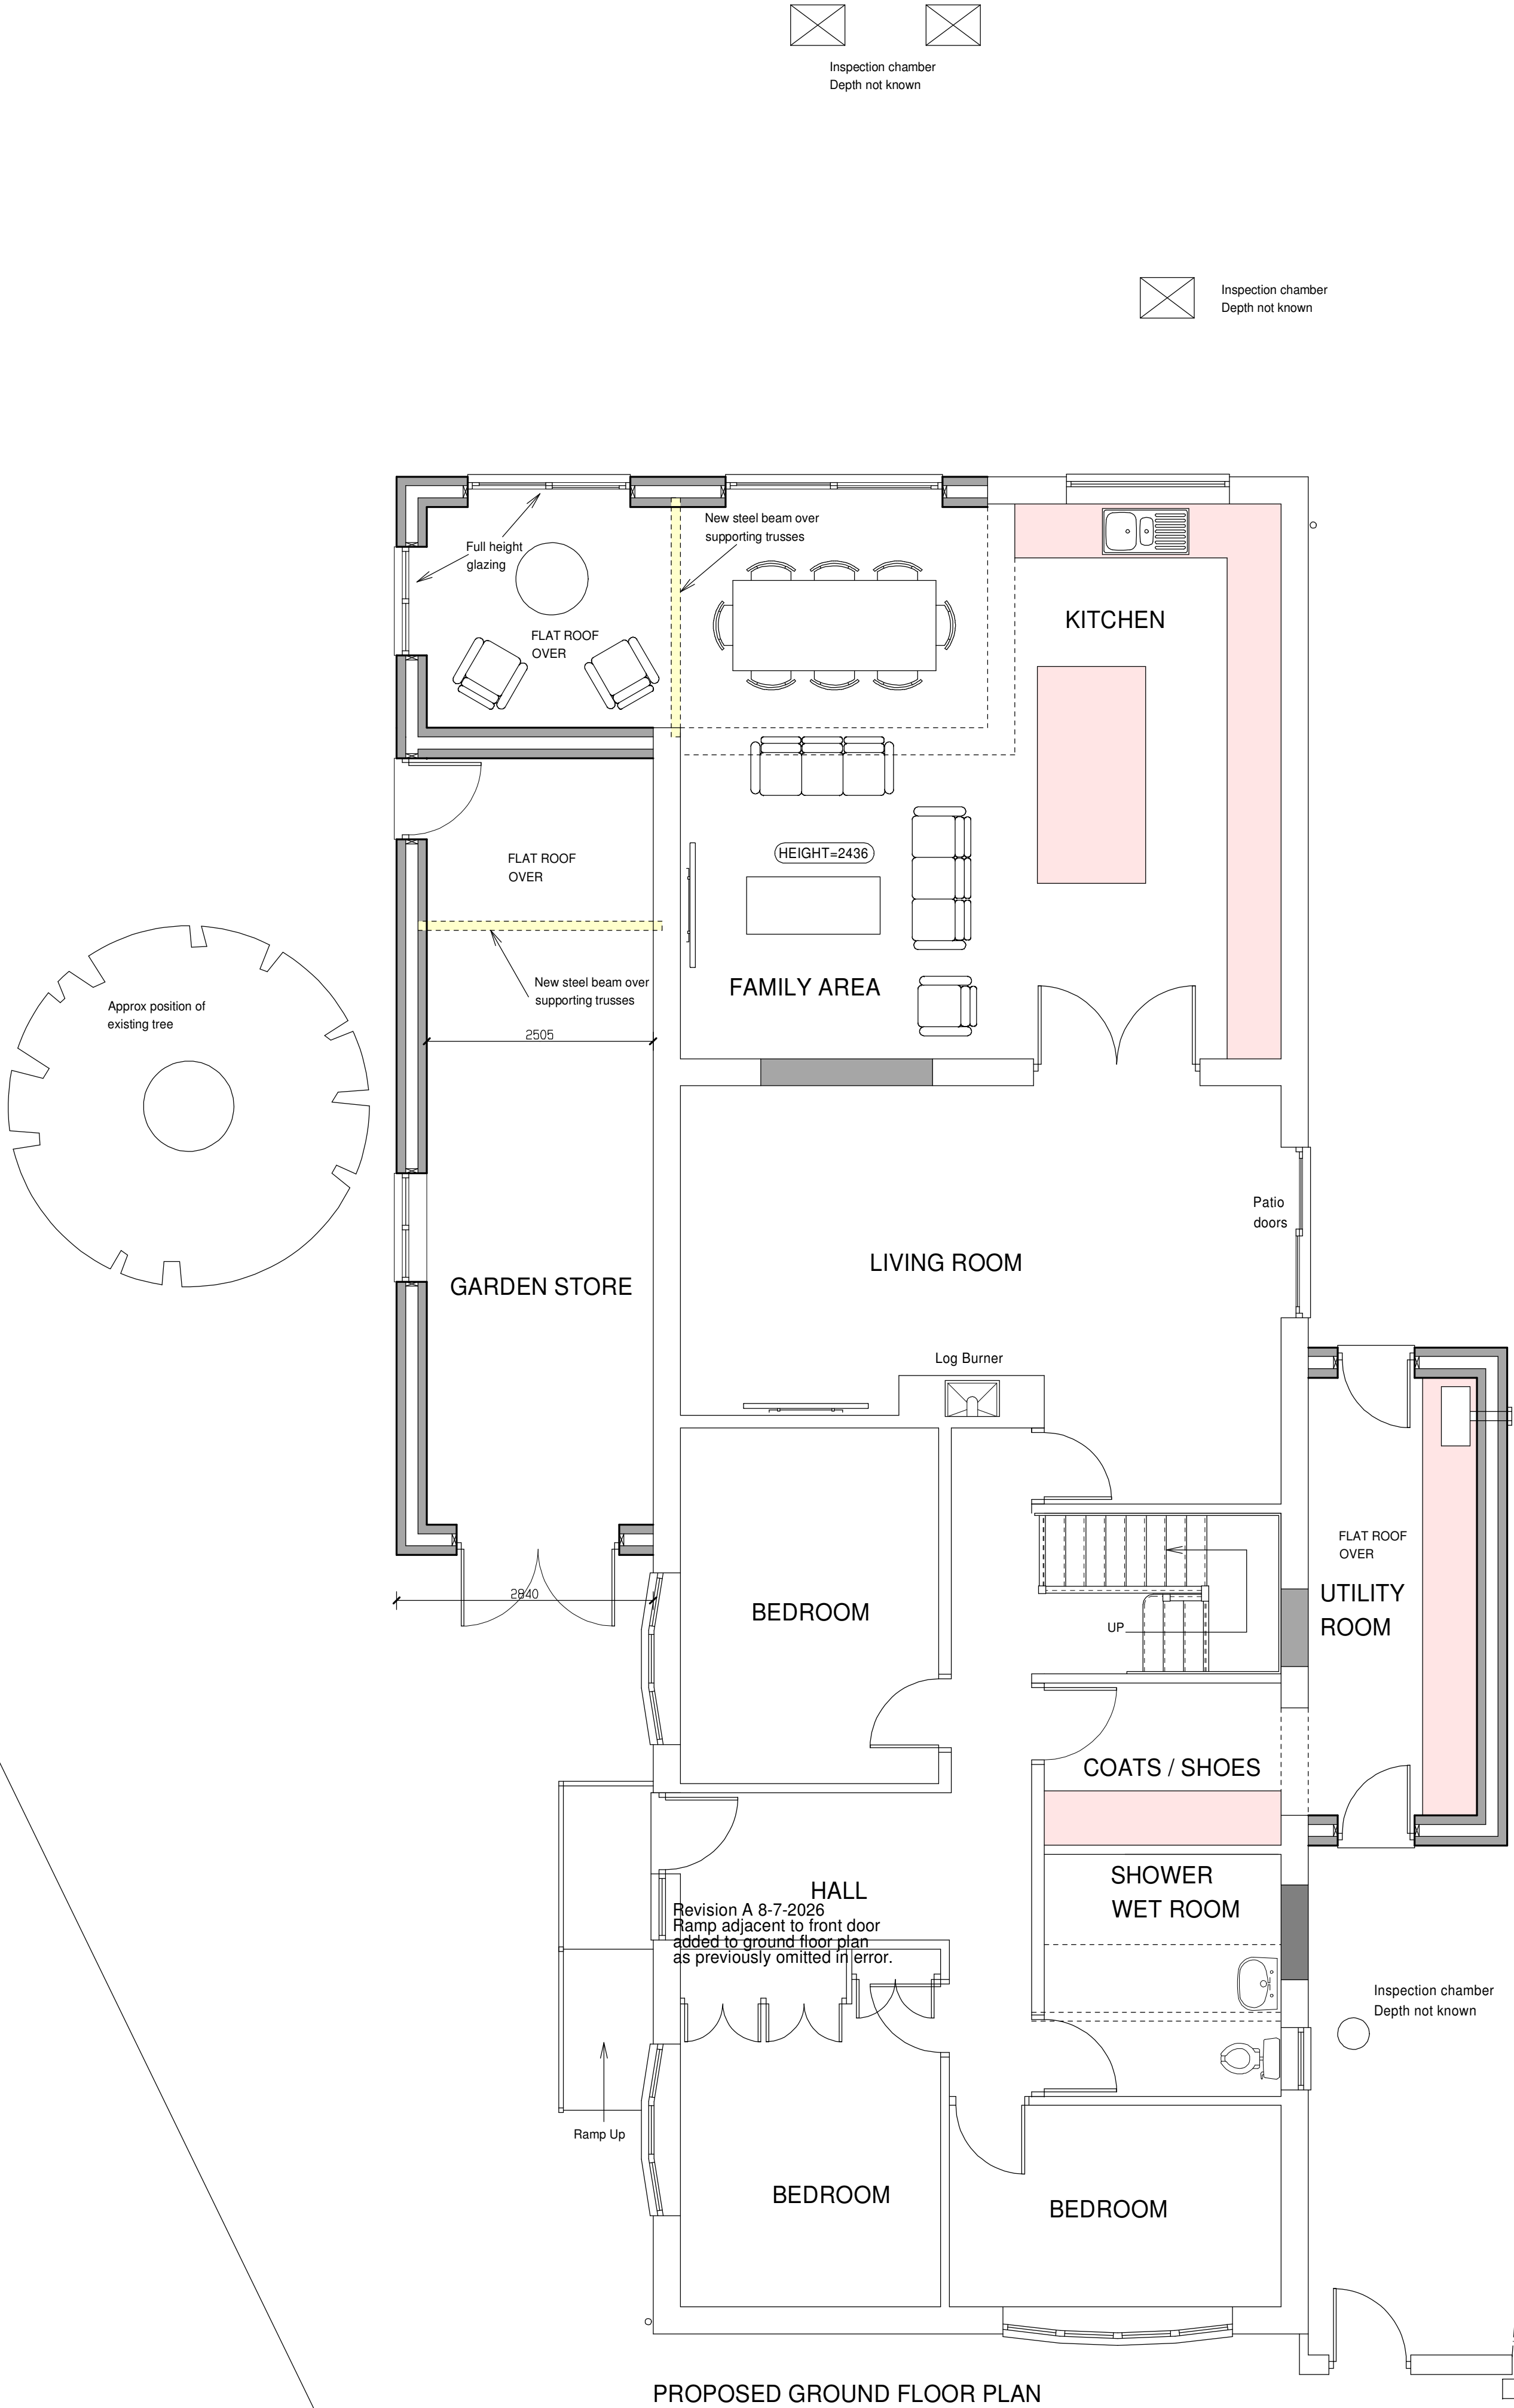

PROPOSED OUTBUILDING FOR ANCILLARY ACCOMMODATION

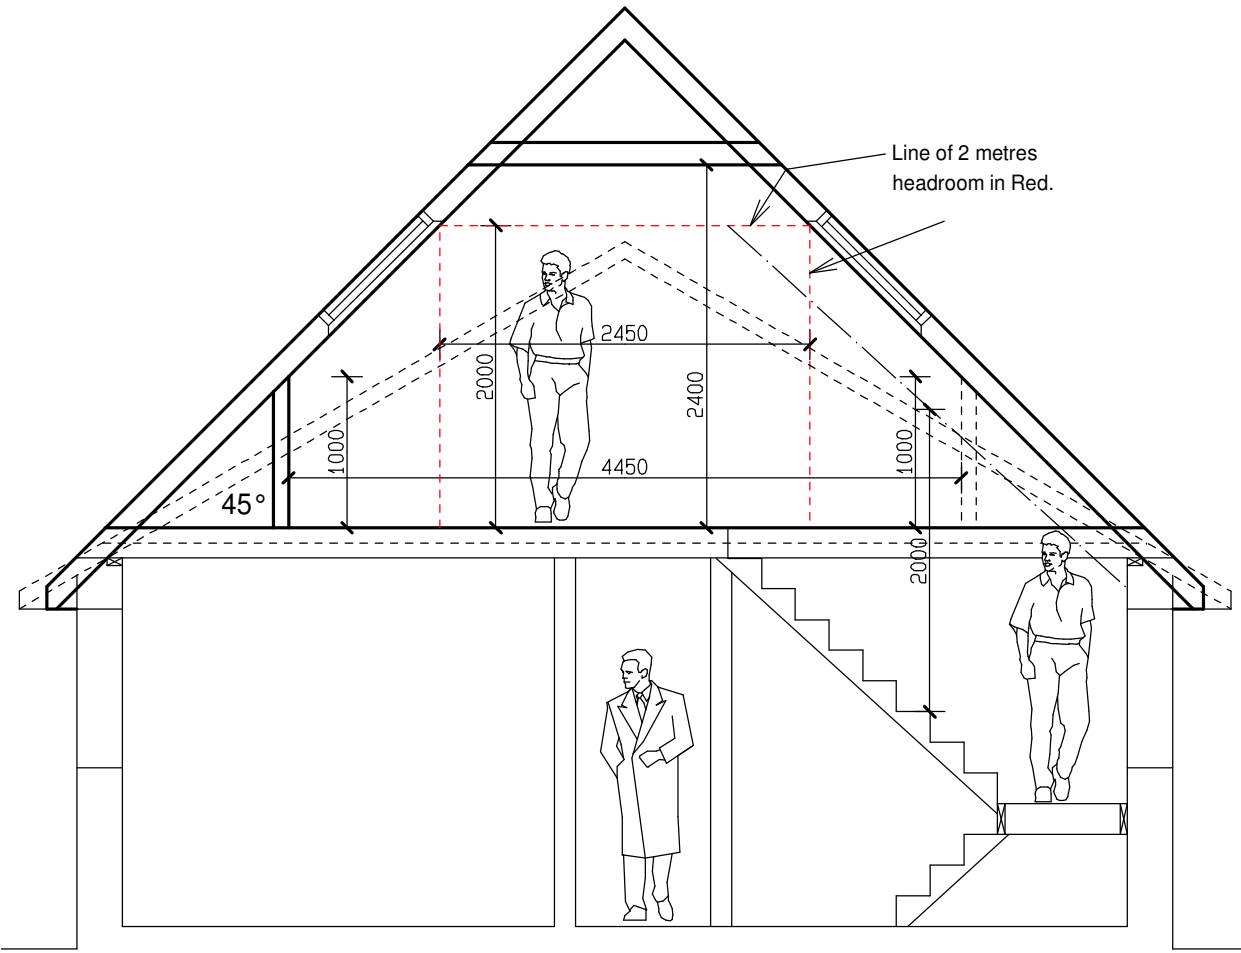

PROPOSED SECTION

Revision A 8-7-2026
Ramp adjacent to front door added to ground floor as previously omitted in error.

CIL FLOOR AREAS CALC	
EXISTING GROUND FLOOR PLAN	-168.9 SQM
EXISTING TOTAL FLOOR AREA	-168.9 SQM
PROPOSED GROUND FLOOR PLAN	-174.5 SQM
PROPOSED FIRST FLOOR PLAN	-106.1 SQM
PROPOSED TOTAL FLOOR AREA	-280.6 SQM
FLOOR AREA TO BE TAKEN DOWN	-43.1 SQM
TOTAL ADDITIONAL FLOOR AREA	-111.7 SQM
PROPOSED NEW EXTENSIONS TOTAL	-154.8 SQM

NEIL ARMSTRONG

31 Church Ground, South Marston, Swindon, Wilts. SN3 4PL. Tel: (01753) 632158 Mobile: 07971 881162

client

MR AND MRS A MCGRATH
21 THE BEECHES
LYDIARD MILLICENT
NEAR SWINDON
WILTS.
SN5 3LT

project

21 THE BEECHES
LYDIARD MILLICENT
NEAR SWINDON
WILTS.
SN5 3LT

title

PROPOSED EXTENSIONS AND ALTERATIONS.
GROUND FLOOR PLAN, SECTION, AND OUTBUILDING PLAN AND ELEVATIONS.

scale

1:50

date

10-5-2026

drawn

NBA

revision

A

no.

Y26-105-3

paper

A1

Work to figured dimensions only. Any queries should be referred to the address shown above. This drawing is the Copyright of Neil Armstrong Architectural Services and shall not be altered, copied or reproduced in anyway without prior written consent.

NO 19 THE BEECHES

